


Appendix C

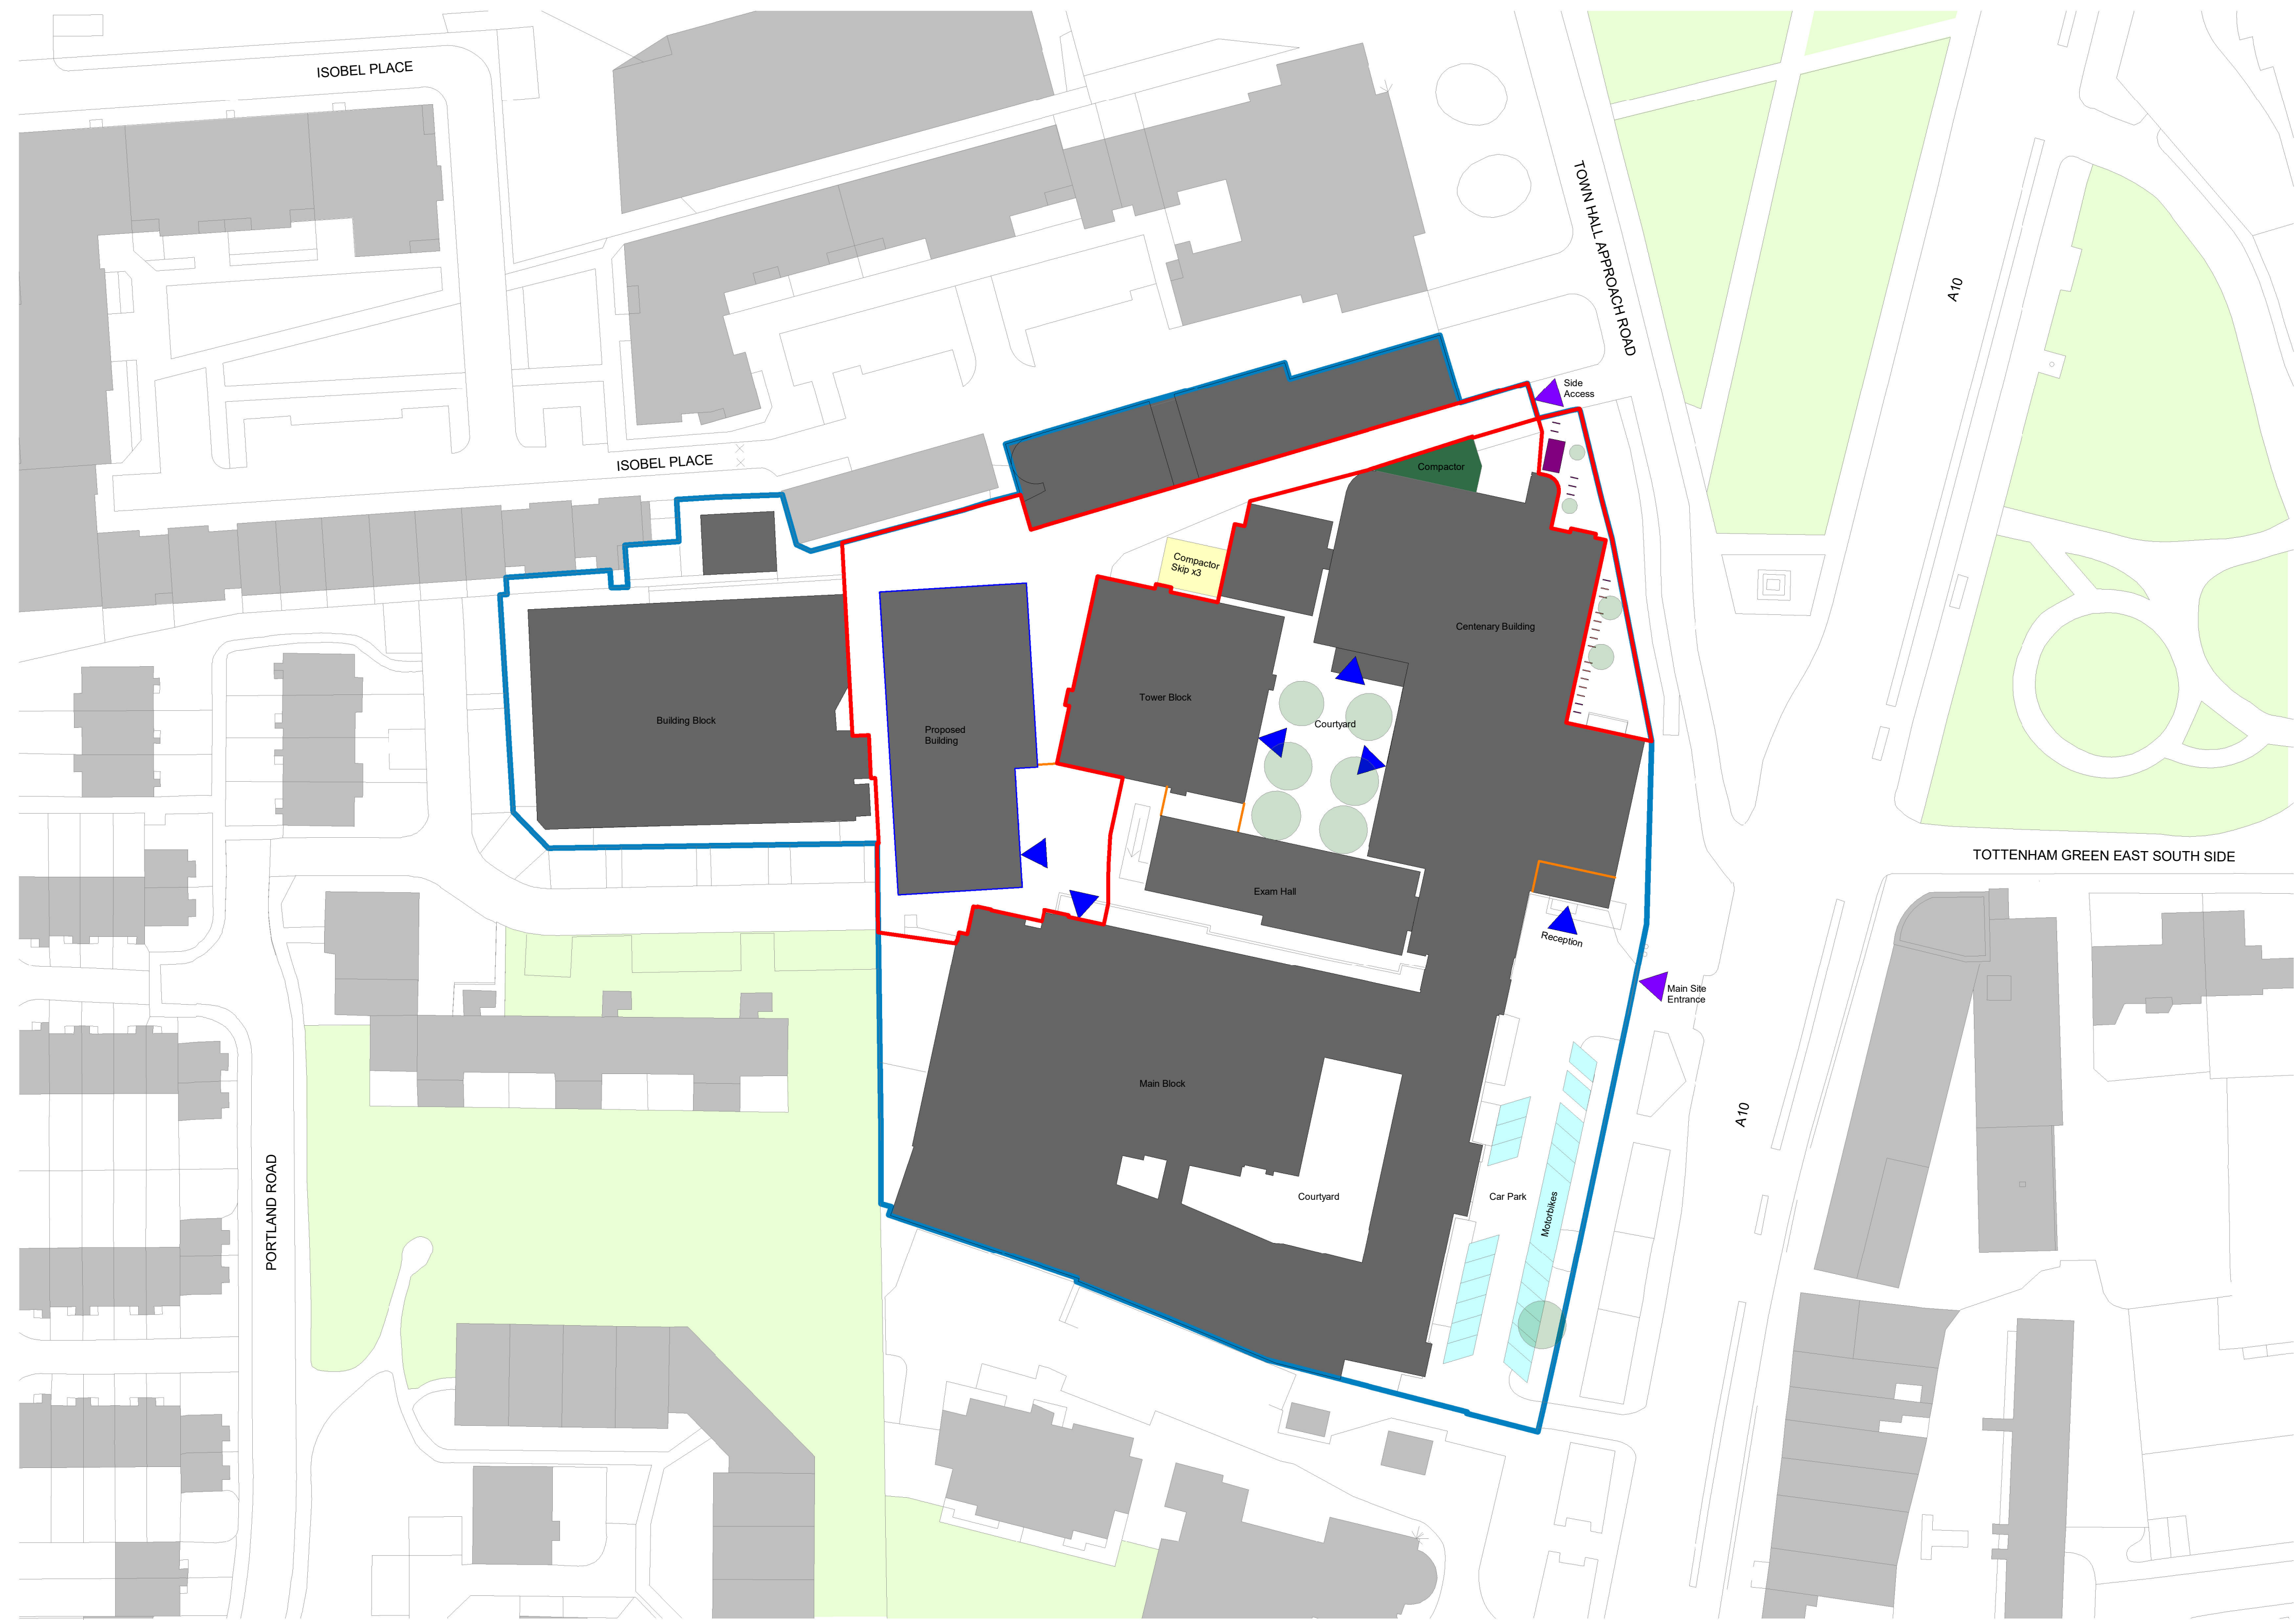


- Ownership Site Boundary Line
- Application Boundary Line
- Existing College Buildings on Campus
- Proposed Building Boundary Line
- Neighbouring Residential/ Business Buildings
- Parks/ Green Areas
- Existing Trees within Site Boundary
- Existing Car Parking Spaces
- Existing Sheffield Cycle Stands
- Designed Area for new Two-tiered Sheltered Cycle Stand and additional Sheffield Cycle Stand
- Existing Recycling and Waste Areas
- Proposed Recycling and Waste Areas
- Pedestrian Entrance
- Vehicular Entrance
- Secure Lines - Security gate access with card reader entrance system.

Note:

- Ramps, steps and level changes
- Surfaces
- The exam hall will be demolished at a later stage

This drawing uses colour, colours are indicative, not actual finish.

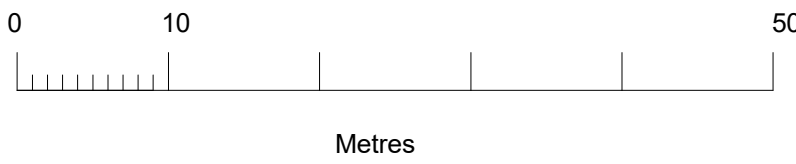

- Risk of collapse.
- Working at height for works at high levels.
- Risk associated with the stripping of existing services.

It is assumed that all works will be carried out by a competent contractor working, where appropriate, to an approved method statement

P1	01/02/2024	FOR PLANNING					LT	LO	JR
Rev.	Date	Description					By	Chk'd	App'd

211 Gray's Inn Road
King's Cross
London, WC1X 8RA
www.capitalccg.ac.uk

Scale 1 : 500	Designed LO	Drawn RS	Checked JR	Authorised JR
Original Size A1	Date 31.01.2024	Date 31.01.2024	Date 31.01.2024	Date 31.01.2024
Drawing Number 5219901-ATK-01-00-D-A-021003				Revision P1