


Figures

100
0 10
Millimetres

CLASSIFICATION - Baseline (Low Risk)

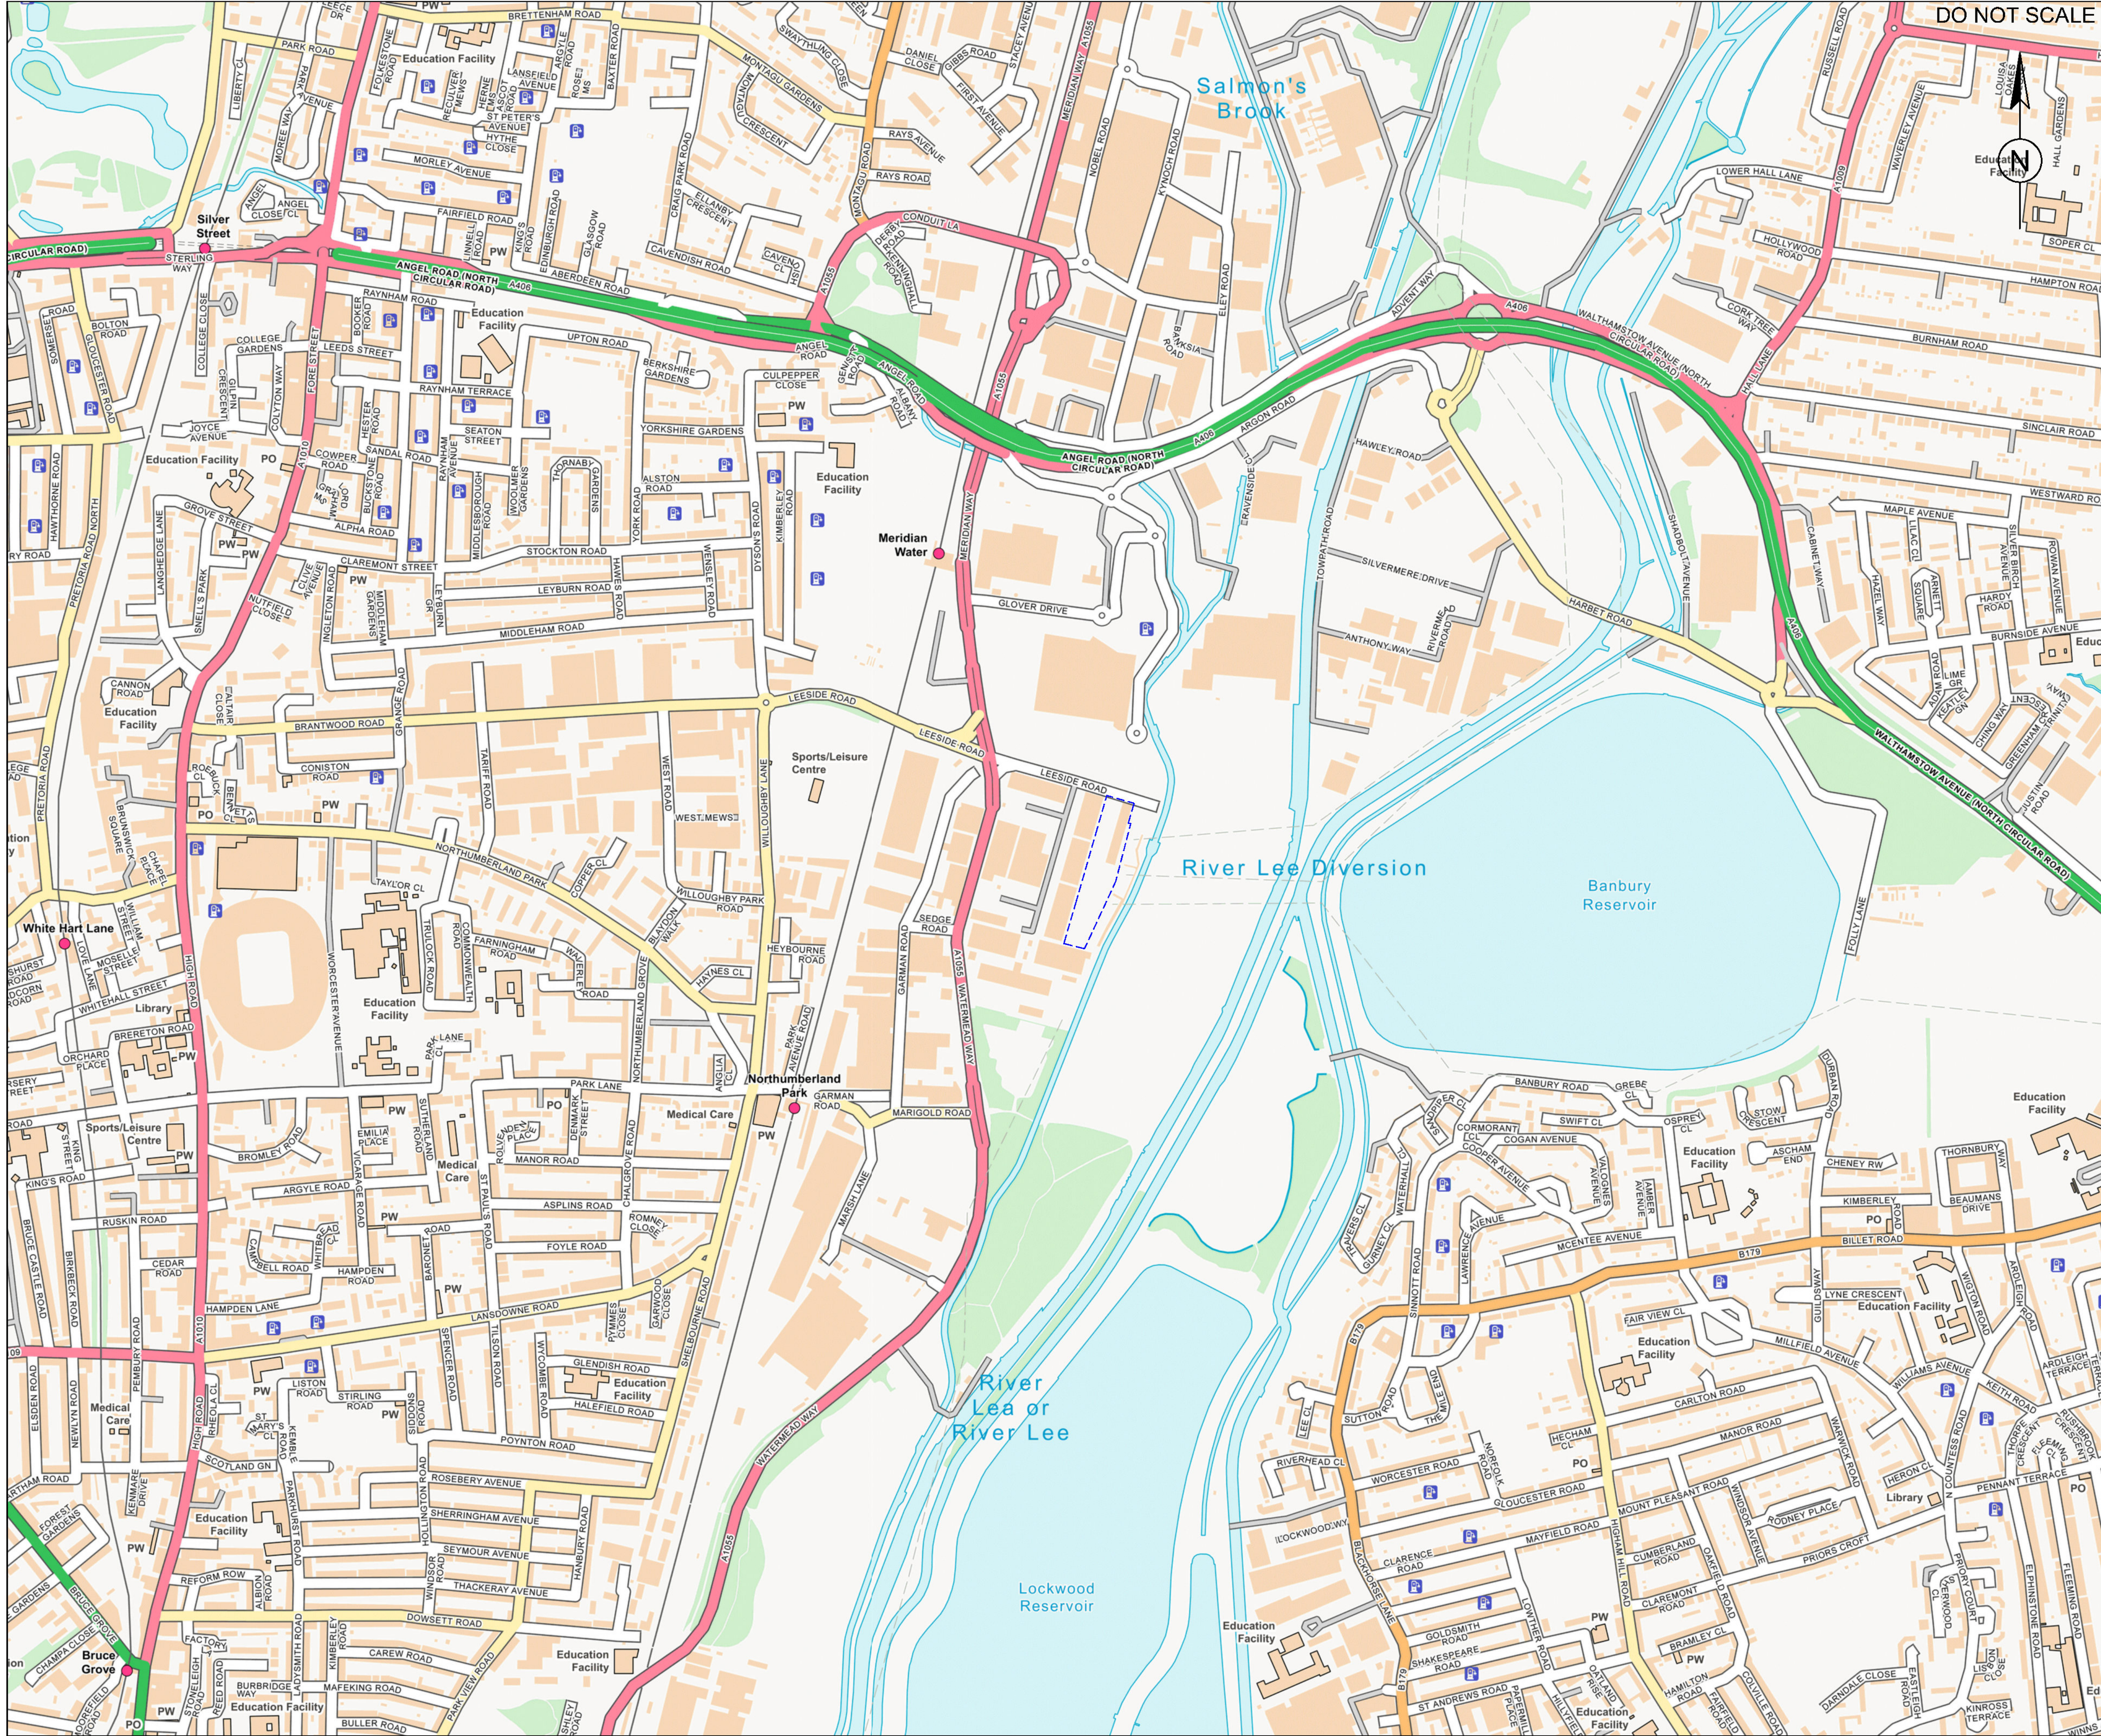

NOTES:

1. DO NOT SCALE FROM THIS DRAWING.
2. THIS DRAWING SHOULD BE READ IN FULL COLOUR.
3. CONTAINS ORDNANCE SURVEY DATA © CROWN COPYRIGHT AND DATABASE RIGHT 2022.

KEY:

--- NGET NON-OPERATIONAL SITE BOUNDARY



SNC-LAVALIN

ATKINS

Member of the SNC-Lavalin Group

3100 Century Way
Thorpe Park
Leeds
LS15 8ZB

Tel: +44 (0)1133 066000
Fax: +44 (0)1133 066001
www.atkinsglobal.com
© SNC-Lavalin (2018)

nationalgrid

Project Title

TOTTENHAM (SITE CODE 3506)

Drawing Title

SITE LOCATION PLAN

Scale

1:5000

Designed

DP

Drawn

CW

Checked

Date

Authorised

Date

Drawing Number

A1

15/03/2023

11/07/2023

Revision

FIGURE 1


P01

CLASSIFICATION - Baseline (Low Risk)

LSR: W020502 Date: 13/07/23 14:28:44

Figure: W02050200078 NGET Item: C:\Users\NGET\Public\Drawings\Drawing\CD\Preparation\Operation\N-01_Figure 1 - Site Location Plan.dwg

Internal Project Number:

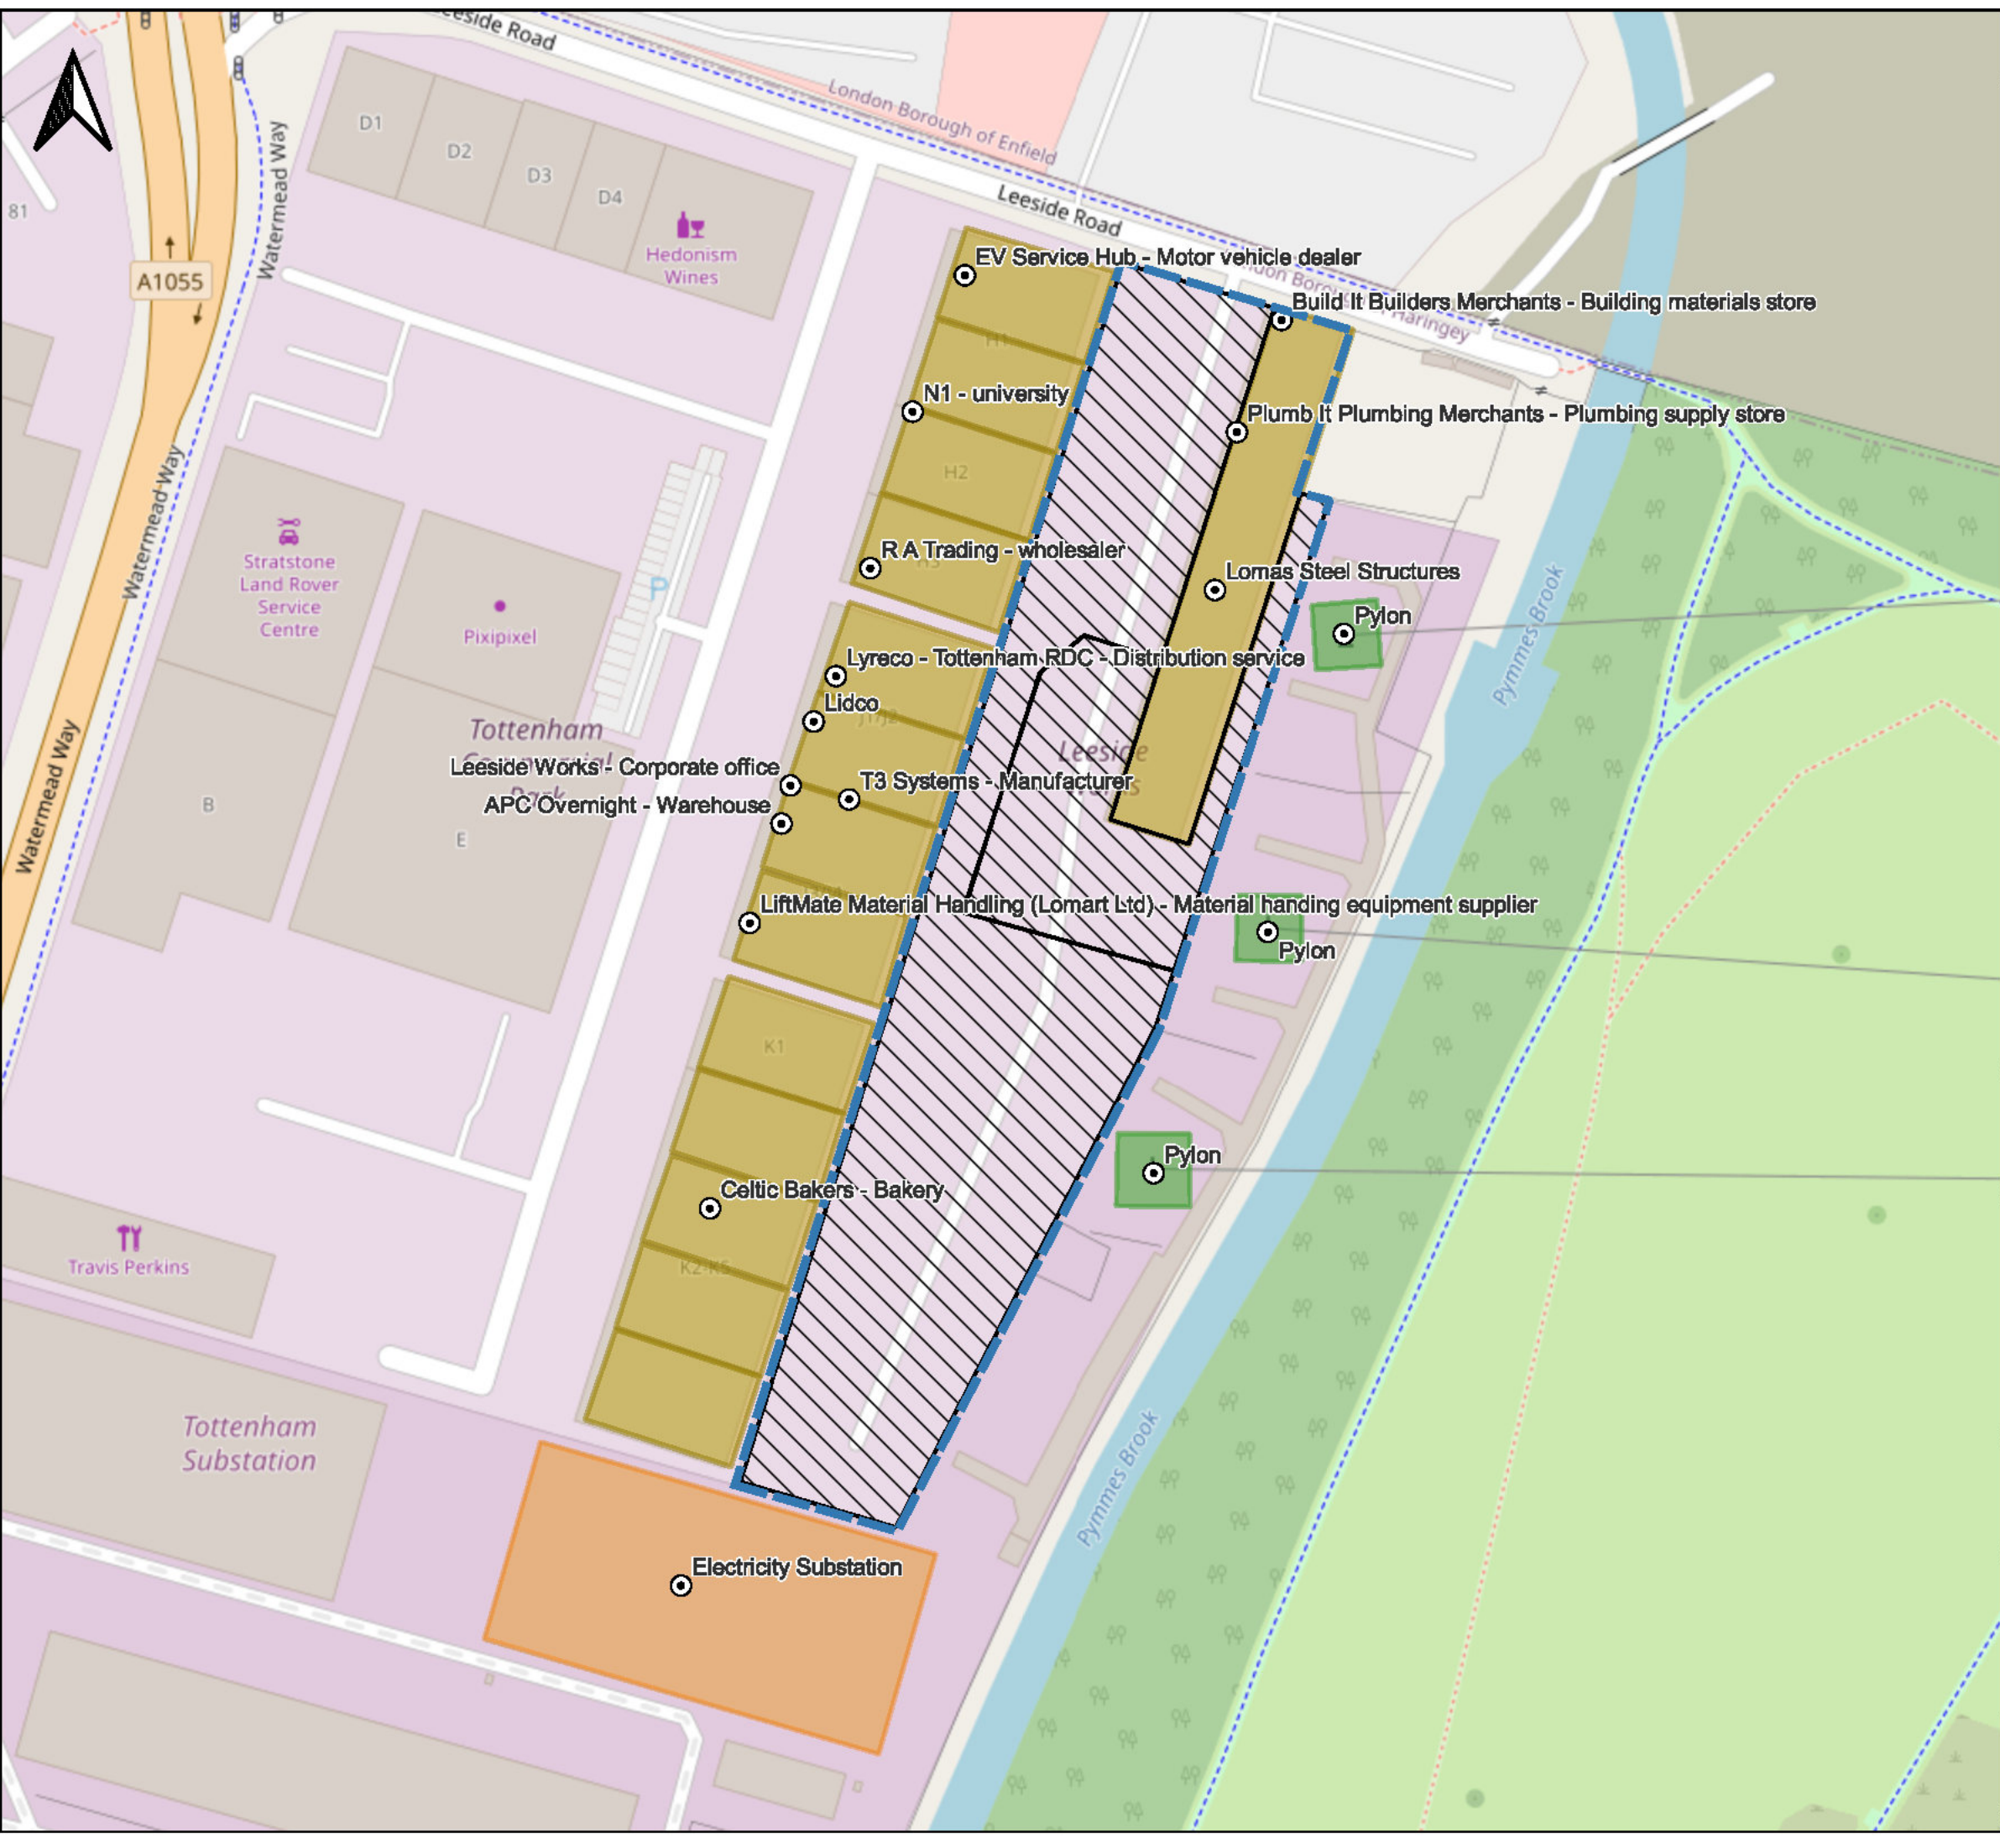

Copyright Info for Basemap
©OpenStreetMaps: <https://www.openstreetmap.org/copyright/>

LEGEND

- Site Boundary
- Active Substation
- Building
- Pylon
- Yard

Current Features

- Active Substation
- Building
- Pylon
- Yard

Project Title

NGET Arriva Bus Depot, Tottenham
Controlled Waters Detailed Quantitative Assessment Report

Office Information



Copyright ©
AtkinsRéalis (2023)

Woodcote Grove
Ashley Road
Epsom
Surrey
KT18 5BW

Tel.: +44 1372 726 140
www.atkinsglobal.com

Client

National Grid Property Holdings Ltd

Drawing Title

Figure 2:
Site Layout / DCO Order Limits

0 15 30 45 60 75 m

Original Size	A3	Scale	1:2,000	Project Ref. No	8021	Sheet	1 of 1	Rev	001
---------------	----	-------	---------	-----------------	------	-------	--------	-----	-----



Copyright Info for Basemap
©OpenStreetMaps: <https://www.openstreetmap.org/copyright/>

LEGEND

- Site Boundary
- Borehole Locations
- Surface Water Monitoring Locations

Historical Locations and Services

- Structures
- Surface Water

1: Tanks (1956-1991)
2: Transformer Station (1950s-present)
3: Leaside Engineering Works - Unknown Structures (1969-c.1970s)
4: Unknown Structures (1991)
5: Unknown Structures (1969-1991)
6: Leaside Engineering Depot (off-site) (1969-c.1970s)
7: Electricity Transformer Station (1969-present)
8: Pond (assumed) (1935)
9: Pond (1950s-1960s)
10: Pond (1968-1974)
11: Drainage Ditch (assumed) (1935)
12: Gasholder (1935-c.2015)

Project Title

NGET Arriva Bus Depot, Tottenham
Controlled Waters Detailed Quantitative Assessment Report

Office Information



Copyright © AtkinsRéalis (2023)

Woodcote Grove
Ashley Road
Epsom
Surrey
KT18 5BW

Tel.: +44 1372 726 140

www.atkinsglobal.com

Client

National Grid Property Holdings Ltd

Drawing Title

**Figure 3:
Historical Features**

0 15 30 45 60 75 m

Original Size	A3	Scale	1:2,000	Project Ref. No	8021	Sheet	1 of 1	Rev	001
---------------	----	-------	---------	-----------------	------	-------	--------	-----	-----

LEGEND

-  Site Boundary
-  Groundwater Locations
-  Surface Water Locations

Project Title
NGET Arriva Bus Depot, Tottenham
Controlled Waters Detailed Quantitative Assessment Report

Office Information



Copyright ©
AtkinsRéalis (2023)

Woodcote Grove
Ashley Road
Epsom
Surrey
KT18 5BW

Tel.: +44 1372 726 140

www.atkinsglobal.com

Client

National Grid Property Holdings Ltd

Drawing Title

Figure 4:
Exploratory Hole Plan



LEGEND

 Site Boundary

Grondwater and Surface Water Levels (mAOD)

-  Made Ground
-  Made ground / River Terrace Deposits
-  River Terrace Deposits
-  Surface Water

Project Title
NGET Arriva Bus Depot, Tottenham
Controlled Waters Detailed Quntitative Assessment Report

Office Information



Copyright ©
AtkinsRéalis (2023)

Woodcote Grove
Ashley Road
Epsom
Surrey
KT18 5BW

Tel.: +44 1372 726 140

www.atkinsglobal.com

Client

National Grid Property Holdings Ltd


Drawing Title

Figure 5:
Groundwater and Surface Water Levels
on July 2023



Millimetres

0 10 100

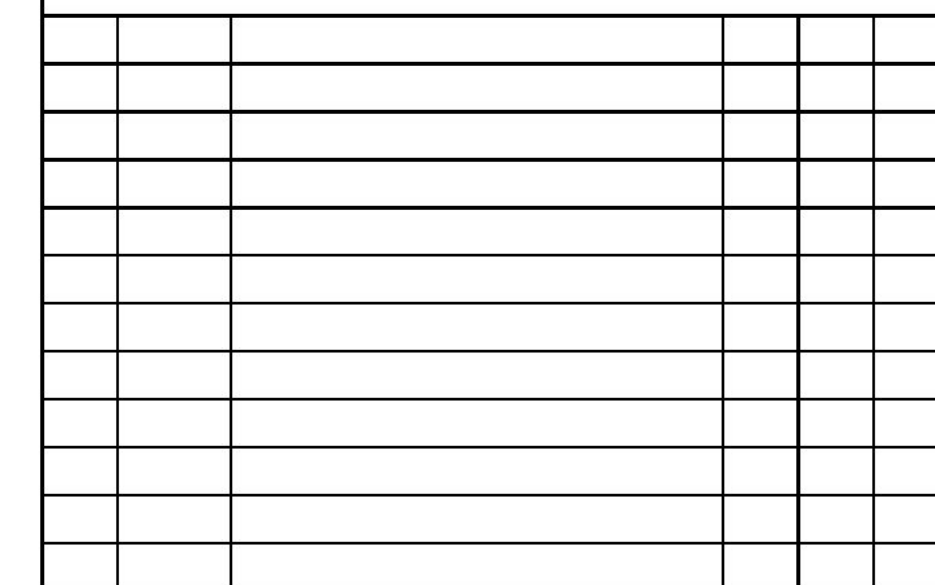

Drawing Status	FOR INFORMATION	Suitability	S2
----------------	------------------------	-------------	-----------



Tel: +44 (0)1133 066000
Fax: +44 (0)1133 066001
www.atkinsglobal.com
© SNC-Lavalin (2018)

nationalgrid

TOTTENHAM (SITE CODE 3506)

Figure 6
North South Cross Section

Drawing Number	Revision
FIGURE 6	P01

DO NOT SCALE



- NOTES:
1. DO NOT SCALE FROM THIS DRAWING.
 2. THIS DRAWING SHOULD BE READ IN FULL COLOUR.
 3. CONTAINS ORDNANCE SURVEY DATA © CROWN COPYRIGHT AND DATABASE RIGHT 2022.

[illegible]

P01	11/07/23	FOR INFORMATION	CW		
Rev.	Date	Description	By	Chk'd	App'd

Drawing Status	FOR INFORMATION	Suitability	S2
----------------	------------------------	-------------	-----------


SNC • LAVALIN

ATKINS

Member of the SNC-Lavalin Group

3100 Century Way
Thorpe Park
Leeds
LS15 8ZB

Tel: +44 (0)1133 066000
Fax: +44 (0)1133 066001
www.atkinsglobal.com

© SNC-Lavalin (2018)

Client	
--------	--

nationalgrid

Project Title	
---------------	--

TOTTENHAM (SITE CODE 3506)

Drawing Title	
---------------	--

Figure 7

East To West Cross Section

Scale 1:5000	Designed DP	Drawn CW	Checked	Authorised
Original Size A1	Date 15/03/2023	Date 11/07/2023	Date	Date

Drawing Number		Revision	
----------------	--	----------	--

FIGURE 7

P01

LEGEND

-  Site Boundary
-  Borehole Locations
-  Surface Water Monitoring Locations

Geological Cross Sections

-  East to West
-  North to South

Project Title
NGET Arriva Bus Depot, Tottenham
Controlled Waters Detailed Quantitative Assessment Report

Office Information



Copyright ©
AtkinsRéalis (2023)

Woodcote Grove
Ashley Road
Epsom
Surrey
KT18 5BW

Tel.: +44 1372 726 140

www.atkinsglobal.com


Client

National Grid Property Holdings Ltd

Drawing Title

Figure 8:
Geological Cross Section Plan



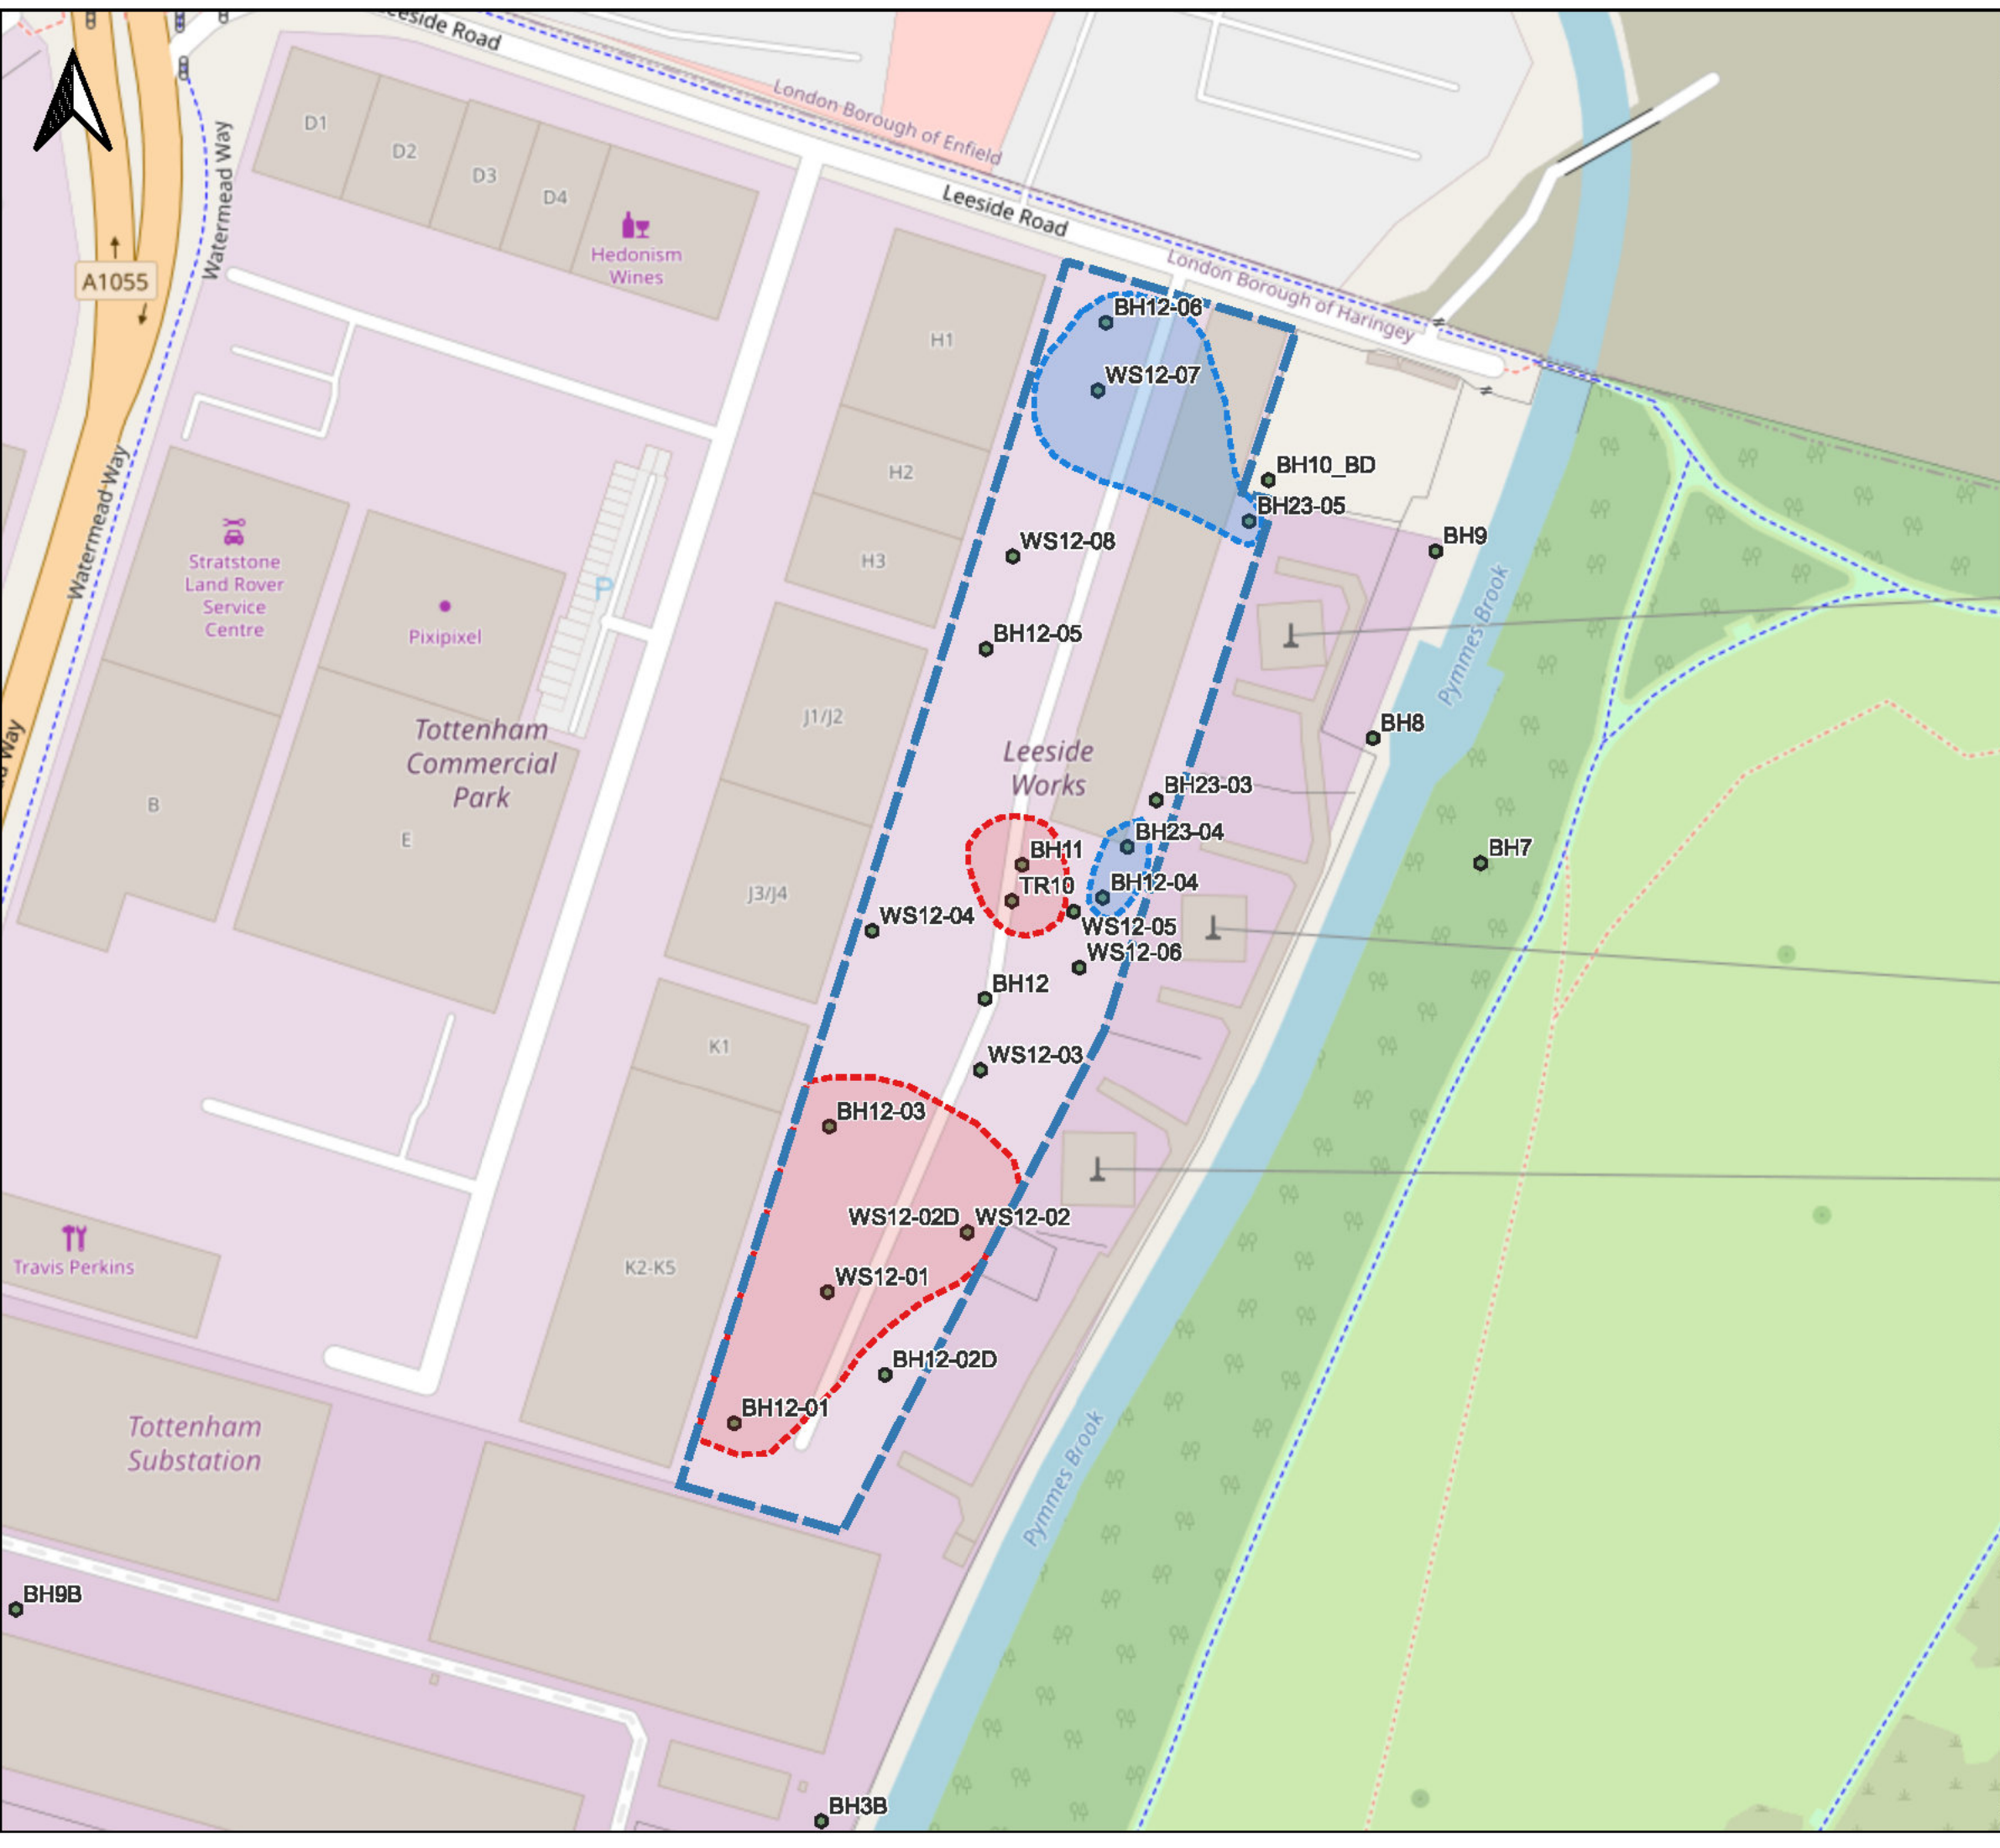

Copyright Info for Basemap
©OpenStreetMaps: <https://www.openstreetmap.org/copyright/>

LEGEND

- Site Boundary
- Borehole Locations
- Surface Water Monitoring Locations

Potential Sources

- NAPL
- Impacted Made Ground

Site-wide ammonium impacted groundwater

Project Title

NGET Arriva Bus Depot, Tottenham
Controlled Waters Detailed Quantitative Assessment
Report

Office Information



Copyright © AtkinsRéalis
(2023)

Woodcote Grove
Ashley Road
Epsom
Surrey
KT18 5BW

Tel.: +44 1372 726 140

www.atkinsglobal.com

Client

National Grid Property Holdings Ltd

Drawing Title

Figure 9:
Potential Sources

0 15 30 45 60 75 m

Original Size	A3	Scale	1:2,000	Project Ref. No	8021	Sheet	1 of 1	Rev	001
---------------	----	-------	---------	-----------------	------	-------	--------	-----	-----