




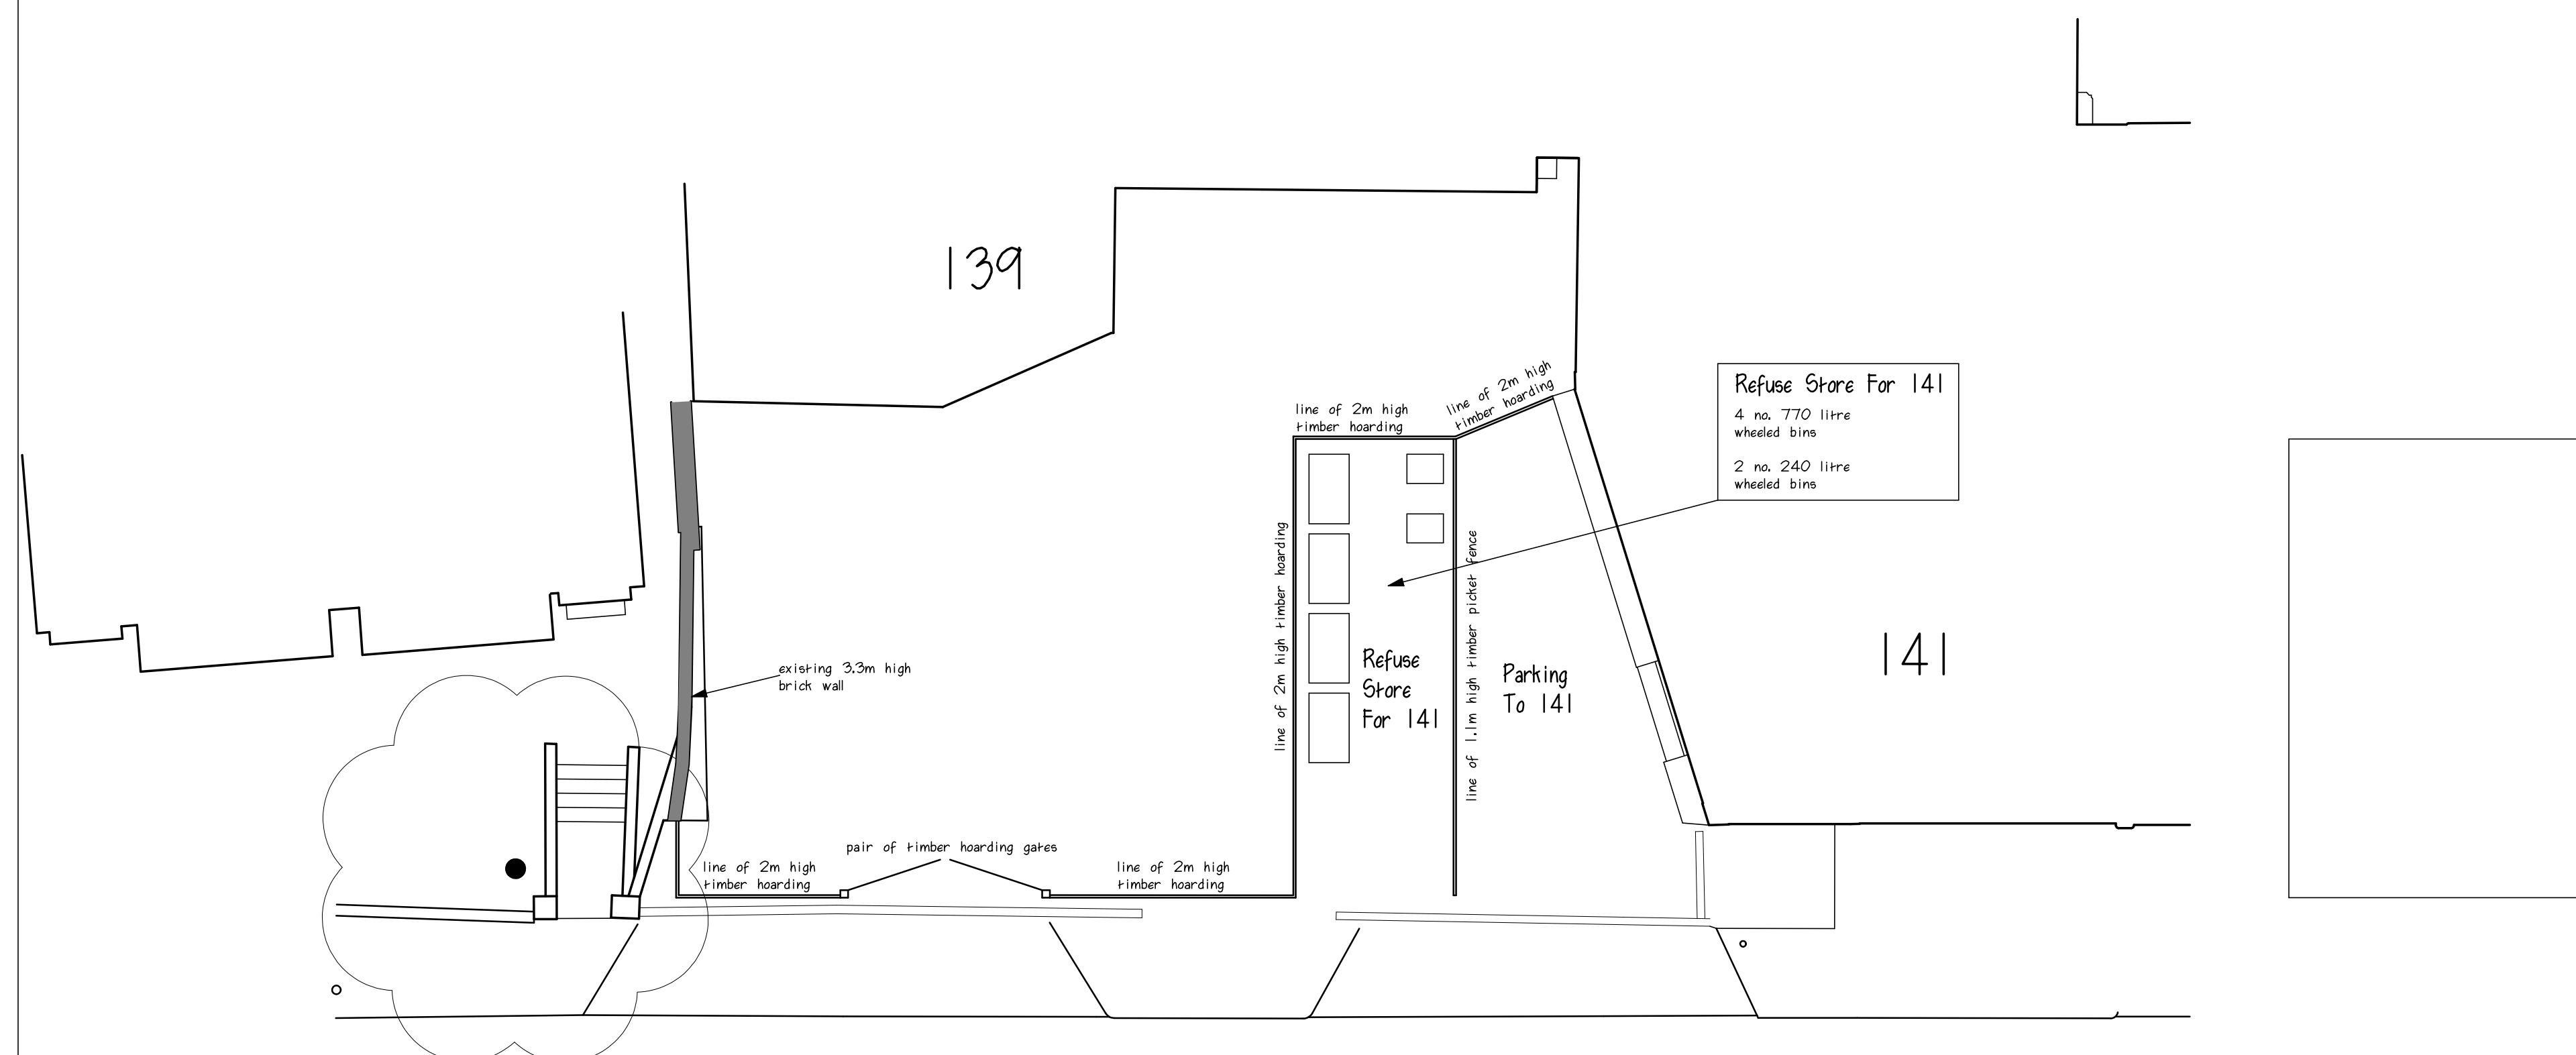

Existing Hoarding Layout.

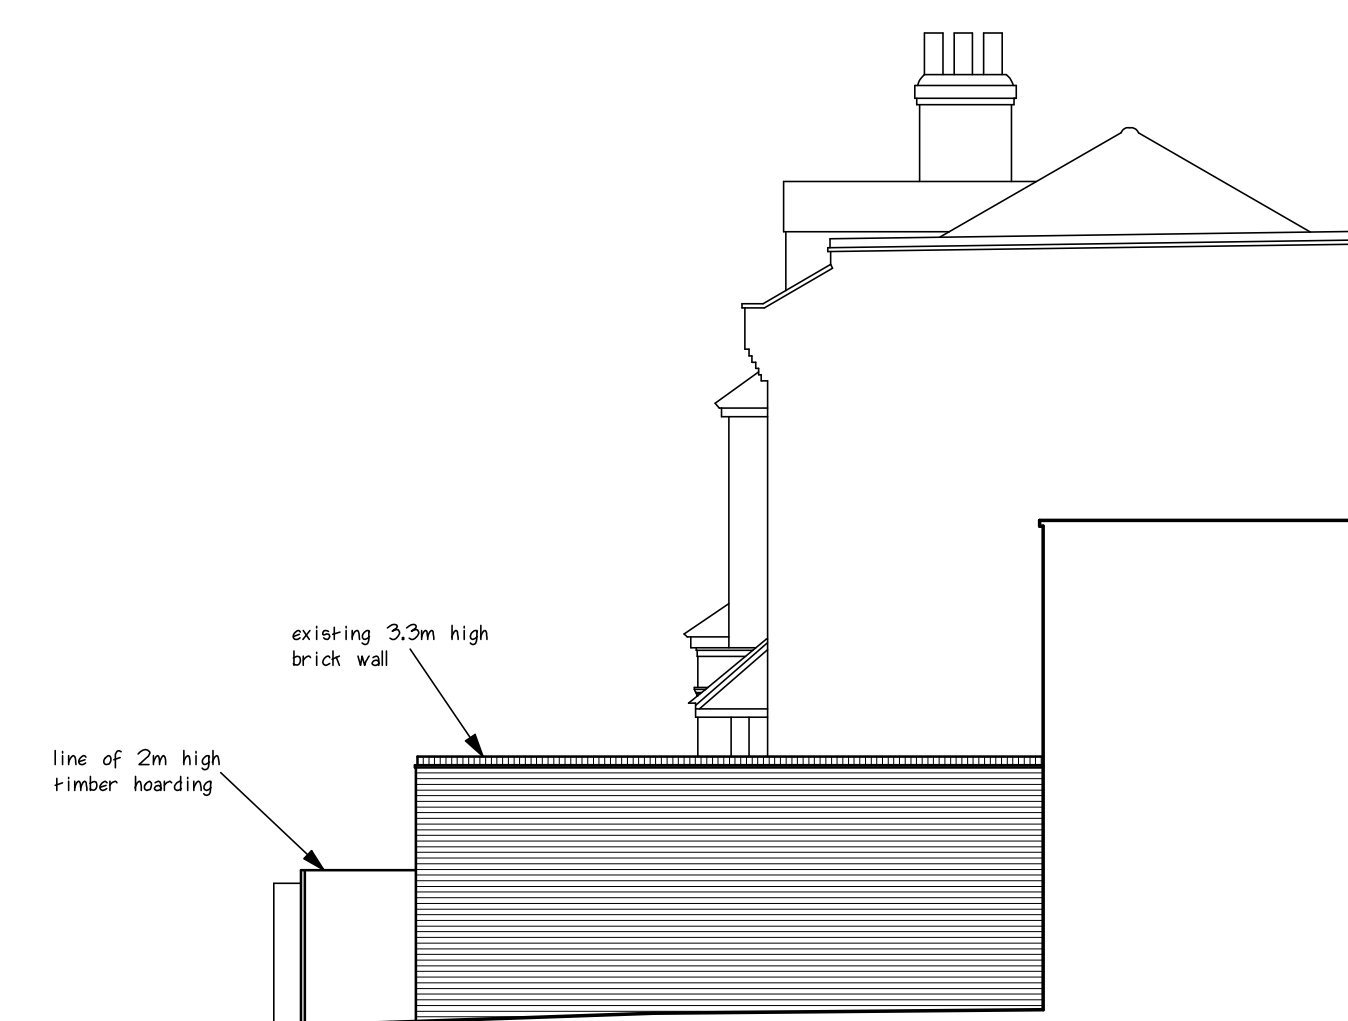

Existing Hoarding Section.

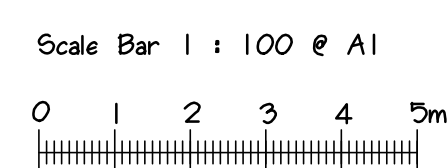

NOTES:

A	Additional detail added.	1,324.
rev	description	date

Project:

139-143 Crouch Hill,
London,
N8 4LU.


JKA
**DEVELOPMENT
CONSULTANTS LTD**

GERRARD HOUSE
197 BALLARDS LANE
FINCHLEY
LONDON
N3 1LP



TEL : 07720850681

Drawing Title:

Existing &
Proposed Hoarding
Layout.

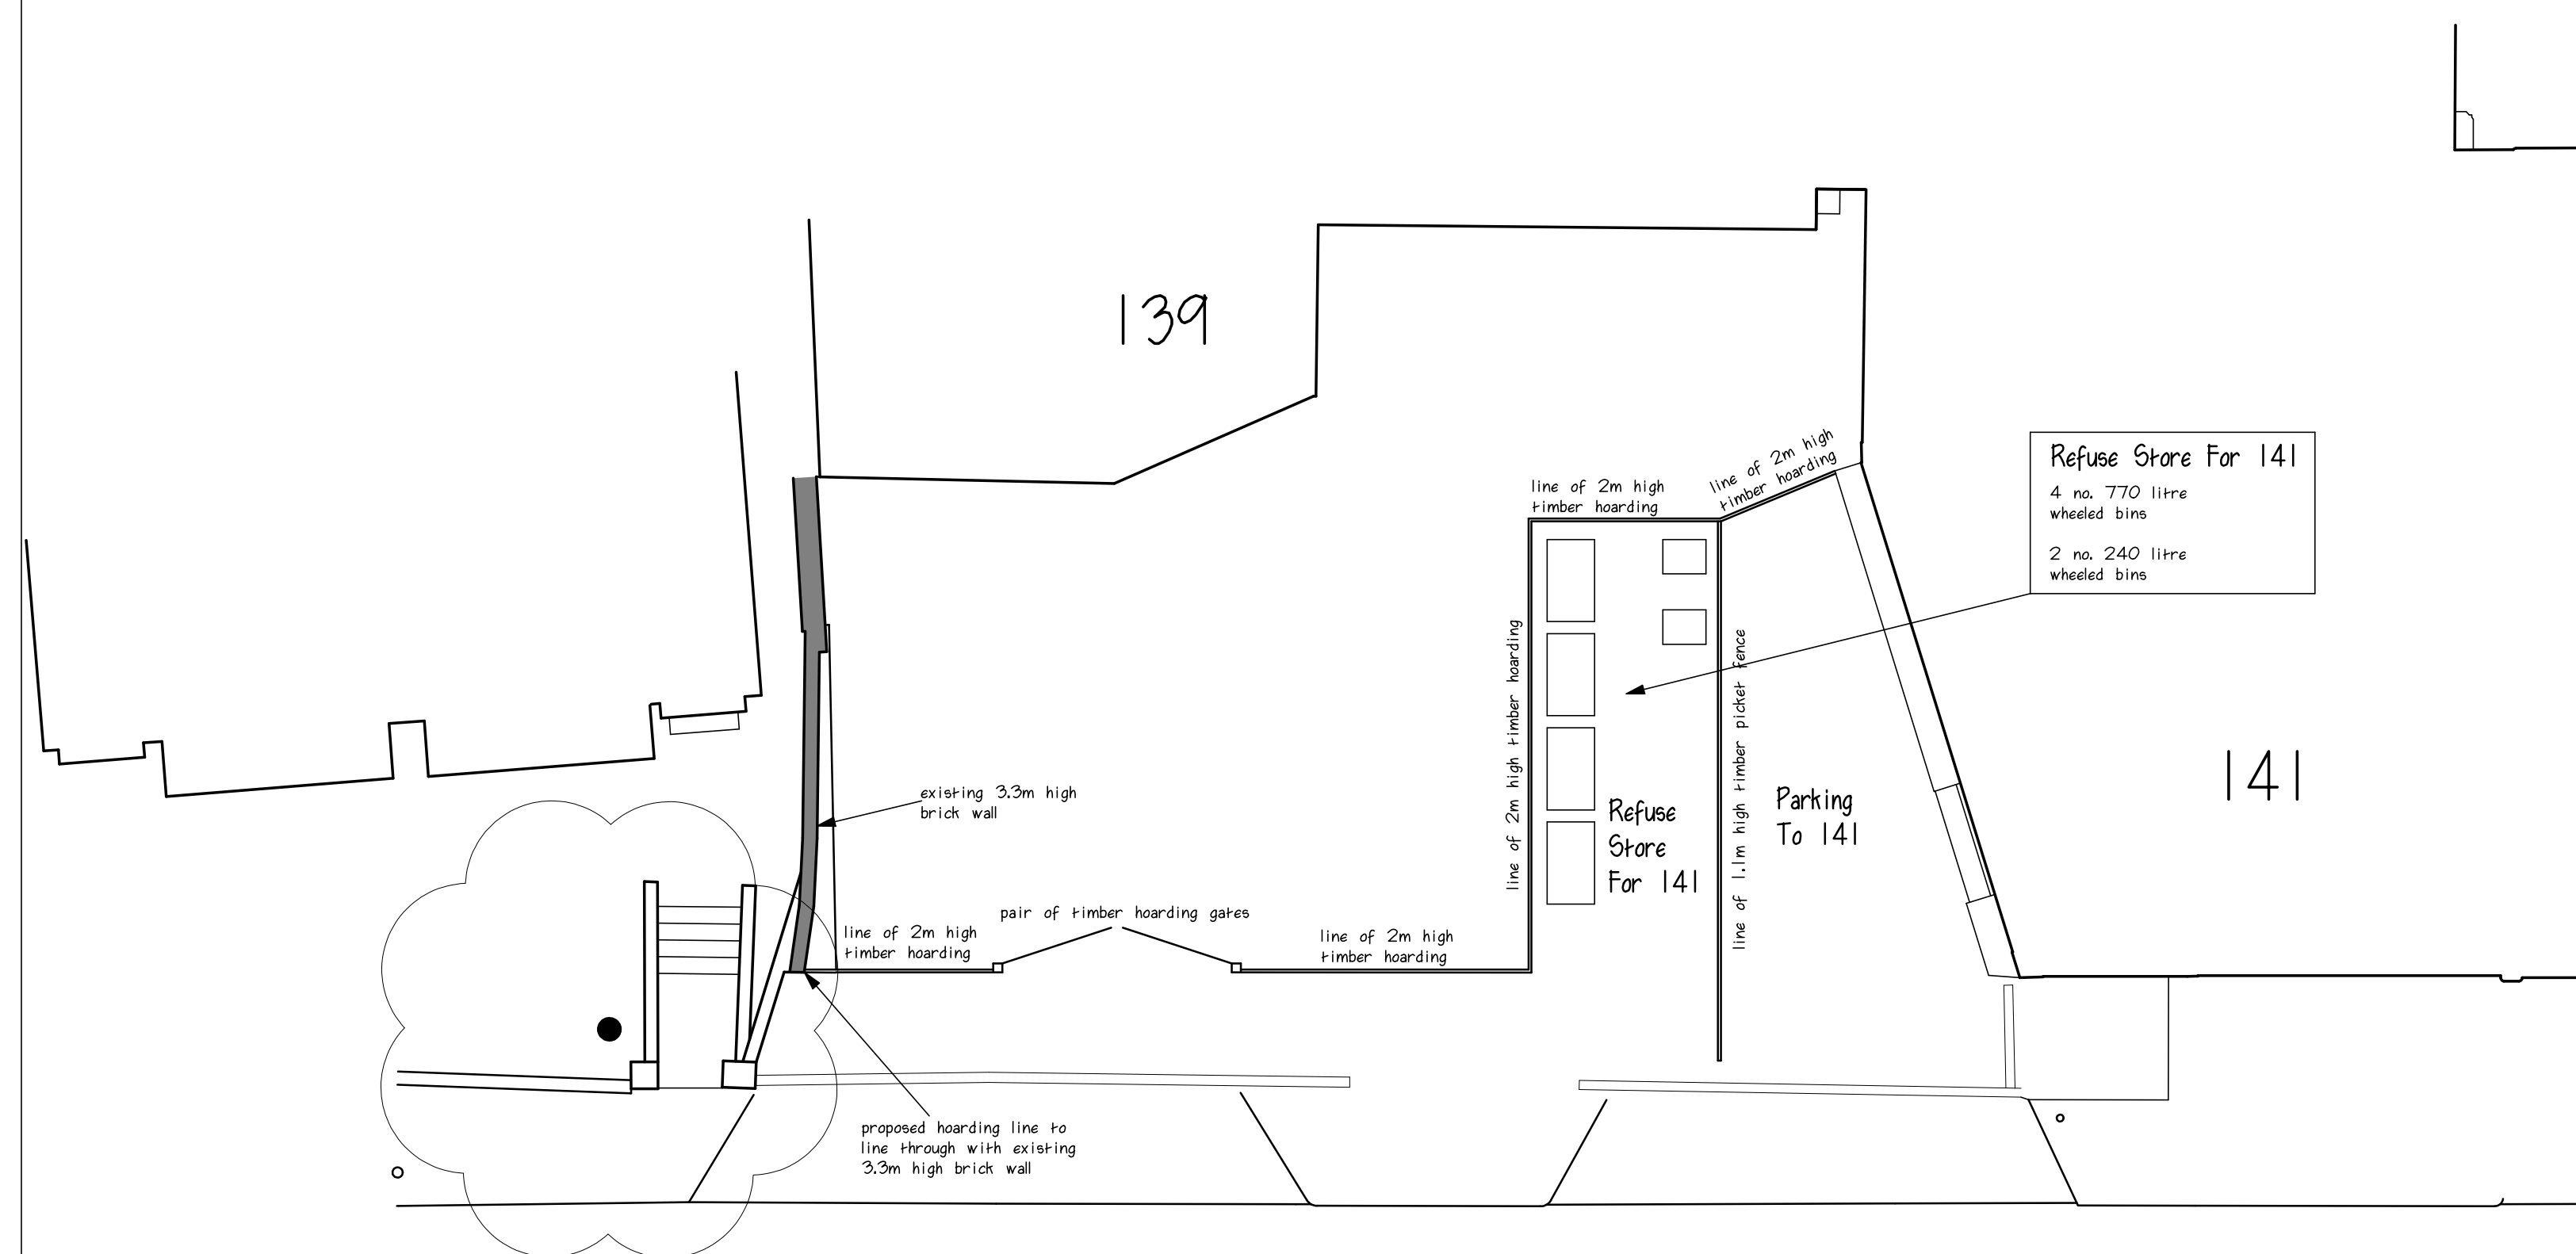

Proposed Hoarding Layout.

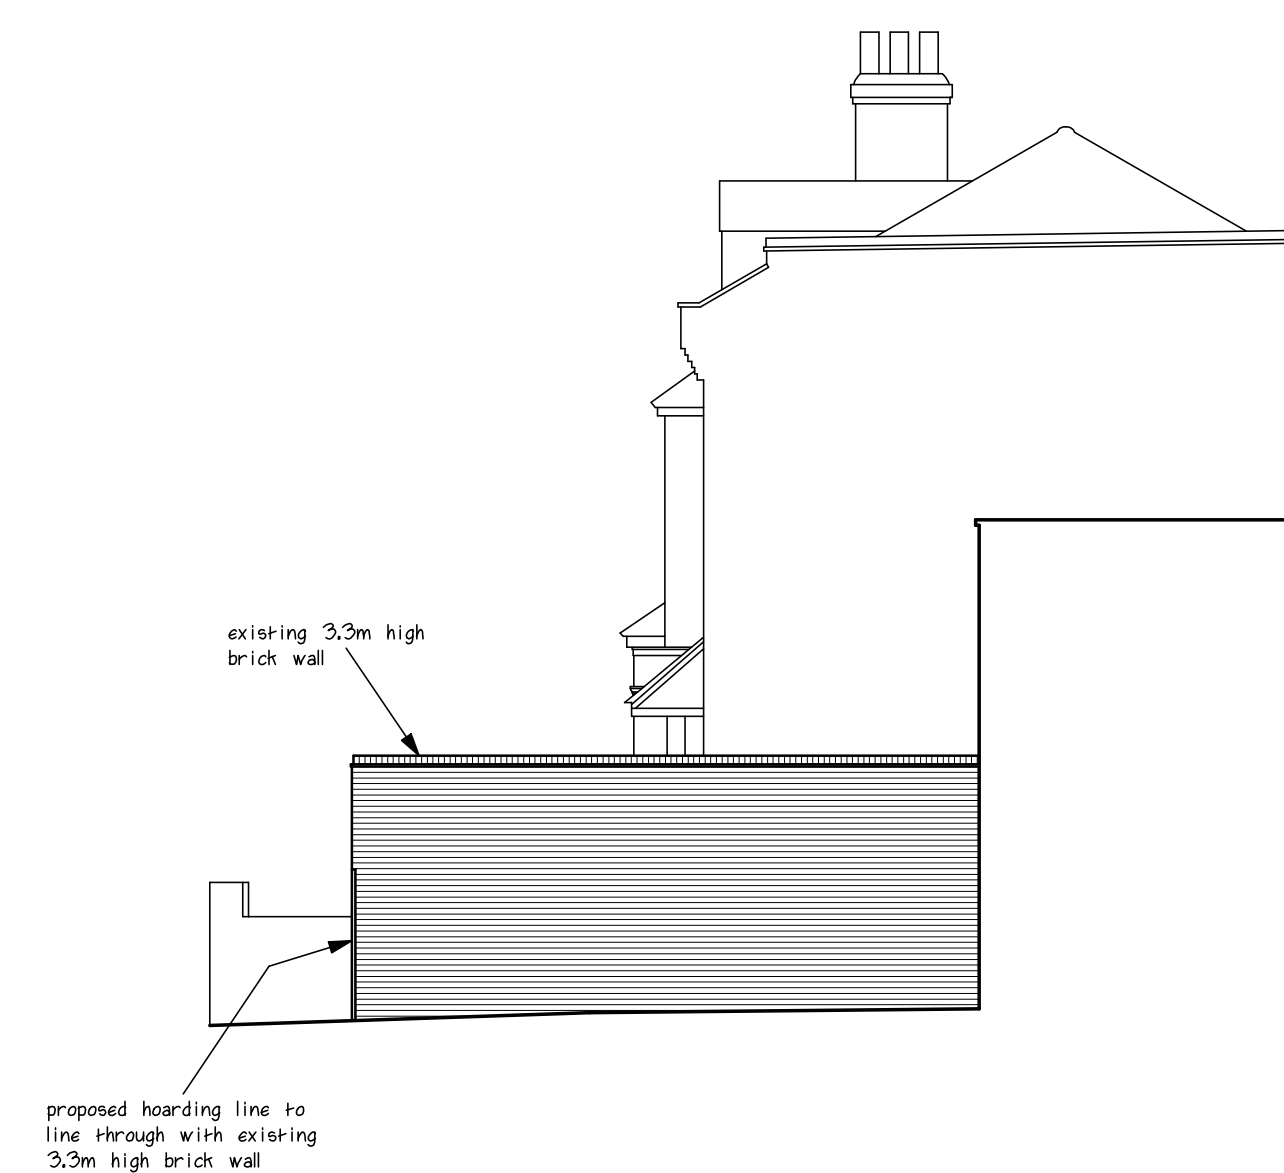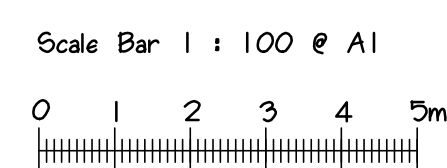

Proposed Hoarding Section.



Scale: 1 : 100 @ A1

Drawing No: 754/H/O1

revisions

A						
---	--	--	--	--	--	--