




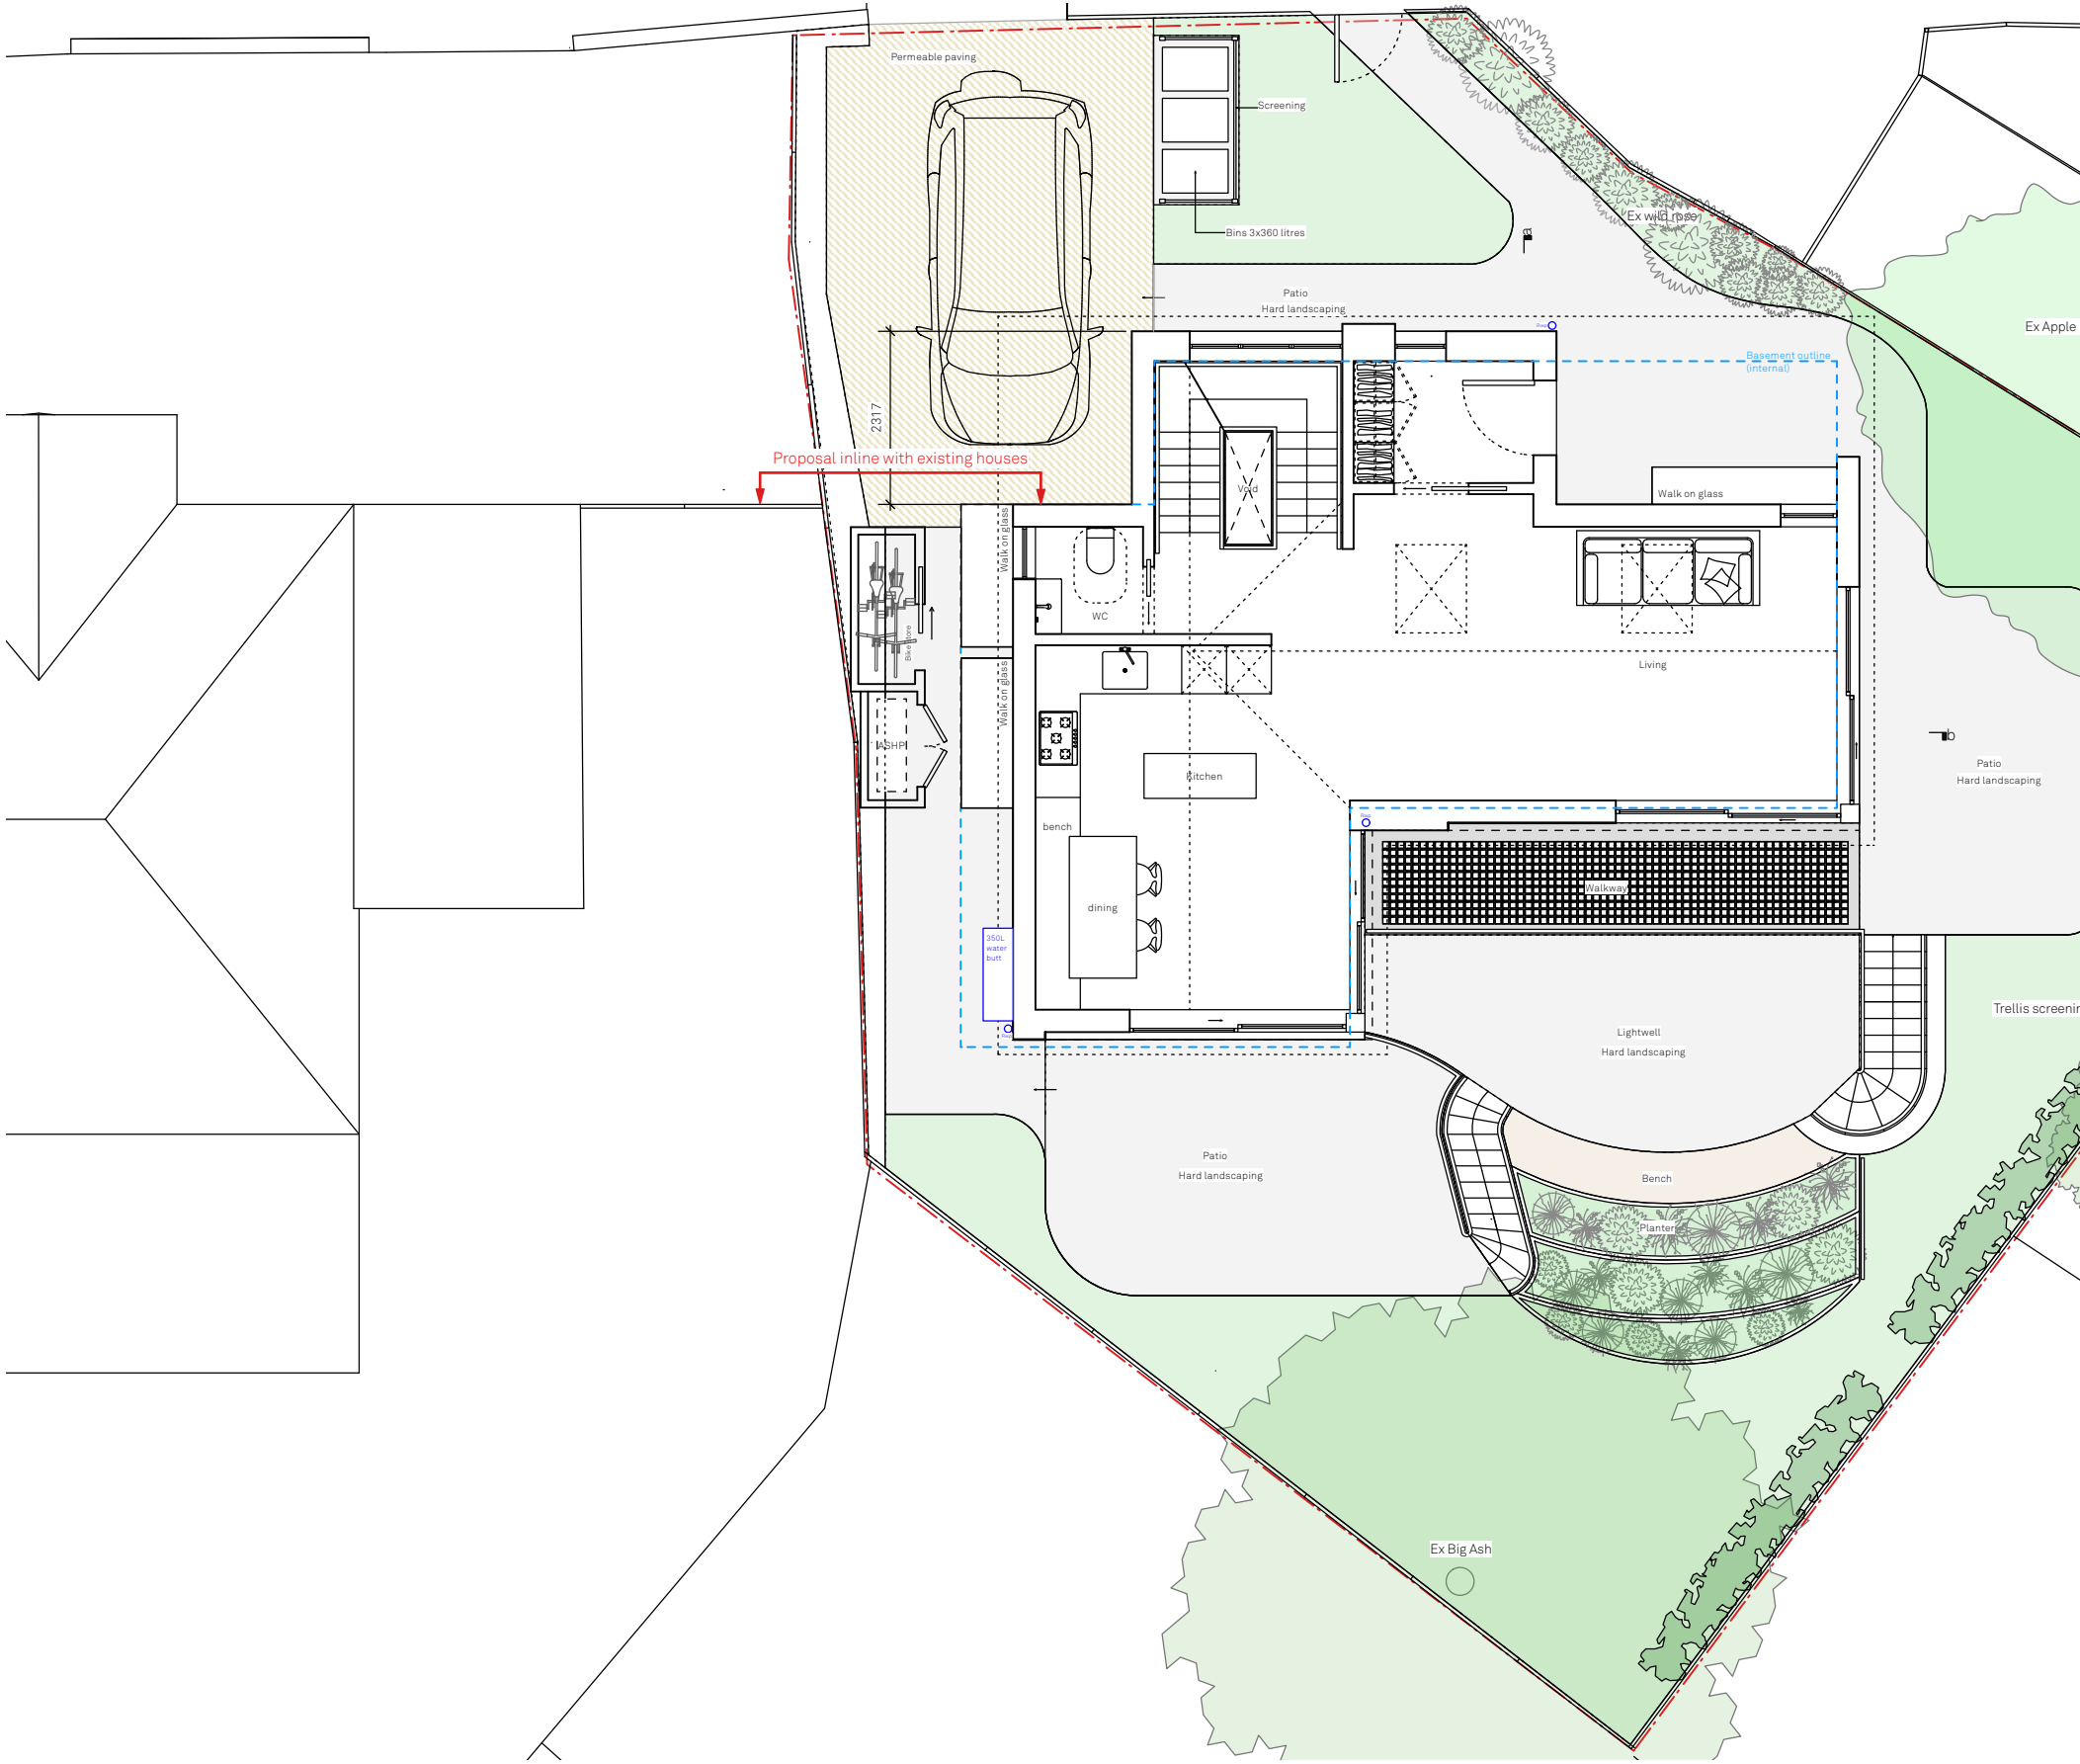


Site Plan

Key		Areas GIA		Wroxham House		Issue	Notes
	Permeable paving	LGF - 77sqm		Wroxham Gardens N11 2AX			
	Hard landscaping	GF - 60sqm		Drawn By		AF	
	Soft landscaping	FF - 29.5sqm		Scale		1:100@A3	
		Total - 166.5sqm		Status		Planing	
				Project Stage		Planning	
				Paul Archer Design Ltd			

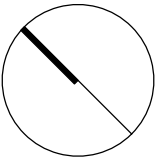


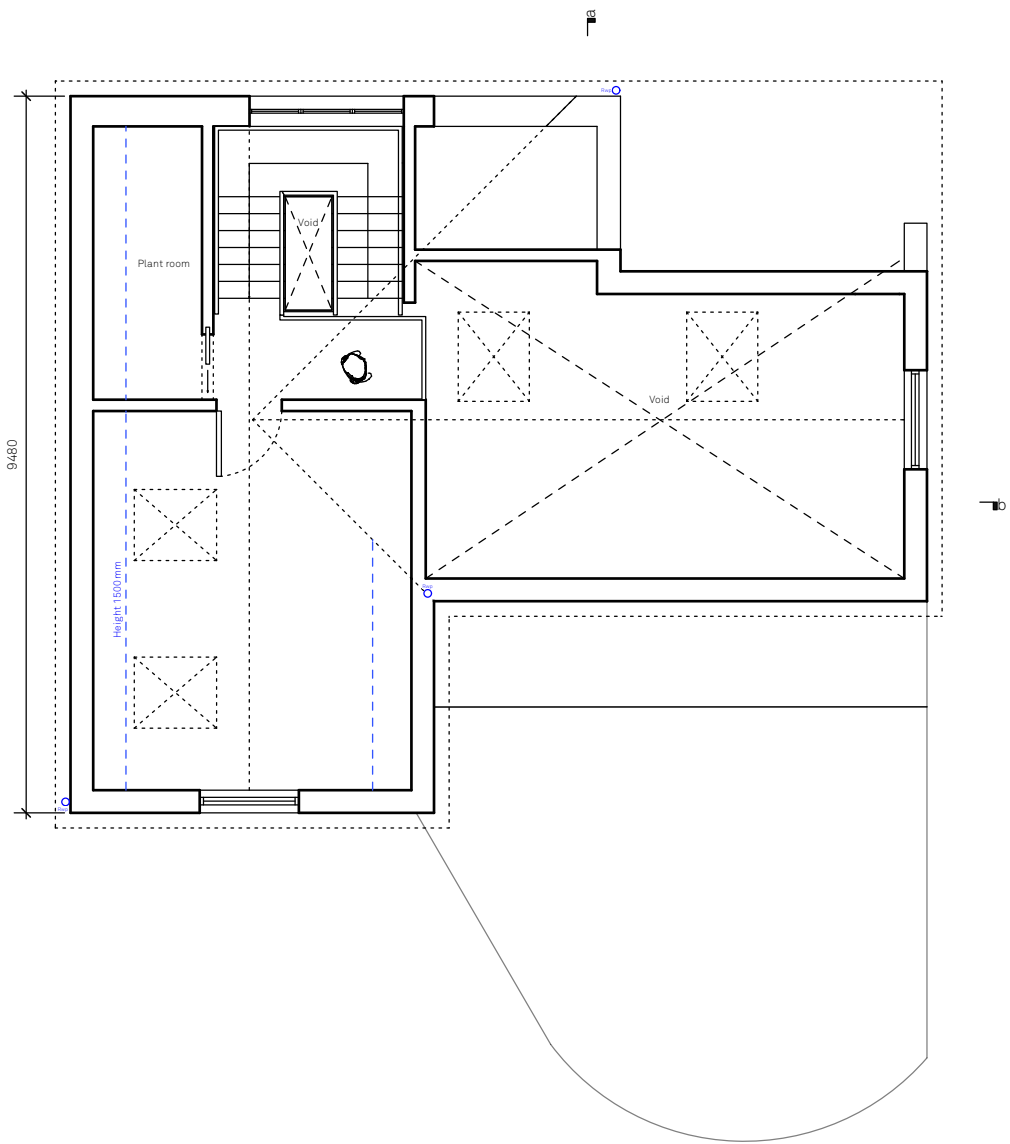

Proposed First Floor

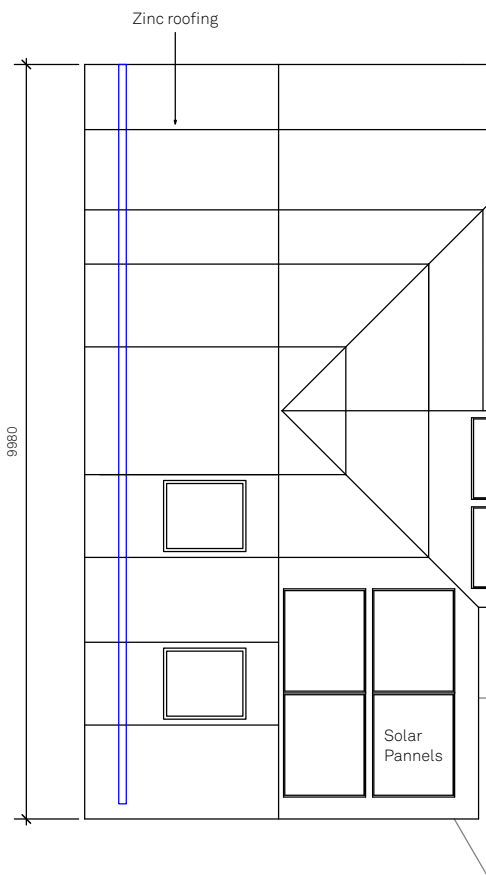


Proposed Roof Plan

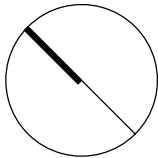


Areas GIA
LGF - 77sqm
GF - 60sqm
FF - 29.5sqm
Total - 166.5sqm

FF and Roof Plan	
Wroxham House	
Wroxham Gardens N11 2AX	
Drawn By	AF
Scale	1:100@A3
Status	Planing
Project Stage	Planning
Paul Archer Design Ltd	



Issue	Notes
Unit D204 116 Commercial Street	

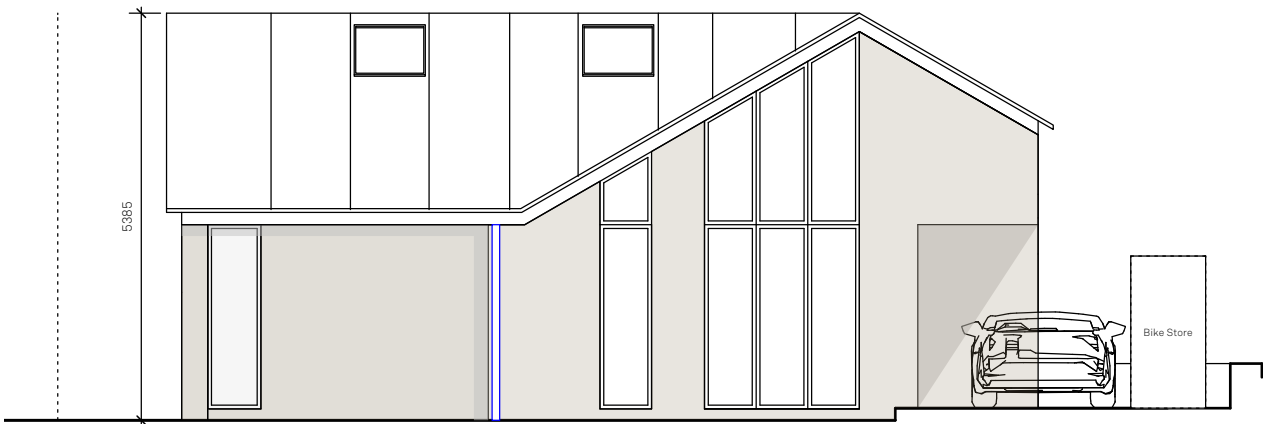

Proposed Front Elevation

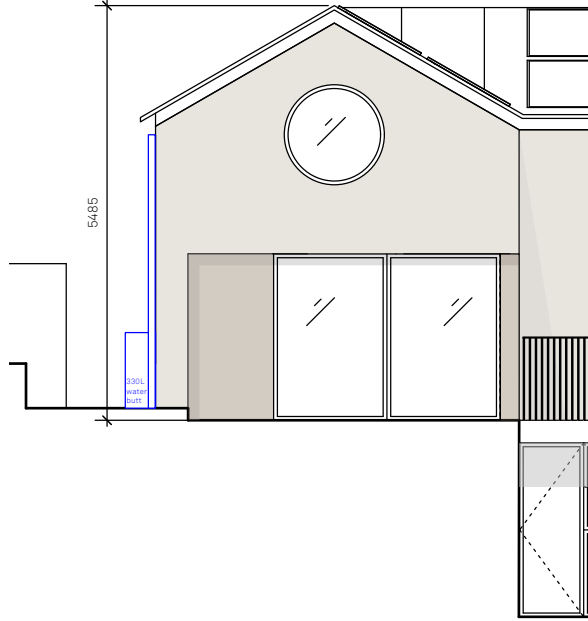

Proposed Rear Elevation

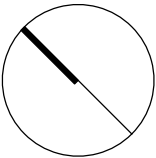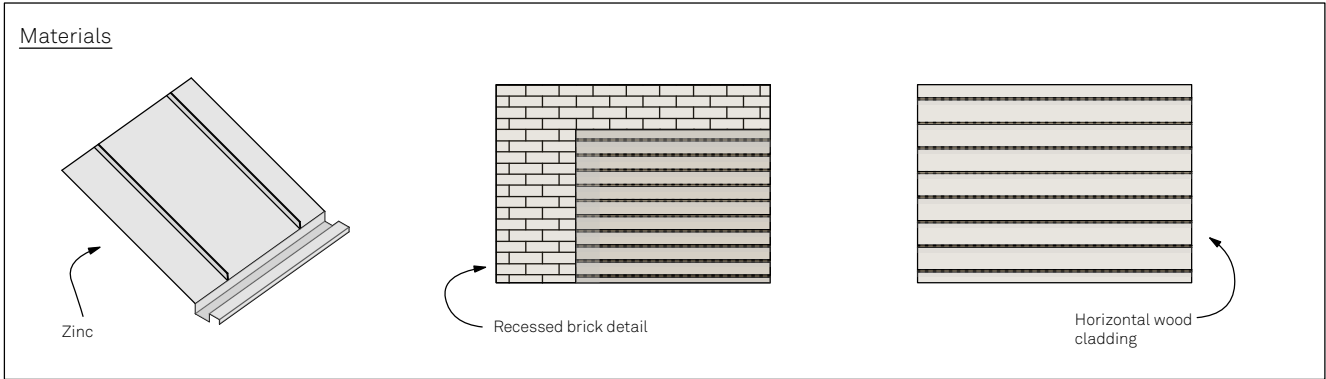

Areas GIA
LGF - 77sqm
GF - 60sqm
FF - 29.5sqm
Total - 166.5sqm

Front and Rear Elevation

Wroxham House	
Wroxham Gardens N11 2AX	AF
Drawn By	1:100@A3
Scale	Planing
Status	Planning
Project Stage	


Paul Archer Design Ltd

Issue	Notes
-------	-------


Unit D204 116 Commercial Street



Proposed Section A

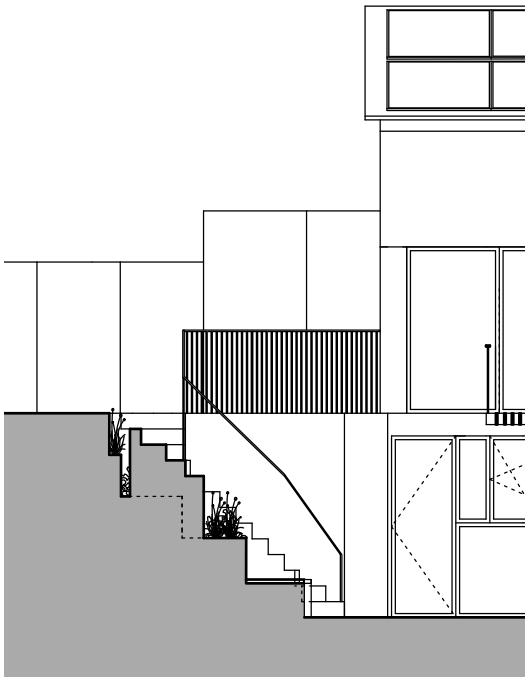

Proposed Section B

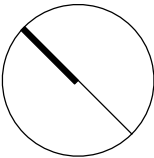

Areas GIA
LGF - 77sqm
GF - 60sqm
FF - 29.5sqm
Total - 166.5sqm

Section A and B	
Wroxham House	
Wroxham Gardens N11 2AX	
Drawn By	AF
Scale	1:100@A3
Status	Planing
Project Stage	Planning
Paul Archer Design Ltd	

Issue	Notes
Unit D204 116 Commercial Street	