


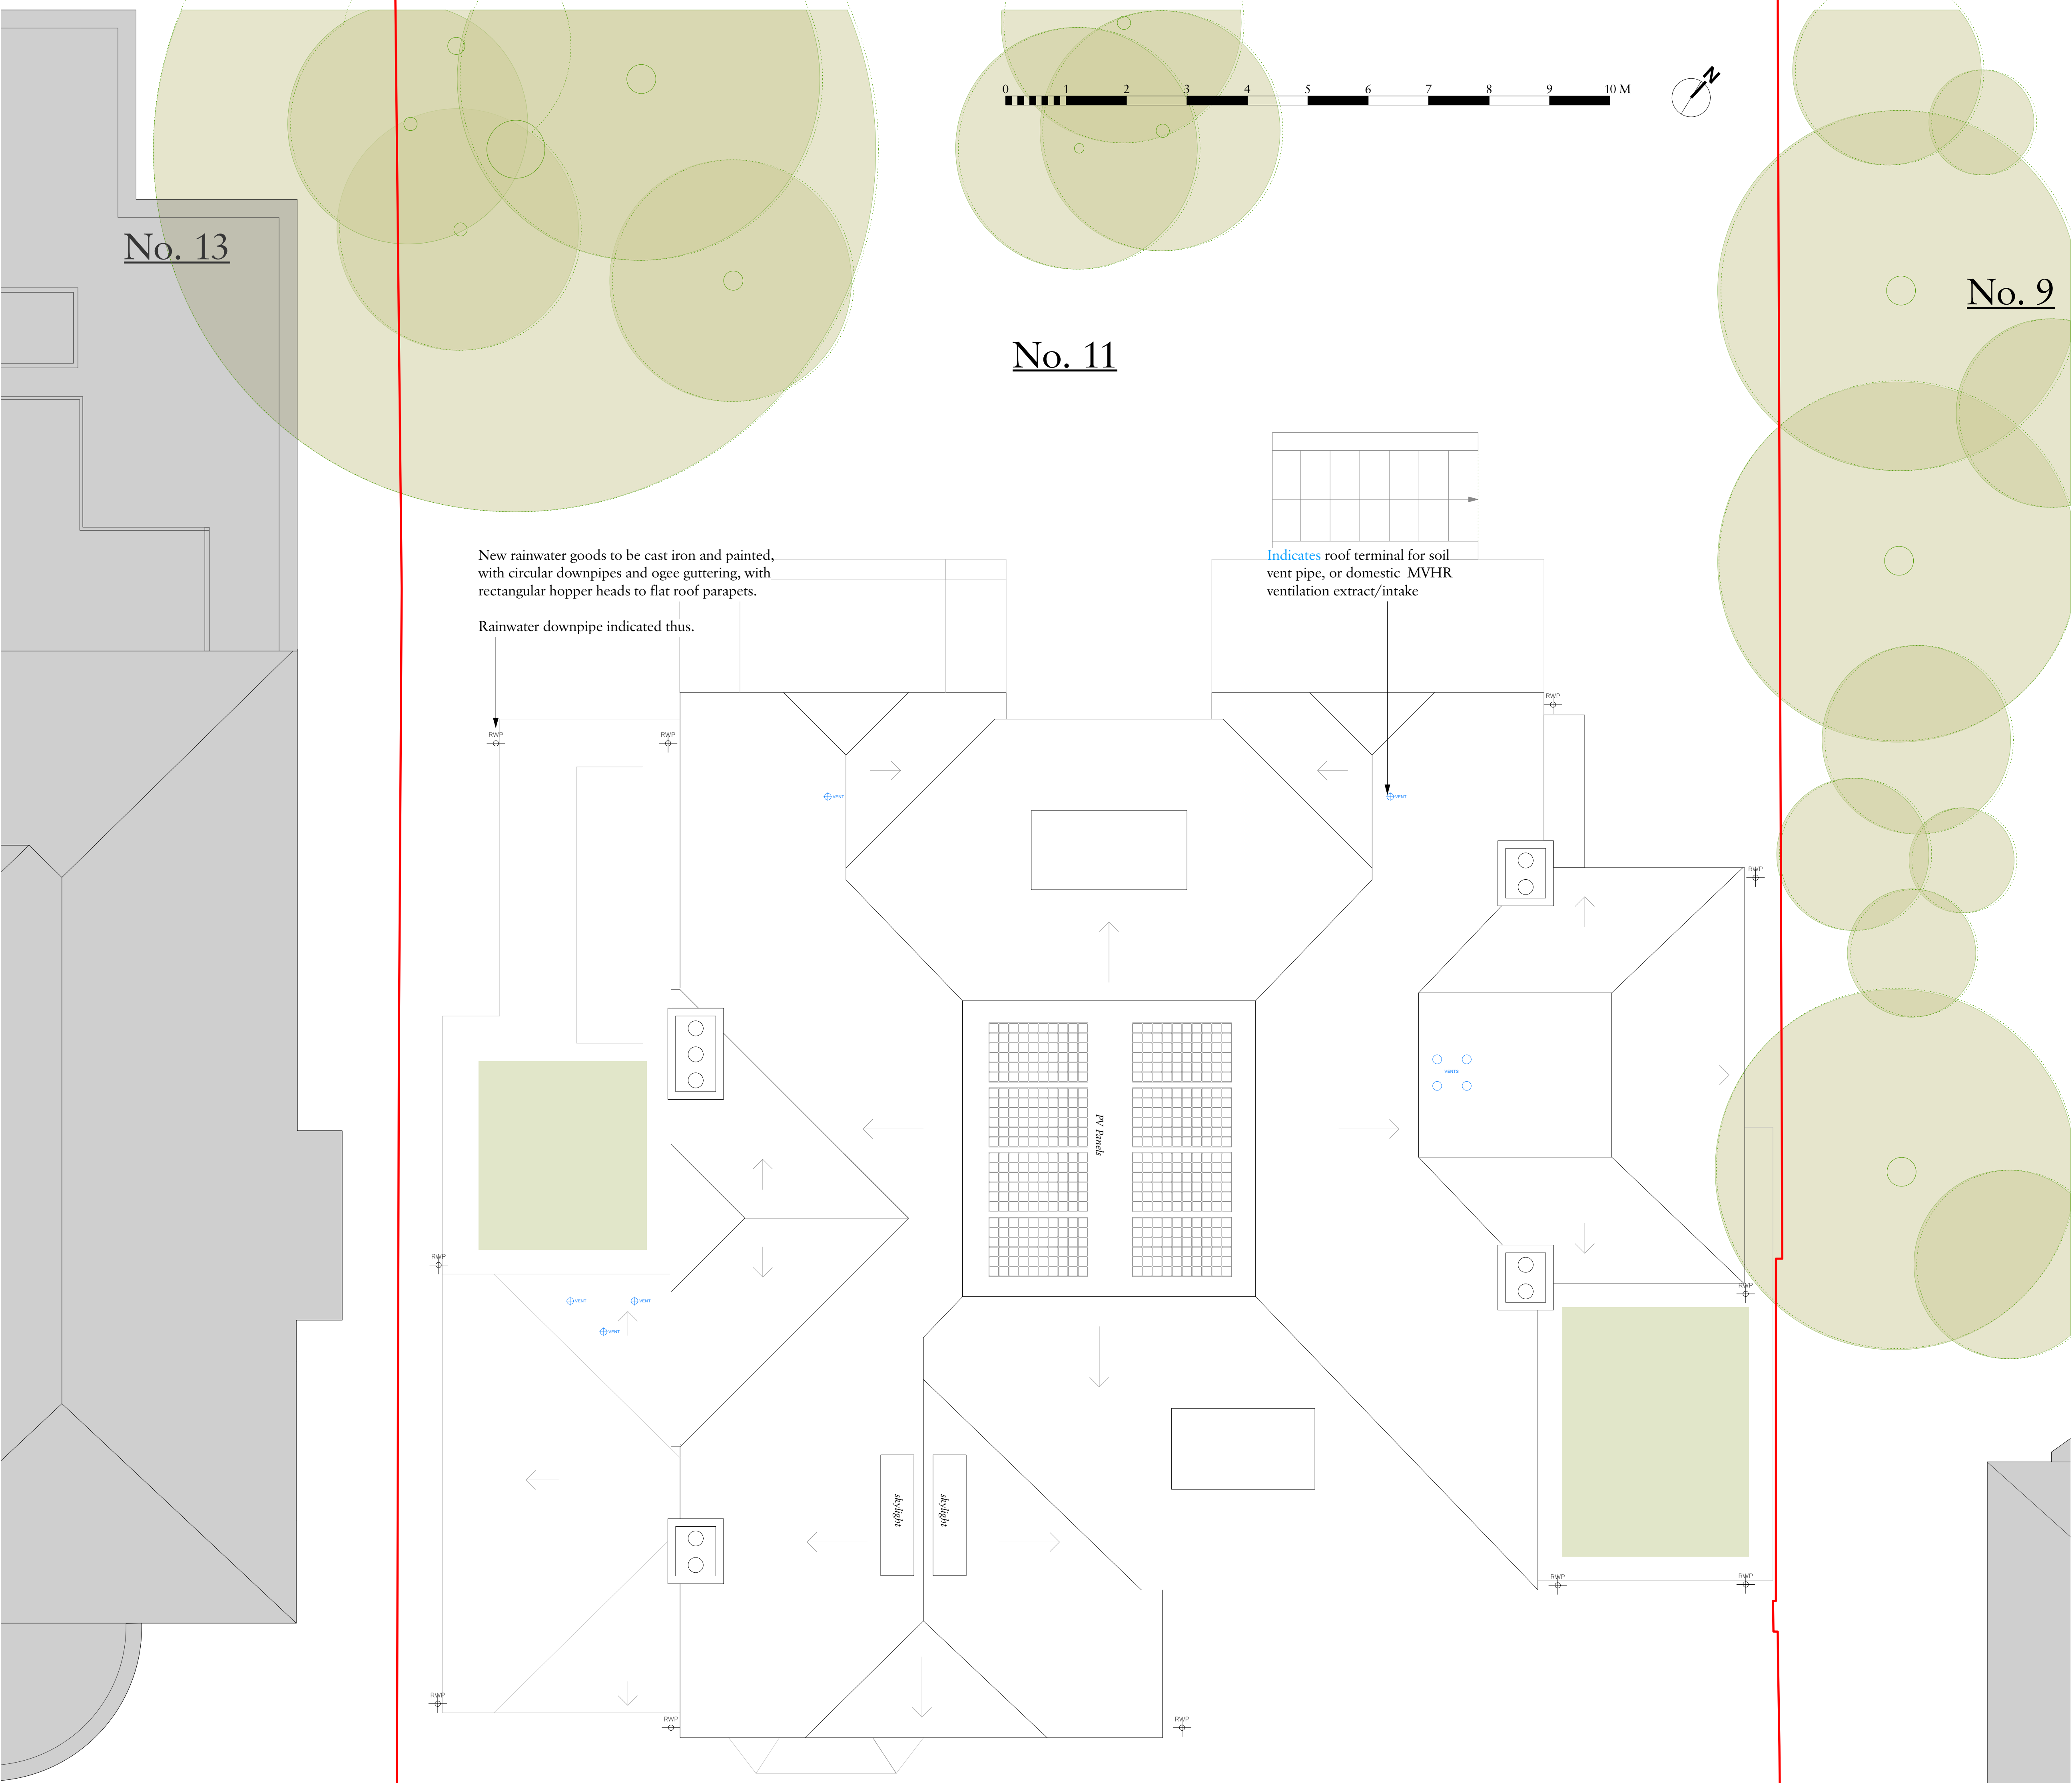


RAINWATER PIPES

Manufacturer: Heritage Foundry (or acceptable equivalent)
Product reference: Round rainwater pipes
Nominal size: 100mm (4")
Finish as supplied: Decorated, black
Fixings: Stainless steel screws



GUTTERING

Manufacturer: Heritage Foundry (or acceptable equivalent)
Product reference: Moulded Ogee Guttering
Joining type: Spigot and socket
Nominal size: 150mm x 100mm (6" x 4")
Finish as supplied: Decorated, black
Brackets: Fascia bracket
Fixings: Stainless steel screws
Accessories: Corner angles, stop ends & spigots

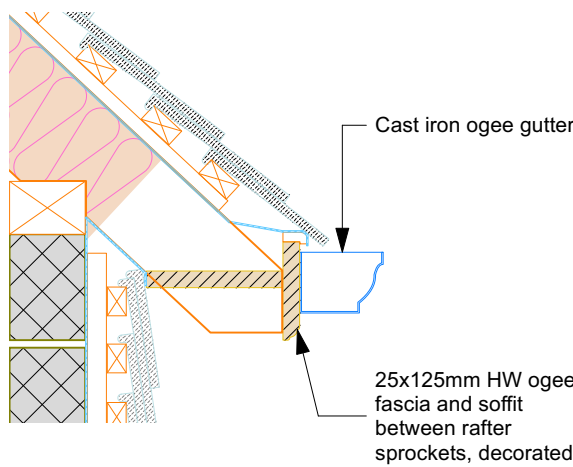

HOPPER HEADS

Manufacturer: Heritage Foundry (or acceptable equivalent)
Product reference: Small rectangular hopper
Nominal size: 100mm (4") outlet - 178mm x 178mm x 245mm
Finish as supplied: Decorated, black



ROOF TERMINALS

Manufacturer: Tudor
Product reference: Under Tile Vent (concealed)

A	14/03/2024	Additional RWG details added	VV
Rev	Date	Details	By

Charlton Brown
Architecture & Interiors

The Belvedere, 2 Back Lane, Hampstead, London, NW3 1HL

Telephone +44(0)20 7794 1234
Email office@charltonbrown.com
Website www.charltonbrown.com

Client
Alistair & Paula Flutter

Project
11 View Road, N6 4DJ

Drawing Title
Roof Vent & Rainwater Pipes

Date	Drawn	Checked
17/01/2024	LS	LS

Scale
1:50 @ A1

Issue Status

PLANNING

Project Number	Drawing Number	Revision
2 0 0 5 5	PL-05-103	A