




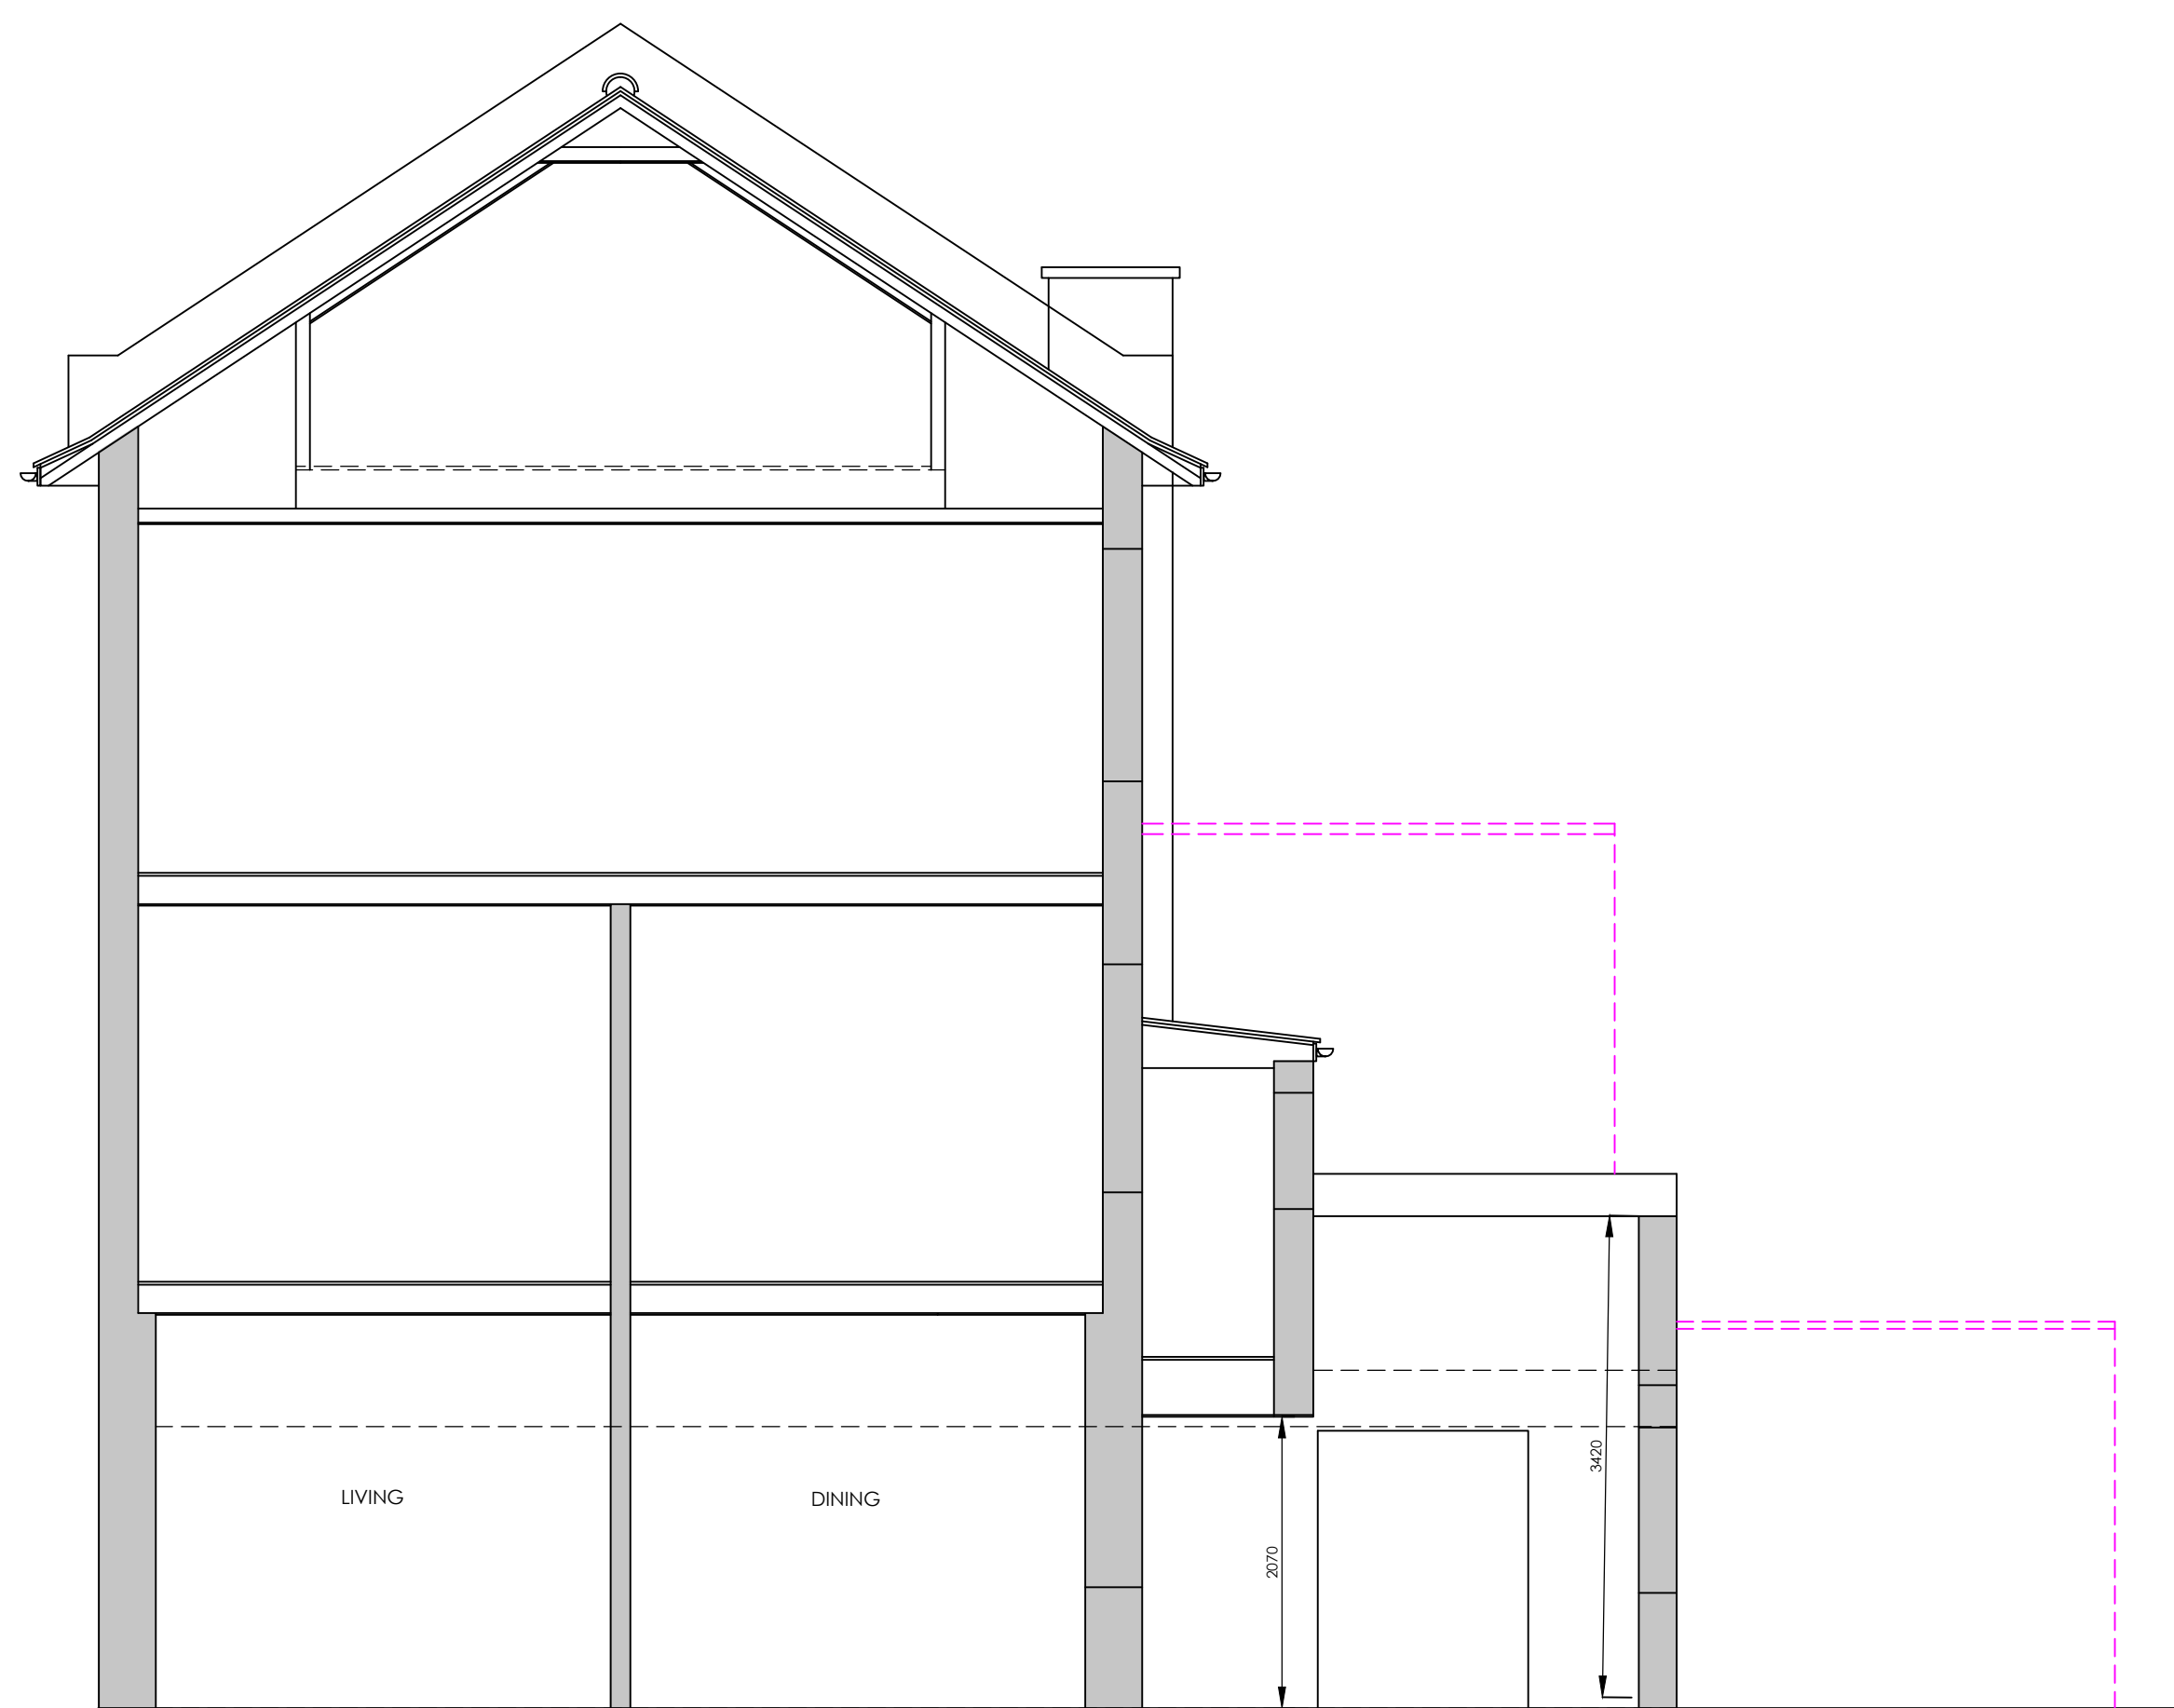


EXISTING SECTION 1:50

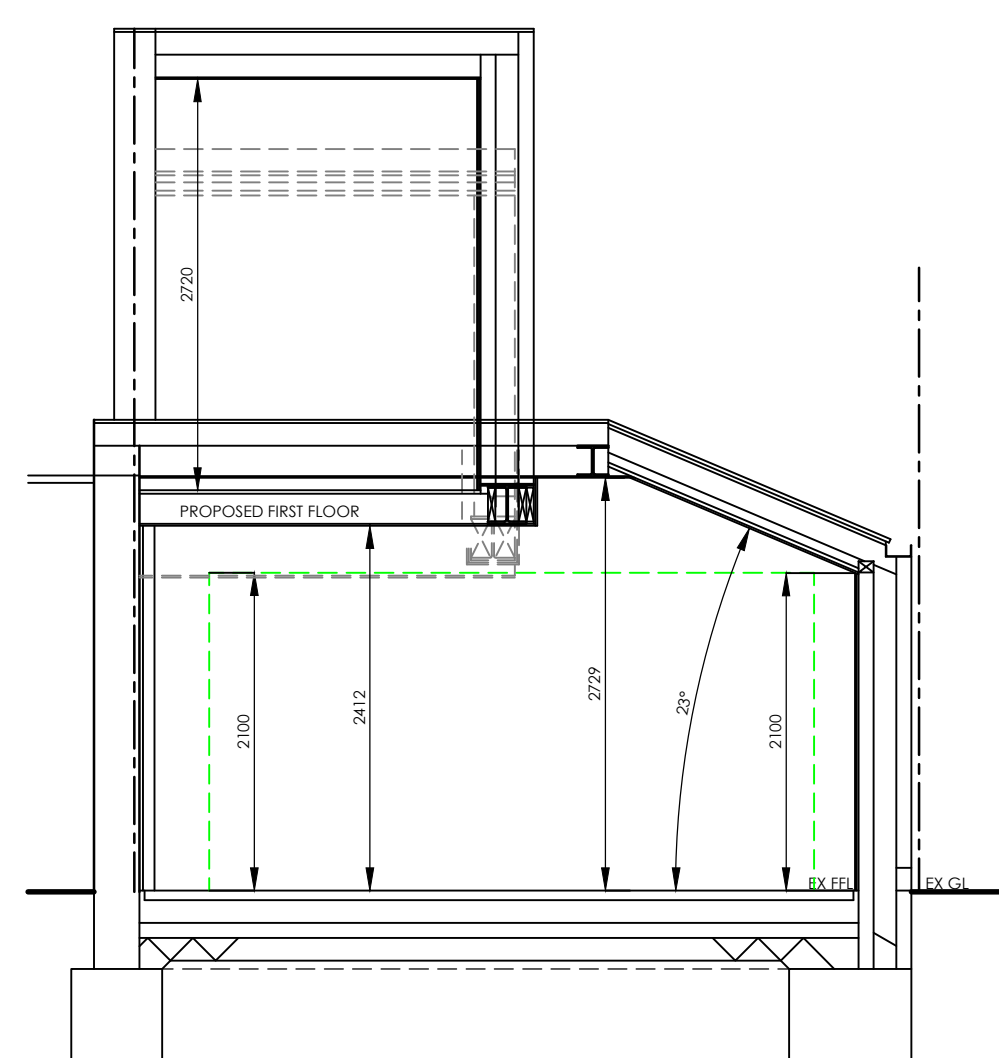

PROPOSED SECTION 1:50

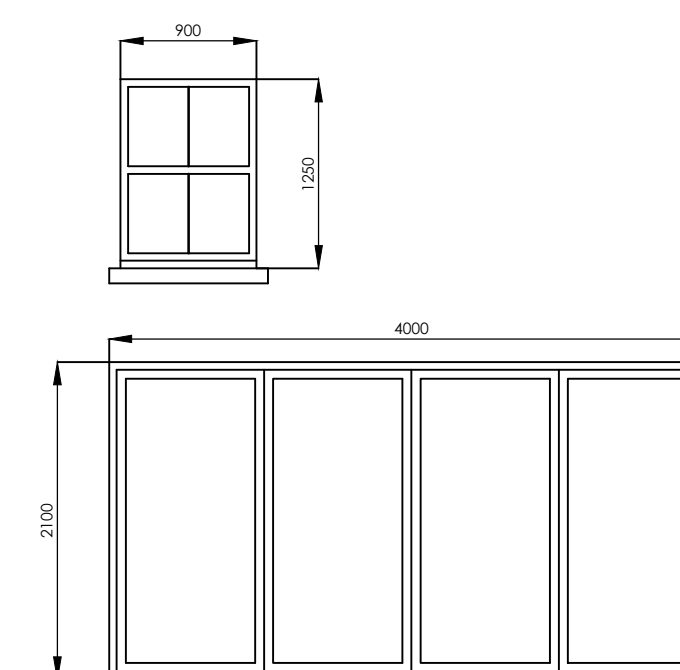

DOOR DETAILS

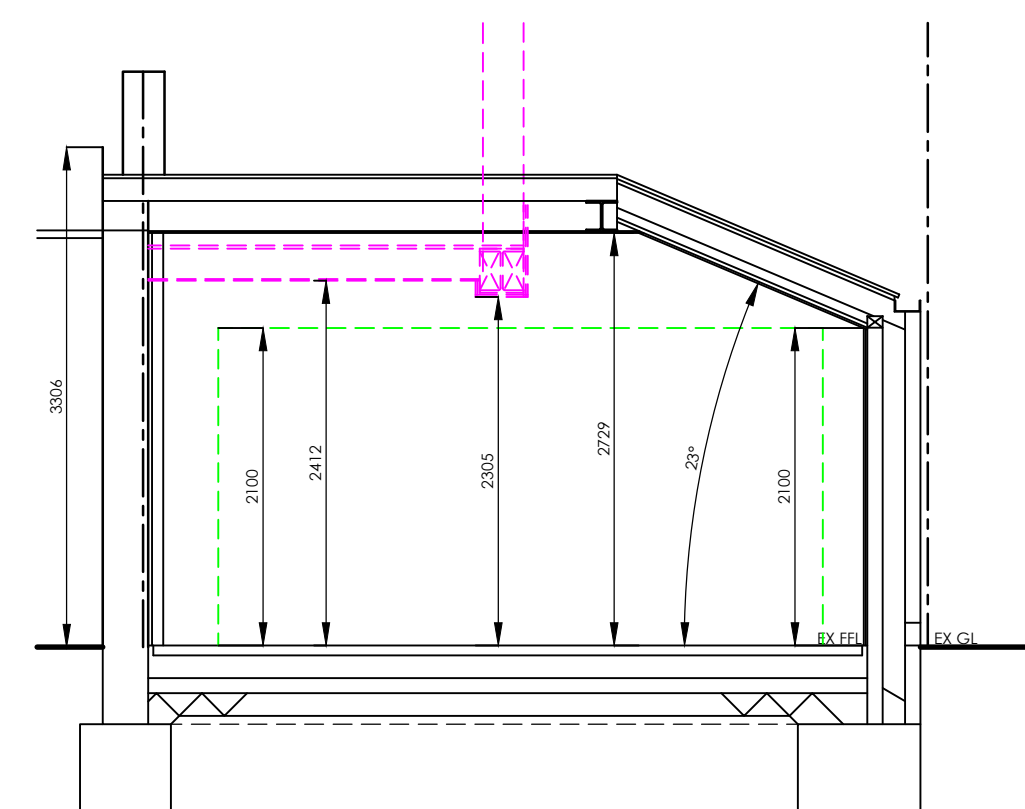

PROPOSED SECTION 1:50

plusrooms
HOME EXTENSIONS


- KITCHEN EXTENSIONS
- LOFT CONVERSIONS
- REFURBISHMENTS

[illegible]

DRAWING :
EXISTING AND PROPOSED SECTIONS

DATE : JAN 24	PROJECT : PROPOSED SINGLE STOREY REAR EXTENSION	
SCALE @ A1: 1:50	CLIENT : MR OXLEY	14 NEW ROAD LONDON N8 8JA
DRAWING No. P24-04.3	CLIENT ADDRESS :	

ALL PLANS TO BE CHECKED BY CONTRACTORS FOR ACCURACY AND DIMENSIONS BEFORE WORKS ON SITE. ANY QUERIES MUST BE RELATED TO DESIGNERS ANY DEVIATIONS FROM PLANS OR STRUCTURAL ALTERATIONS ARE TO BE NOTIFIED IMMEDIATELY OR WILL BE CARRIED OUT AT THE CLIENTS RISK. ANY BUILDING WORK UNDERGONE BEFORE ANY NECESSARY LOCAL AUTHORITY APPROVALS HAVE BEEN OBTAINED ARE AT CLIENTS OWN RISK. THE DRAWING REMAINS THE PROPERTY OF THE CLIENT OF BUILDING LTD AND MUST NOT BE REPRODUCED OR ISSUED WITHOUT THEIR CONSENT. THE DRAWING REMAINS THE PROPERTY OF THE CLIENT OF BUILDING LTD UNLESS PAID FOR IN FULL BY CLIENT. ANY REVISED DRAWINGS OR ADDITIONAL STRUCTURAL DESIGNS REQUESTED AFTER LOCAL AUTHORITY APPROVALS HAVE BEEN GAINED WILL BE CHARGED TO THE CLIENT.

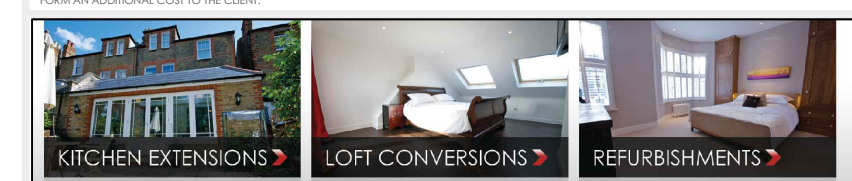

PLUS ROOMS Alexander house, 7, oaklands gate, Northwood, HA6 3AA | T: 0800 917 7127
Plus Rooms is a trading name of plusrooms.com ltd | Company Registration No. 7504728
Registered Office, Elwood House, 42 Lytton Road, Barnet, Herts, EN5 8EF | Directors James and Robert Bernard