


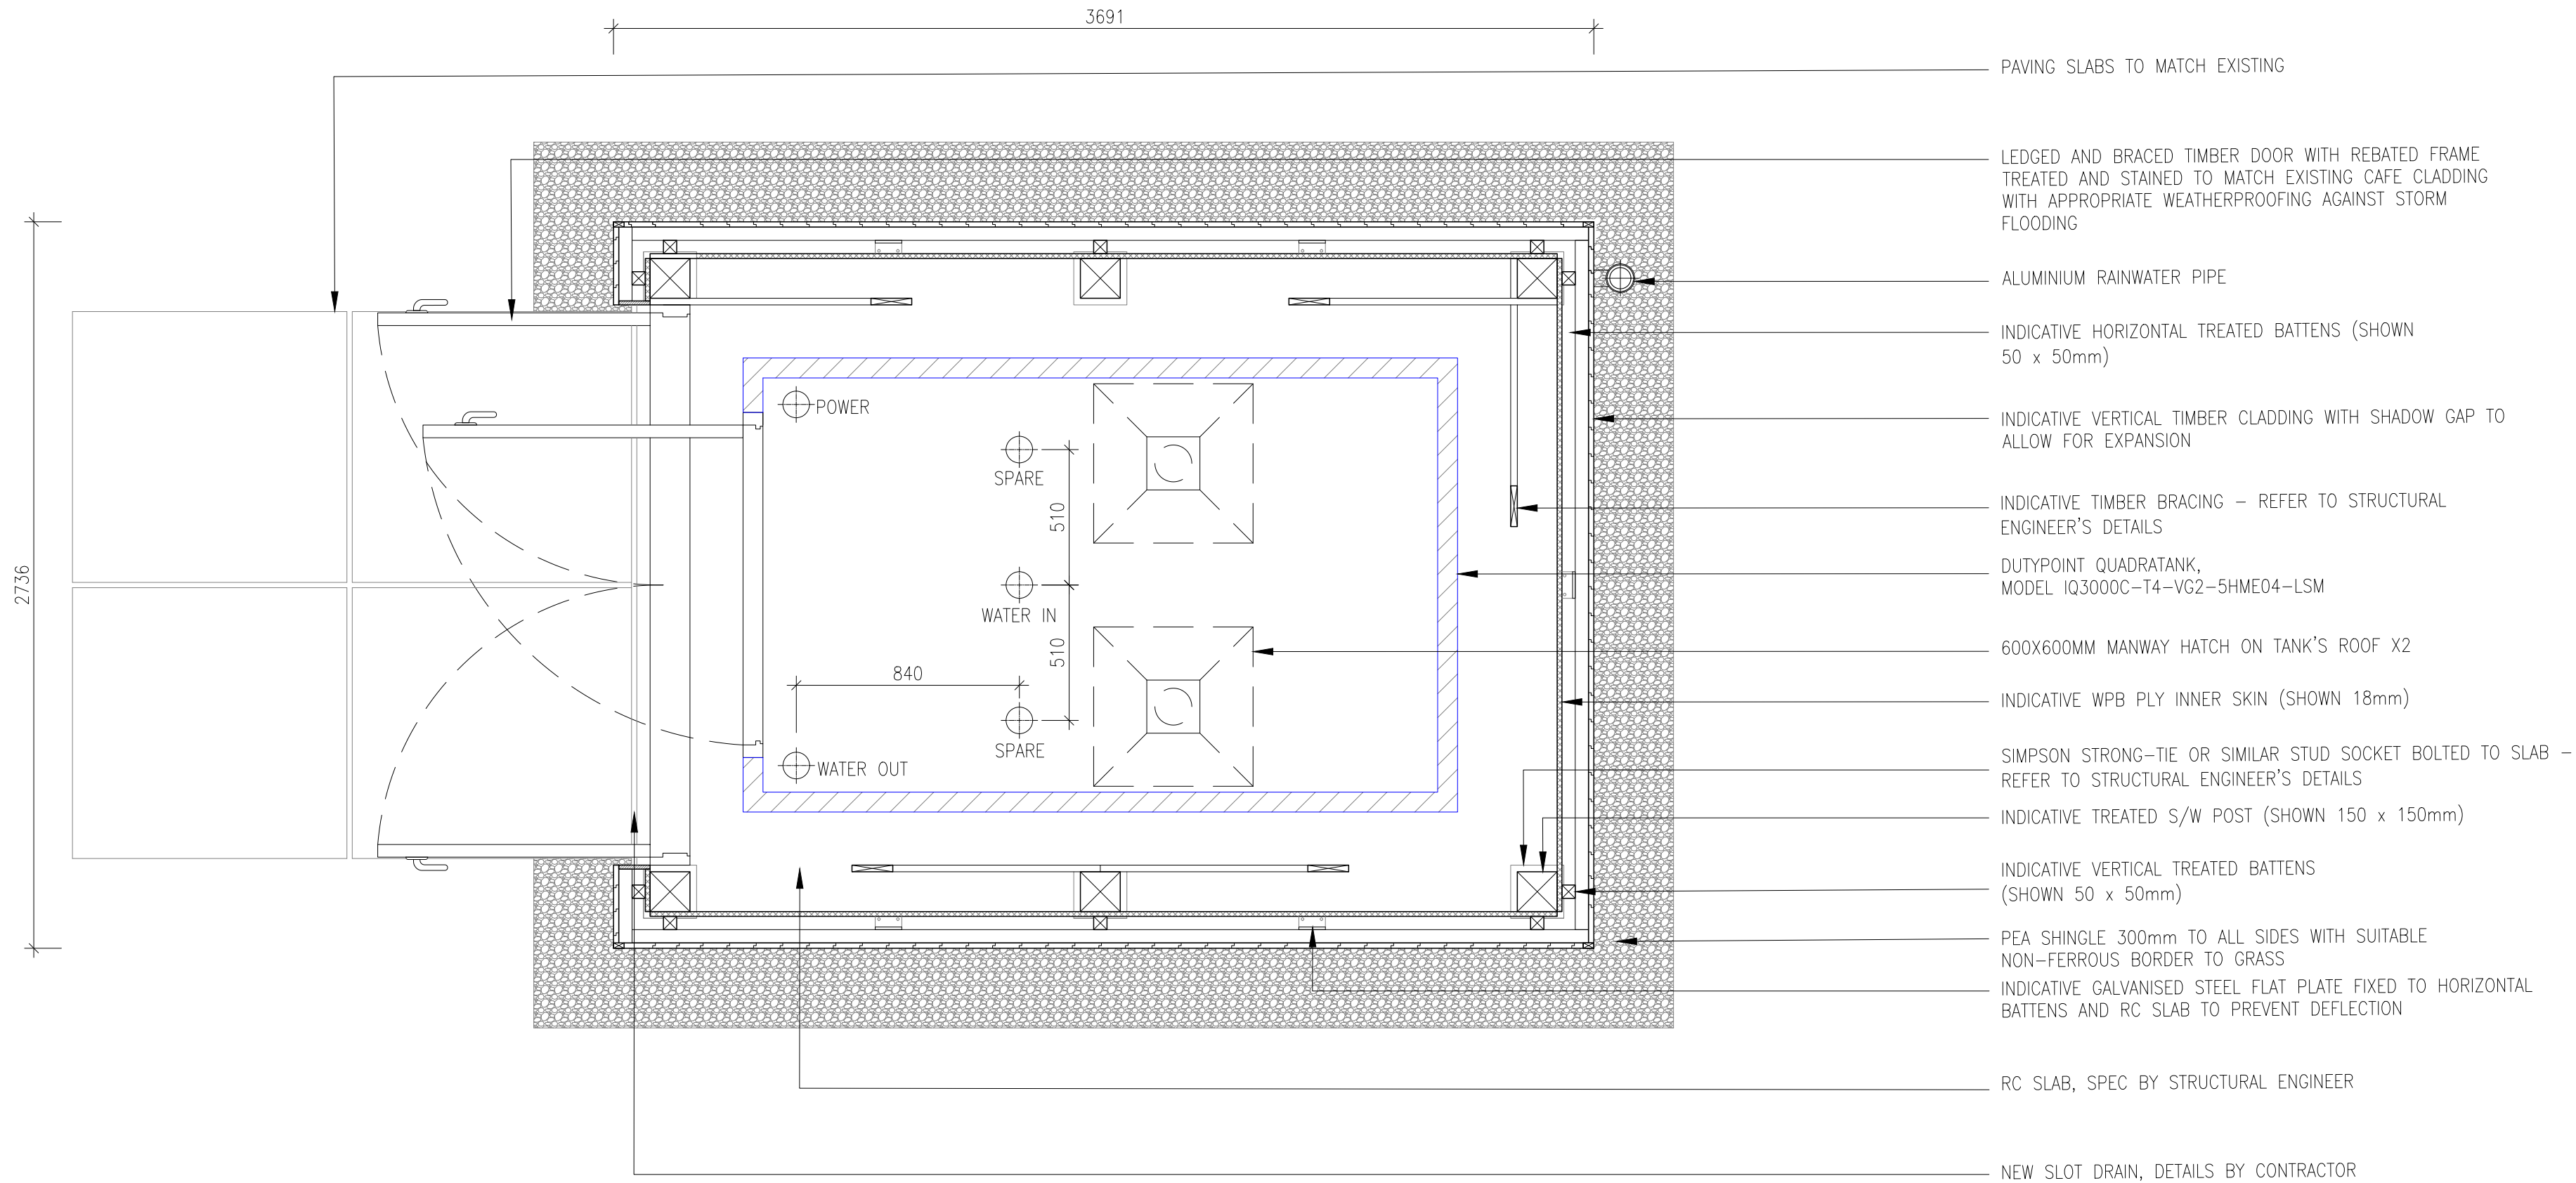


WATER TANK ENCLOSURE PLAN

0 2 METRES

PRE-ASSEMBLED WATER TANK

NOTES

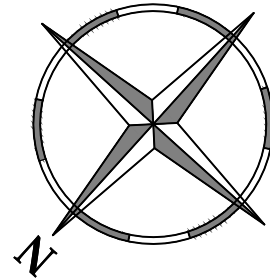

A	06.03.24	ISSUED FOR PERMITTED DEVELOP.	IS
REV.	DATE	PURPOSE	DRAWN

CLIENT	LONDON BOROUGH OF HARINGEY
PROJECT	FINSBURY PARK CAFE
TITLE	PROPOSED WATER TANK ENCLOSURE PLAN

REVISION	DWG No.	SKK4194/106	SCALE
A	DATE	MAR '24	1:20 @ A2
	DRAWN	IS	CHECKED
			APF

SKK DESIGN

INTERIOR, ARCHITECTURAL & RETAIL DESIGN

The Mill
Stortford Road
Hatfield Heath
CM22 7DL

Tel: 01279 873010
www.senkenken.com