
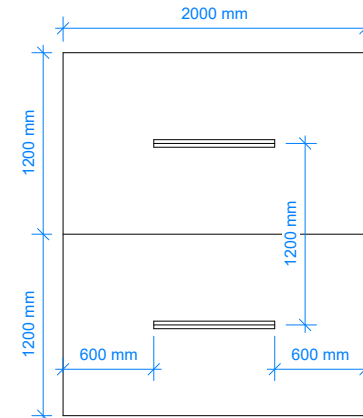
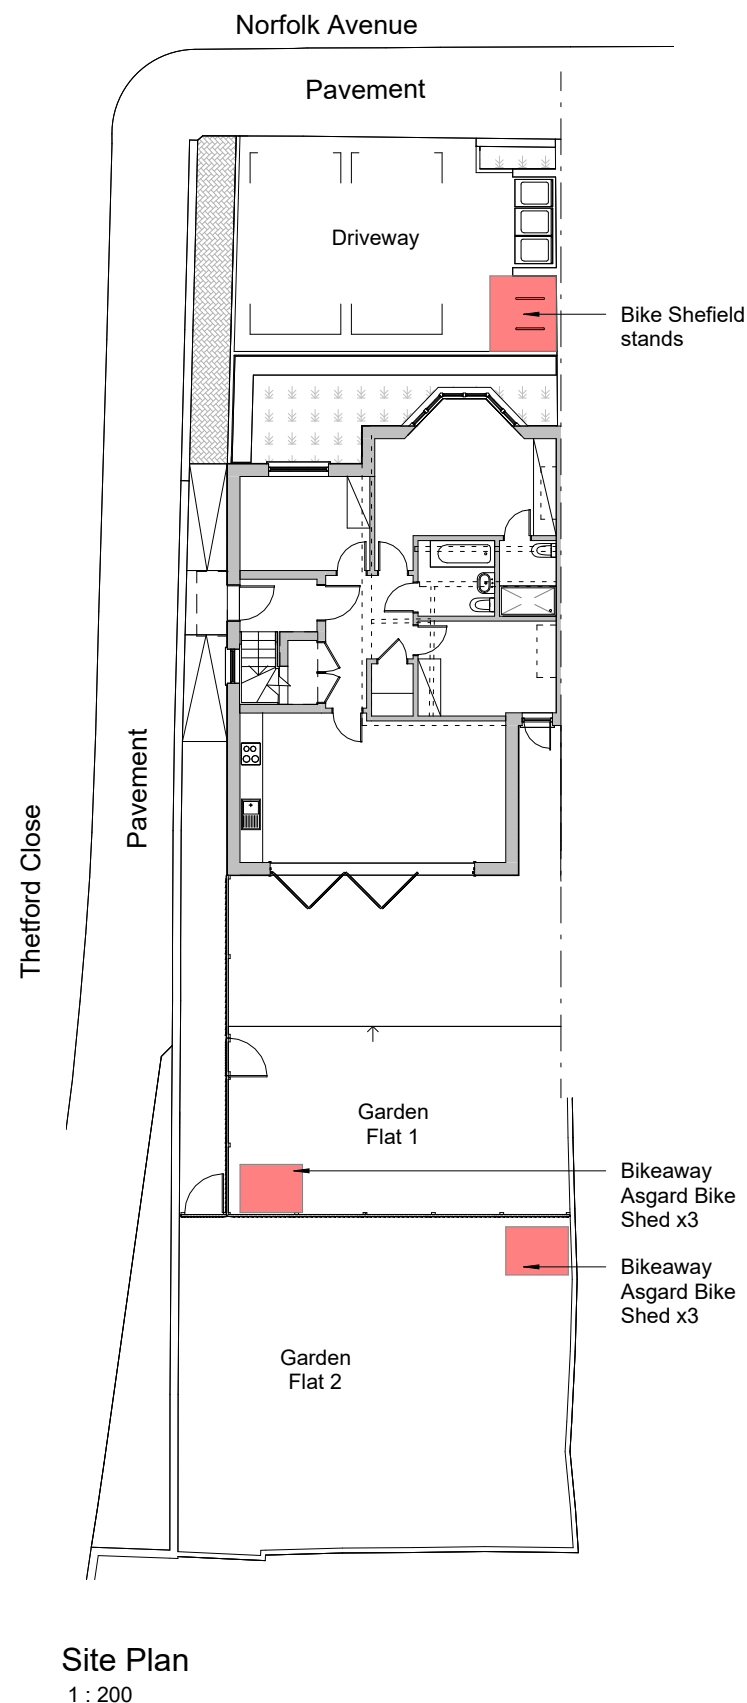
 
 


Bikeaway
Asgard Bike Shed x3

- Exterior finished in British Racing Green
- Heavy Duty 2mm thick door
- Disk padlock

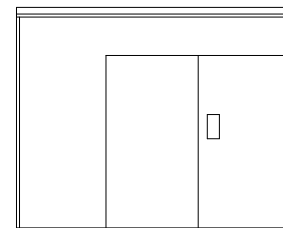

Issue:

Planning

No scaled dimensions to be taken from this drawings. All dimensions to be site checked.

[illegible]

CG ARCHITECTS

221 East Barnet Road, Barnet, Herts EN4 8QS
Tel: 020 8449 5100 Fax: 020 8449 5170

Client:
Superefficient Properties Ltd

Site:
116 Norfolk Avenue
London, N13 6AJ

Title: Cycle Storage Details
--

Scale: As indicated(@ A3)	Drawn:	Checked:
Date: April 2023	-	CG
Drg No 1653/07	REV A	