




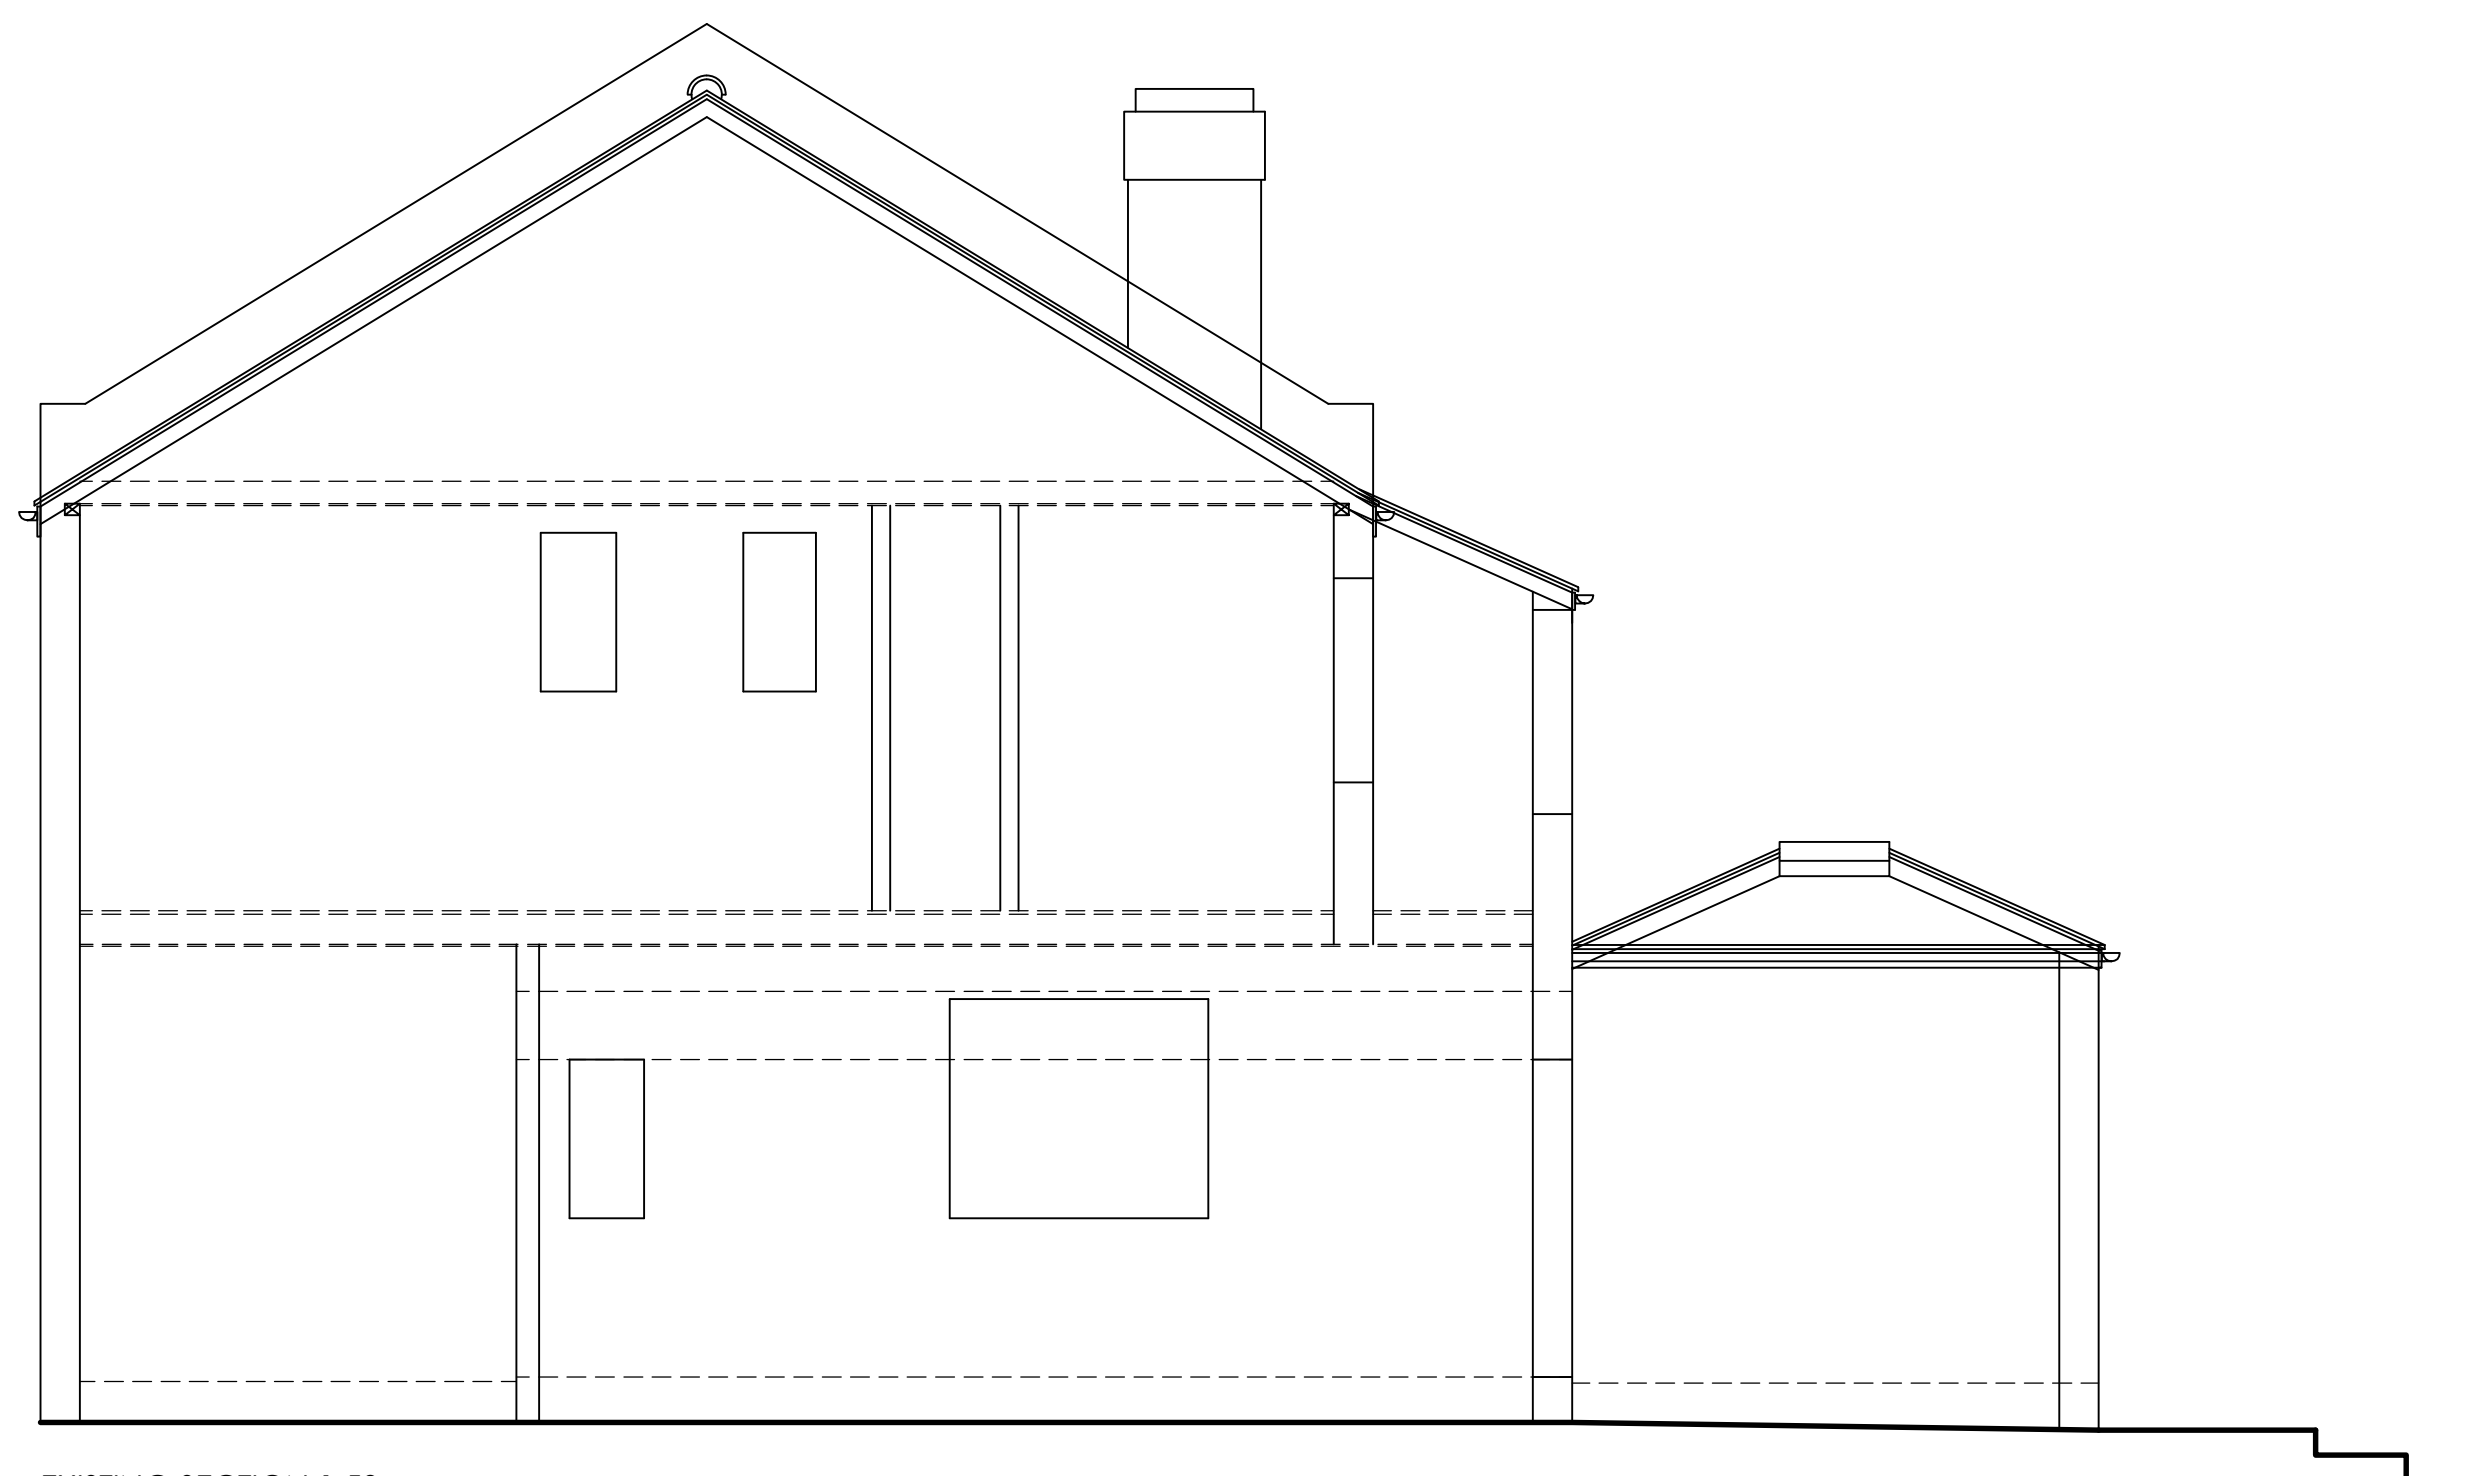


EXISTING SECTION 1:50

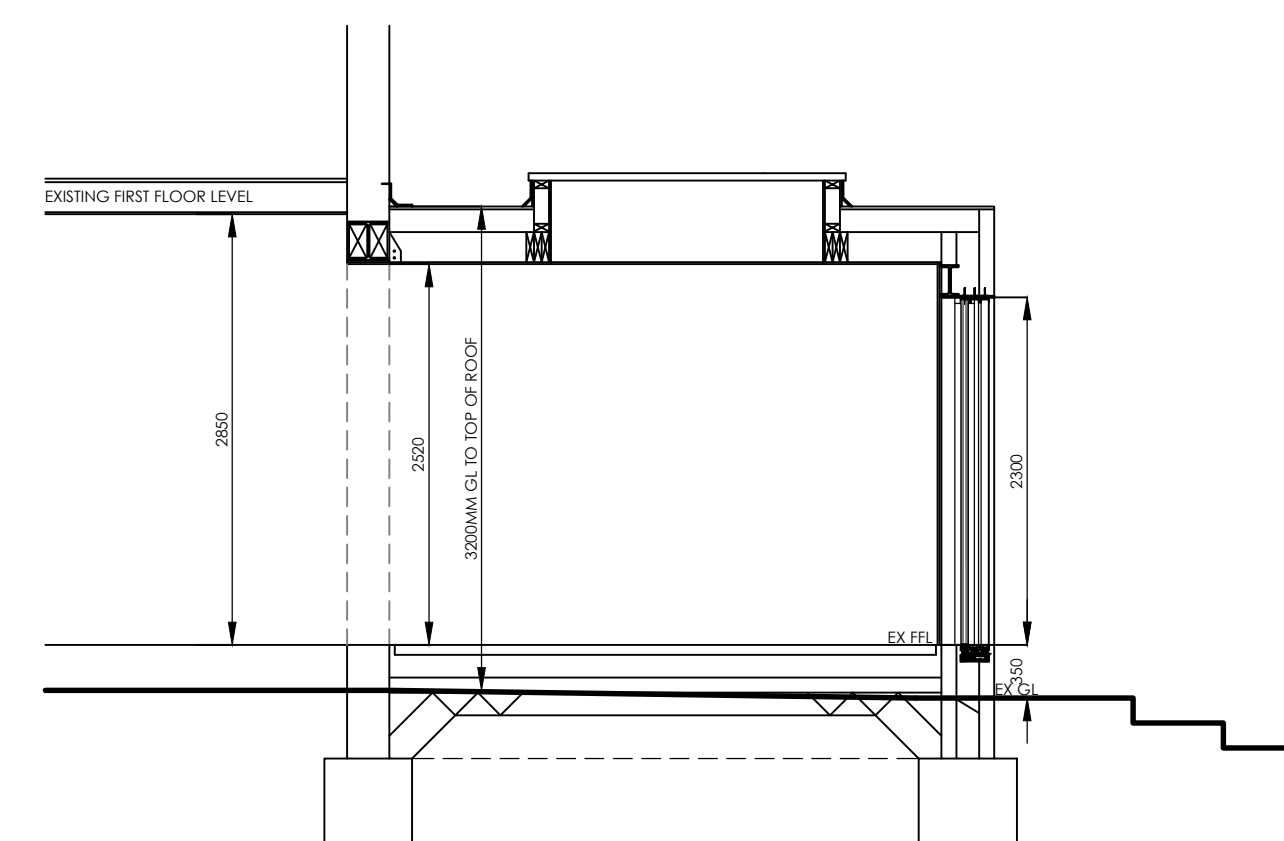


PROPOSED SECTION 1:50

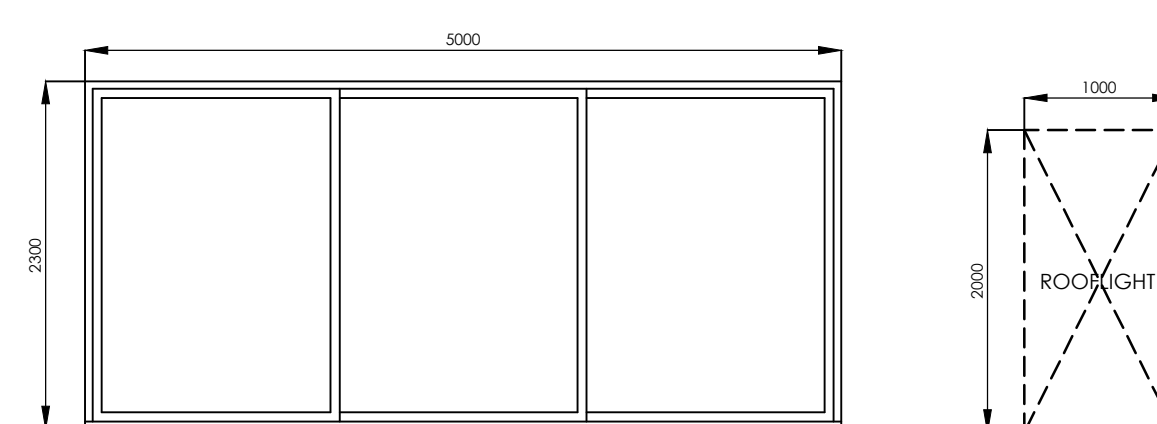

DOOR DETAILS

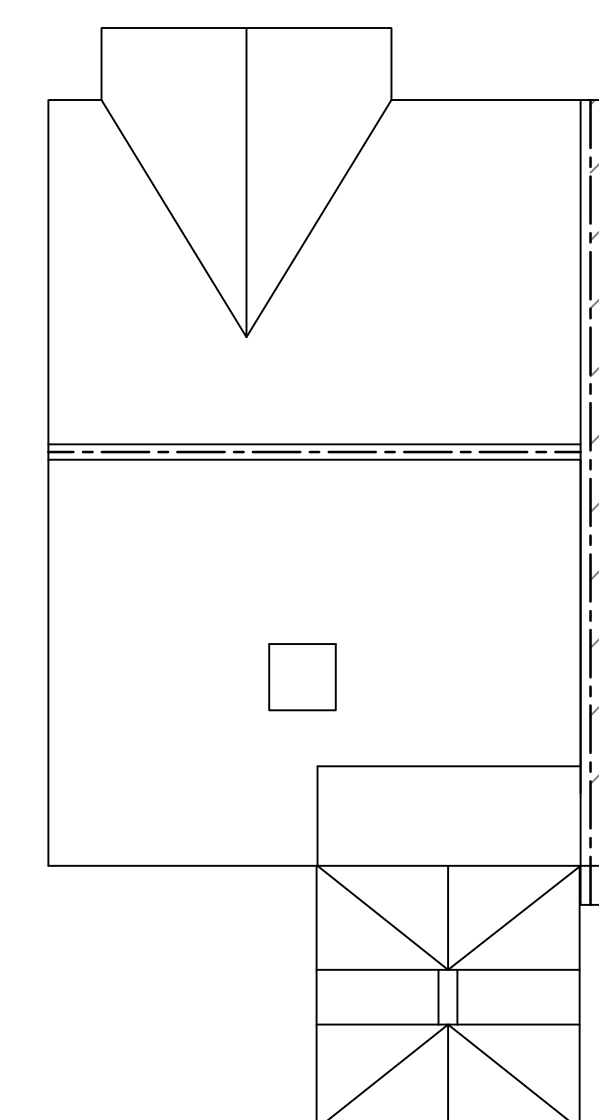

EXISTING ROOF PLAN 1:100

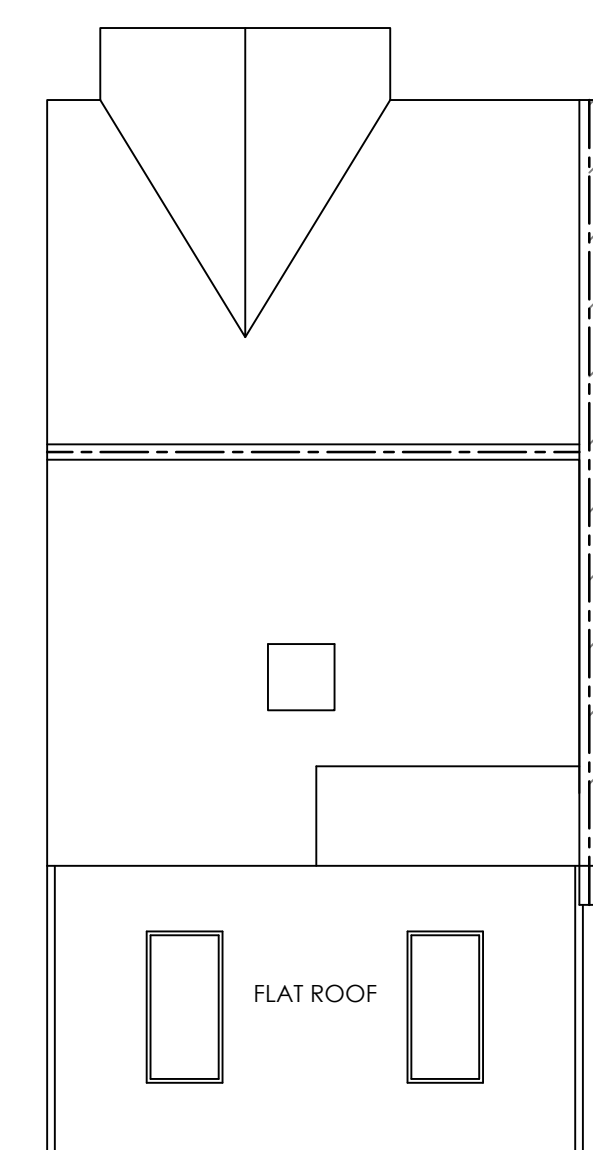

PROPOSED ROOF PLAN 1:100

[illegible]