



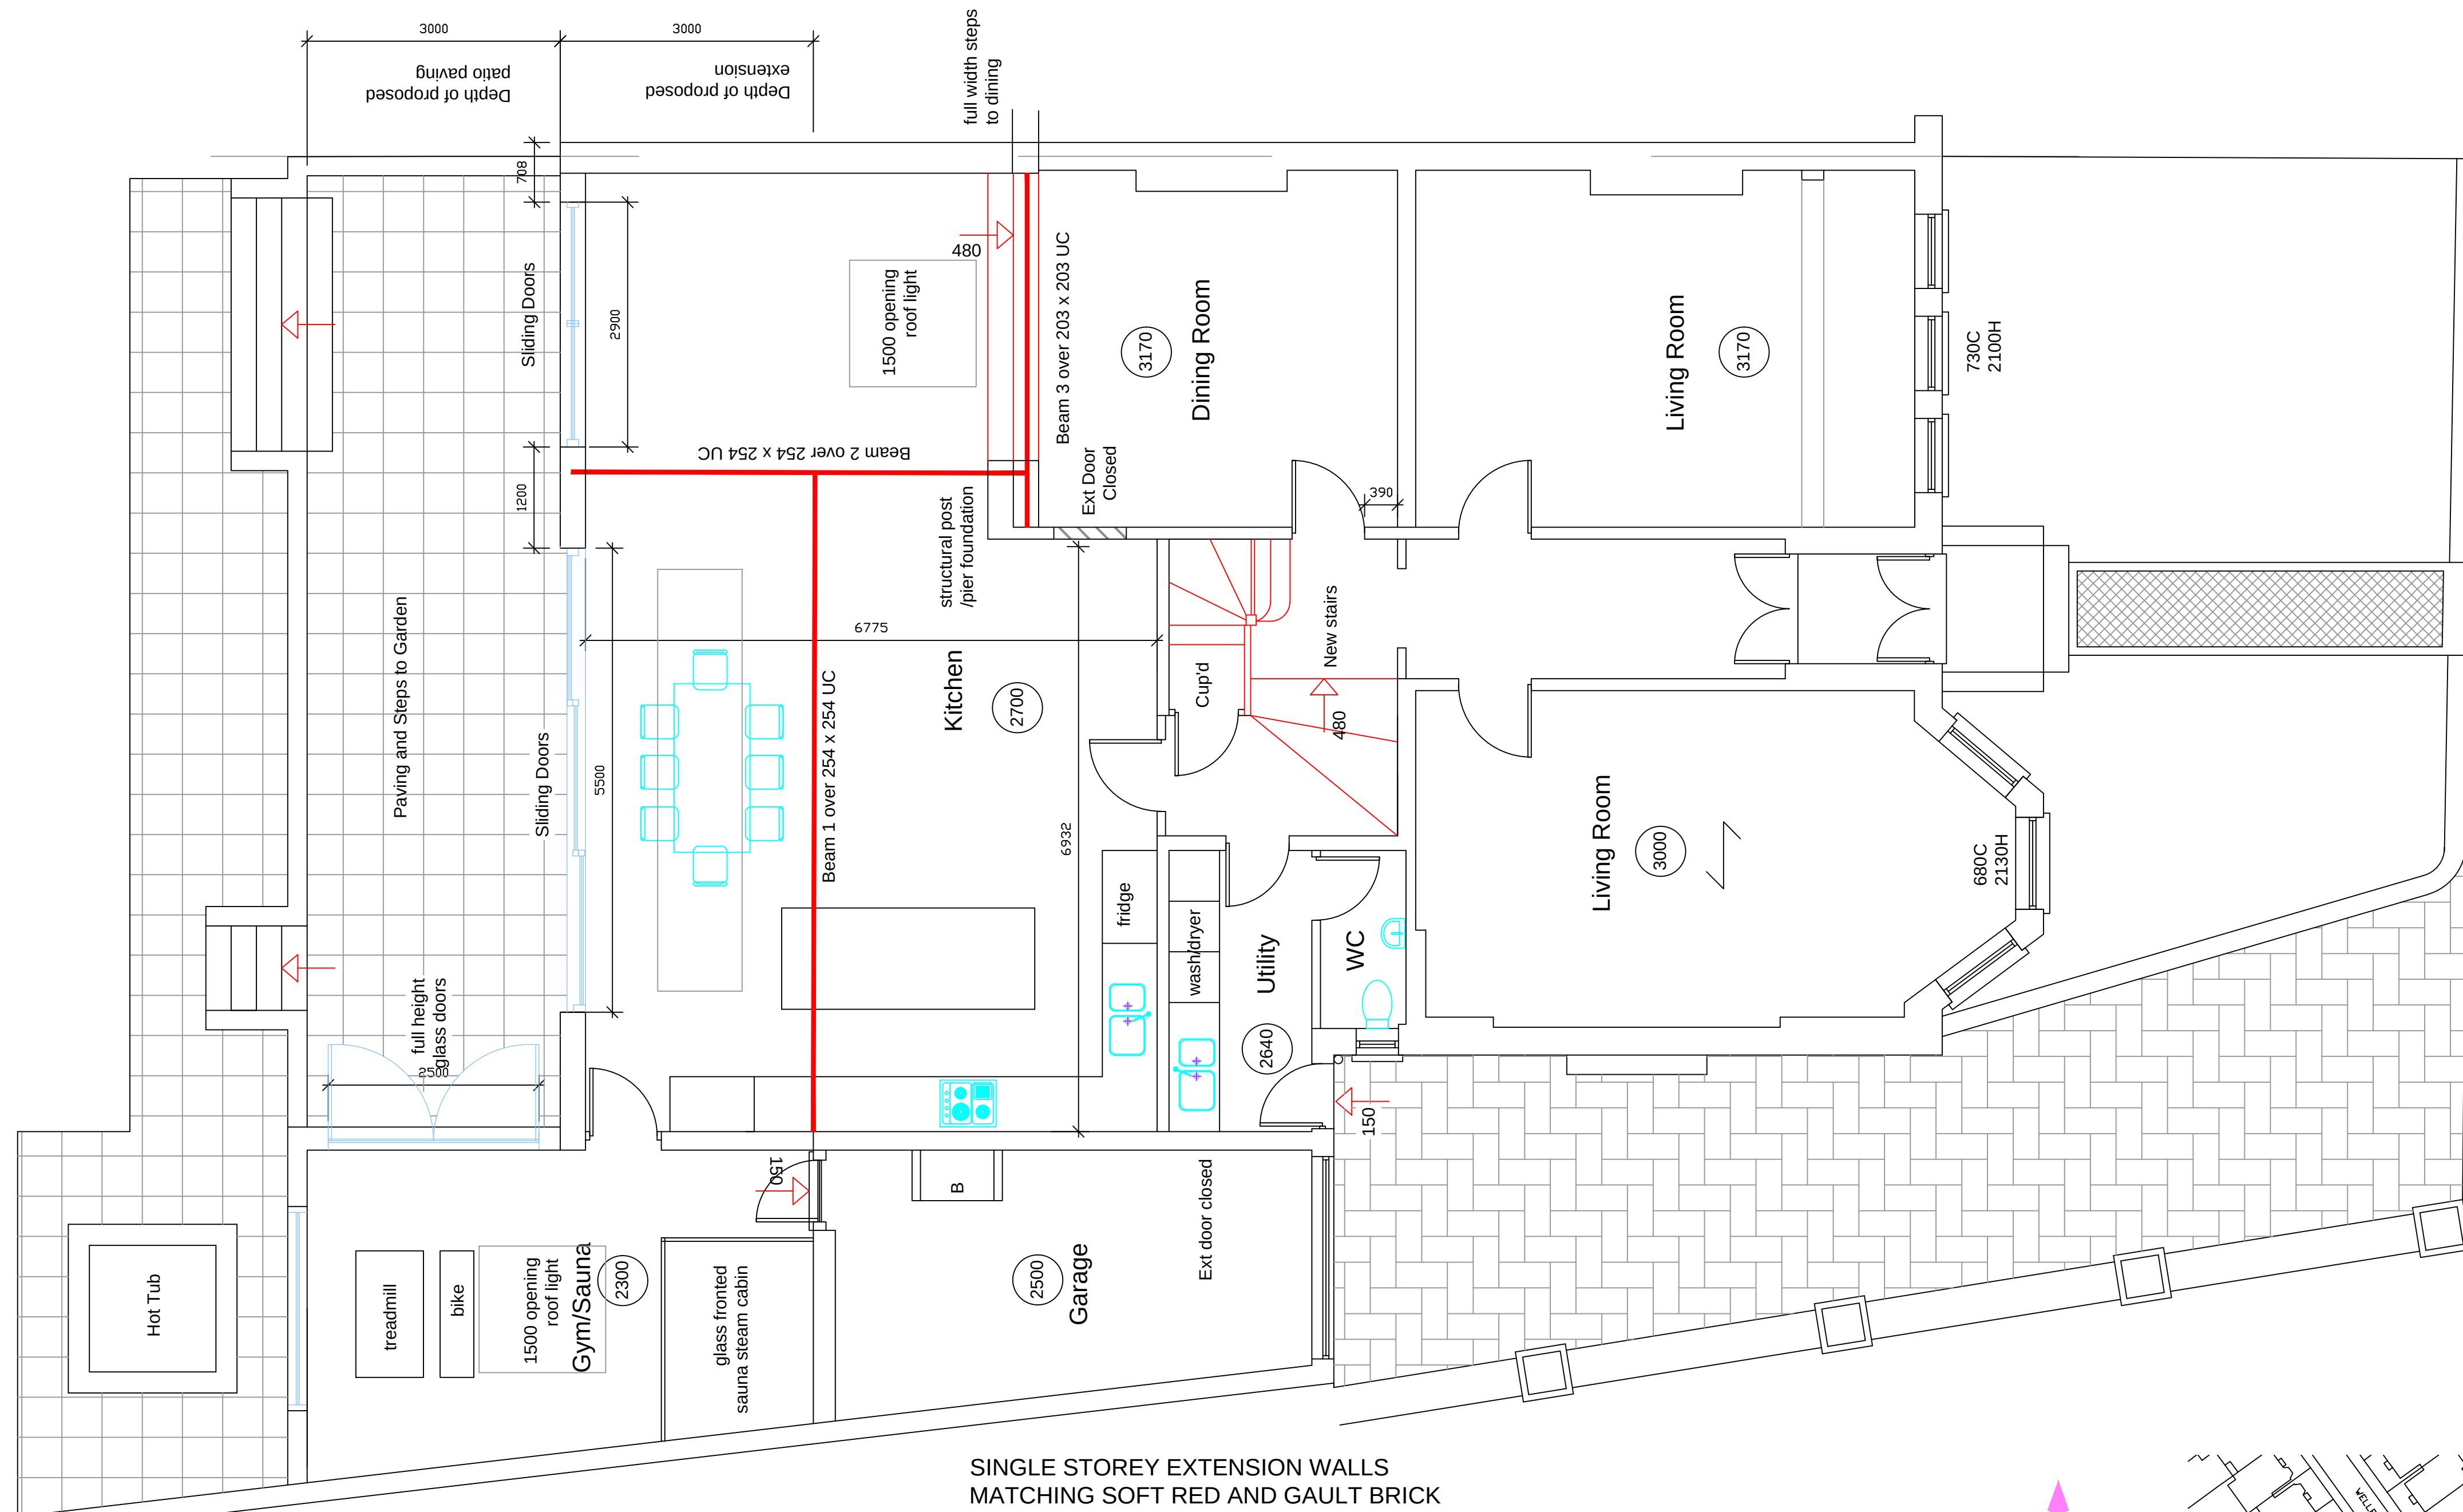

SINGLE STOREY EXTENSION WALLS
MATCHING SOFT RED AND GAULT BRICK
AND BOND WITH TILE CREASE PARAPET
TO MATCH HOST WALLS FLAT ROOF WITH
FLAT GLASS ROOF LIGHTS
ALUMINIUM FRAME GLASS WINDOWS AND DOORS

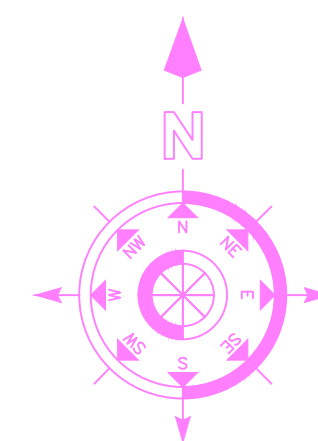

1. Flat roof to extension with tile creasing to brick parapets.
2. Flat glass roof lights.
3. Walls of yellow gault and soft red brickwork to match host building in Flemish bond.
4. Rear windows/doors aluminium ral grey sliding.

REVISION No.	REVISION NOTES	DATE
A	3000 EXTENSION	20 03 24

NO DIMENSIONS TO BE SCALED FROM THIS DRAWING

