

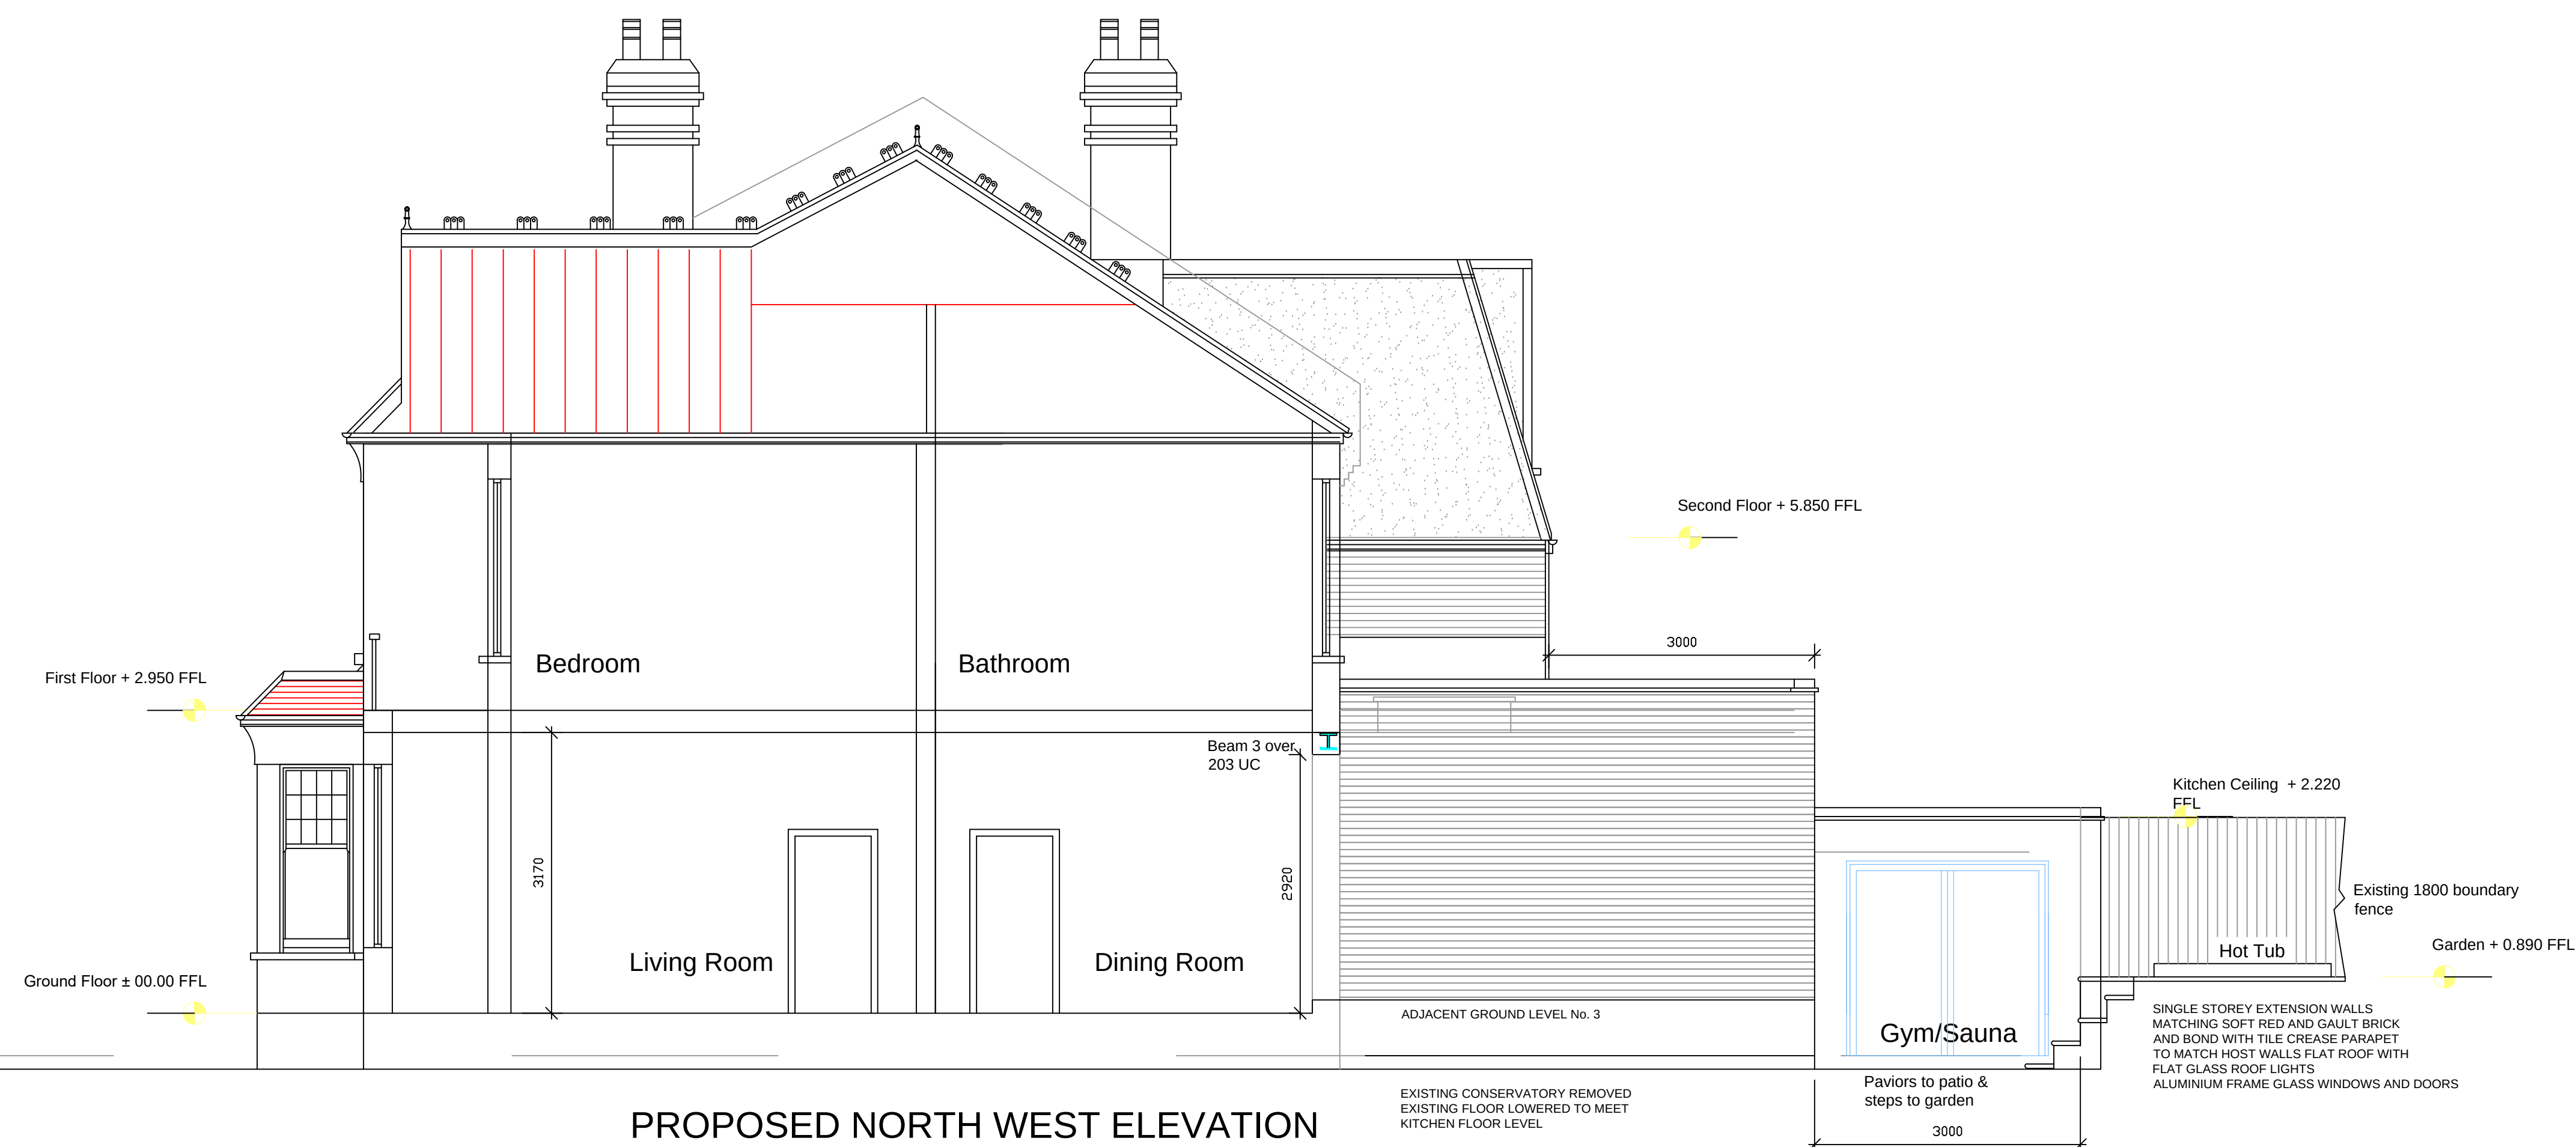
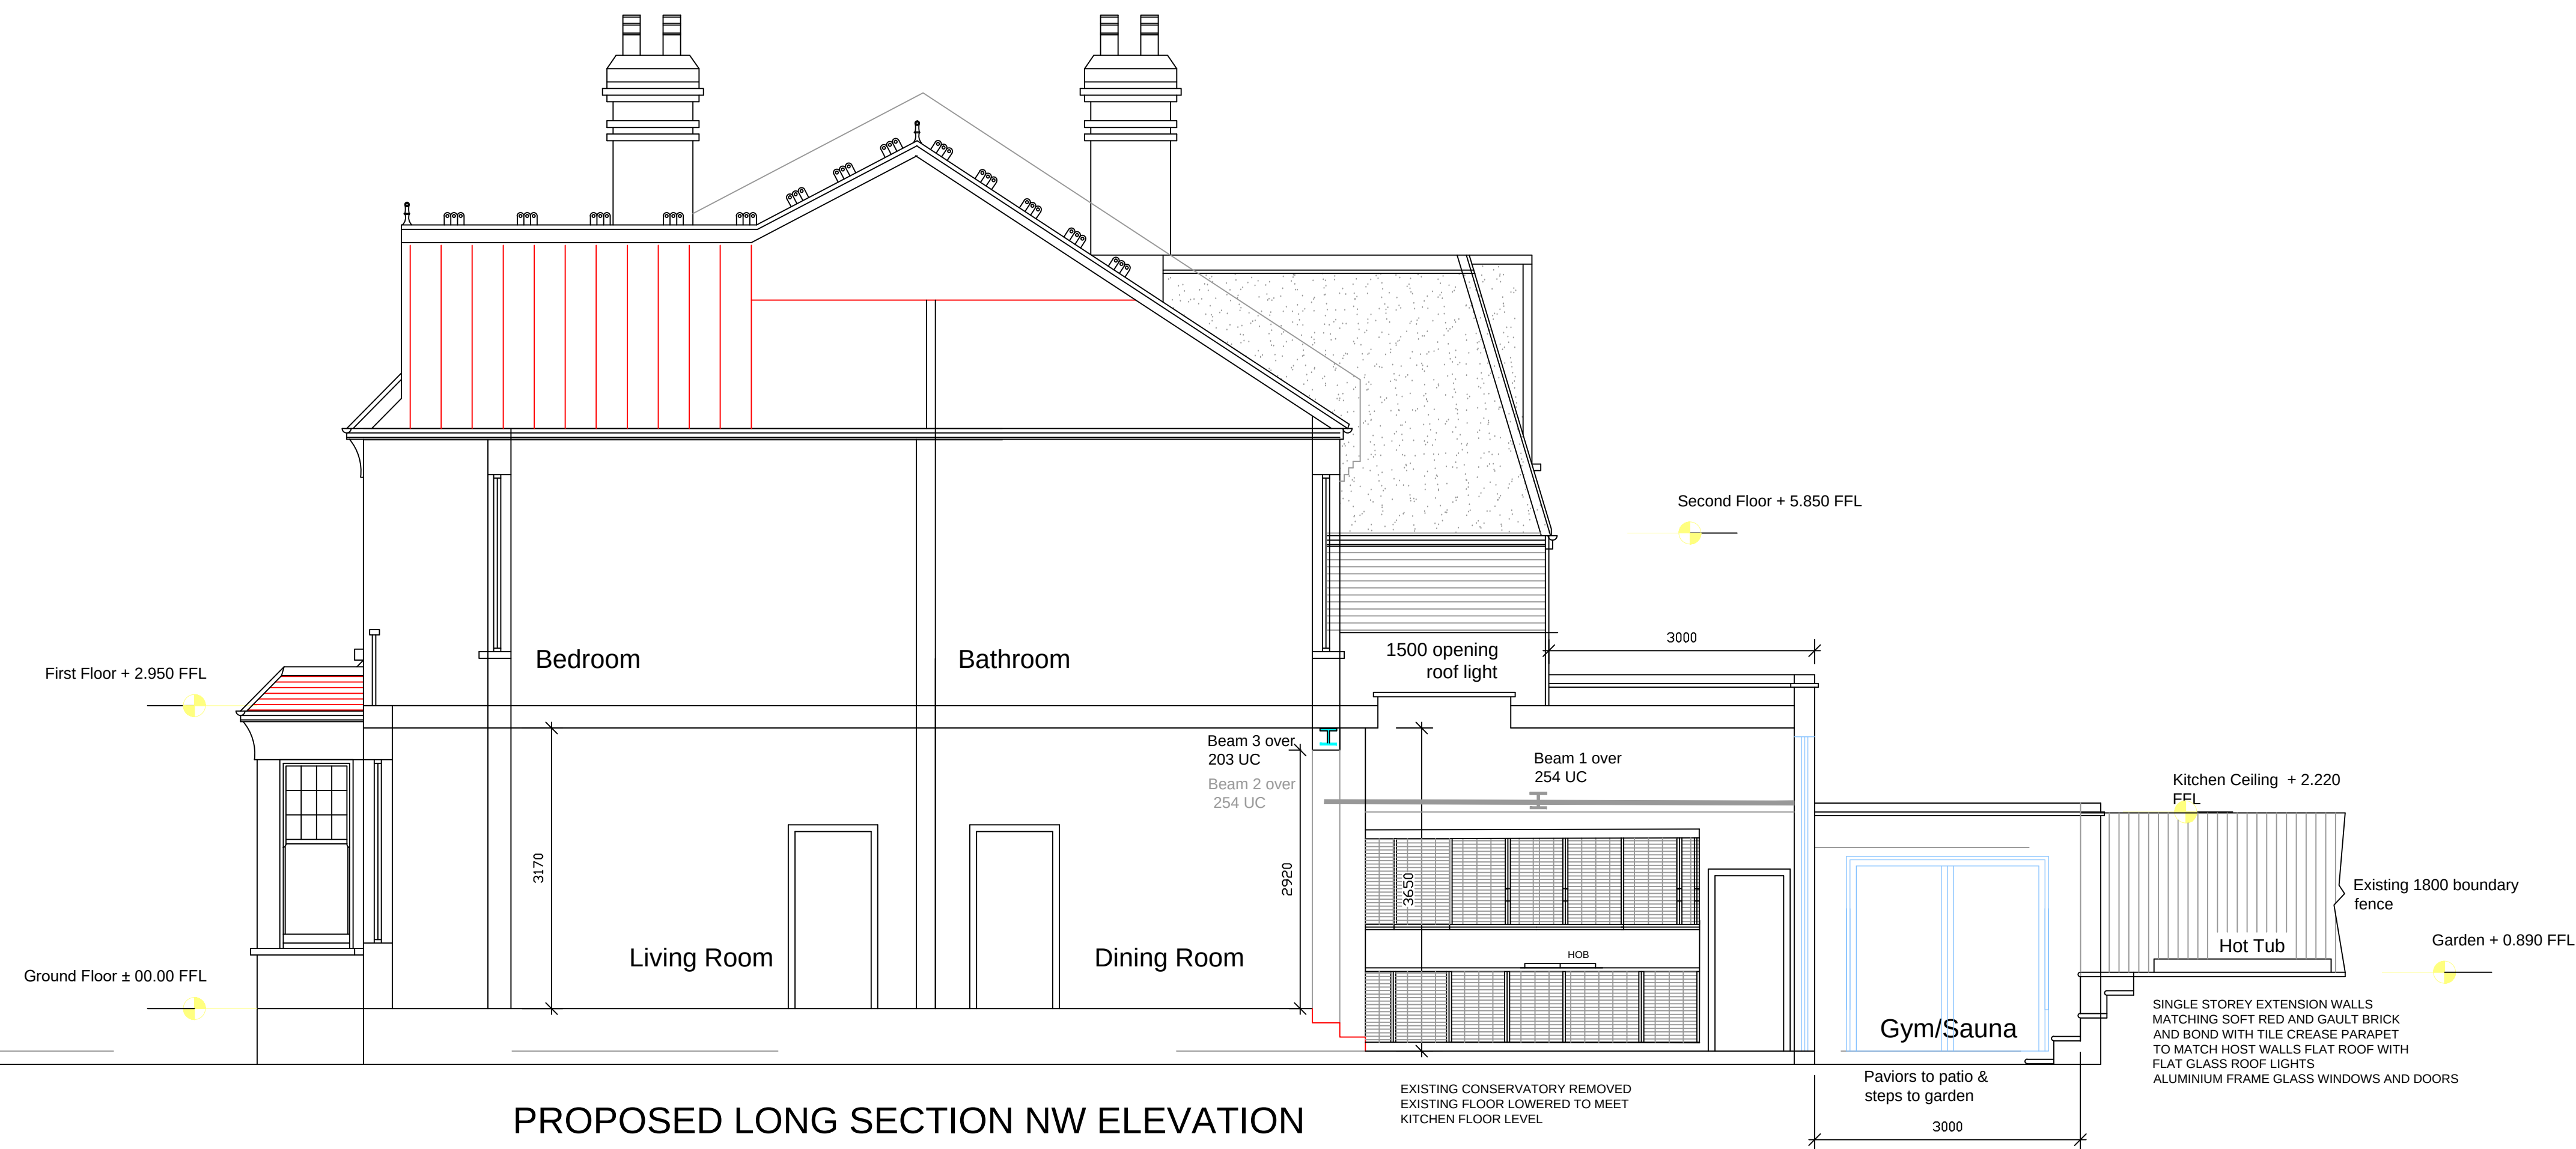


SCALE BAR @ 1:50

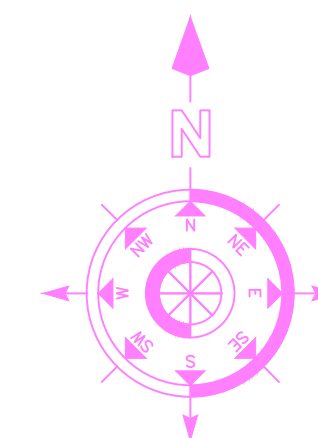

LOCATION PLAN

SCALE 1 : 1250

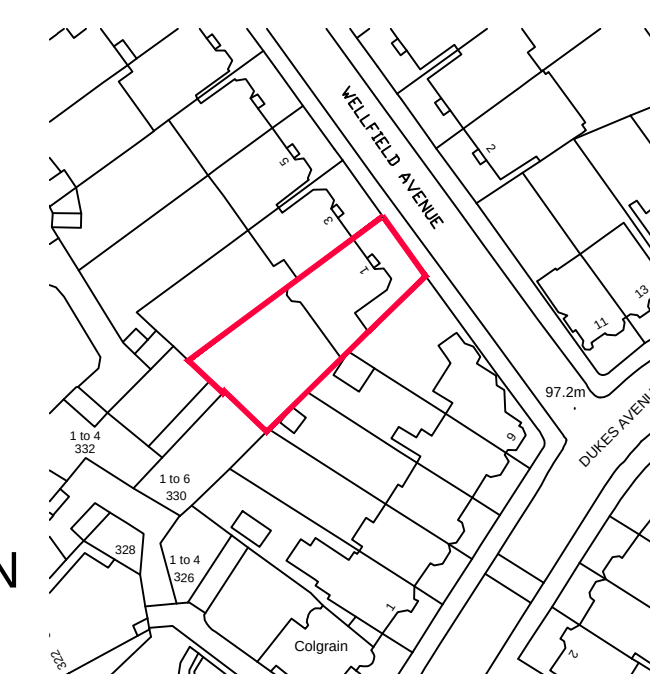

PLANNING ISSUE 22/03/2024

REVISION No.	REVISION NOTES	DATE

PROJECT: 1 WELLFIELD AVENUE LONDON N10 2EA

CLIENT: MR & MRS A. WHITE

DESCRIPTION: PROPOSED LONG SECTION (NW) ELEVATION

DRAWING No. 2404-07 SCALE. 1:100 @ A1

REVISION. - DATE. 27/02/24

NO DIMENSIONS TO BE SCALED FROM THIS DRAWING.



BRYAN CONNOR ASSOCIATES LIMITED
DESIGN & PLANNING CONSULTANTS

2 TREGARON AVENUE LONDON N8 9EY Tel: 020 8340 9294 Mob: 07958738247

Email: bryan.connor@outlook.com Web: bca-design.net

THIS DRAWING IS THE PROPERTY OF BRYAN CONNOR ASSOCIATES LTD AND MAY NOT BE REPRODUCED WITHOUT WRITTEN CONSENT.

PROJECT: 1 WELLFIELD AVENUE LONDON N10 2EA

CLIENT: MR & MRS A. WHITE

DESCRIPTION: PROPOSED LONG SECTION (NW) ELEVATION

DRAWING No. 2404-07

SCALE. 1:100 @ A1

REVISION.

DATE. 27/02/24

NO DIMENSIONS TO BE SCALED FROM THIS DRAWING.

BCA
BRYAN CONNOR ASSOCIATES LIMITED

DESIGN & PLANNING CONSULTANTS

2 TREGARON AVENUE LONDON N8 9EY

Tel: 020 8340 9294 Mob: 07958738247

Email: bryan.connor@outlook.com

Web: bca-design.net

THIS DRAWING IS THE PROPERTY OF BRYAN CONNOR ASSOCIATES LTD AND MAY NOT BE REPRODUCED WITHOUT WRITTEN CONSENT