
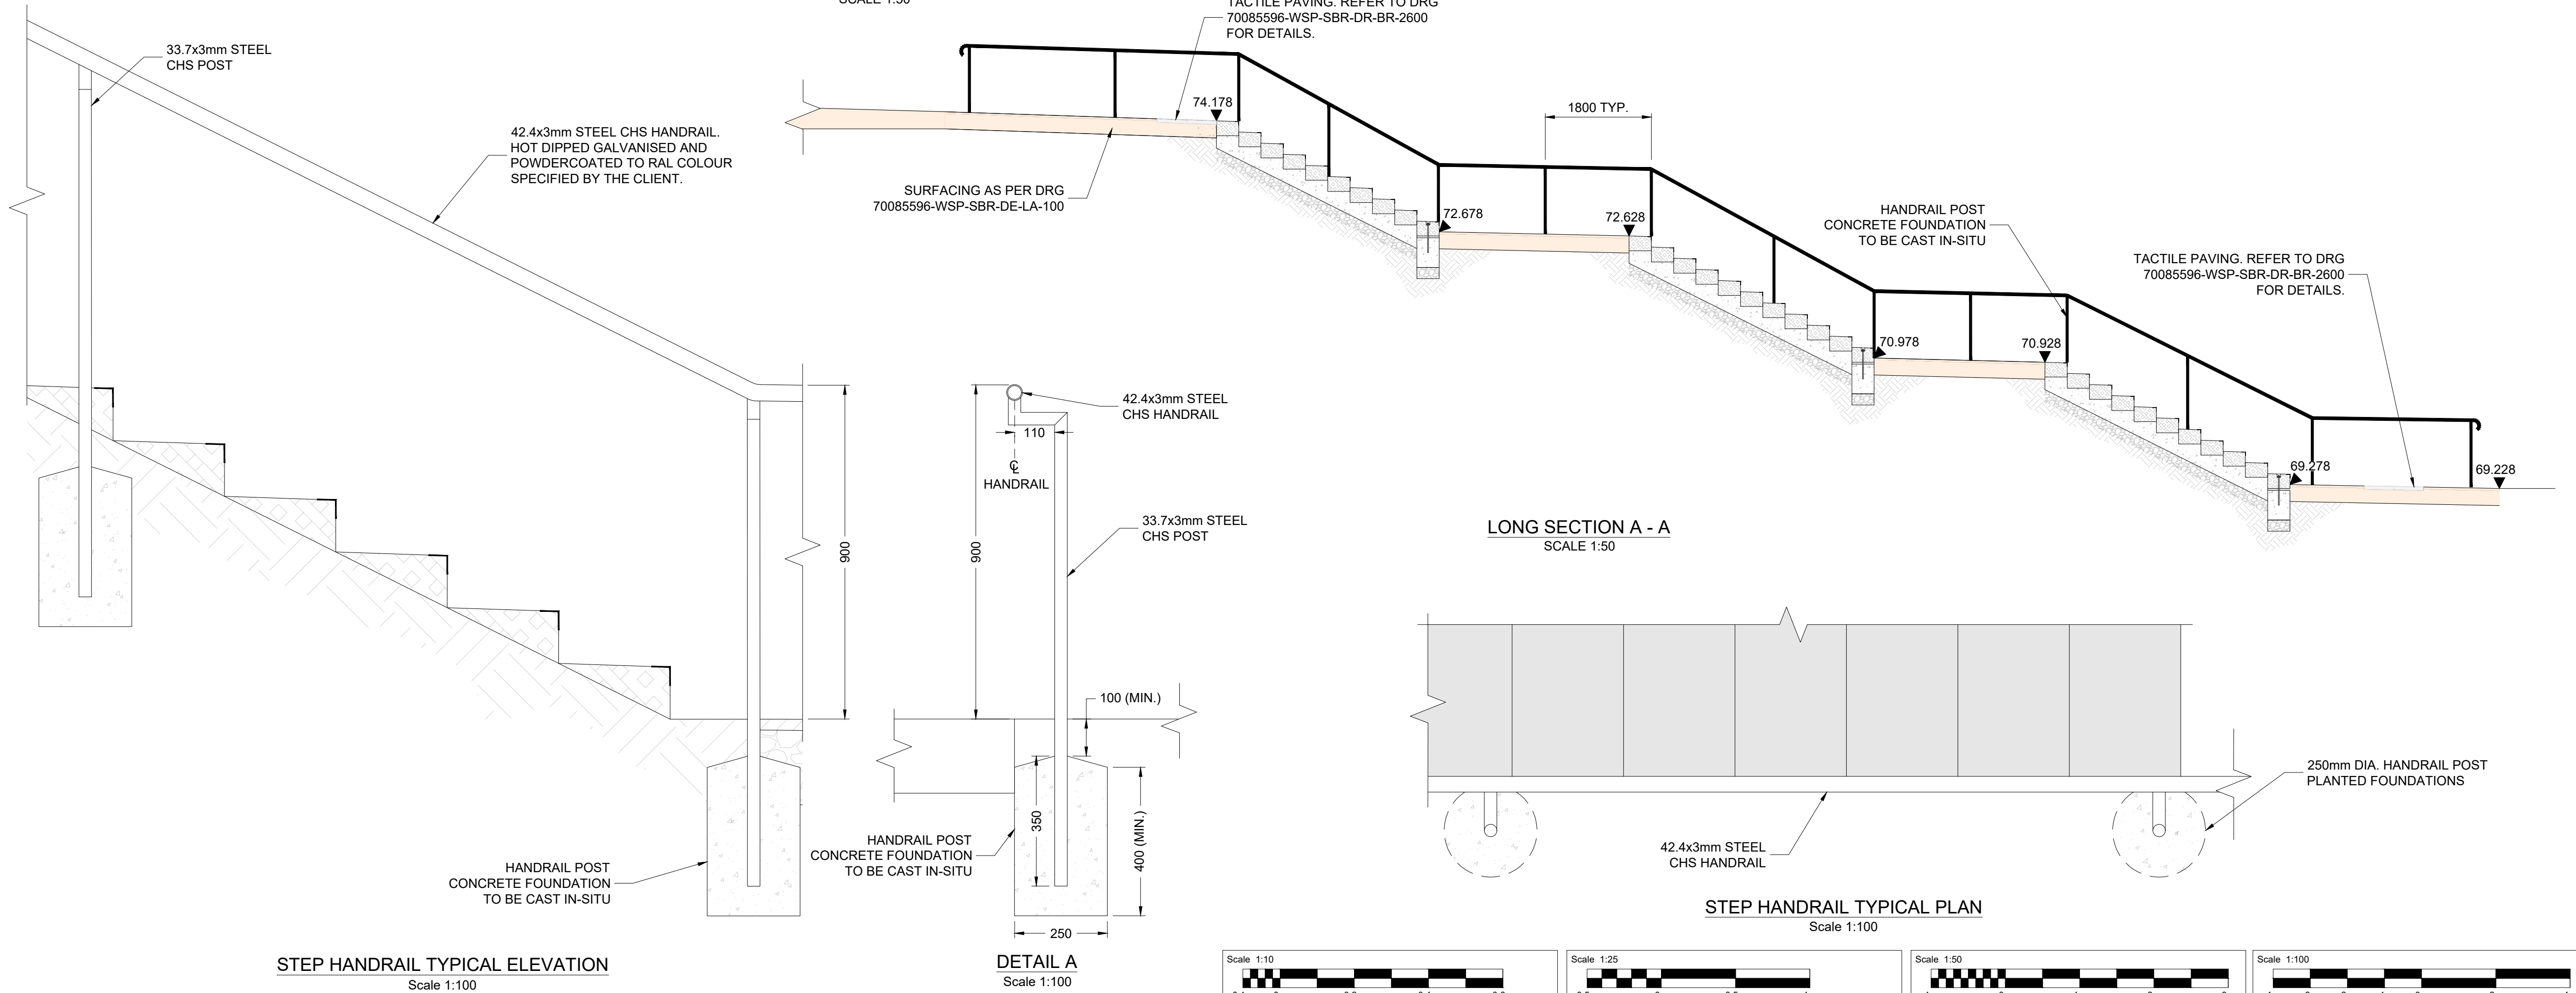


File name: I:\UK\WSPGROUP\COM\CENTRAL DATA\PROJECTS\70085596-WSP-SBR-DR-BR-0006 C01.DWG, printed on 28 June 2023 17:04:33, by Clifford, Alex

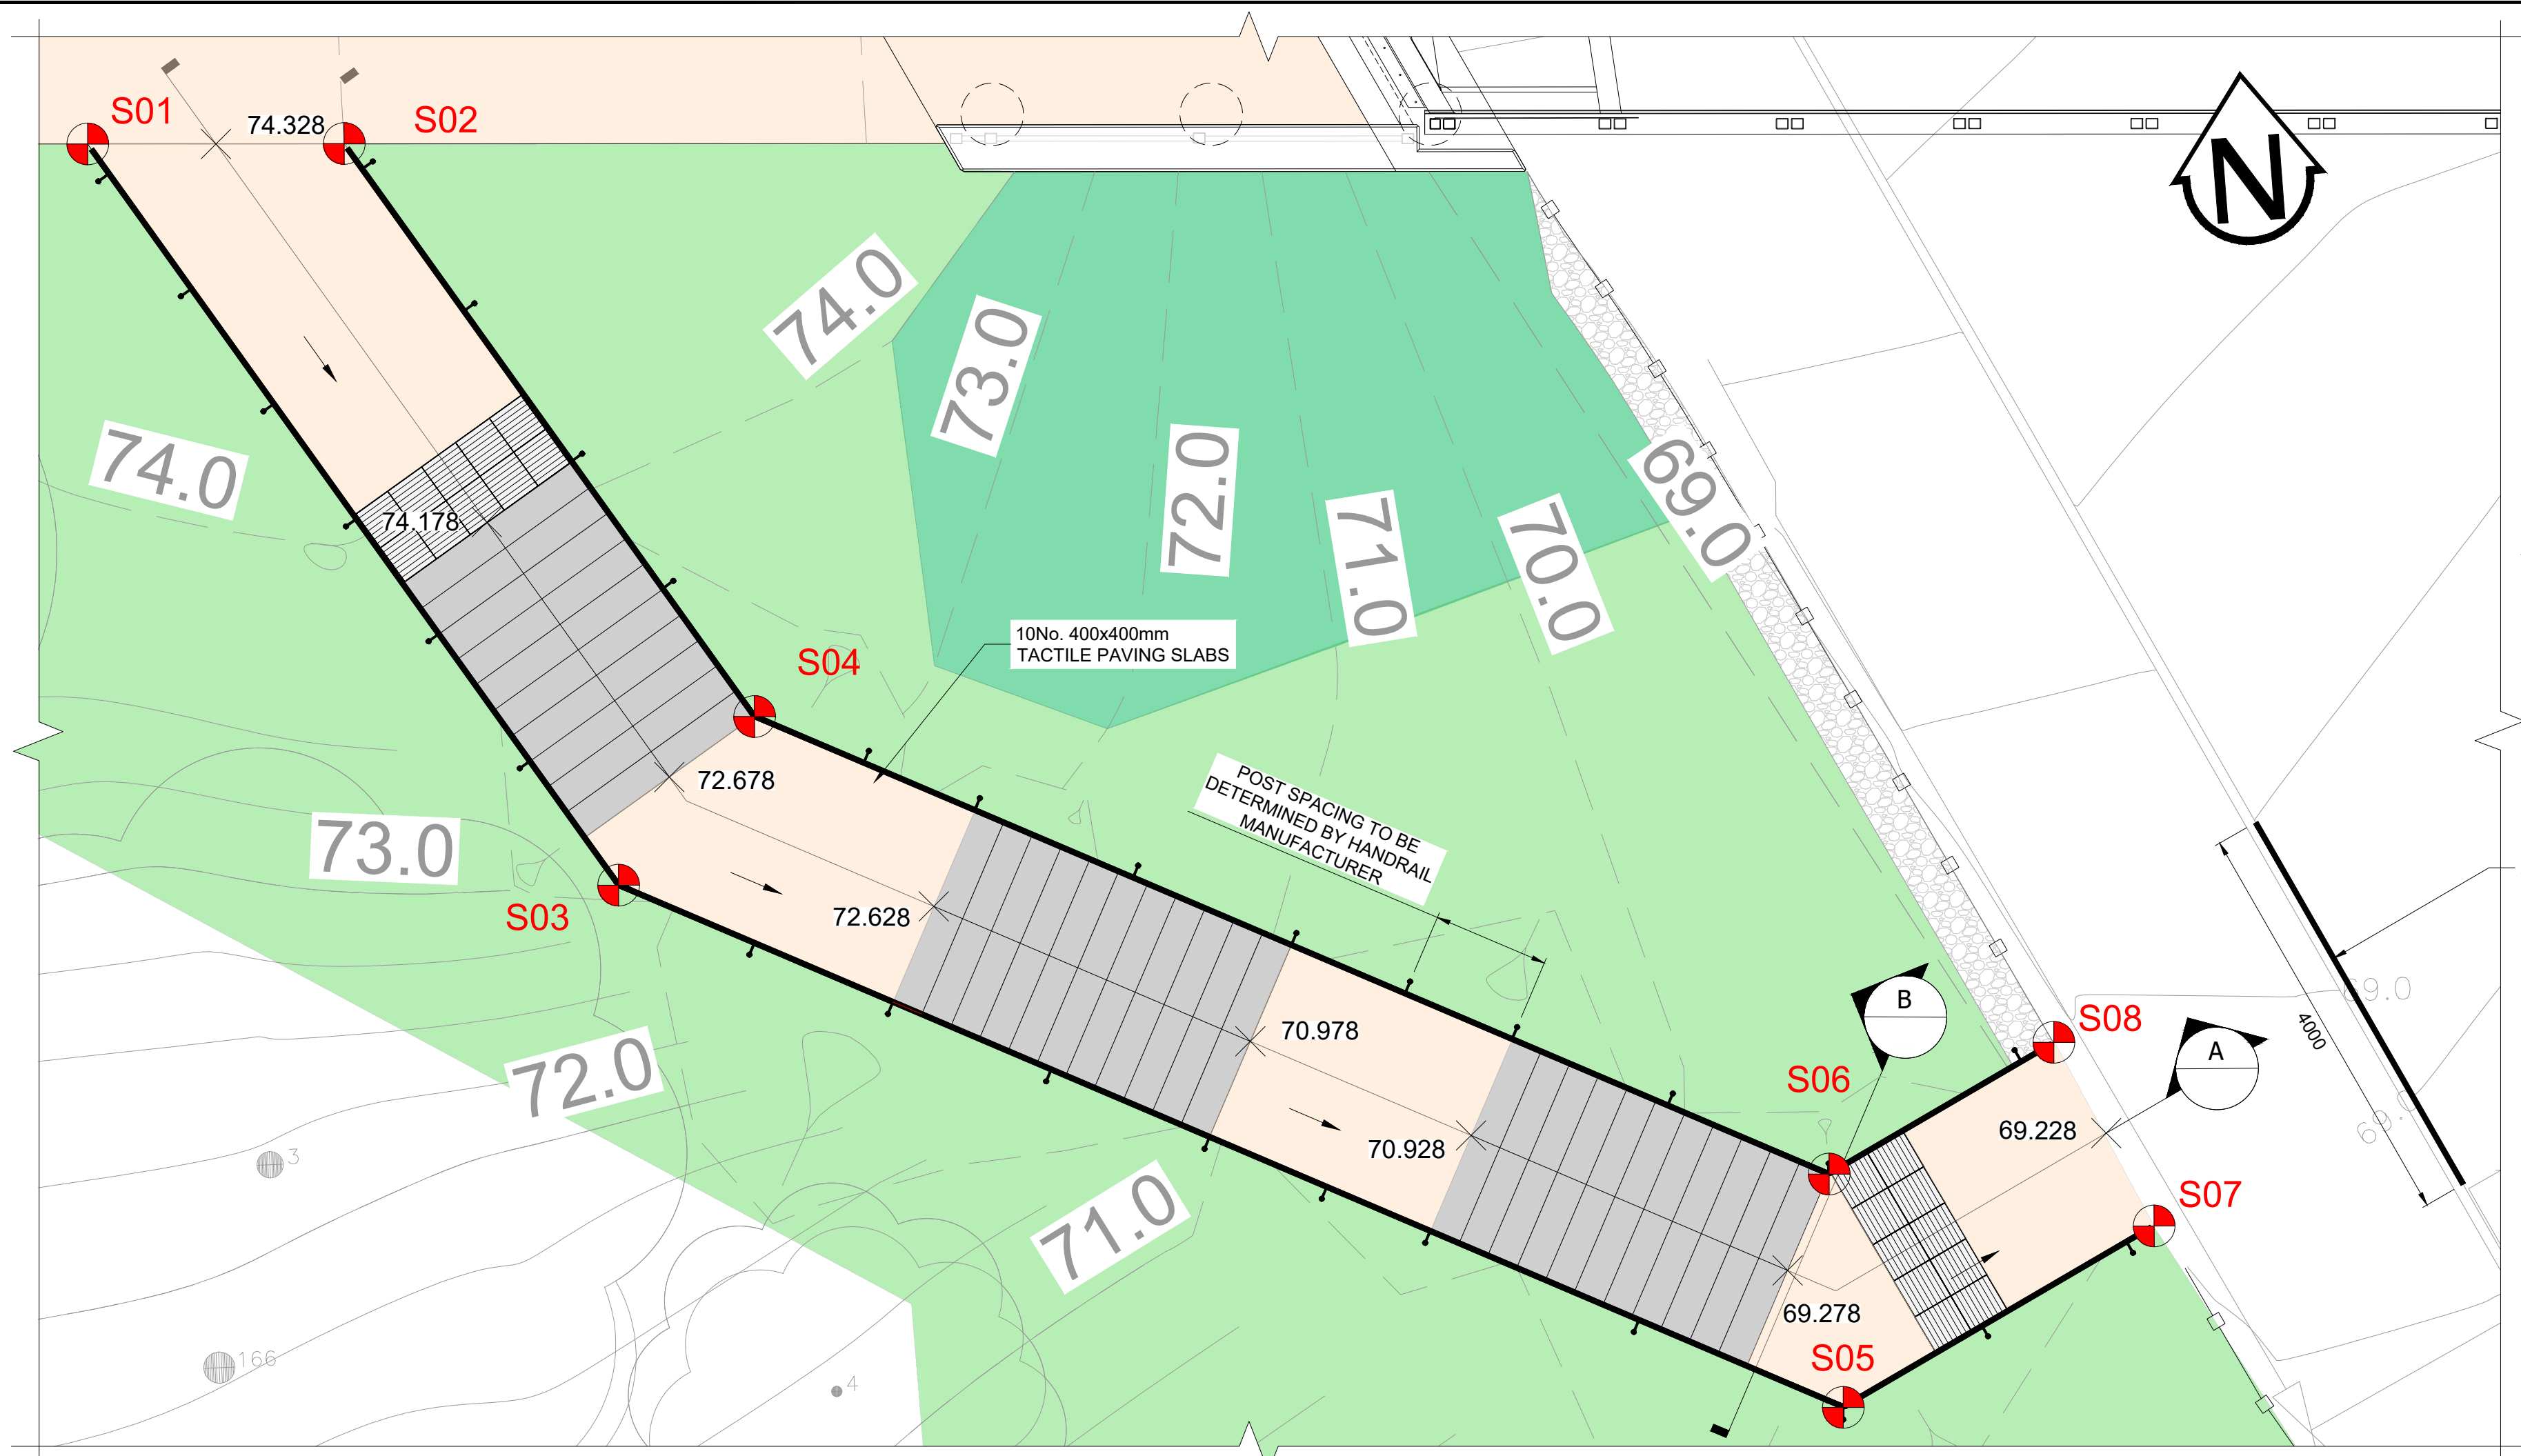

DETAIL A
TYPICAL STEP CONSTRUCTION
SCALE 1:10

DO NOT SCALE

NOTES

1. ALL DIMENSIONS ARE IN MILLIMETRES UNLESS STATED OTHERWISE.

2. ALL LEVELS ARE IN METRES A.O.D. UNLESS STATED OTHERWISE.

3. ALL WORKS SHALL BE UNDERTAKEN IN ACCORDANCE WITH THE SPECIFICATION FOR HIGHWAY WORKS AND THE RELEVANT APPENDICES/DRAWINGS.

4. FOR HANDRAIL DETAILS, REFER TO DRG 70085596-WSP-SBR-DR-BR-0400.

LEGEND

S01

SETTING OUT POINT

PARKLAND WALK ACCESS

LANDSCAPED AREAS / EMBANKMENT RE-PROFILING

REINFORCED EARTH (TENSARTECH NATURALGREEN SLOPE) / LANDSCAPED AREAS

FILTER DRAIN INSTALLED TO TOE OF SLOPE

STEPS SETTING OUT

REF.	Position X	Position Y	Finished Level
S01	529324.552	187829.157	74.078
S02	529327.009	187829.061	74.200
S03	529329.349	187821.849	72.653
S04	529330.717	187823.413	72.653
S05	529340.878	187816.368	69.253
S06	529340.835	187818.609	69.253
S07	529343.928	187817.986	69.228
S08	529343.038	187819.783	69.228

C01	27/06/2023	AC	ISSUED FOR CONSTRUCTION	BH	BH
P05	15/06/2023	AC	MINOR AMENDMENTS FOLLOWING COMMENTS FROM LBH	BH	BH
P04	11/05/2023	AC	MINOR AMENDMENTS	BH	BH
P03	02/05/2023	AC	MINOR AMENDMENTS	BH	BH
P02	06/04/2023	AC	MINOR AMENDMENTS	BH	BH
P01	01/03/2023	AC	FIRST ISSUE	GW	BH
REV	DATE	BY	DESCRIPTION	CHK	APP

DRAWING STATUS: FOR CONSTRUCTION

wsp

2 London Square, Cross Lanes, Guildford, Surrey, GU1 1UN
T+ 44 (0) 1483 528 400
wsp.com

CLIENT:

Haringey

LONDON

LONDON BOROUGH OF HARINGEY

SITE/PROJECT:

STANHOPE ROAD BRIDGE

TITLE:

GENERAL ARRANGEMENT
WEST ACCESS STEPS

SCALE @ A1:

AS SHOWN

CHECKED: GW

APPROVED: BH

PROJECT NO:

70085596

DESIGNED: AC

DRAWN: DR

DATE:

JUNE 2023

DRAWING NO:

70085596-WSP-SBR-B-DR-BR-0006

REV:

C01

© WSP UK Ltd