

FILE LOCATION PATH: P:\PROJECTS HOT\1832 ASHLEY ROAD DEPOT\BIM\01-WIP\DRAWINGS\GA\1832-CIV-XX-XX-D-H-40001.DWG



STANDARD NOTES

1. THIS DRAWING IS TO BE READ IN CONJUNCTION WITH ALL RELEVANT ARCHITECT'S AND ENGINEER'S DRAWINGS AND THE SPECIFICATIONS.
2. THIS DRAWING SHOULD NOT BE SCALED.
3. ALL DIMENSIONS ARE TO BE VERIFIED BY THE CONTRACTOR ON SITE.
4. ALL DISCREPANCIES SHOULD BE REPORTED TO C.A./E.A. PRIOR TO THE COMMENCEMENT OF WORKS.

© CIVIC ENGINEERS LIMITED


- CAT 4 - MAINLY CAR OR PEDESTRIAN TRAFFIC WITH EMERGENCY HGV VEHICLES ONLY - URBAN FOOTWAYS WITH NO PLANNED VEHICULAR OVERRUN - PEDESTRIAN AREAS OR CARPARKS USED BY LIGHT COMMERCIAL VEHICLES, EMERGENCY VEHICLES
- CAT 5 - VEHICULAR LOADING - CAR PARKS RECEIVING OCCASIONAL VEHICLE OVERRUN
- CAT 2 - PEDESTRIAN ONLY - PEDESTRIAN AND CYCLE AREAS, DOMESTIC DRIVEWAYS
- RED LINE BOUNDARY

NOTES

1. DRAWING IS FOR INFORMATION ONLY AND IS NOT FOR CONSTRUCTION
2. DRAWING IS TO BE READ IN CONJUNCTION WITH FOLLOWING LANDSCAPE ARCHITECTS SURFACING PLANS:
3742A-LB-XX-00-DR-L-200000 -
3742A-LB-XX-00-DR-L-200006
3. LOADING BASED ON BS 7533-101:2021.
4. LOADING CATEGORIES IN ACCORDANCE WITH BS75 33-101.
5. ALL PROPRIETARY MATERIALS ARE TO BE INSTALLED IN ACCORDANCE WITH MANUFACTURES SPECIFICATIONS.

FOR CONTINUATION REFER TO DRAWING 1832-CIV-XX-XX-D-H-40002

KEY PLAN

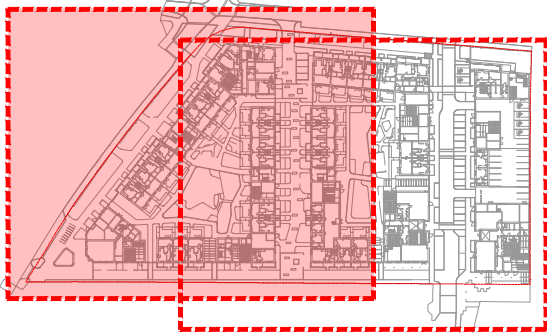

28.06.23	P01	FIRST ISSUE	RS	RW1
DATE	REV	DESCRIPTION	DRAWN	CHKD



MANCHESTER Carver's Warehouse, 77 Dale Street, Manchester, M1 2HG. Tel: 0161 228 6757
LONDON Reeds Wharf, 33 Mill Street, London SE1 2AX. Tel: 020 7253 2977
LEEDS 1 Saw Mill Street, Water Lane, Leeds, LS11 5WZ. Tel: 0113 2025 130
GLASGOW 35 Virginia Street, Glasgow, G1 1TH. Tel: 0141 370 1829

www.civicengineers.com

PROJECT
ASHLEY ROAD DEPOT

TITLE
LOAD HATCHING
PLAN

DRAWING STATUS					STATUS CODE
PRELIMINARY					S4
CE PROJECT No.	SCALE @ A1	DATE CREATED	DRAWN	CHECKED	
1832	1:200	JUN 23	RS	RW1	
DRAWING No.					REV
1832-CIV-XX-XX-D-H-40001					P01