




TYPE C-P-01

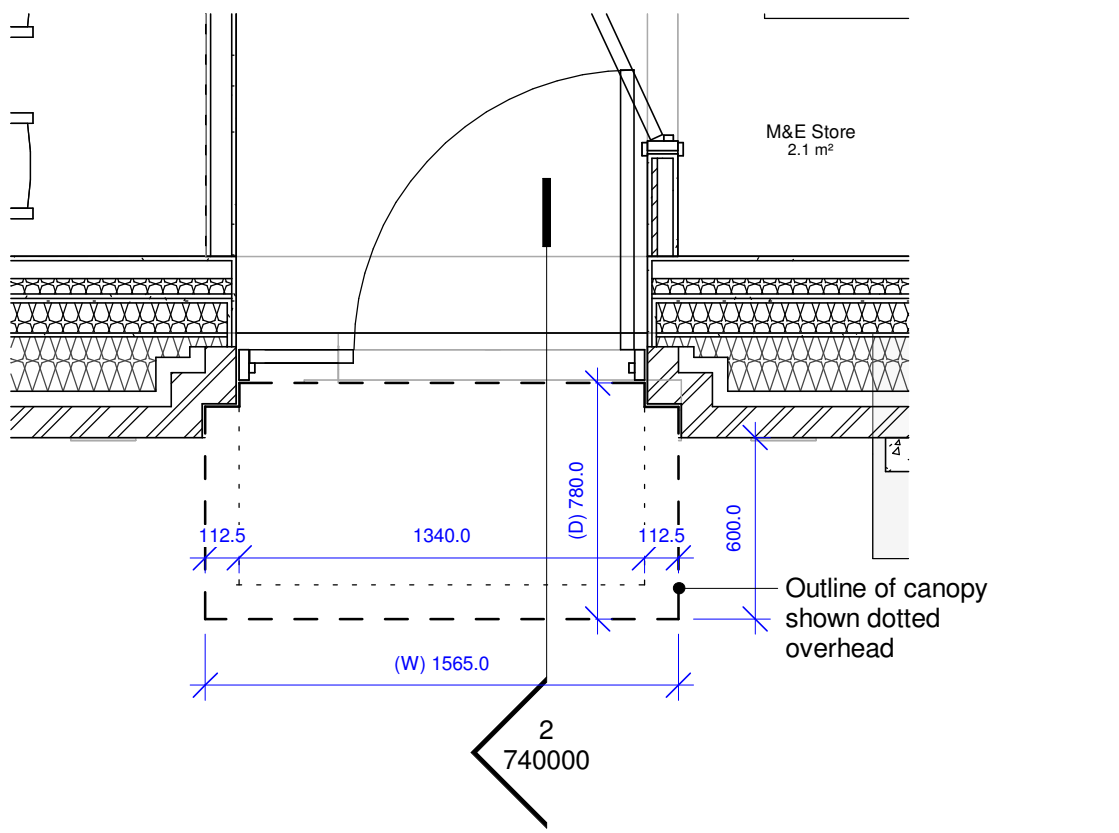


TYPE C-P-02

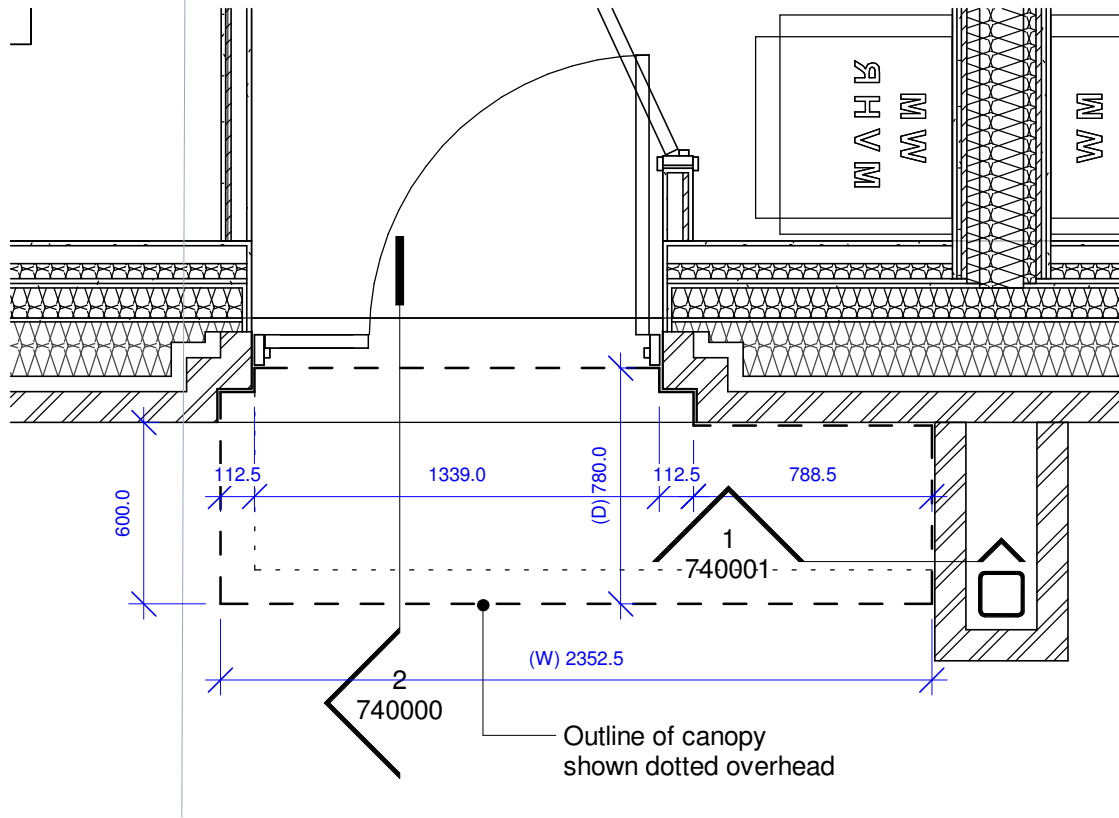


TYPE C-P-03

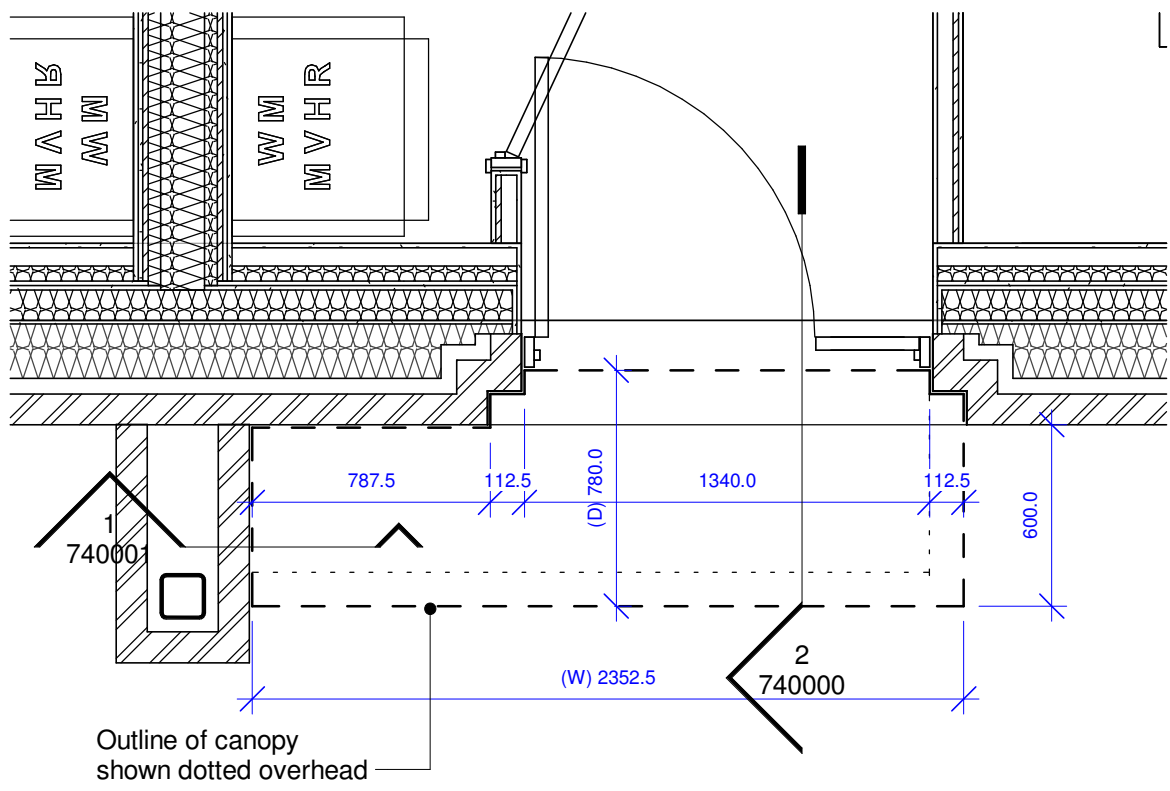


TYPE C-P-04

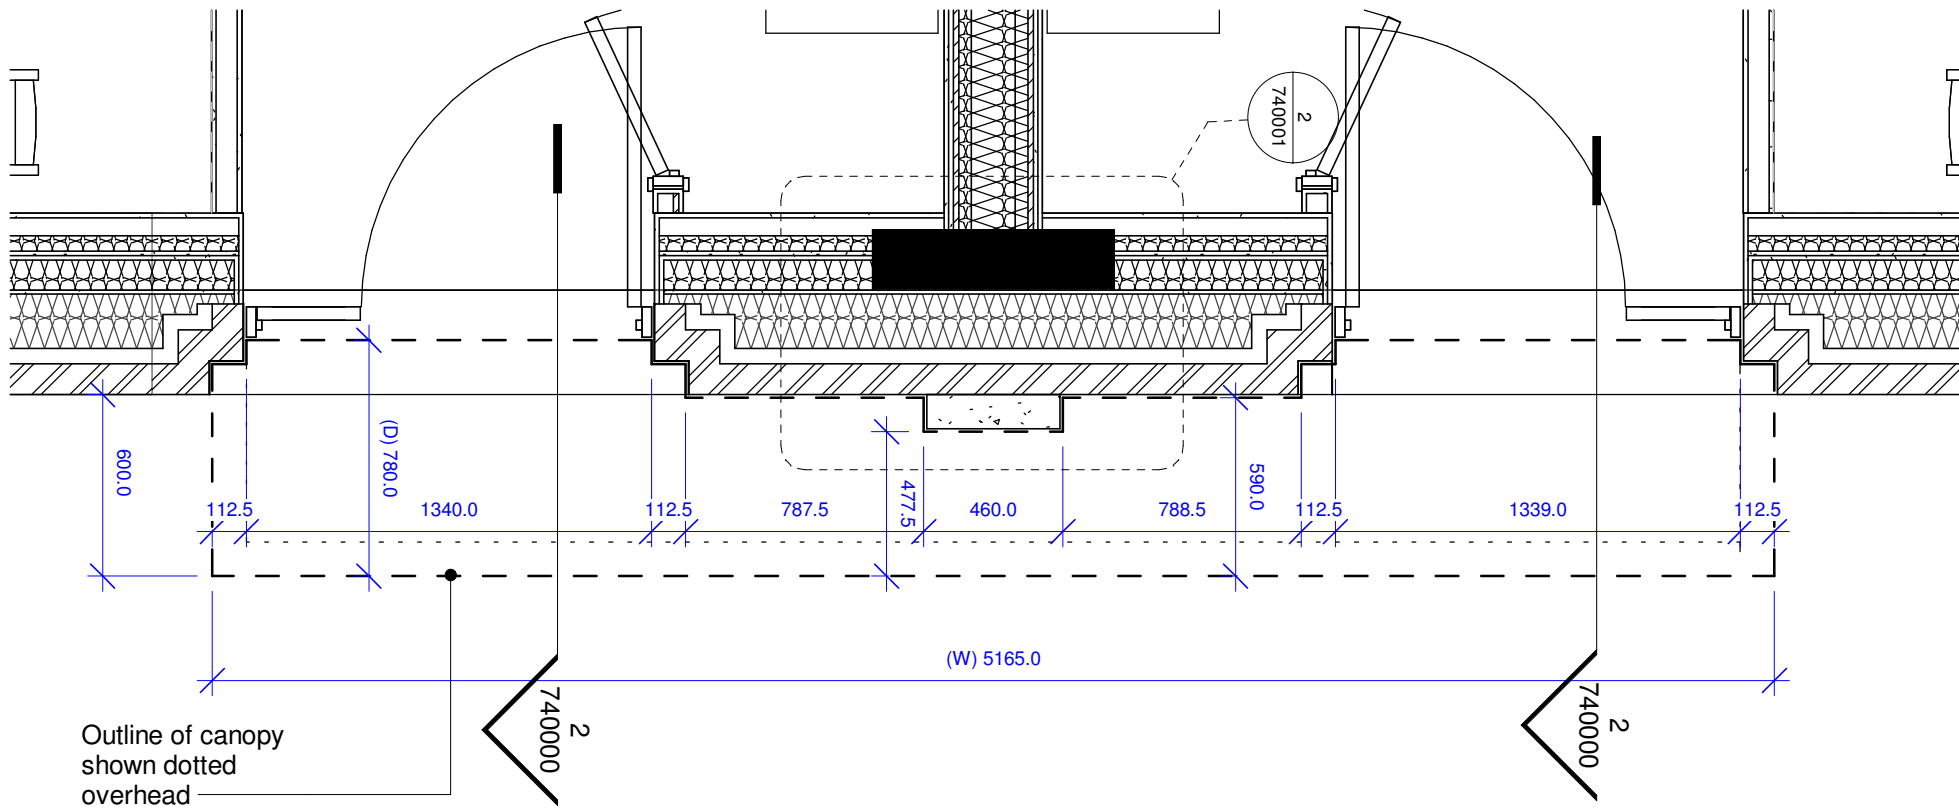

TYPE C-P-05

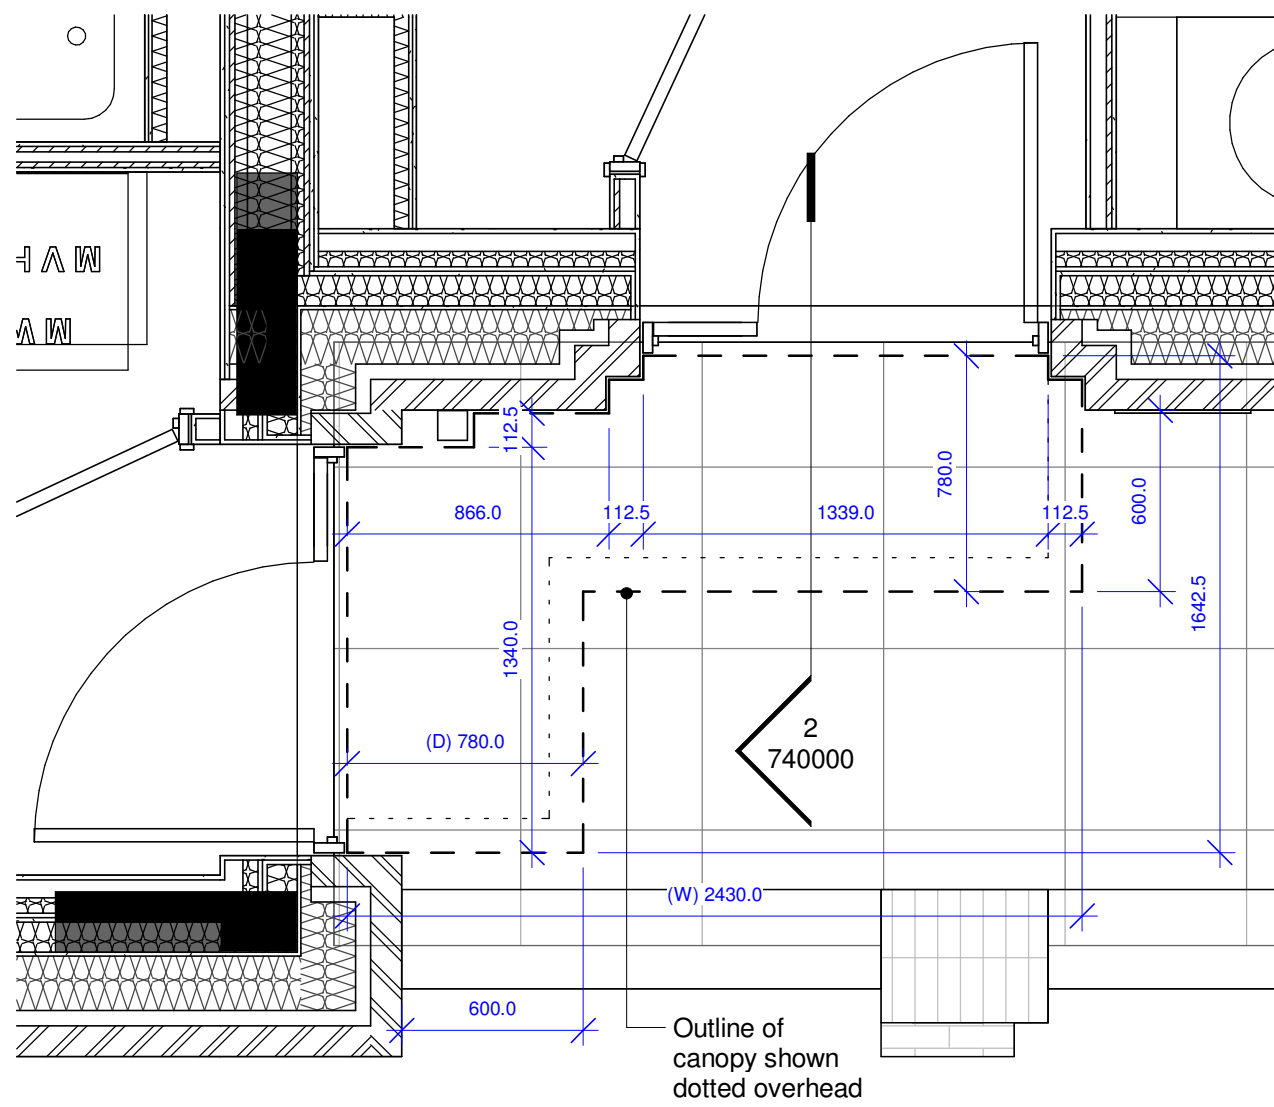

TYPE C-P-06

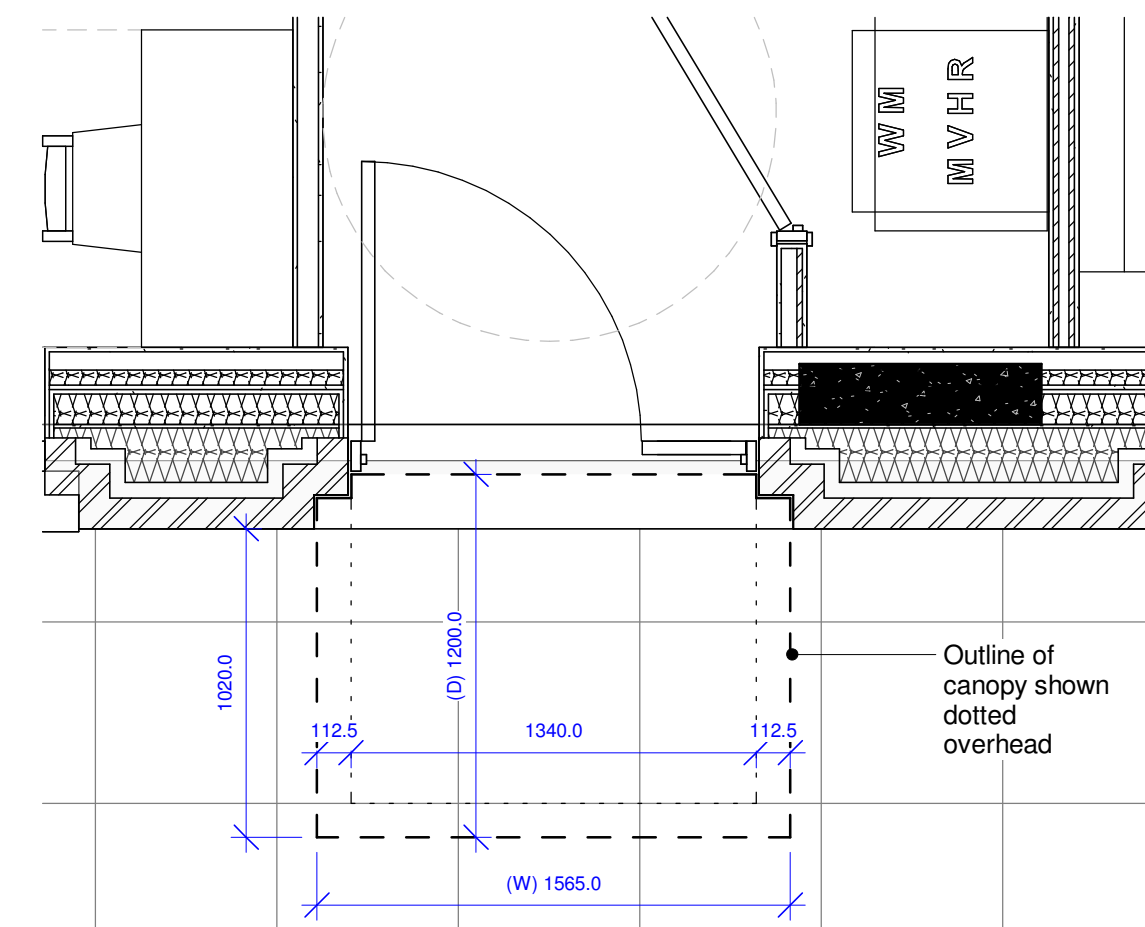

Canopy Types - Private Entrances

Private Entrance Canopy Type Schedule			
Canopy Type	Width (W)	Depth (D)	Count
C-P-01	1565	780	43
C-P-02	2352.5	780	6
C-P-03	2352.5	780	6
C-P-04	5165	780	5
C-P-05	2430	780	1
C-P-06	1565	1200	5

Canopy Types - Communal Entrances and Cores

Communal Entrance Canopy Type Schedule			
Mark	Width (W)	Depth (D)	Count
C-A1-01	4040	2240	1
C-A2-01	4040	2300	1
C-A2-02	1565	900	1
C-A3-01	4040	1930	1
C-A3-02	1340	900	1
C-A4-01	2690	1790	1
C-A4-02	1565	1230	1
C-A5-01	4378	968	1
C-A5-02	1565	1068	1
C-A5-03	1340	900	1
C-B1-01	3815	1930	1
C-B1-02	1115	900	1
C-B1-03	1340	807	1
C-B3-01	4040	1930	1
C-B3-02	1565	900	1
C-C1-01	3815	1930	1
C-C1-02	1565	780	1

Notes

1. Do not scale this drawing.
2. All dimensions must be checked on site and any discrepancies verified with the architect.
3. Unless shown otherwise, all dimensions are to structural surfaces.
4. Drawing to be read with all other issued information. Any discrepancies to be brought to the attention of the architect.
5. This drawing is the copyright of Levitt Bernstein and may not be copied, altered or reproduced in any form, or passed to a third party without license or written consent.
6. This document is prepared for the sole use of Formation D&B and no liability to any other persons is accepted by Levitt Bernstein. Levitt Bernstein accepts no liability for use of this drawing by parties other than the party for whom it was prepared or for purposes other than those for which it was prepared.

This is not a construction drawing, it is unsuitable for the purpose of construction and must on no account be used as such.

DRAWING NOTES:

- Please refer to GA Elevations (130000 series) for canopy type locations
- For communal core canopies also refer to Communal Core entrance drawings (640000 series)
- For canopy details please refer to sheets: 740000 & 740001

P1 09/11/23 First Issue LA / OB
Rev Date Description Drawn / Checked

Project name

Ashley Road Depot
Tottenham Hale

Drawing number 3742B - LB - XX - XX - D - A - 470000 P1

Client

Entrance Canopy Types

Purpose of issue
For Information

Scale 1 : 25 @ A1 Date 10/17/23

Formation D&B

Levitt Bernstein
levittbernstein.co.uk
London
Thane Studios
2-4 Thane Villas
London N7 7PA
+44 (0)20 7275 7676
Manchester
Bonded Warehouse
18 Lower Byron Street
Manchester M3 4AP
+44 (0)161 669 8740