



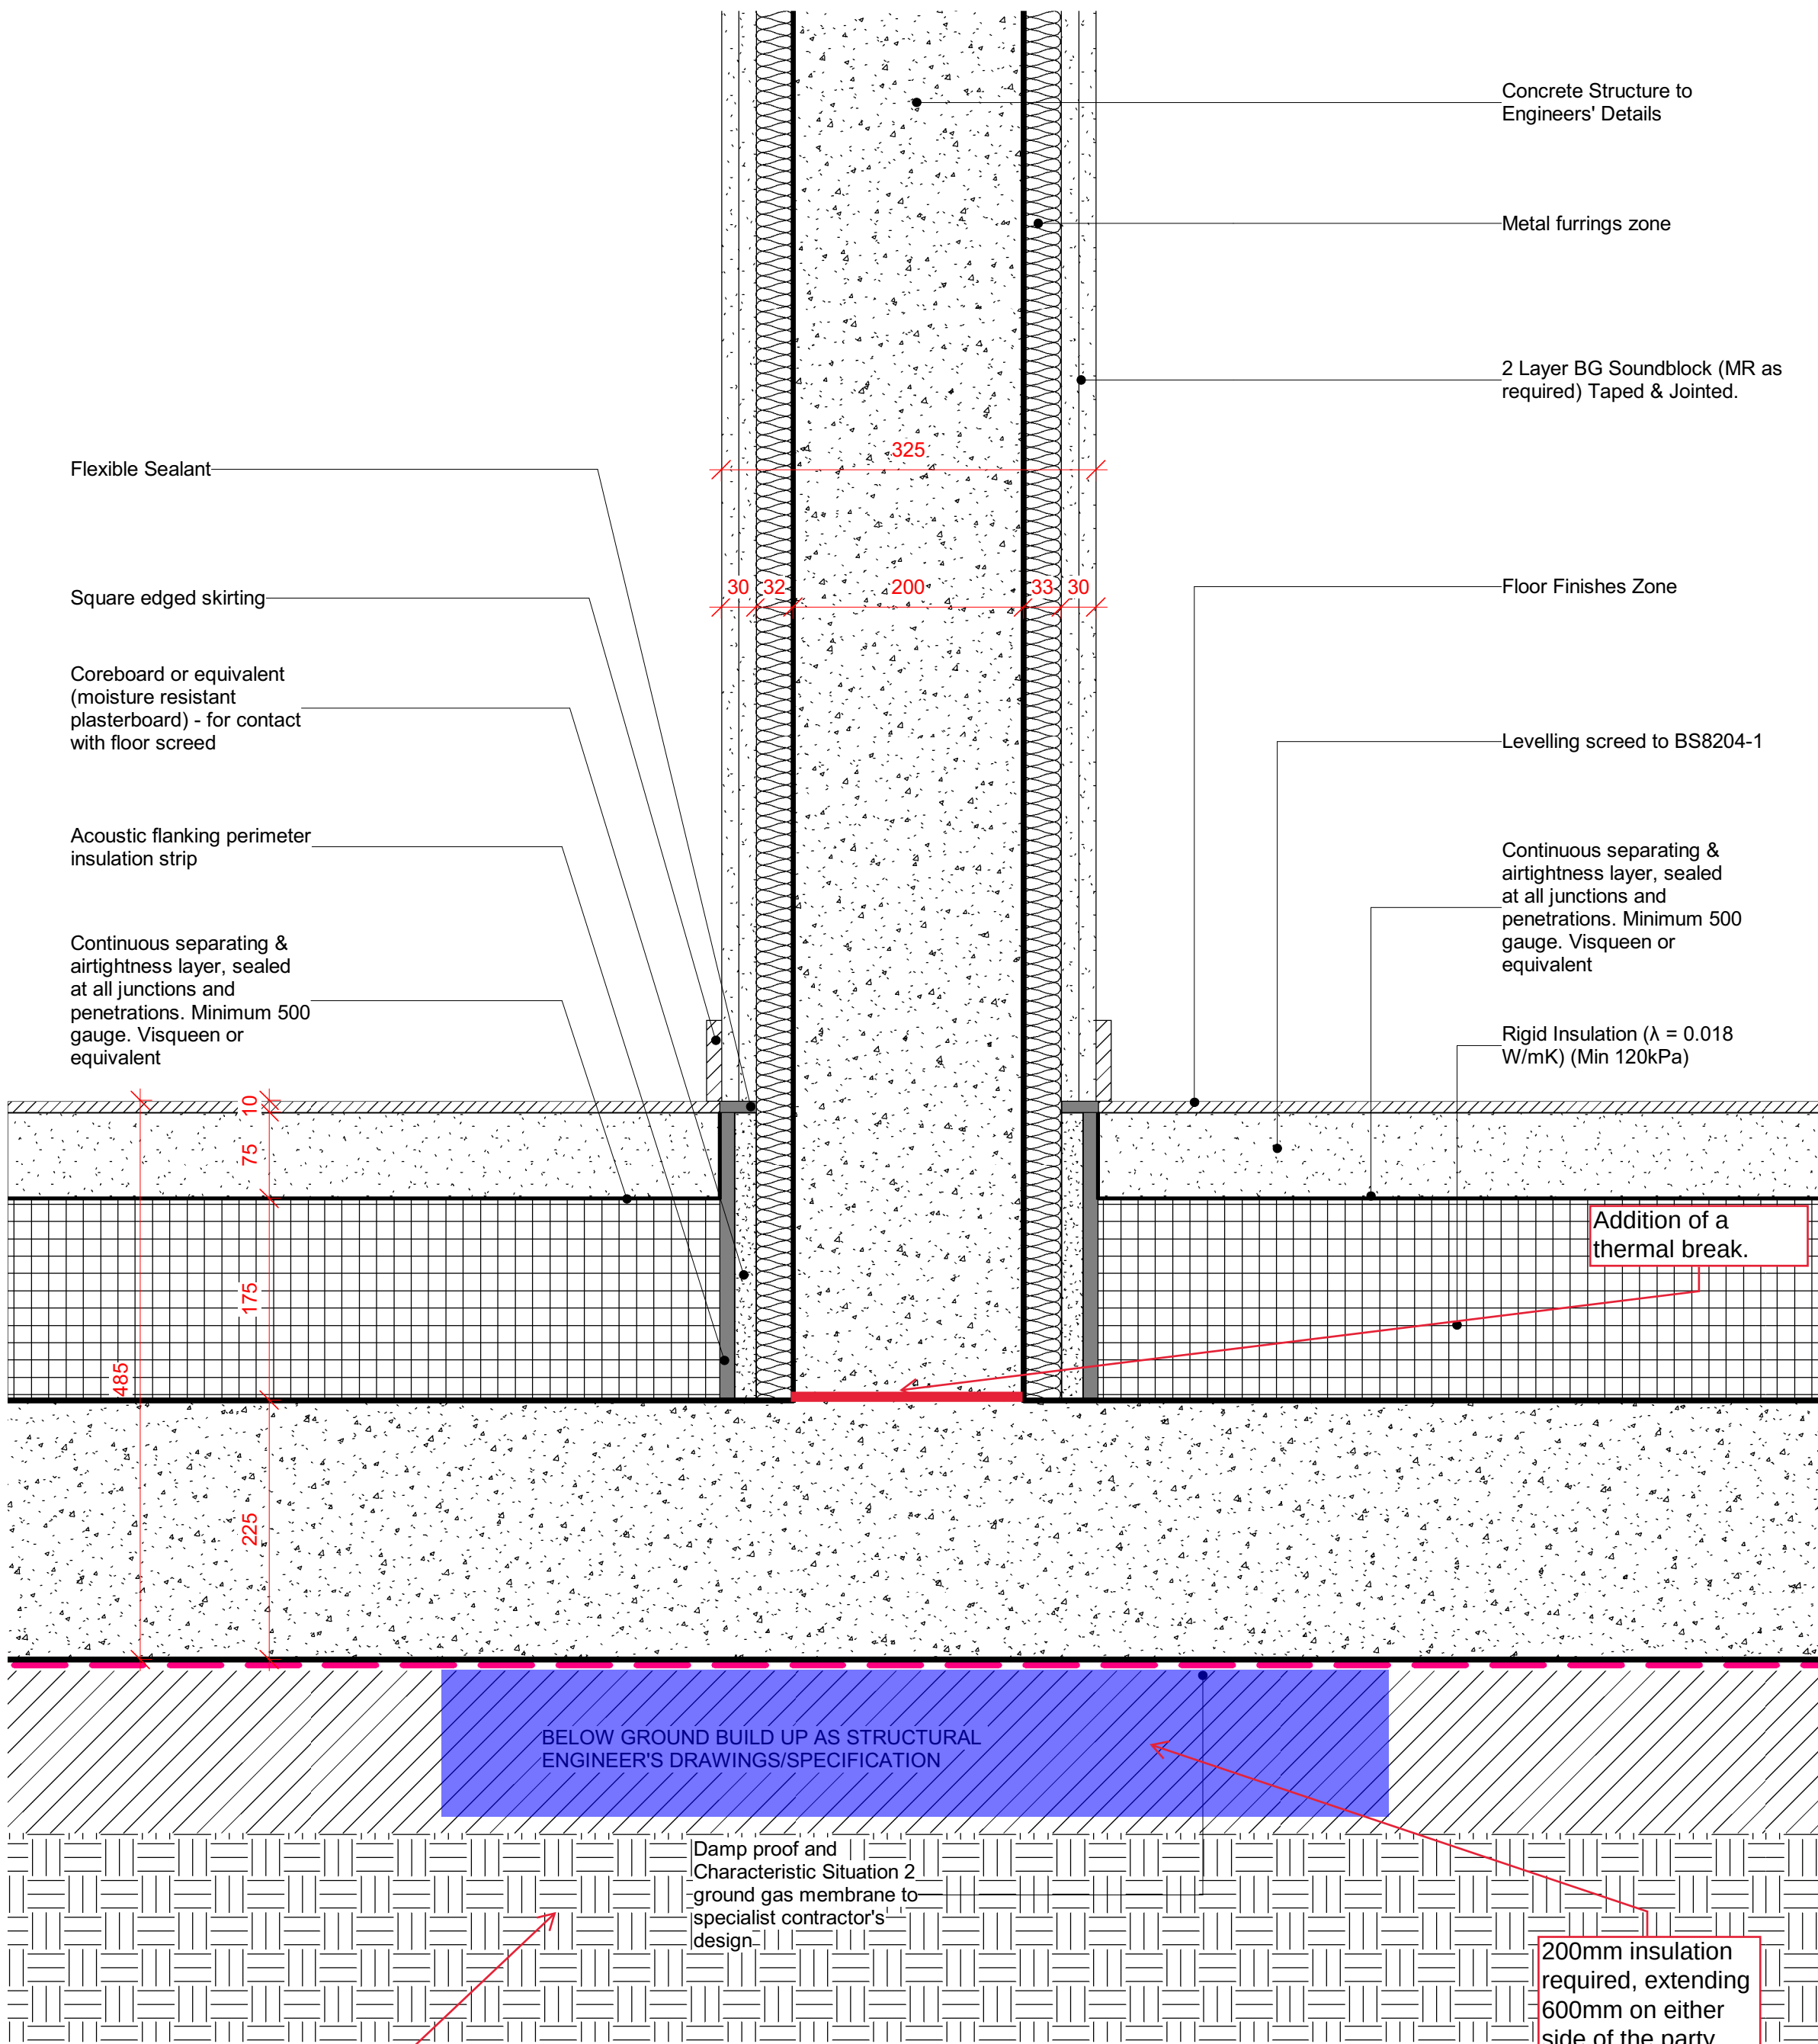

See file: 20230616_ARD Psi Value Calcs - PRP.pdf

1 | Party Wall (Shear Wall PW-10) at Ground Floor
1 : 5

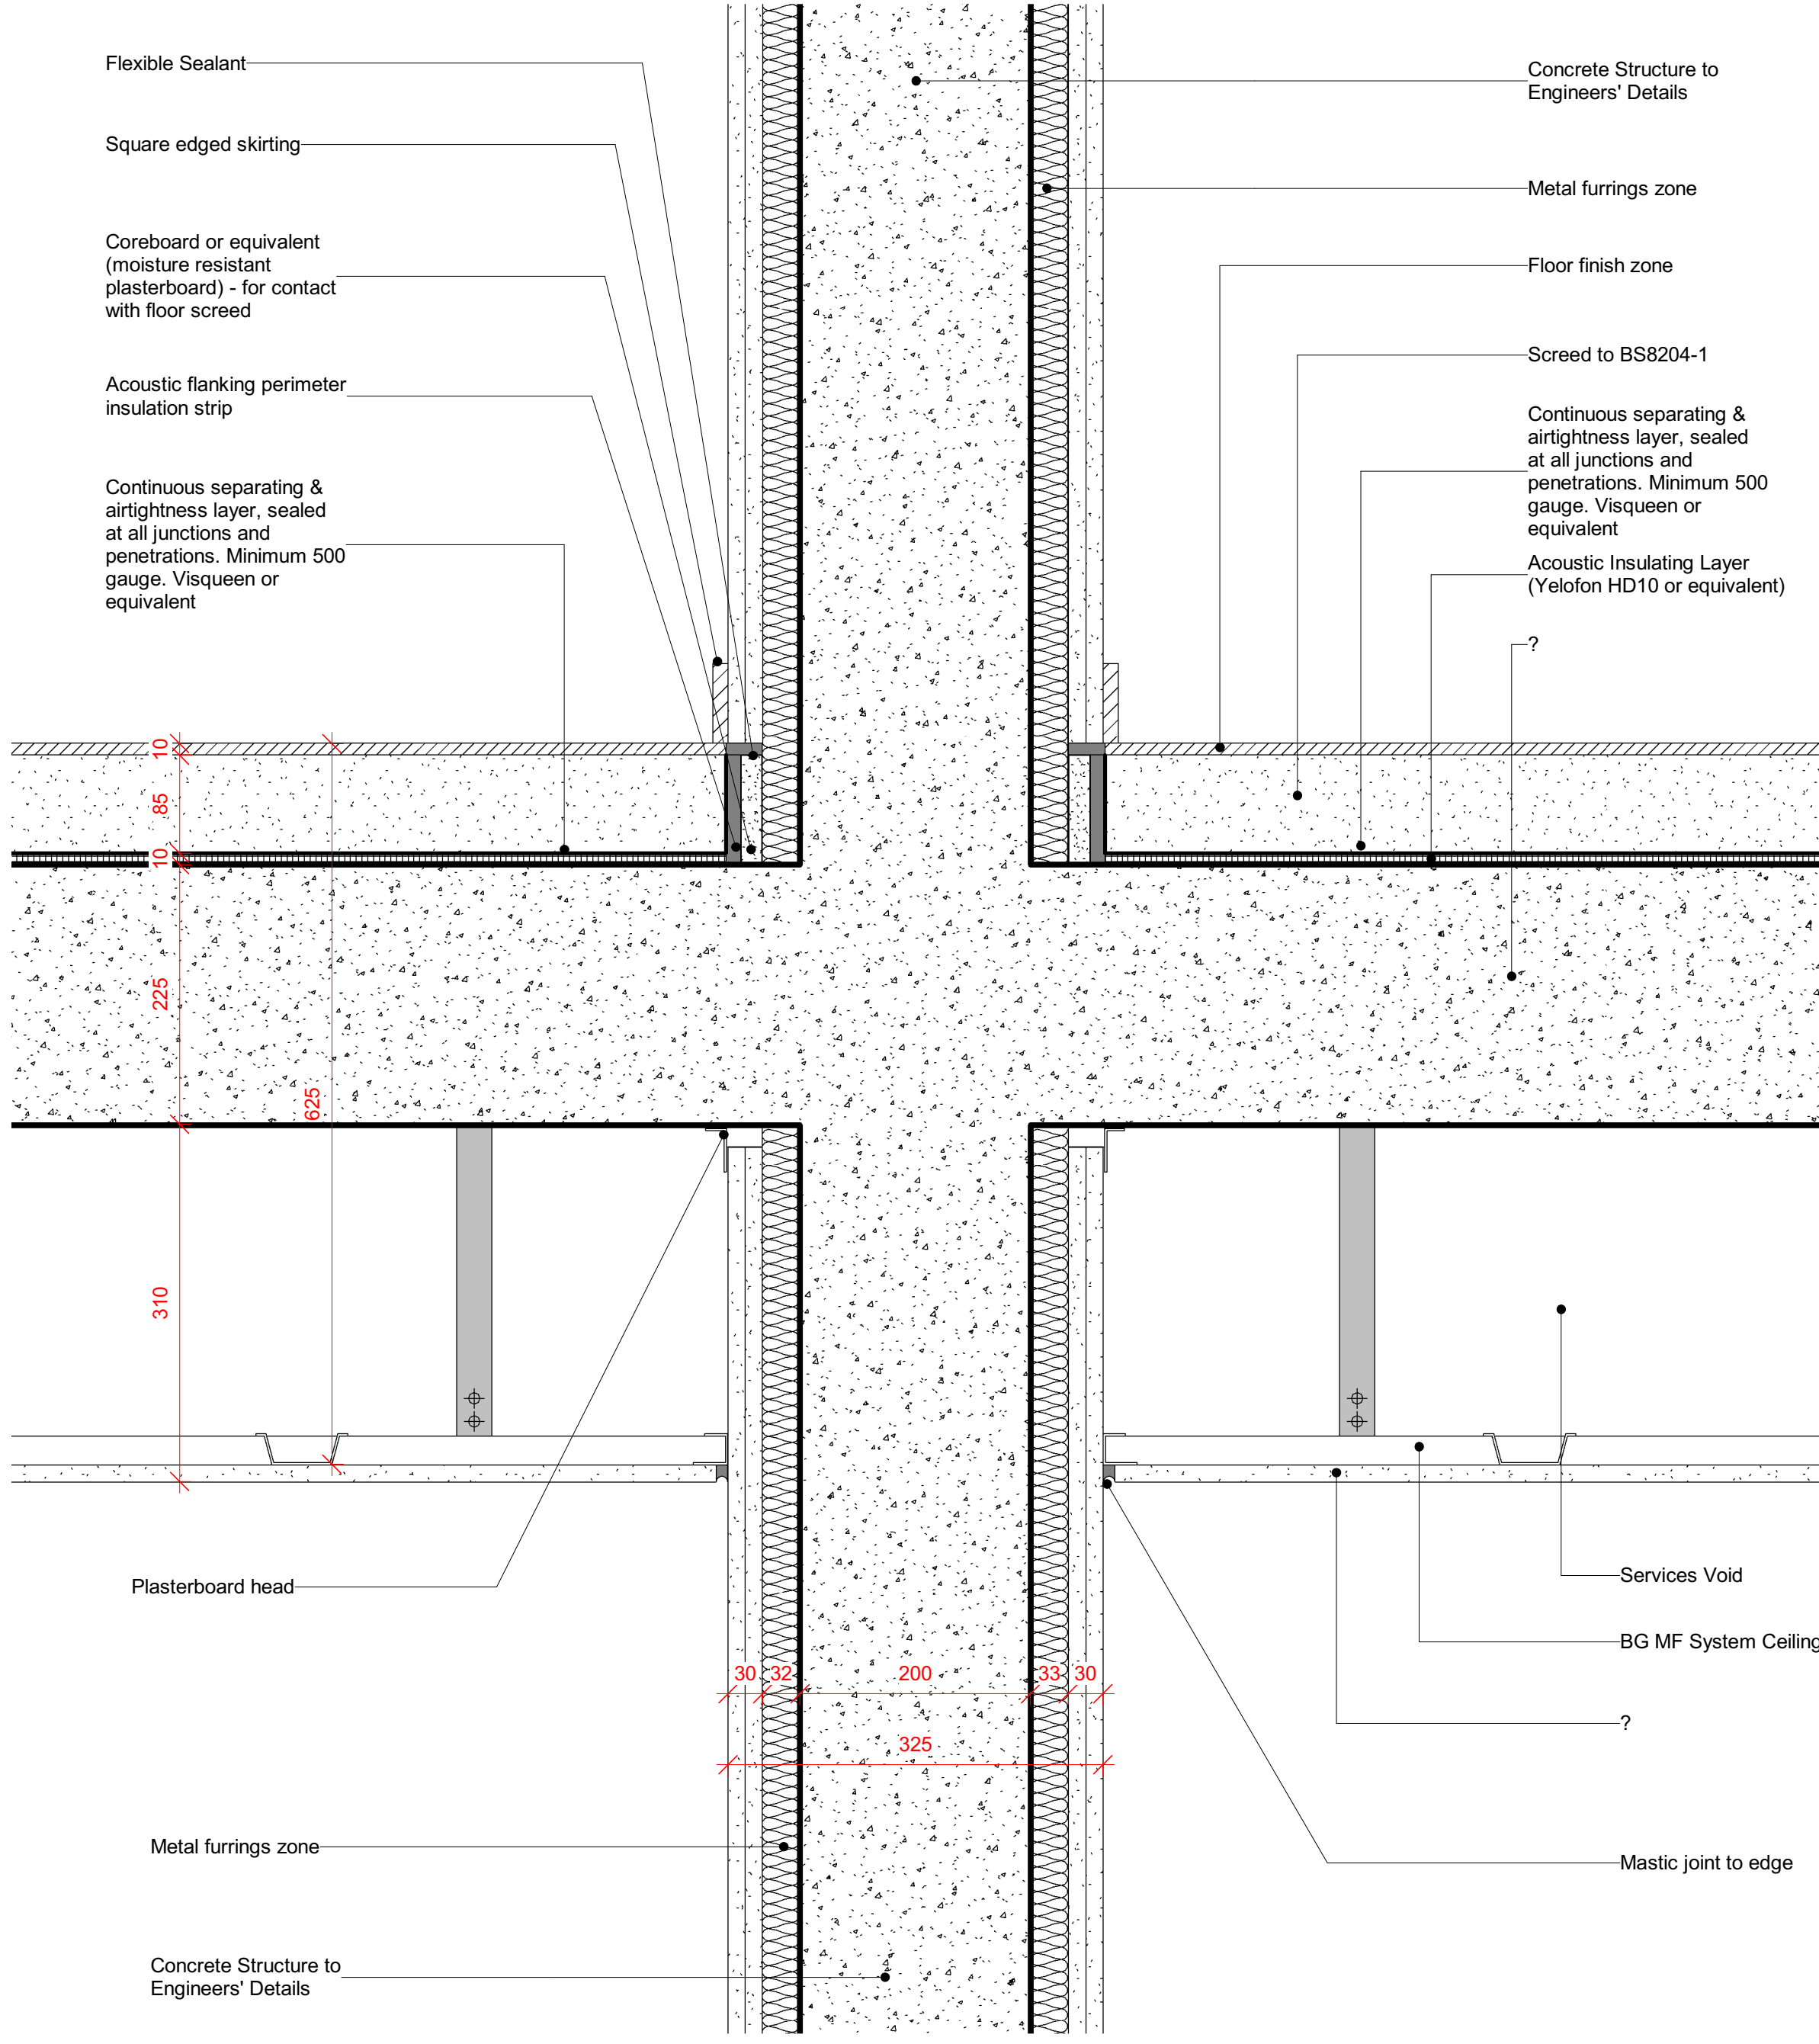

2 | Party Wall (Shear Wall PW-10) at Intermediate Floor
1 : 5

Notes

1. Do not scale this drawing.
2. All dimensions must be checked on site and any discrepancies verified with the architect.
3. Unless shown otherwise, all dimensions are to structural surfaces.
4. Drawing to be read with all other issued information. Any discrepancies to be brought to the attention of the architect.
5. This drawing is the copyright of Levitt Bernstein and may not be copied, altered or reproduced in any form, or passed to a third party without license or written consent.
6. This document is prepared for the sole use of London Borough of Haringey and no liability to any other persons is accepted by Levitt Bernstein. Levitt Bernstein accepts no liability for use of this drawing by parties other than the party for whom it was prepared or for purposes other than those for which it was prepared.

This is not a construction drawing, it is unsuitable for the purpose of construction and must on no account be used as such.

PRP Comments
16.06.23
Drawing Review 02

Note: These comments are solely in the capacity of Passivhaus Designer, with no design responsibility.

T1 29/06/22 Tender Issue CL
Rev Date Description Drawn / Checked

Project name

Ashley Road Depot
Tottenham Hale

Drawing number Rev

3742A - LB - ZZ - ZZ - DD - A - 760003 **T1**

Drawing

Party Wall Details at Shear Wall

Purpose of issue
For Tender

Scale Date
1 : 5 @ A1 06/16/22

Client
London Borough of Haringey

London
Thane Studios
2-4 Thane Villas
London N7 7PA
+44 (0)20 7275 7676

Manchester
Bonded Warehouse
18 Lower Byron Street
Manchester M3 4AP
+44 (0)161 669 8740

Levitt Bernstein
levittbernstein.co.uk