
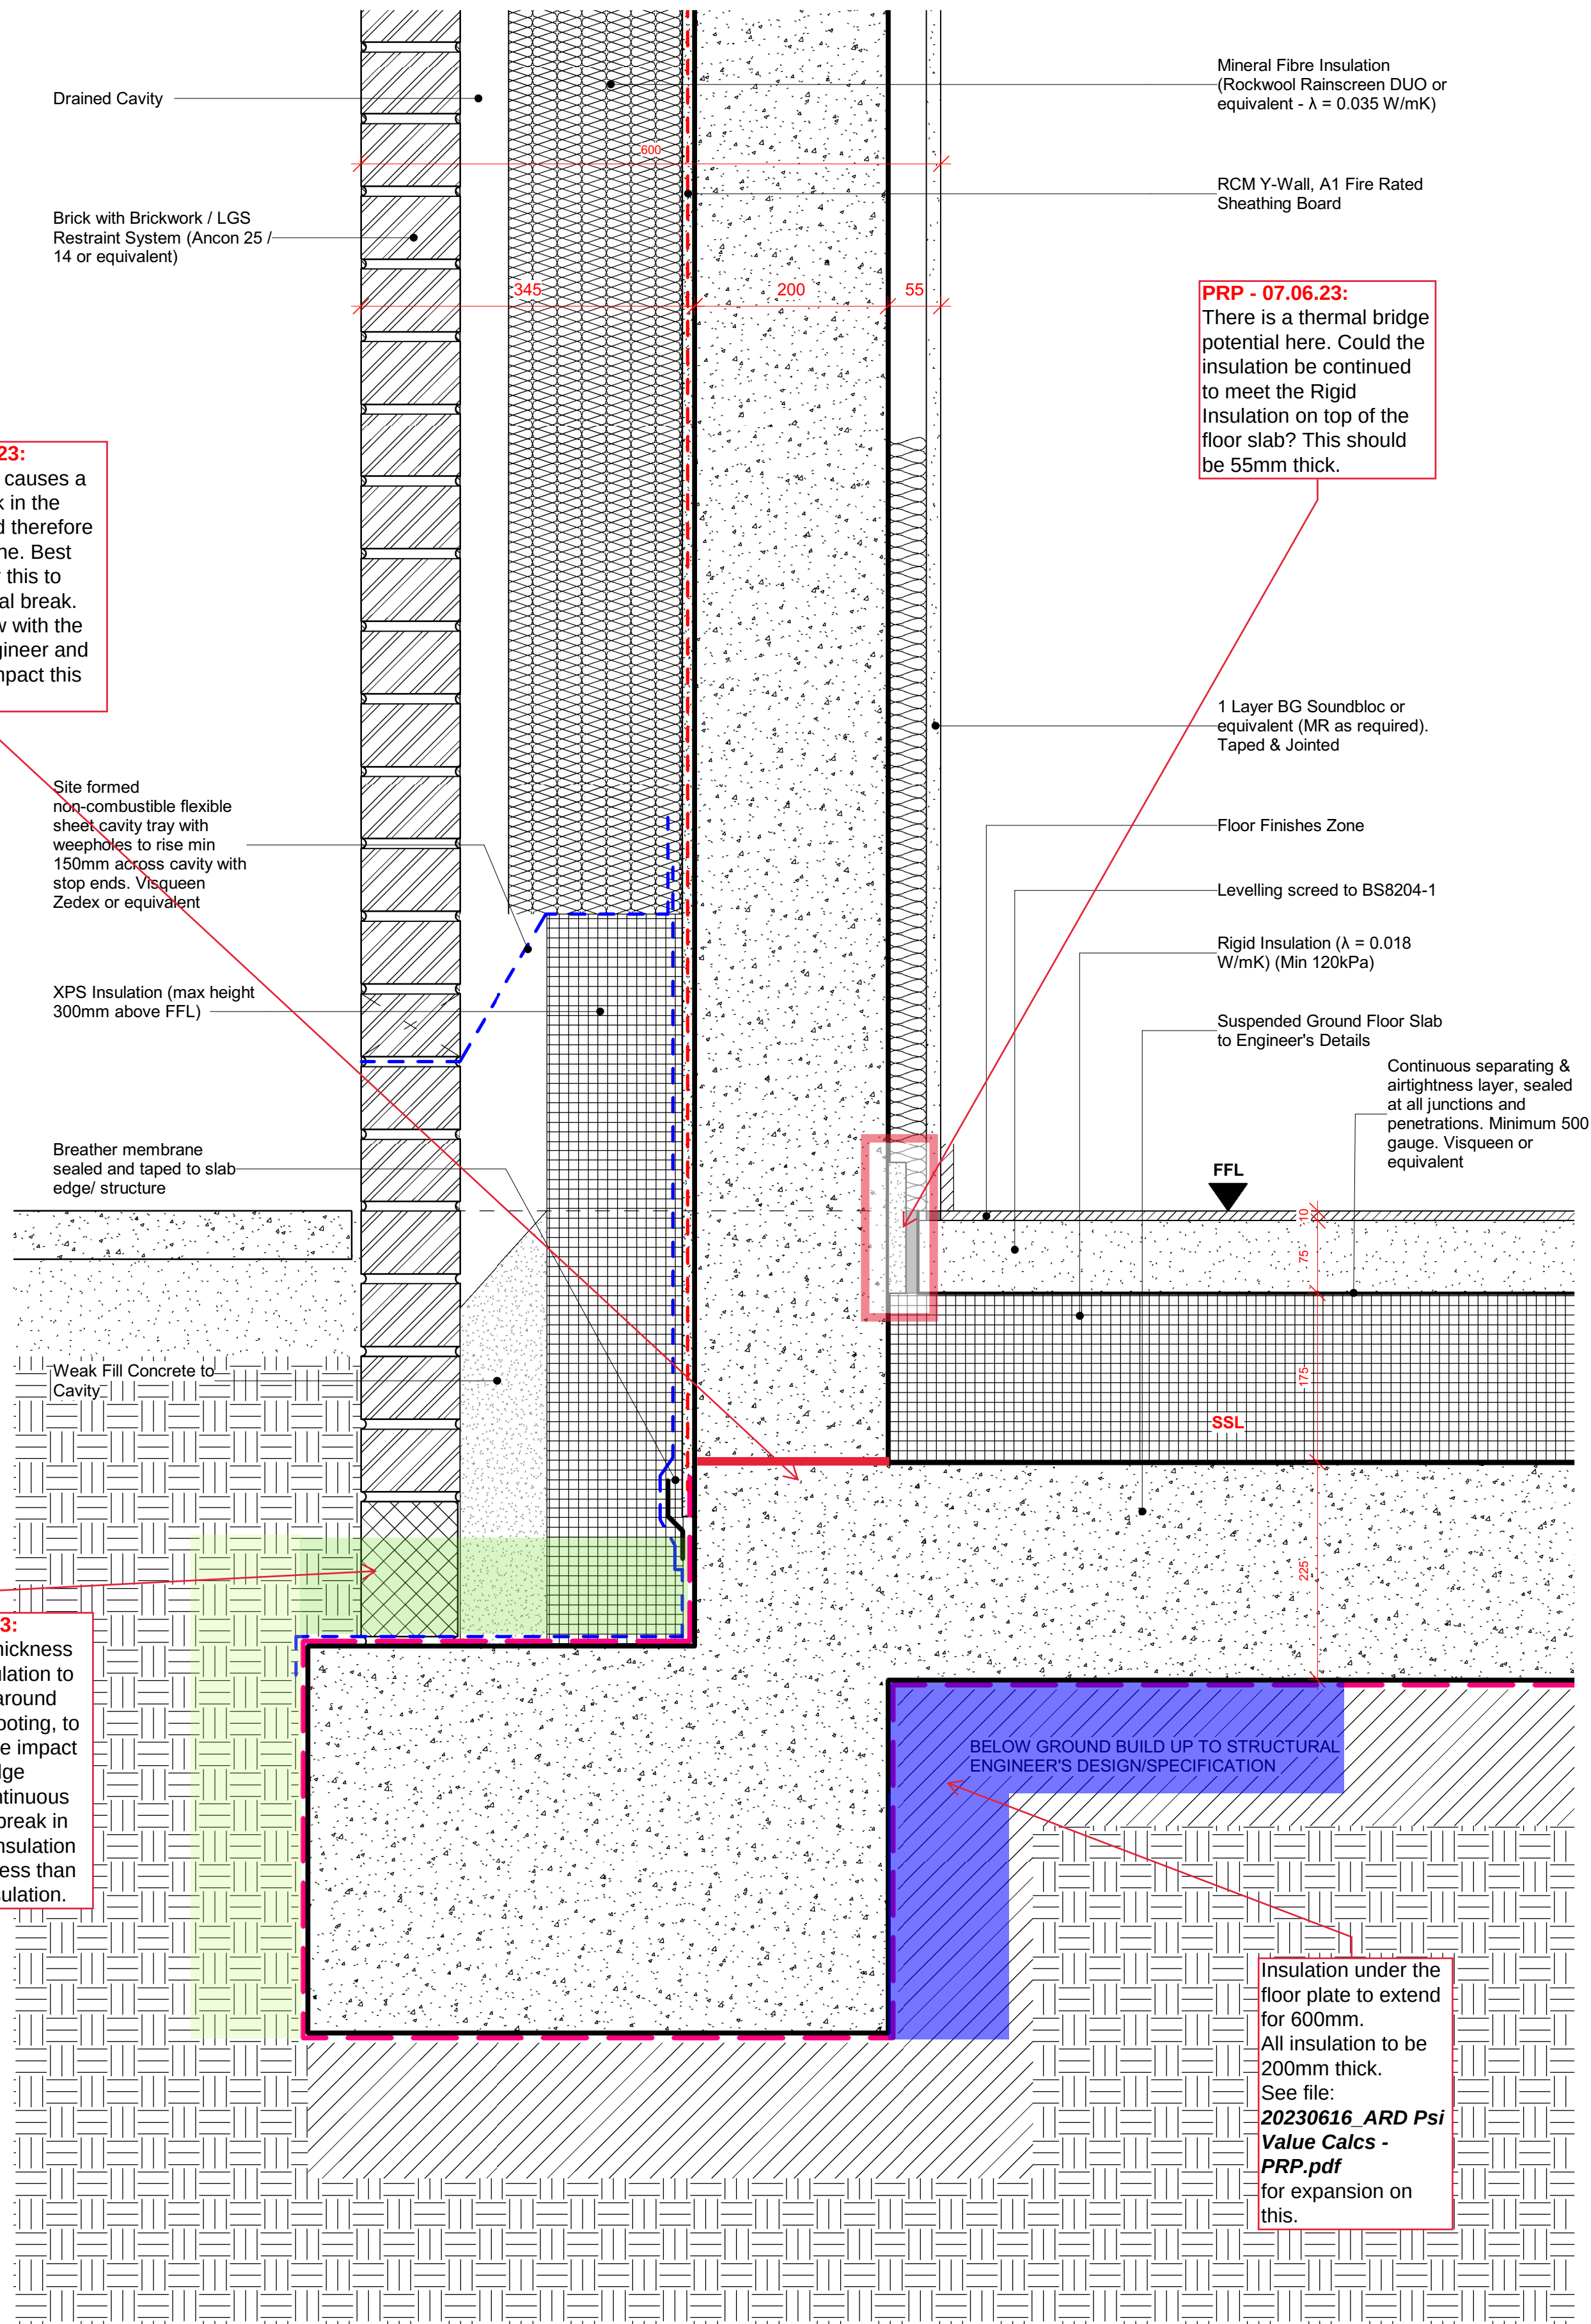


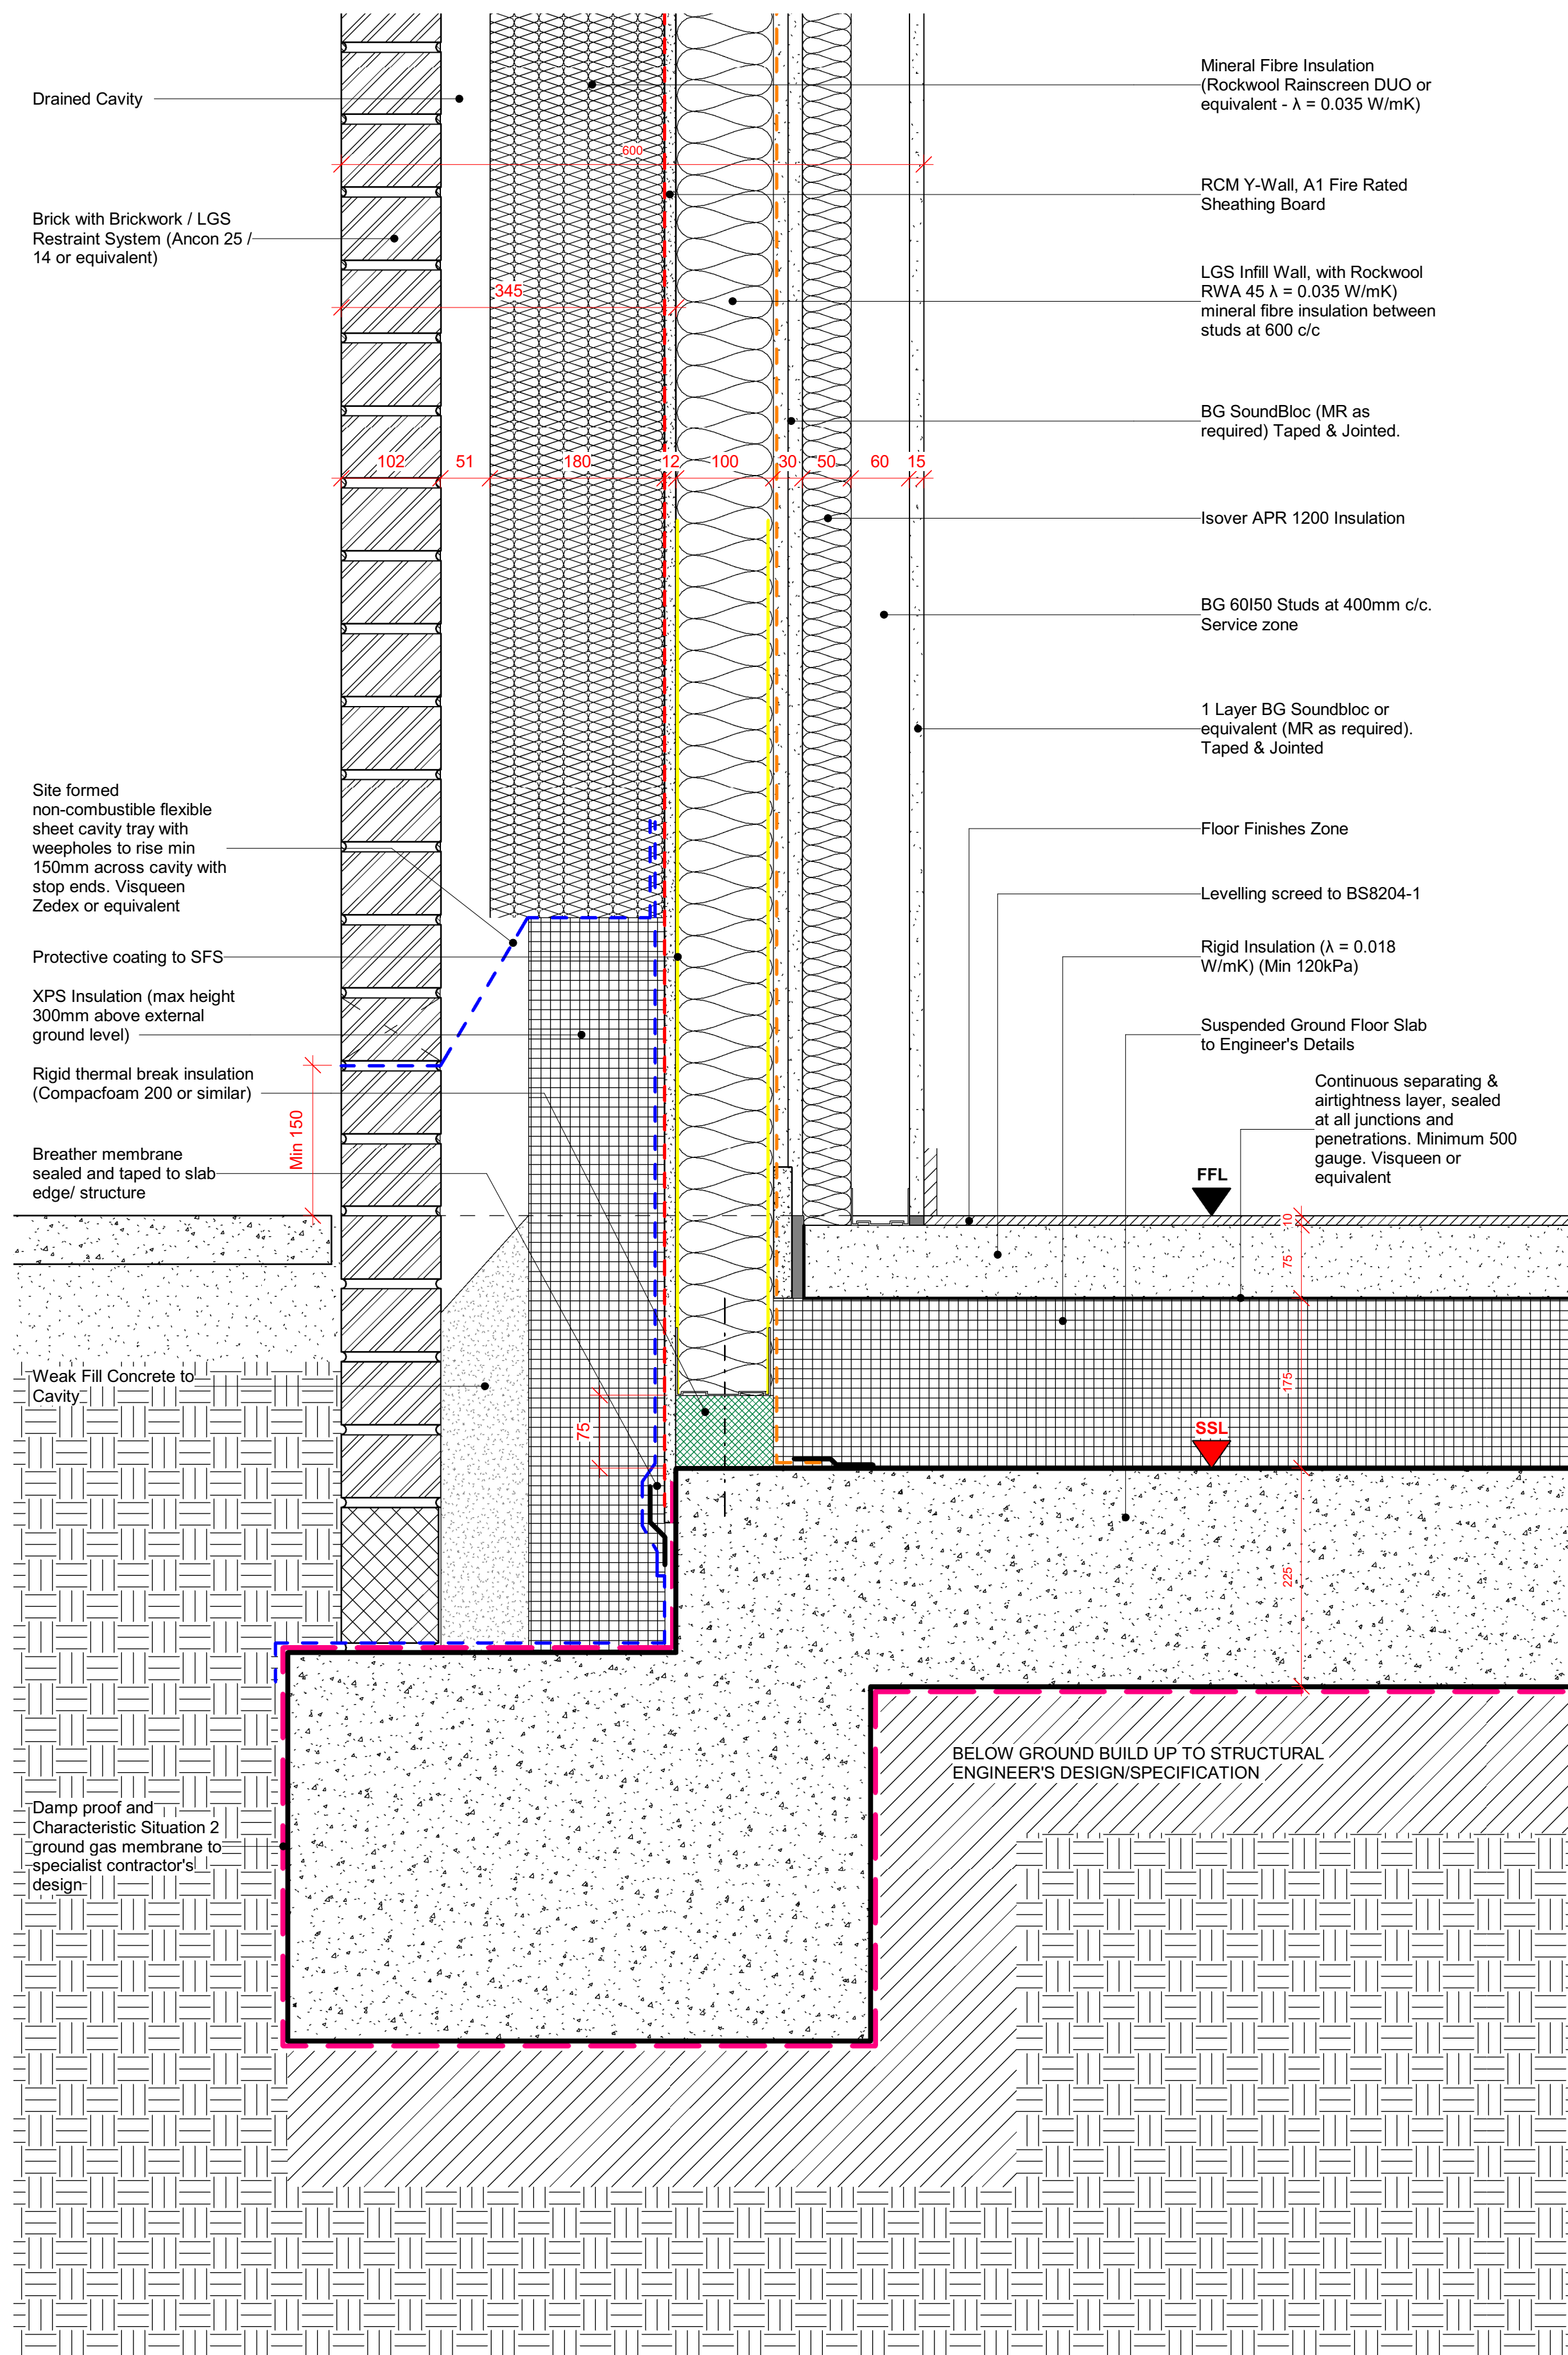

- ## Notes
1. Do not scale this drawing.
 2. All dimensions must be checked on site and any discrepancies verified with the architect.
 3. Unless shown otherwise, all dimensions are to structural surfaces.
 4. Drawing to be read with all other issued information. Any discrepancies to be brought to the attention of the architect.
 5. This drawing is the copyright of Levitt Bernstein and may not be copied, altered or reproduced in any form, or passed to a third party without license or written consent.
 6. This document is prepared for the sole use of London Borough of Haringey and no liability to any other persons is accepted by Levitt Bernstein. Levitt Bernstein accepts no liability for use of this drawing by parties other than the party for whom it was prepared or for purposes other than those for which it was prepared.
- This is not a construction drawing, it is unsuitable for the purpose of construction and must not on account be used as such.

PRP Comments
16.06.23
Drawing Review 02

Note: These comments are solely in the capacity of Passivhaus Designer, with no design responsibility.

T1	29/06/22	Tender Issue	CL
P1	08/06/22	Consultant Issue for comment	SG
Rev	Date	Description	Drawn / Checked
Project name			
Ashley Road Depot			
Tottenham Hale			
Drawing number			Rev
3742A - LB - ZZ - ZD - DD - A - 710000			T1
Drawing			
External Wall Details 01			
Purpose of issue			
For Tender			
Scale			Date
1 : 5 @ A1			04/05/22
Client			
London Borough of Haringey			
London			
Thames Studios			
2-4 Thane Villas			
London N7 7PA			
+44 (0)20 7215 1076			
Manchester			
Bonded Warehouse			
18 Lower Byrom Street			
Manchester M3 4AP			
+44 (0)161 669 8740			