


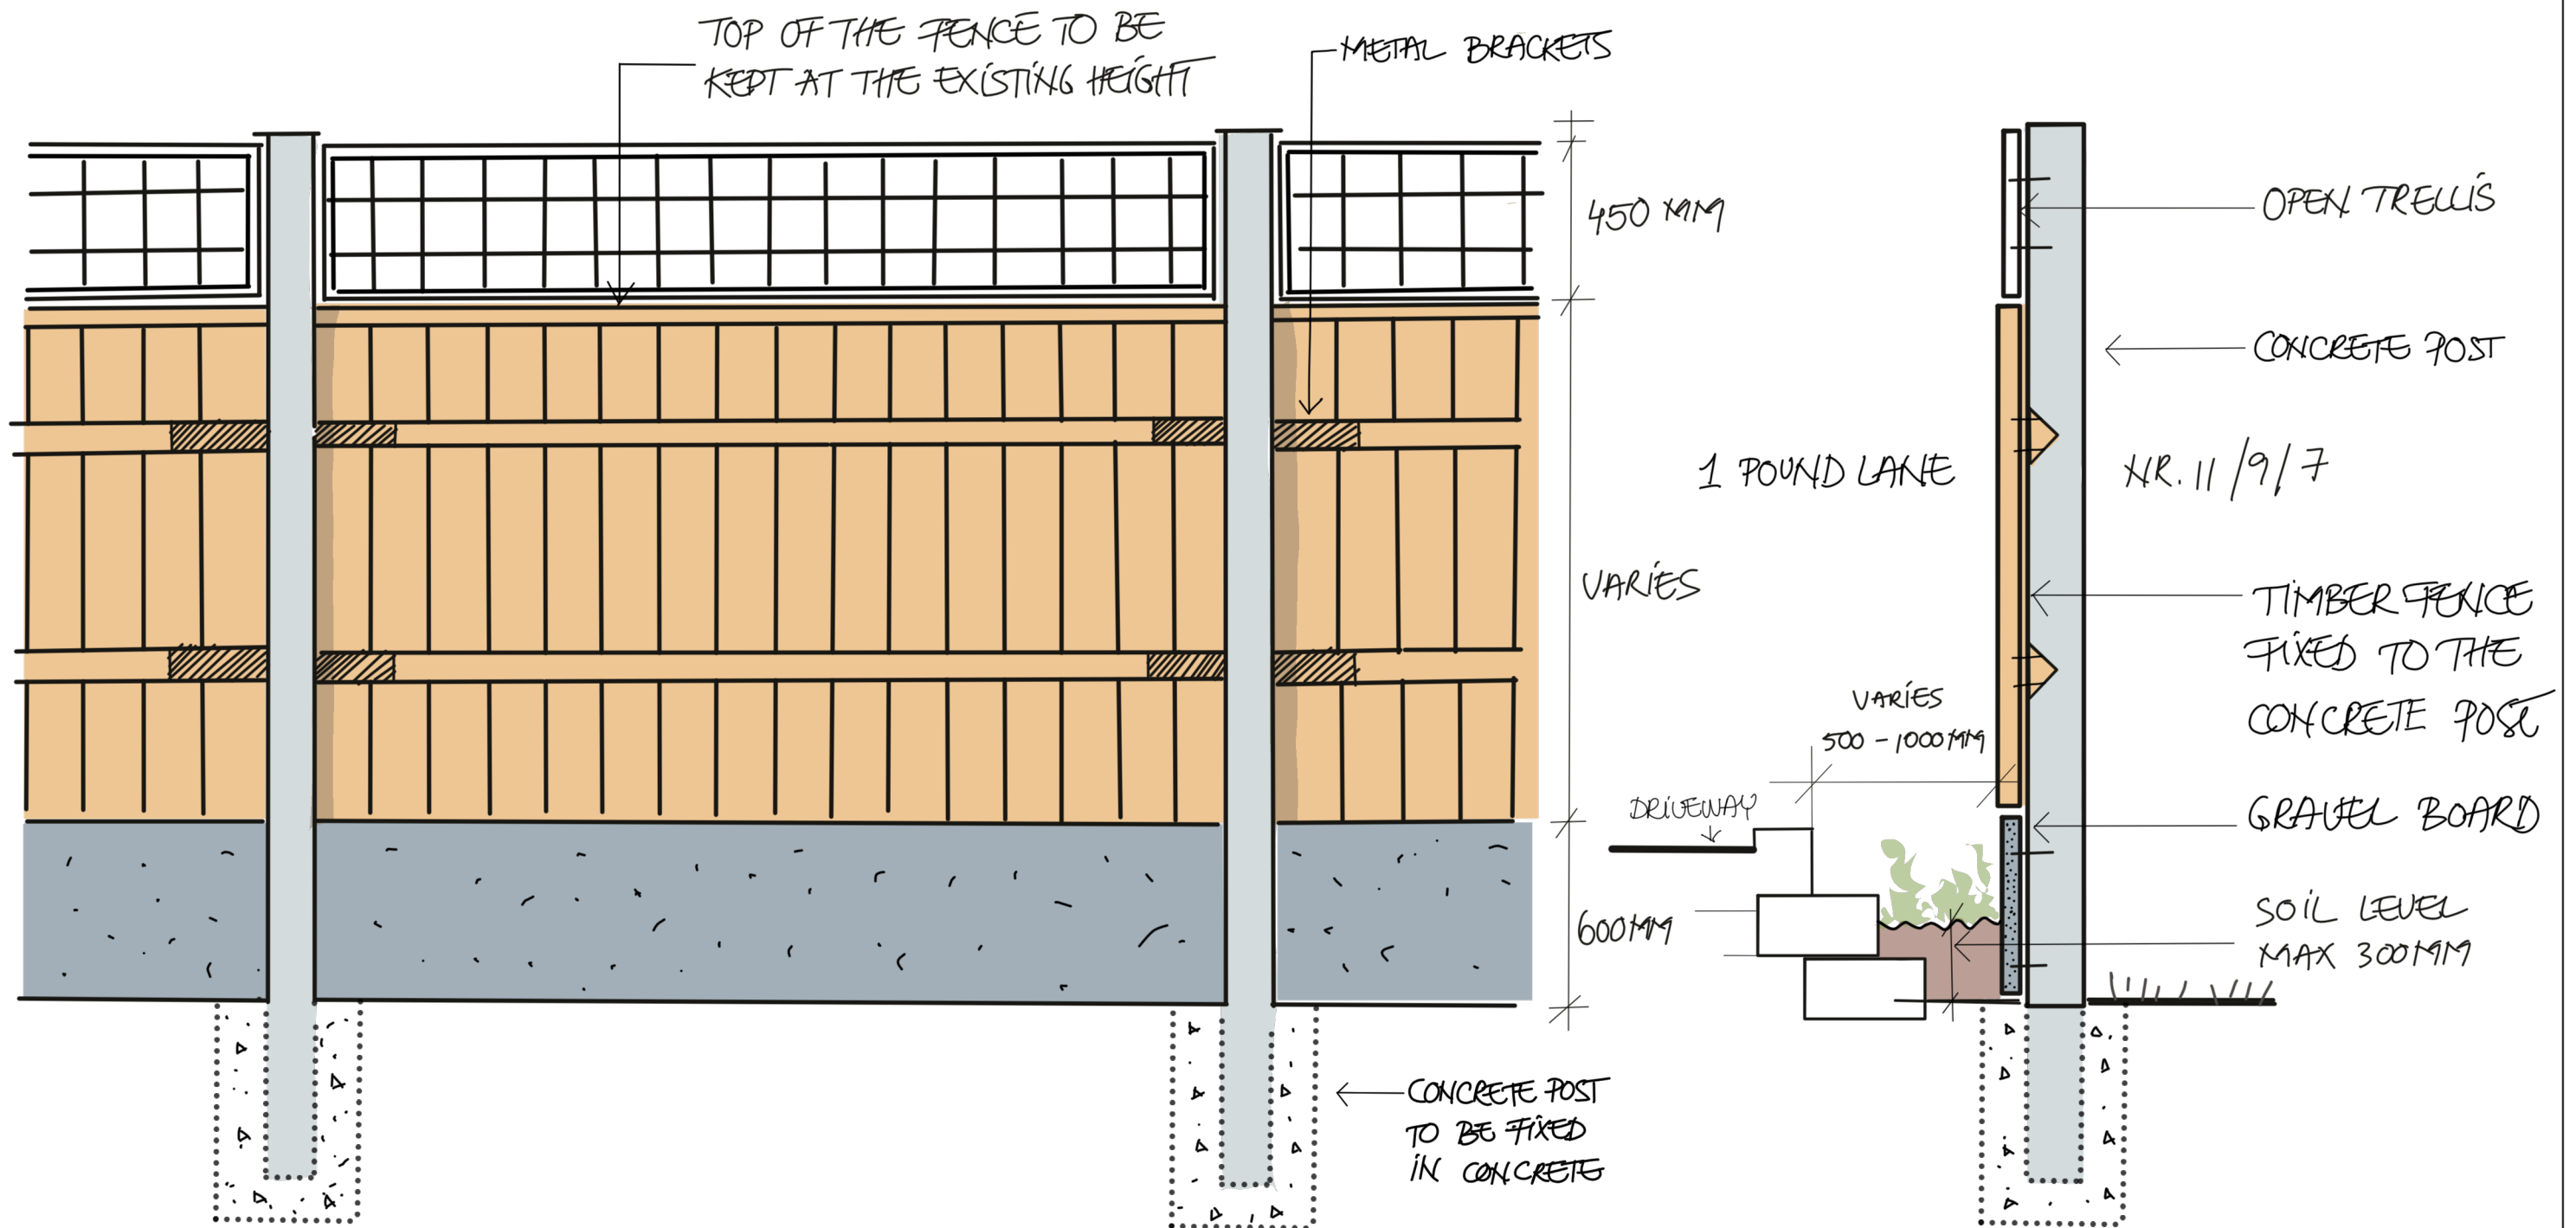

NOTE THAT THIS SKETCH SERVES FOR ILLUSTRATIVE PURPOSES ONLY AND IS NOT DRAWN TO SCALE. DO NOT SCALE.