

Climbers

Name	Height (cm)	Root cdn.	Cont size	Specification	Breaks	Spacing	No.
Clematis armandii	150-200	C	15 L	Several shoots	7	as shown	5

Shrubs

To be planted in groups of 3-5 number.

Name	Height (cm)	Root cdn.	Cont. size	Habit	Breaks	Spacing	No.
Rosmarinus officinalis	40-60	C	3L	Bushy	4	5/m2	30
Rosmarinus officinalis 'Prostratus'	20-30	C	3L	Bushy	4	5/m2	18
Sarcococca humilis	20-30	C	3L	Bushy	6	5/m2	25
Viburnum davidii	20-30	C	3L	Bushy	3	3/m2	15


Herbaceous

To be planted in groups of 3-5 number.


Name	Root cdn.	Cont. size	Spacing	No.
Nassella tenuissima	C	2L	5/m2	22

Key:

Planning Boundary

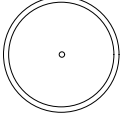

Existing trees

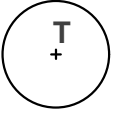

Proposed trees.
Refer planting schedule for tree species.



Proposed climbers. Refer planting schedule for species and density. Strained wires for climbers at 225mm centres. Galvanised Hooks fixed to boundary walls.

RP


Proposed Ornamental Planting Mix
Planted in raised planters.
Refer planting schedule for species and density.

RP2

Proposed Ornamental Planting Mix
Planted in raised planters with trellis attached.
Refer planting schedule for species and density.

All the planting and trees should be sourced from reputable UK suppliers.

ALL SHRUB AND HERBACEOUS
PLANTING MIXES TO BE PLANTED
IN GROUPS OF 3 TO 5

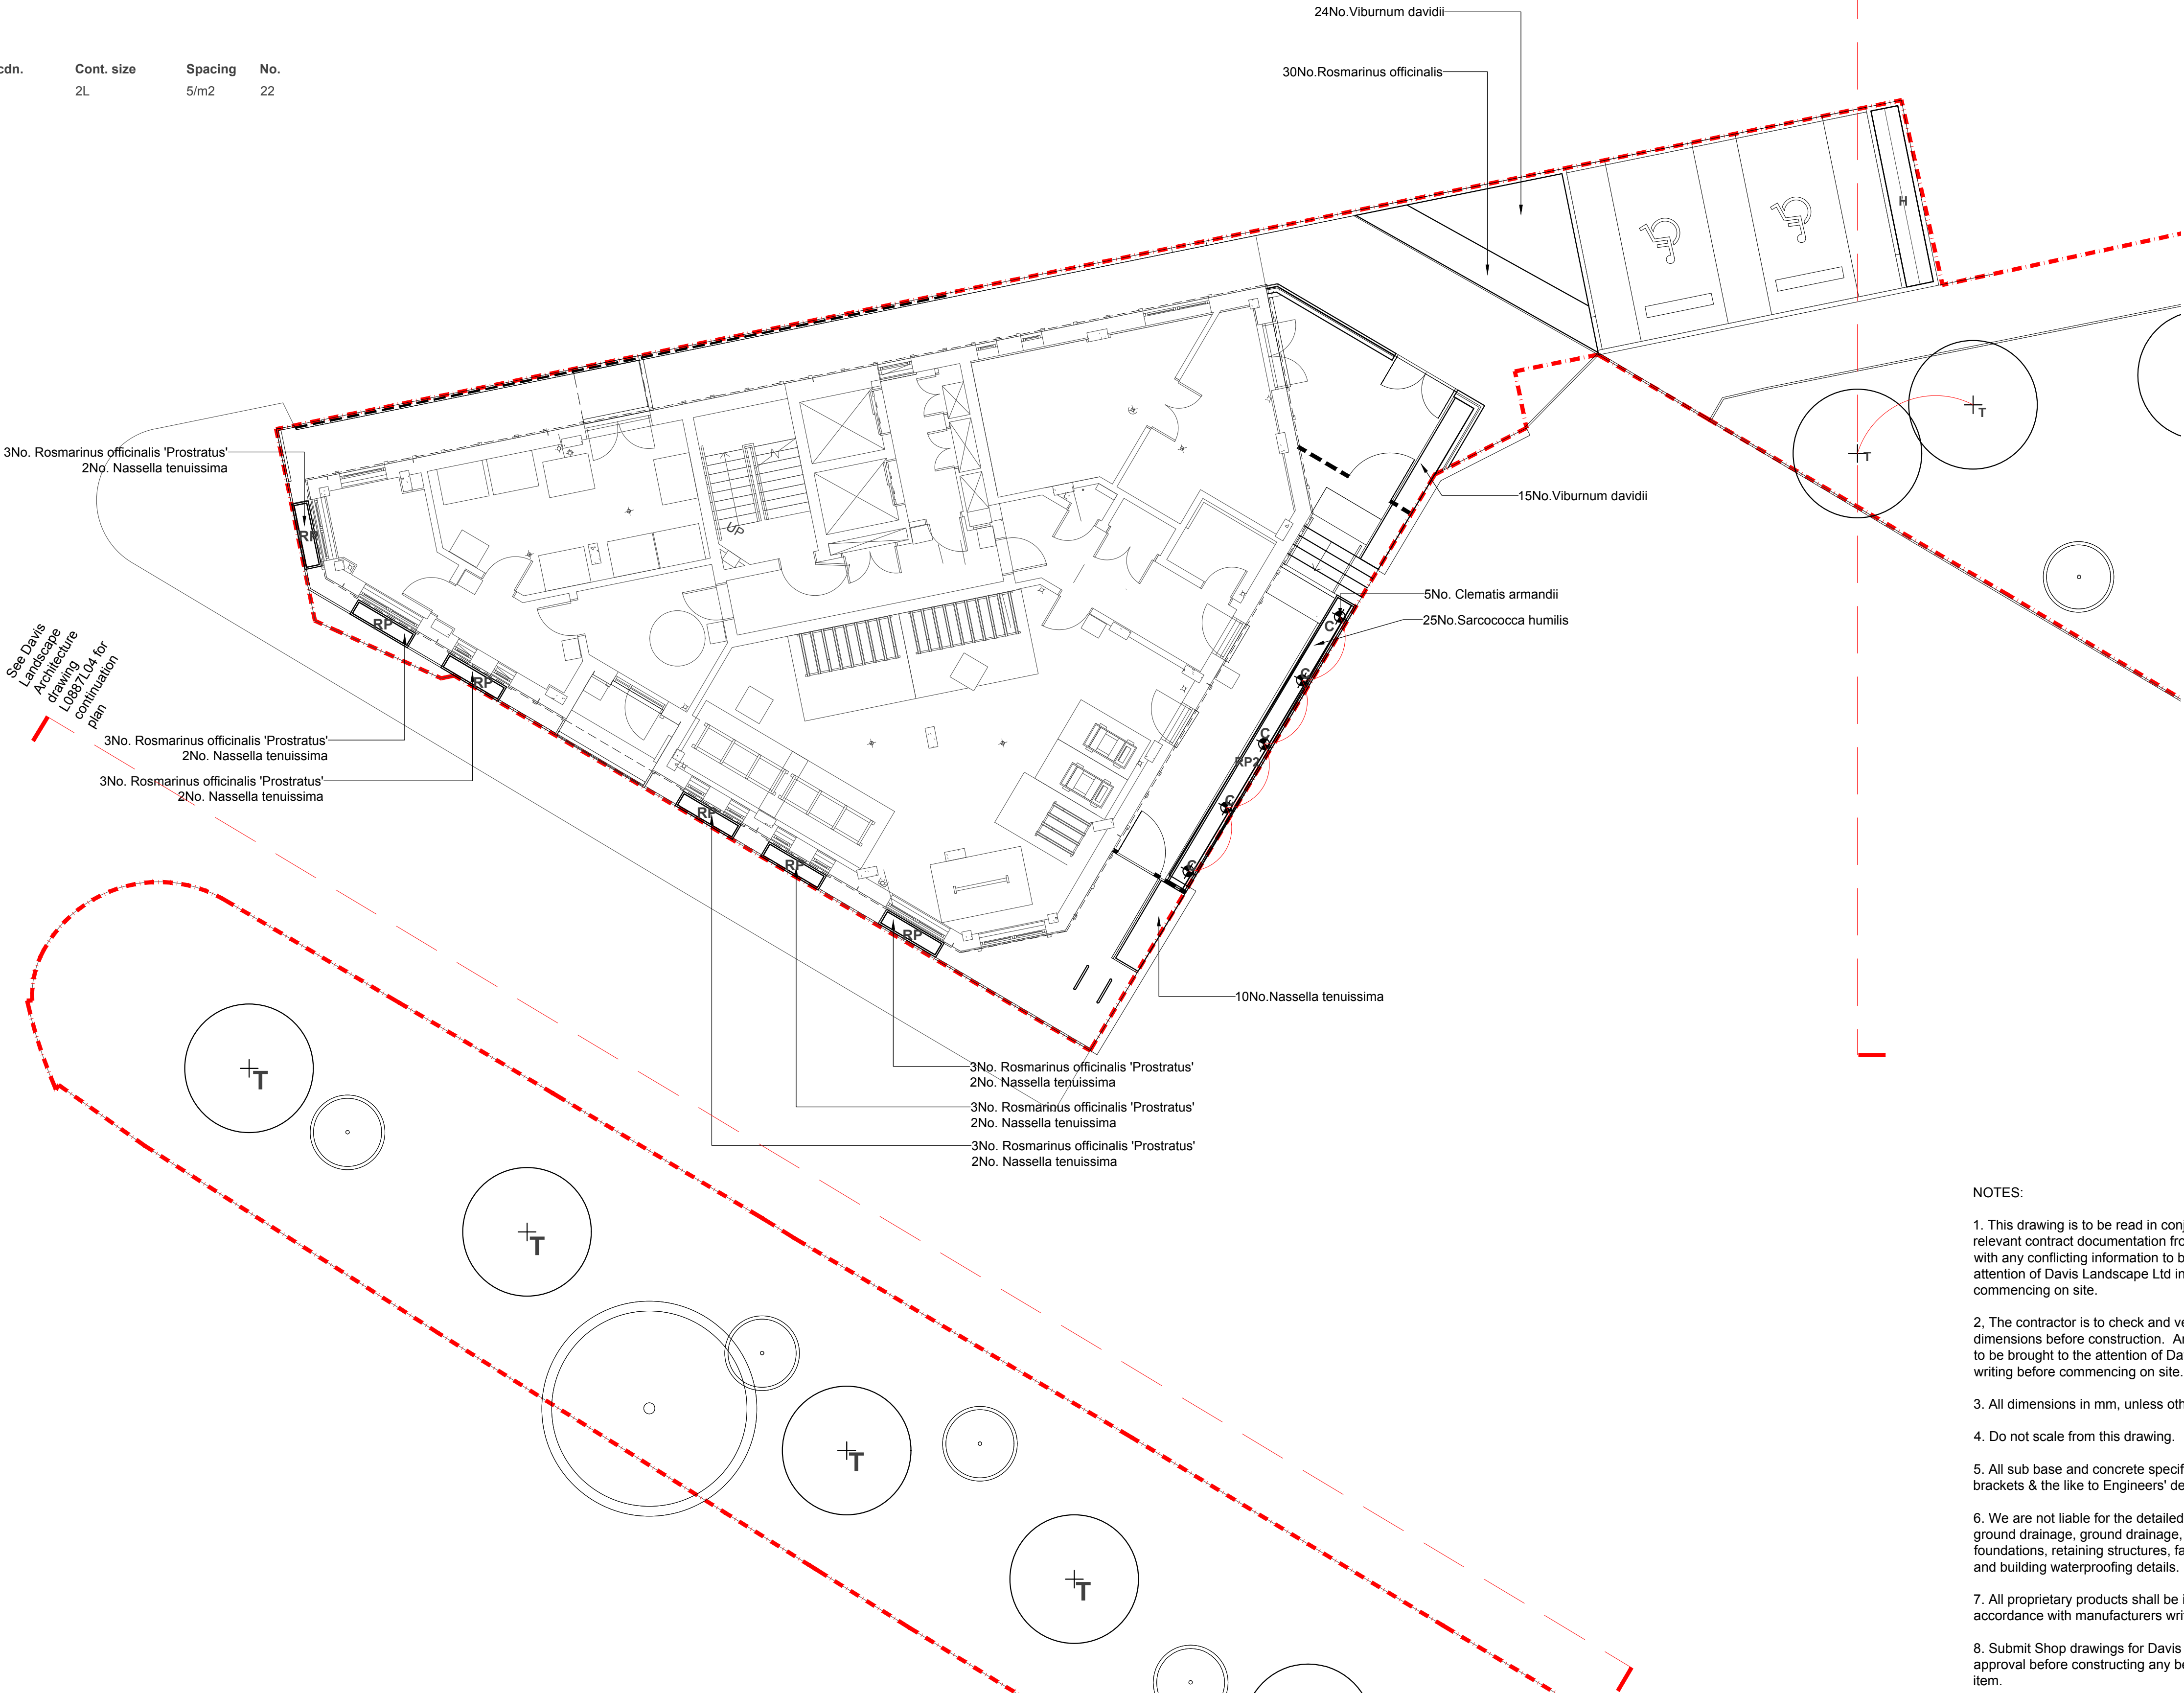

NOTES:

- This drawing is to be read in conjunction with all relevant contract documentation from the design team, with any conflicting information to be brought to the attention of Davis Landscape Ltd in writing before commencing on site.
- The contractor is to check and verify all levels and dimensions before construction. Any discrepancies are to be brought to the attention of Davis Landscape Ltd in writing before commencing on site.
- All dimensions in mm, unless otherwise stated.
- Do not scale from this drawing.
- All sub base and concrete specification, fixings, brackets & the like to Engineers' details & specification.
- We are not liable for the detailed design of above ground drainage, ground drainage, sub-bases, foundations, retaining structures, fall from height barriers and building waterproofing details.
- All proprietary products shall be installed in accordance with manufacturers written instructions.
- Submit Shop drawings for Davis Landscape Ltd approval before constructing any bespoke landscape item.

FOR CONSTRUCTION

Rev	Description	Date	By
B	Amendments to side alley	08.02.24	BA
A	Construction Issue	17.11.23	BA

Davis Landscape Architecture
15 Iliffe Yard, London, SE17 3QA
020 7277 1035
mail@davisla.com | www.davisla.com

Client
Formation Design & Build

Job Title
Partridge Way

Drawing Title
Planting Plan- Around Building

Scale : 1:100@A1

Drawn : BA

Date : 05.07.23

Checked : JD

Drawing No. : L0887L07

Rev. : B