


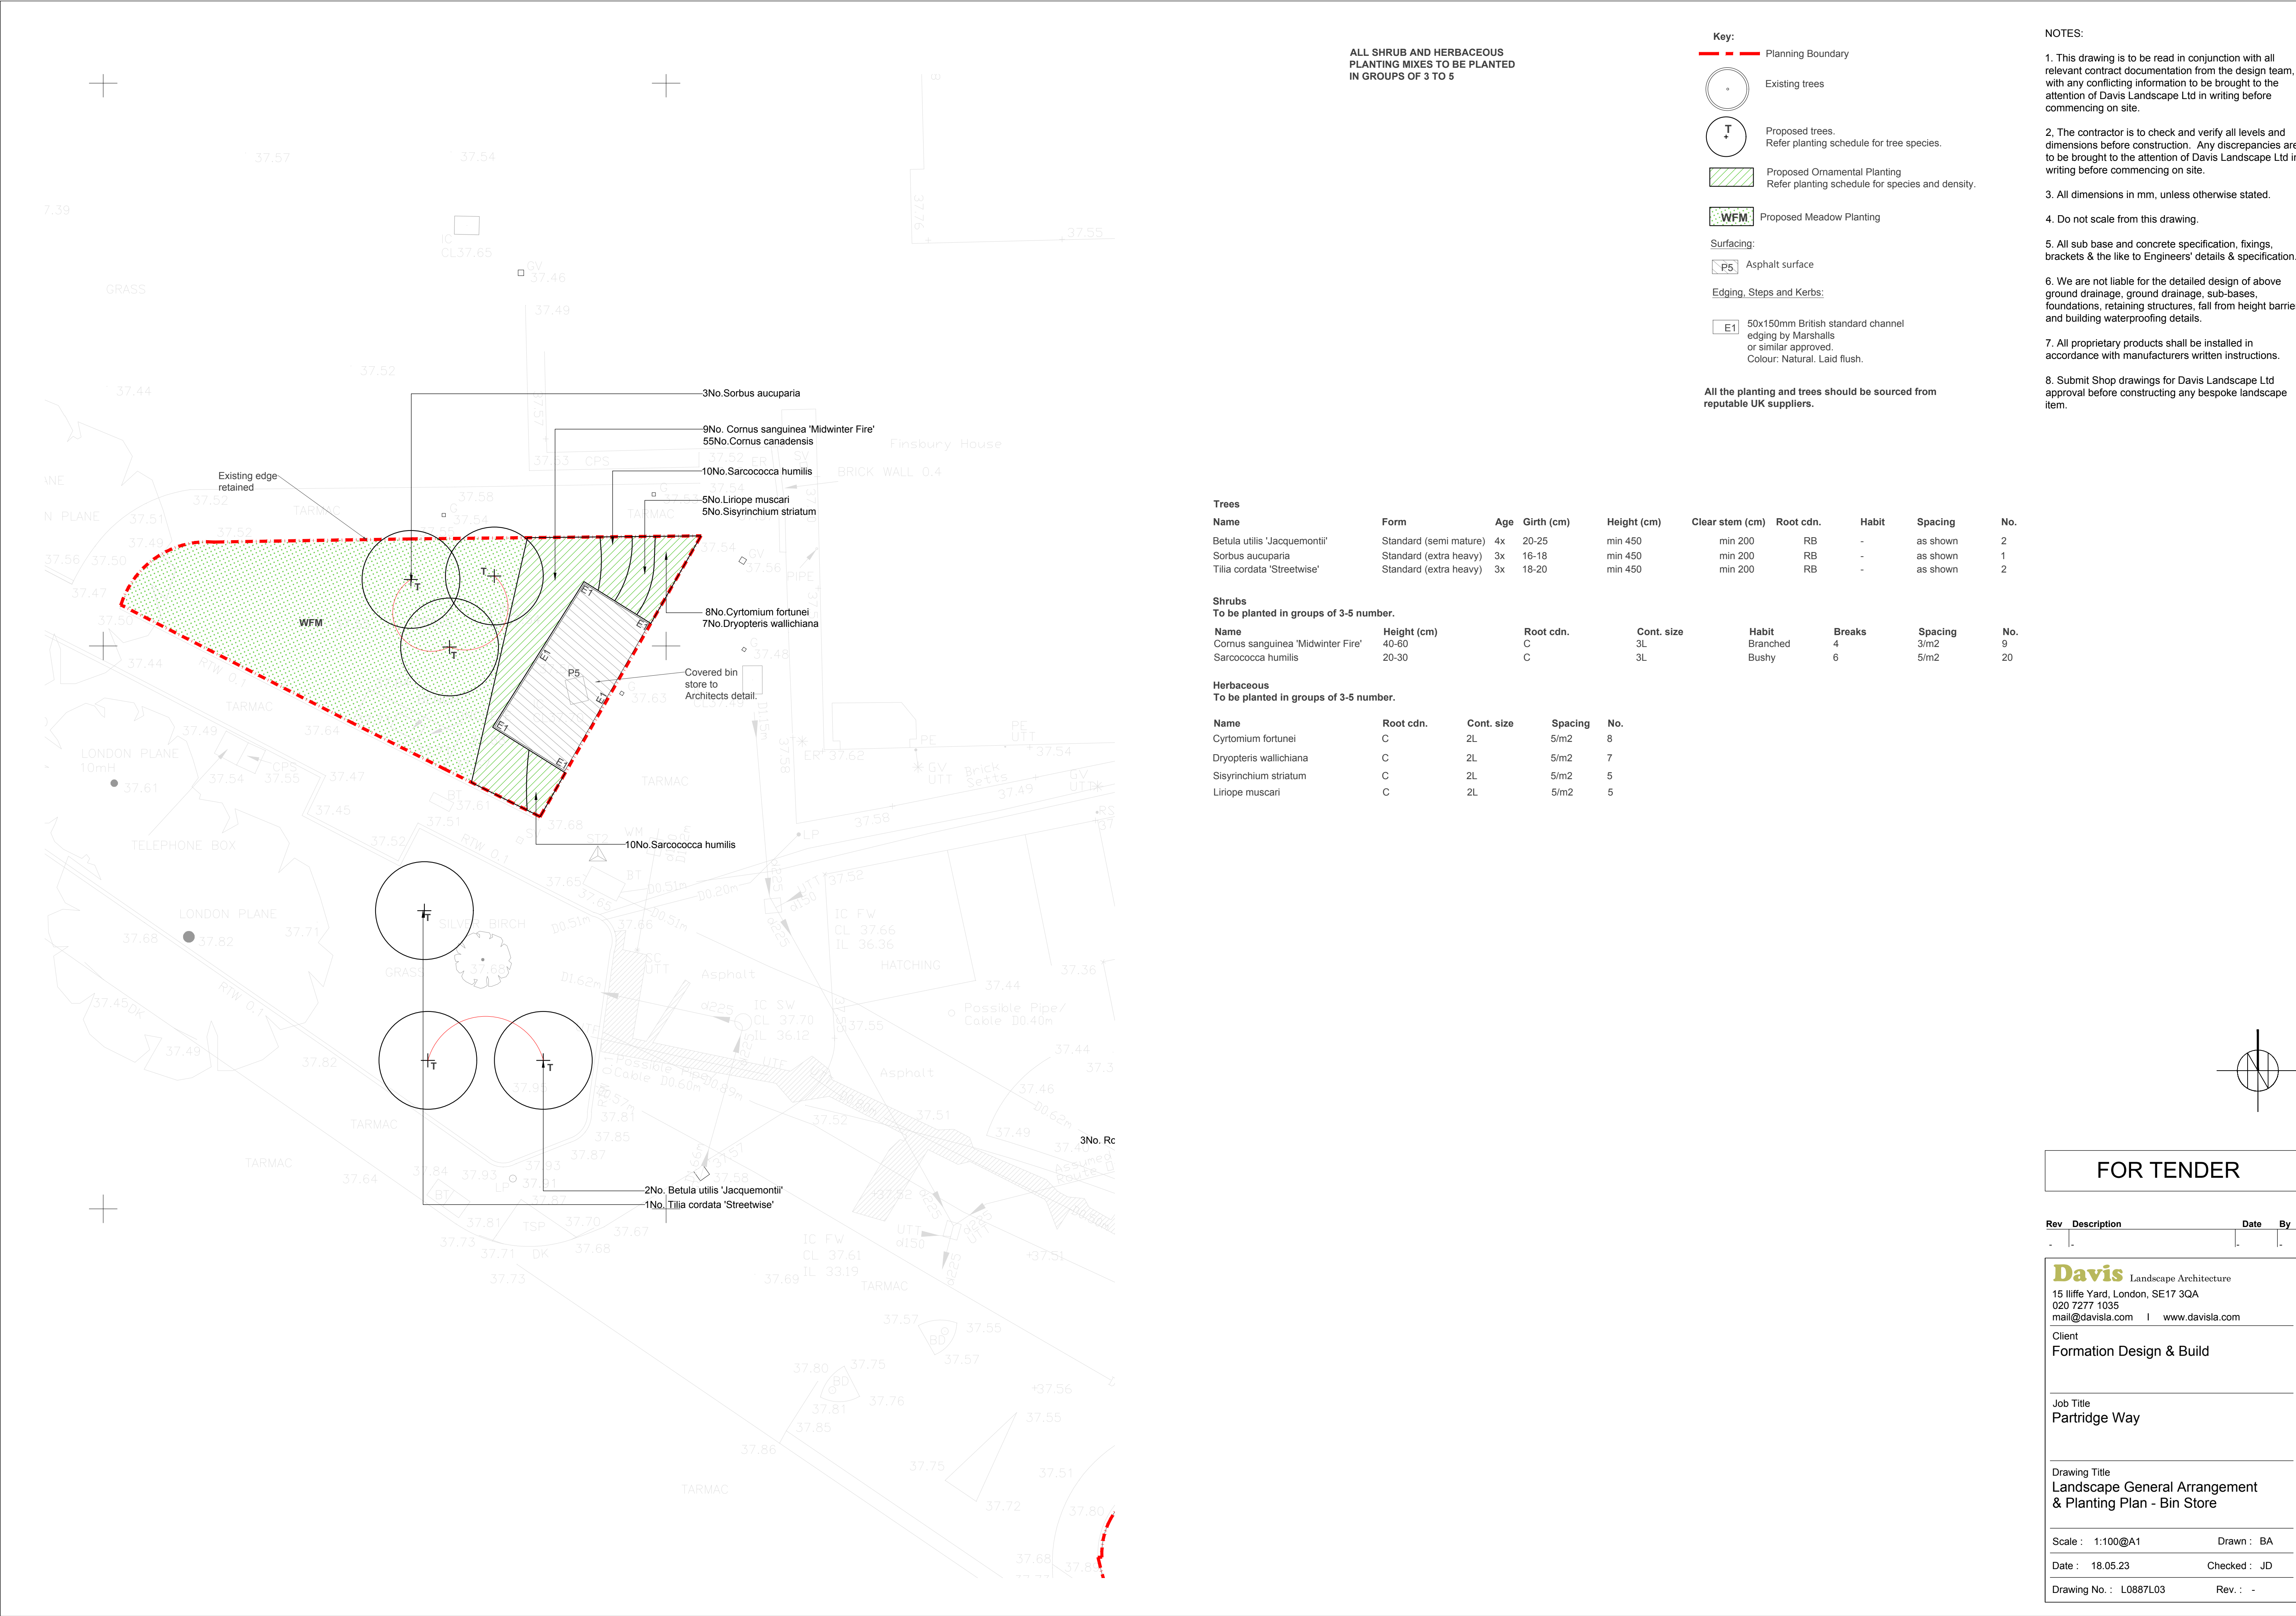

ALL SHRUB AND HERBACEOUS
PLANTING MIXES TO BE PLANTED
IN GROUPS OF 3 TO 5

- Key:**
- Planning Boundary
 - Existing trees
 - Proposed trees.
Refer planting schedule for tree species.
 - Proposed Ornamental Planting
Refer planting schedule for species and density.
 - Proposed Meadow Planting
 - Surfacing:
 - Asphalt surface
 - Edging, Steps and Kerbs:
 - 50x150mm British standard channel edging by Marshalls or similar approved.
Colour: Natural. Laid flush.


All the planting and trees should be sourced from reputable UK suppliers.

- NOTES:**
- This drawing is to be read in conjunction with all relevant contract documentation from the design team, with any conflicting information to be brought to the attention of Davis Landscape Ltd in writing before commencing on site.
 - The contractor is to check and verify all levels and dimensions before construction. Any discrepancies are to be brought to the attention of Davis Landscape Ltd in writing before commencing on site.
 - All dimensions in mm, unless otherwise stated.
 - Do not scale from this drawing.
 - All sub base and concrete specification, fixings, brackets & the like to Engineers' details & specification.
 - We are not liable for the detailed design of above ground drainage, ground drainage, sub-bases, foundations, retaining structures, fall from height barriers and building waterproofing details.
 - All proprietary products shall be installed in accordance with manufacturers written instructions.
 - Submit Shop drawings for Davis Landscape Ltd approval before constructing any bespoke landscape item.

Trees									
Name	Form	Age	Girth (cm)	Height (cm)	Clear stem (cm)	Root cdn.	Habit	Spacing	No.
Betula utilis 'Jacquemontii'	Standard (semi mature)	4x	20-25	min 450	min 200	RB	-	as shown	2
Sorbus aucuparia	Standard (extra heavy)	3x	16-18	min 450	min 200	RB	-	as shown	1
Tilia cordata 'Streetwise'	Standard (extra heavy)	3x	18-20	min 450	min 200	RB	-	as shown	2

Shrubs									
To be planted in groups of 3-5 number.									
Name	Height (cm)		Root cdn.	Cont. size	Habit	Breaks	Spacing	No.	
Cornus sanguinea 'Midwinter Fire'	40-60		C	3L	Branched	4	3/m2	9	
Sarcococca humilis	20-30		C	3L	Bushy	6	5/m2	20	

Herbaceous				
To be planted in groups of 3-5 number.				
Name	Root cdn.	Cont. size	Spacing	No.
Cytomium fortunei	C	2L	5/m2	8
Dryopteris wallichiana	C	2L	5/m2	7
Sisyrinchium striatum	C	2L	5/m2	5
Liriope muscari	C	2L	5/m2	5

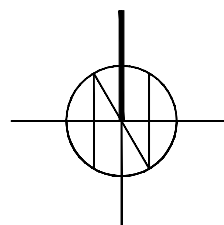

FOR TENDER

Rev	Description	Date	By
-	-	-	-
Davis Landscape Architecture 15 Iliffe Yard, London, SE17 3QA 020 7277 1035 mail@davisla.com www.davisla.com			
Client Formation Design & Build			
Job Title Partridge Way			
Drawing Title Landscape General Arrangement & Planting Plan - Bin Store			
Scale : 1:100@A1		Drawn : BA	
Date : 18.05.23		Checked : JD	
Drawing No. : L0887L03		Rev. : -	