

Trees

Name	Form	Age	Girth (cm)	Height (cm)	Clear stem (cm)	Root cdn.	Habit	Spacing	No.
Acer X freemanii 'Autumn Blaze'	Standard (semi mature)	4x	20-25	min 450	min 200	RB	-	as shown	2
Liquidambar styraciflua	Standard (extra heavy)	3x	16-18	min 450	min 200	RB	-	as shown	2
Sorbus aucuparia	Standard (extra heavy)	3x	16-18	min 450	min 200	RB	-	as shown	3
Sorbus aucuparia 'Joseph Rock'	Standard (extra heavy)	3x	16-18	min 450	min 200	RB	-	as shown	2

Shrubs
To be planted in groups of 3-5 number.

Name	Height (cm)	Root cdn.	Cont. size	Habit	Breaks	Spacing	No.
Cornus sanguinea 'Midwinter Fire'	40-60	C	3L	Branched	4	3/m2	15
Lavandula angustifolia 'Hidcote'	20-30	C	3L	Bushy	5	5/m2	26

Hedging

Name	Age	Height (cm)	Root cdn.	Cont.size	Habit	Breaks	Arrangement	Spacing	No.
Taxus baccata	4x	100-125	RB	-	Leaders	-	plant in single row at 333mm centres.	3/lin. m	14

Herbaceous
To be planted in groups of 3-5 number.


Name	Root cdn.	Cont. size	Spacing	No.
Achillea filipendulina 'Cloth of Gold'	C	2L	5/m2	52
Aquilegia vulgaris	C	2L	5/m2	40
Briza maxima	C	2L	5/m2	52
Cornus canadensis	C	2L	5/m2	62
Gaura lindheimeri	C	2L	5/m2	54
Knautia macedonica	C	2L	5/m2	51
Liriope muscari	C	2L	5/m2	26
Nassella tenuissima	C	2L	5/m2	122
Nepeta 'Six Hills Giant'	C	2L	5/m2	52
Pennisetum alopecuroides 'Hameln'	C	2L	5/m2	68
Salvia nemorosa 'Caradonna'	C	2L	5/m2	40
Sanguisorba officinalis	C	2L	5/m2	41
Sedum spectabile 'Autumn Joy'	C	2L	5/m2	52
Verbena bonariensis	C	2L	5/m2	26

Key:

Planning Boundary



Existing trees

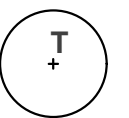

Proposed trees.
Refer planting schedule for tree species.




Proposed hedge planting.
Refer planting schedule for species and density.



Proposed Ornamental Planting Mix
Refer planting schedule for species and density.

All the planting and trees should be sourced from
reputable UK suppliers.

ALL SHRUB AND HERBACEOUS
PLANTING MIXES TO BE PLANTED
IN GROUPS OF 3 TO 5

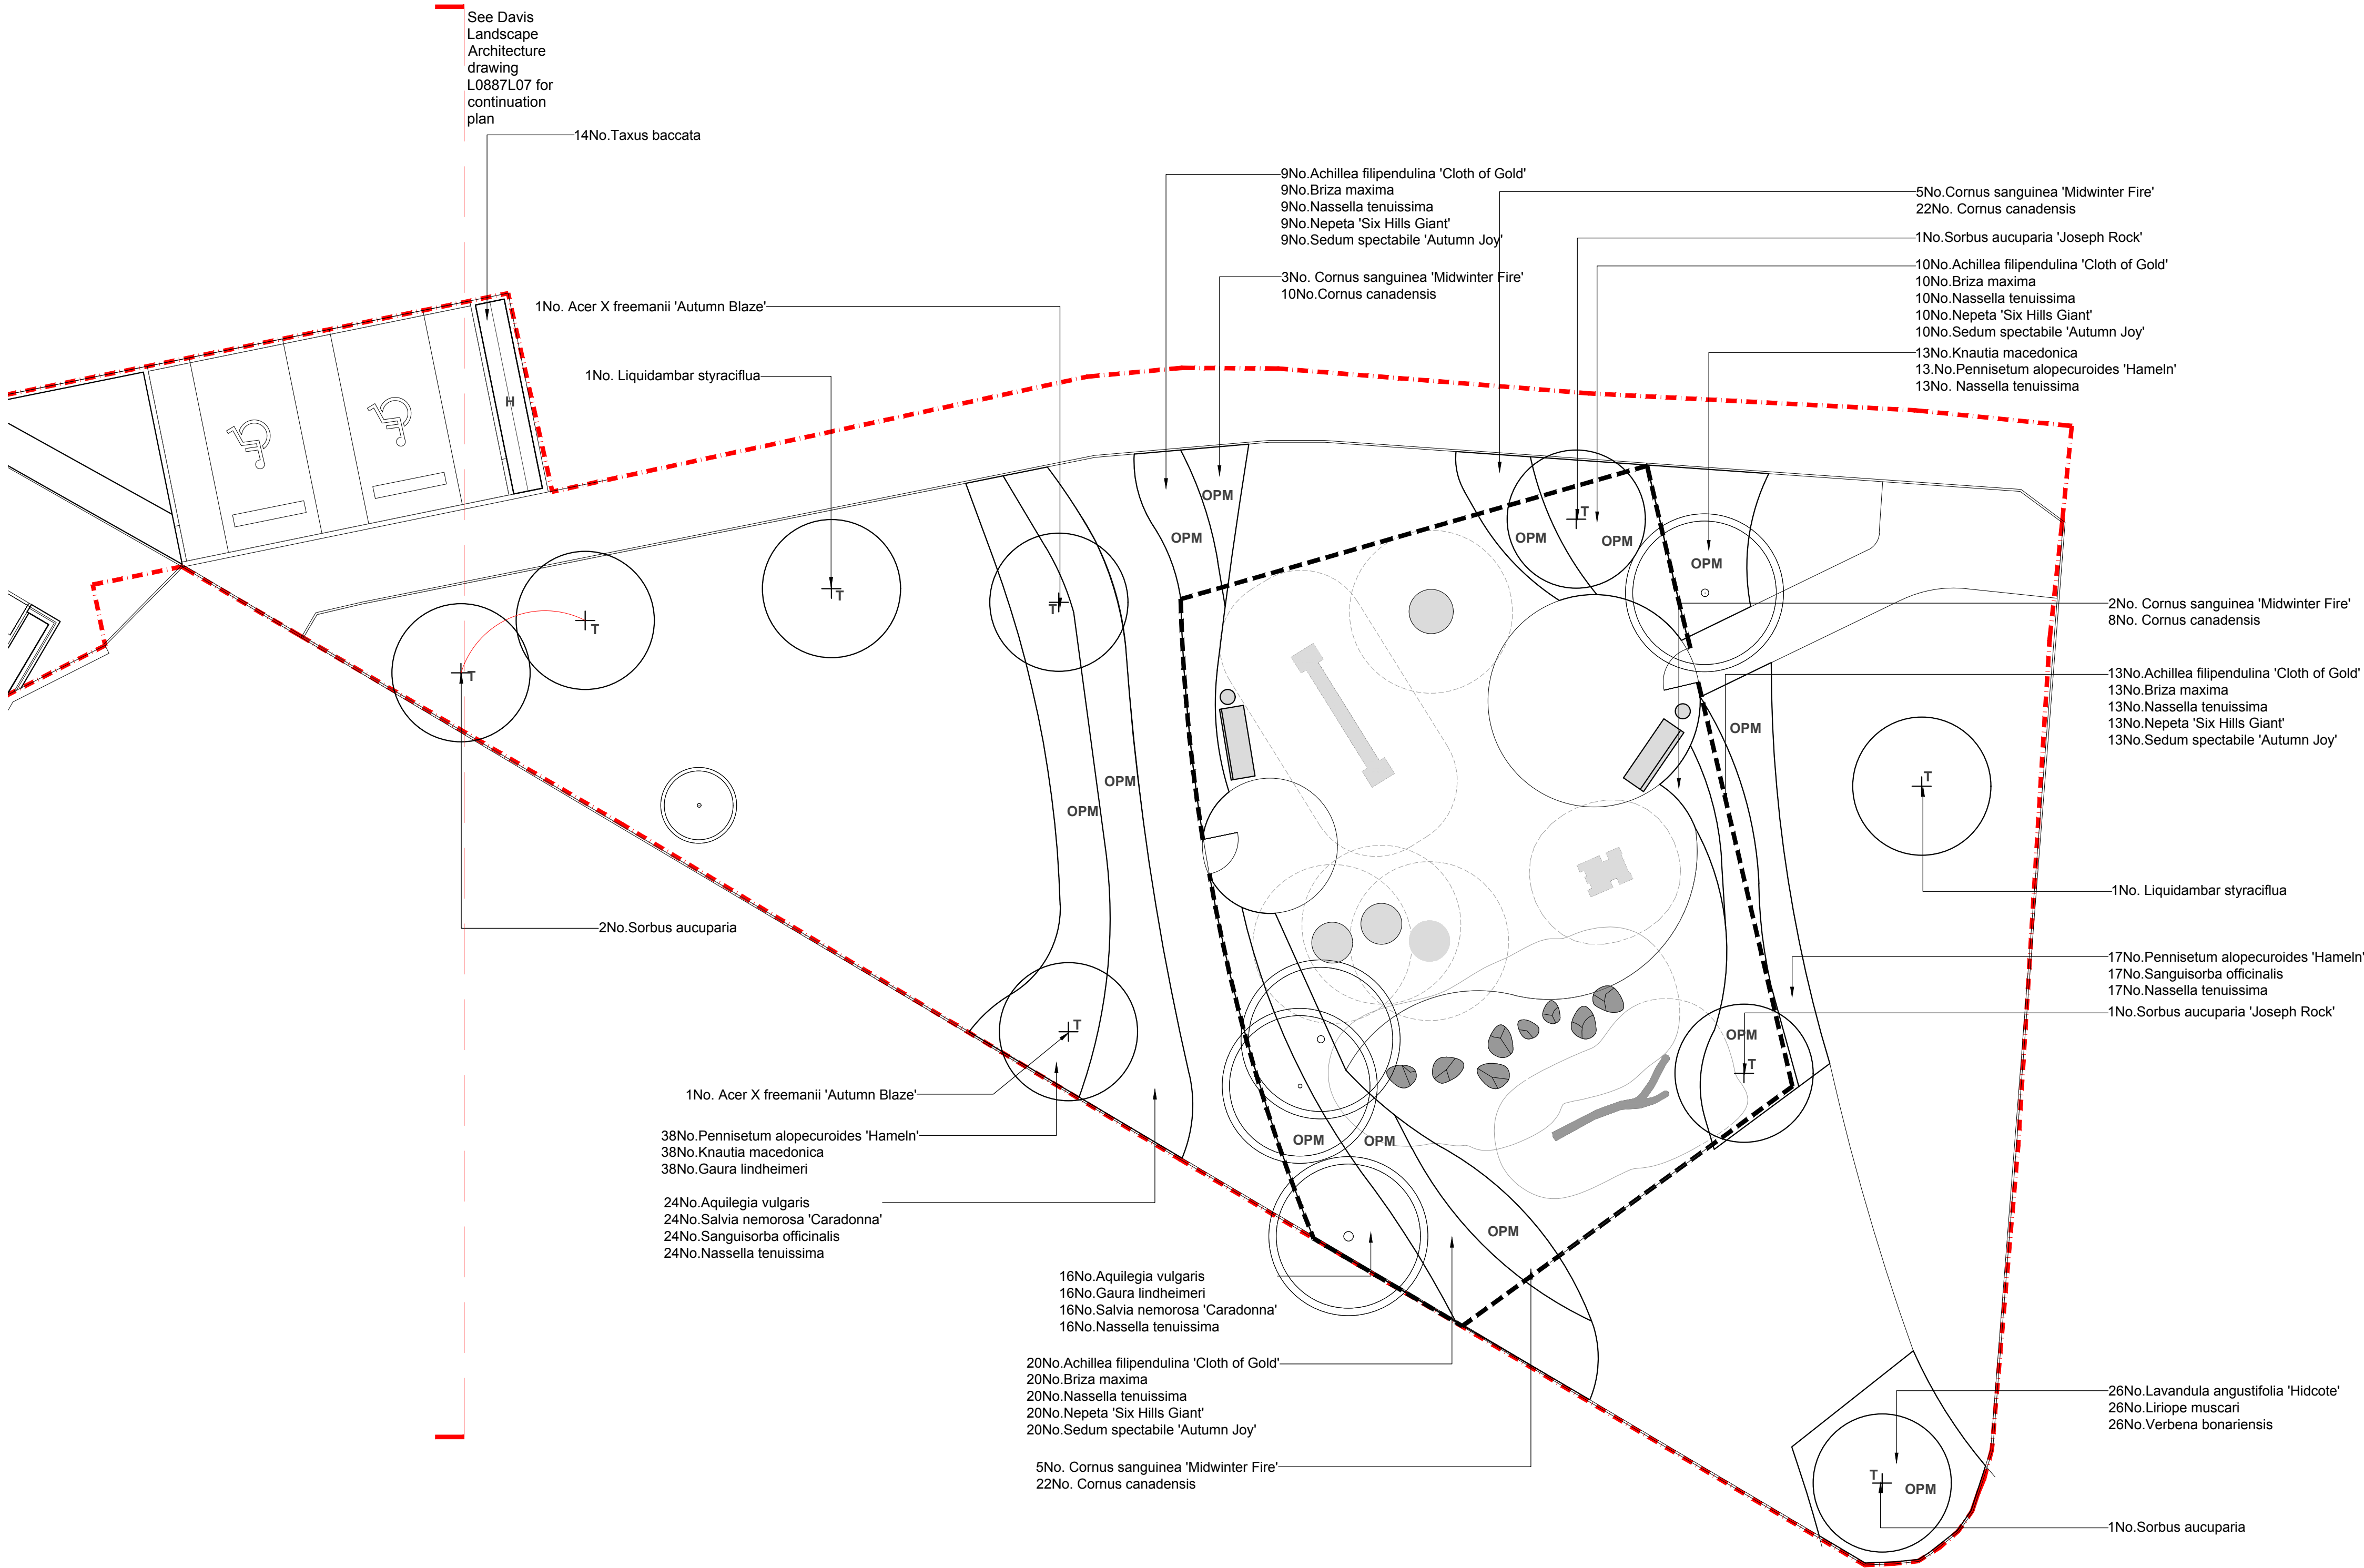

NOTES:

- This drawing is to be read in conjunction with all relevant contract documentation from the design team, with any conflicting information to be brought to the attention of Davis Landscape Ltd in writing before commencing on site.
- The contractor is to check and verify all levels and dimensions before construction. Any discrepancies are to be brought to the attention of Davis Landscape Ltd in writing before commencing on site.
- All dimensions in mm, unless otherwise stated.
- Do not scale from this drawing.
- All sub base and concrete specification, fixings, brackets & the like to Engineers' details & specification.
- We are not liable for the detailed design of above ground drainage, ground drainage, sub-bases, foundations, retaining structures, fall from height barriers and building waterproofing details.
- All proprietary products shall be installed in accordance with manufacturers written instructions.
- Submit Shop drawings for Davis Landscape Ltd approval before constructing any bespoke landscape item.

FOR CONSTRUCTION

Rev	Description	Date	By
A	Issued for Construction	09.02.24	BA

Davis Landscape Architecture
15 Iliffe Yard, London, SE17 3QA
020 7277 1035
mail@davisla.com | www.davisla.com

Client
Formation Design & Build

Job Title
Partridge Way

Drawing Title
Planting Plan- Play Area

Scale : 1:100@A1	Drawn : BA
Date : 05.07.23	Checked : JD
Drawing No. : L0887L08	Rev. : A