
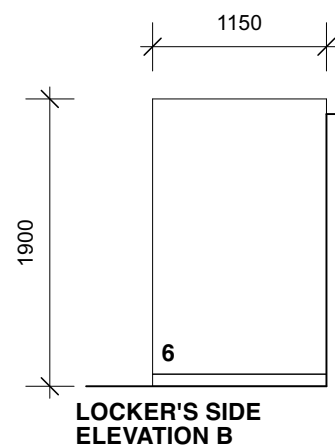
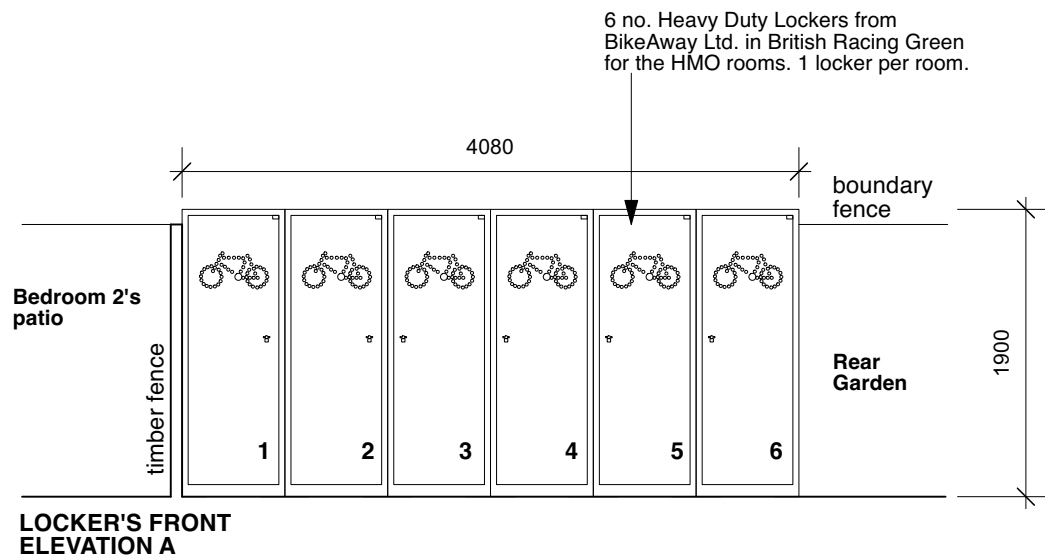


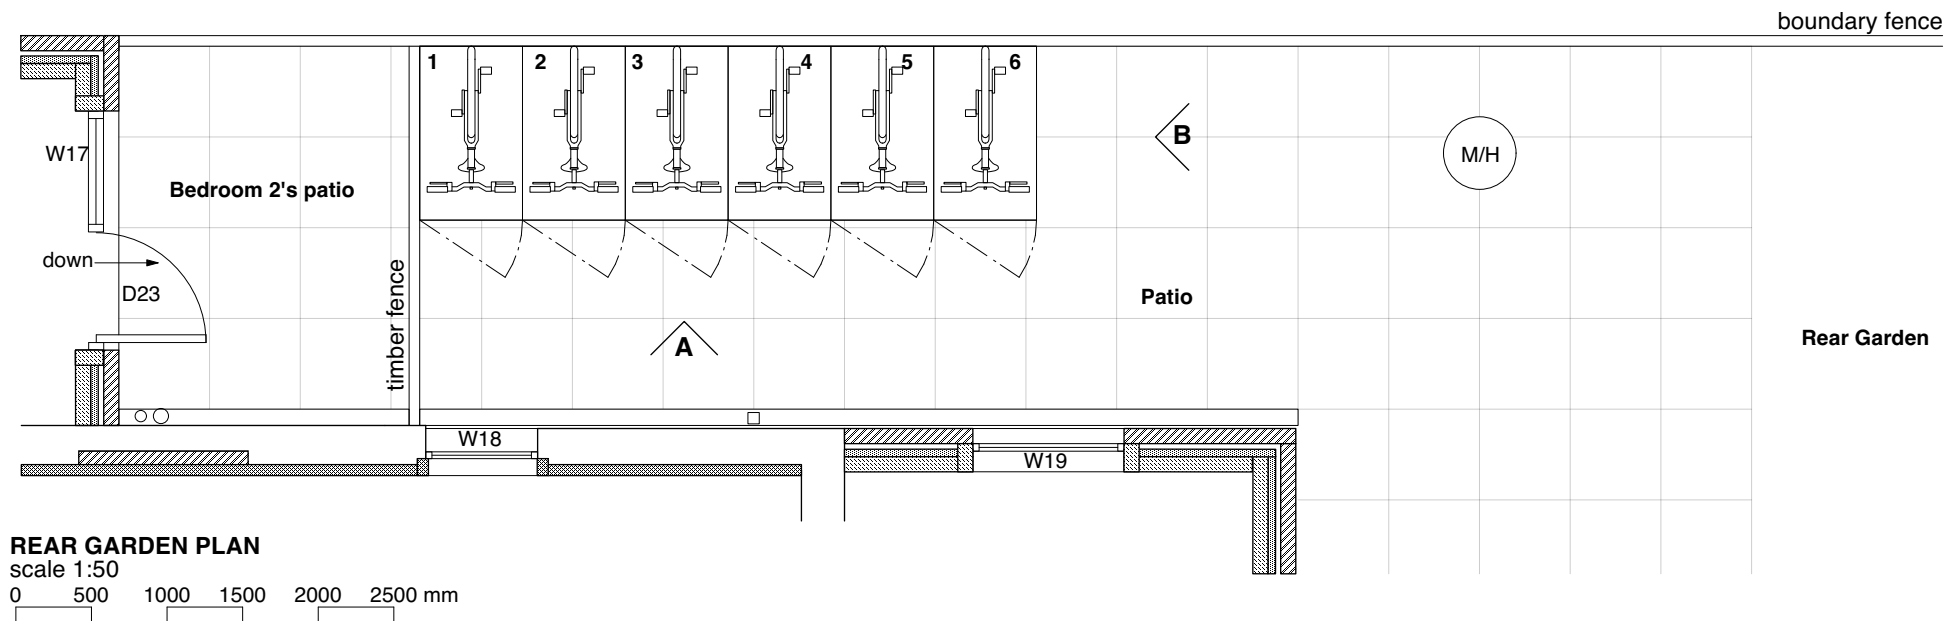


EXAMPLE IMAGE

Warrior 1-Vertical Bike Locker
Colour: British racing green, (RAL 6005)
from Bikeaway Ltd.

The Warrior 1 Vertical Single Bike Locker is our leading product and first to gain Sold Secure Bicycle Diamond accreditation. The Warrior cycle parking range are the only bike lockers on the market whereby the whole locker meets this security standard. It is a must if you are looking for secure parking. The locker is durable, tough and long lasting and requires minimal maintenance.
Product description as per Bikeaway Ltd's website.

Sizes:
-680mm wide
-1180mm deep
-1900mm high

Contact:
email: sales@bikeaway.com
phone: 01752 202116

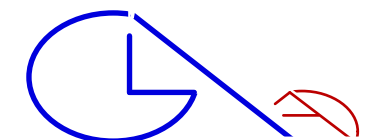

GLA Architecture and Design

Southgate Office Village, Block E,
286A Chase Road, London, N14 6HF
T 020 8886 5100 E g@glaad.co.uk

Client ECCLESIASTICAL AND THEOLOGICAL SEMINARY OF THE ARCHDIOCESE OF THYATEIRA AND GREAT BRITAIN		
Main Contractor		
Project CONVERSION OF A HOUSE INTO A HOUSE OF MULTIPLE OCCUPANCY (HMO), DEMOLITION OF SINGLE STOREY REAR EXTENSIONS AND REBUILD, LOFT EXTENSION, REMOVAL OF CHIMNEY BREASTS, DAMP PROOFING AND EXTERIOR WORKS TO NO.24 TRINITY ROAD, LONDON N22 8LB		
Drawing Title PROPOSED CYCLE STORAGE DETAILS		
Scale 1:50 @ A3	Date August 2021	Drawn By DK
Project No. 2014	Drawing No. 44	Rev. B-
DO NOT SCALE THIS DRAWING. ALL DIMENSIONS TO BE CHECKED ON SITE		
DRAWING STATUS A SCHEME - Outline/Scheme drawings for proposals, budgets, etc. B DESIGN DEVELOPMENT - Evolving final design drawings for approvals, tenders, billing etc. C CONSTRUCTION - Fully developed drawings issued under instruction for construction.		
ONLY STATUS 'C' DRAWINGS TO BE USED FOR CONSTRUCTION PURPOSES		