


# PLAYZONE SCHEME - PAINTED MACADAM FOOTBALL & BASKETBALL DESIGN (ENGLAND BASKETBALL PREFERRED DESIGN)

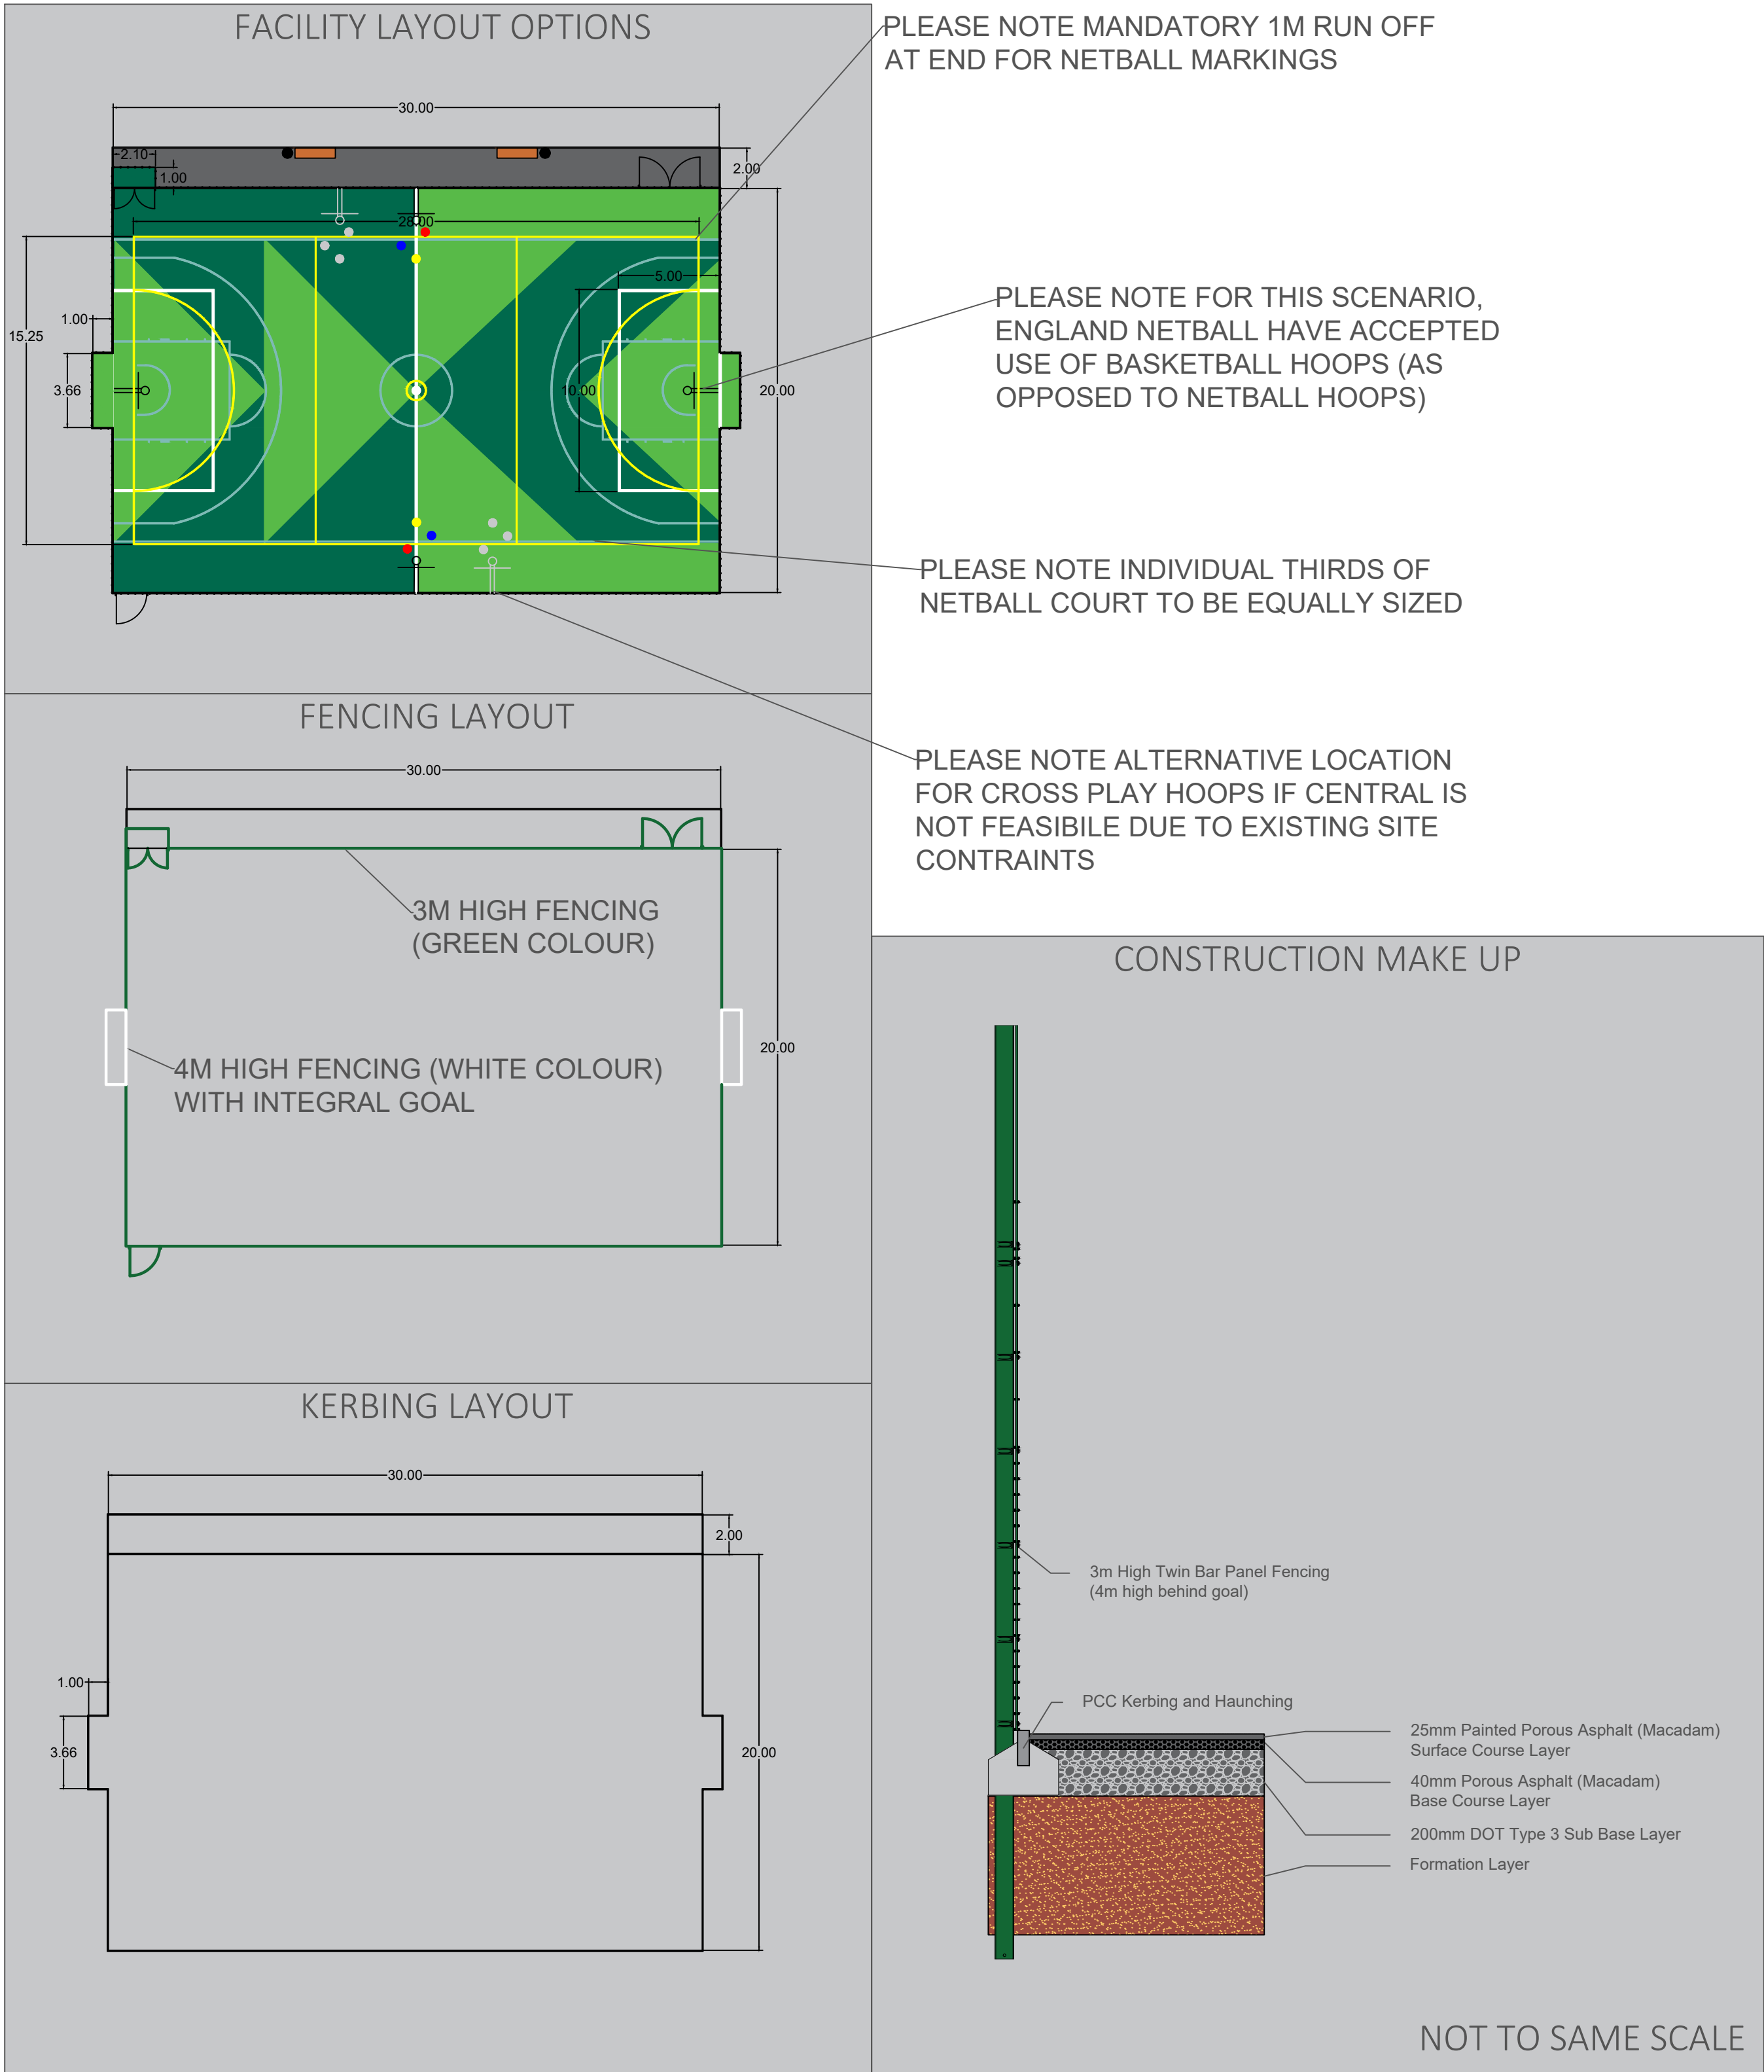

\*\*BASKETBALL ENGLAND HAVE PROVIDED THE BELOW RECOMMENDED HOOP SYSTEMS. CONTRACTORS SHOULD INSTALL AS PER / SIMILAR TO THESE:

<https://shop.basketballengland.co.uk/products/sure-shot-65266-galvanised-heavy-duty-ring-net-set-for-gladiator>

<https://shop.basketballengland.co.uk/products/sure-shot-65264-heavy-duty-ring-net-set>

## FACILITY TYPE

FOOTBALL & BASKETBALL  
PAINTED POROUS ASPHALT (MACADAM) SURFACE PLAYZONE WITH PERIMETER FENCING,  
FLOODLIGHTING, HARD-STANDING AREA AND EQUIPMENT

## CONSTRUCTION

200MM SUB BASE  
40MM POROUS ASPHALT (MACADAM) BASE LAYER  
25MM POROUS ASPHALT (MACADAM) SURFACE LAYER - PAINTED, WITH SLIP RESISTANCE AS PER ENGLAND BASKETBALL & ENGLAND NETBALL REQUIREMENTS (>75)

## DIMENSIONS

FENCE TO FENCE = 30 X 20M  
2NR GOAL RECESSES = 3.66 X 1M  
HARD STANDING AREA = 20 X 2M  
ACCESS ROUTE = TBC

## LINE MARKING

GOAL BOXES = 10.0 X 5.0M  
GOAL LINE = 3.66LM  
BASKETBALL MARKINGS AS PER BELOW (ADJUSTED FOR 30X20M AREA)  
<https://www.basketballengland.co.uk/media/13895/full-court-5v5-basketball-line-markings.pdf>  
*\*PLEASE NOTE, WHERE FENCING DIMENSIONS DIFFER, BASKETBALL KEY SHOULD ALWAYS STAY AS PER BASKETBALL ENGLAND REQUIREMENTS. 3-POINT LINE SHOULD ALSO STAY AS PER BASKETBALL ENGLAND REQUIREMENTS, BUT IF PROPOSED SITE IS THINNER THAN 20M, LINE MARKING DESIGN SHOULD ENSURE A MINIMUM SIDE RUN OFF FROM 3-POINT LINE OF 0.9M MINIMUM BEFORE ANY FENCING.*  
NETBALL COURT = 28.0 X 15.25M\*  
*\*PLEASE NOTE, WHERE FENCING DIMENSIONS DIFFER, NETBALL COURT SHOULD ALWAYS BE INSTALLED WITH 1M RUN OFF AT EACH END, WITH THE COURT BEING SPLIT INTO 3NR EQUAL SIZED THIRDS*

## PERIMETER FENCING

3.0M HIGH TWIN BAR PANEL FENCING (RAL 6005 - DARK GREEN)  
AND 4.0M HIGH TWIN BAR PANEL FENCING (RAL 9016 - WHITE OR SIMILAR)  
2NR DOUBLE GATE(S)  
1NR SINGLE GATE(S)

## LED FLOODLIGHTING

AVERAGE LUX = 120LUX  
UNIFORMITY = 0.65

## EQUIPMENT

2NR GOALS (INTEGRAL TO FENCING)  
2NR BENCHES  
2NR WASTE BINS  
1NR STORAGE CONTAINER  
4NR BASKETBALL HOOP SYSTEMS


WHERE CROSS PLAY BASKETBALL HOOP SYSTEMS CANNOT BE LOCATED CENTRAL TO PITCH, THEY SHOULD BE INSTALLED AS PER GREYED OUT DESIGN

## AFTER CARE

MOSS / ALGAL INHIBITOR PRIOR TO END OF DEFECTS PERIOD,  
WITH ADDITIONAL APPLICATIONS FOLLOWING END OF DEFECTS PERIOD PROVIDED TO CLIENT

CHECK ALL DIMENSIONS PRIOR TO COMMENCEMENT OF WORK  
NO GUARANTEE CAN BE GIVEN THAT ALL SERVICES HAVE BEEN SHOWN ON THE DRAWING  
NO GUARANTEE CAN BE GIVEN TO THE ACCURACY AND COMPLETENESS OF ANY SERVICE PROVIDER RECORD INFORMATION SHOWN IN THIS DRAWING AND NO LIABILITY WILL BE ACCEPTED FOR ANY LOSSES THAT ARISE DUE TO A LACK OF ACCURACY IN ANY SERVICE PROVIDERS RECORD INFORMATION  
RELEVANT SERVICE DRAWINGS SHOULD BE OBTAINED FROM APPROPRIATE SERVICE PROVIDERS AND USED IN CONJUNCTION WITH THIS DRAWING  
REFERENCE SHOULD ALSO BE MADE TO HISTORICAL PLANS AND AS BUILT DRAWINGS  
THIS DRAWING IS COPYRIGHT TO LABOSPORT LTD

- PAINTED MACADAM SURFACING
- FOOTBALL PITCH LINEMARKING
- BASKETBALL PITCH LINEMARKING
- NETBALL PITCH LINEMARKING
- POROUS MACADAM HARDSTANDING AREA
- DOUBLE GATED ENTRANCE
- SINGLE GATED ENTRANCE
- BENCH
- WASTE BIN
- STORAGE CONTAINER AREA
- 4M HIGH WHITE COLOURED FENCING WITH GOAL
- 3M HIGH GREEN COLOURED FENCING

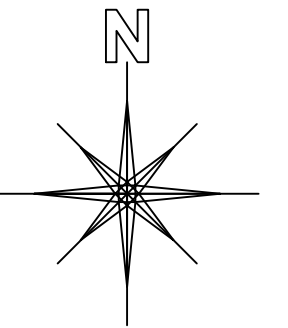

LEGEND / KEY



Labosport Ltd  
Unit 3, Aerial Way, Hucknall, Nottinghamshire, NG15 6DW  
+44 (0)115 968 1998  
www.labosport.com  
info@labosport.co.uk

AUTHOR  
THE FOOTBALL FOUNDATION

CLIENT  
PLAYZONE FACILITY DEVELOPMENT

PROJECT  
PLAYZONE SCHEME - FOOTBALL & BASKETBALL & ADDITIONAL NETBALL PAINTED MACADAM DESIGN (ENGLAND BASKETBALL PREFERRED DESIGN)

| DRAWING    |     | DATE     | BY    | NO       |
|------------|-----|----------|-------|----------|
| DESIGN     | LK  | 19.03.24 |       | 02       |
| STATUS     | N/A |          |       |          |
| PROJECT    | A1  |          |       | 08       |
| PAPER SIZE | A1  | SCALE    | 1:250 | Drawings |

