
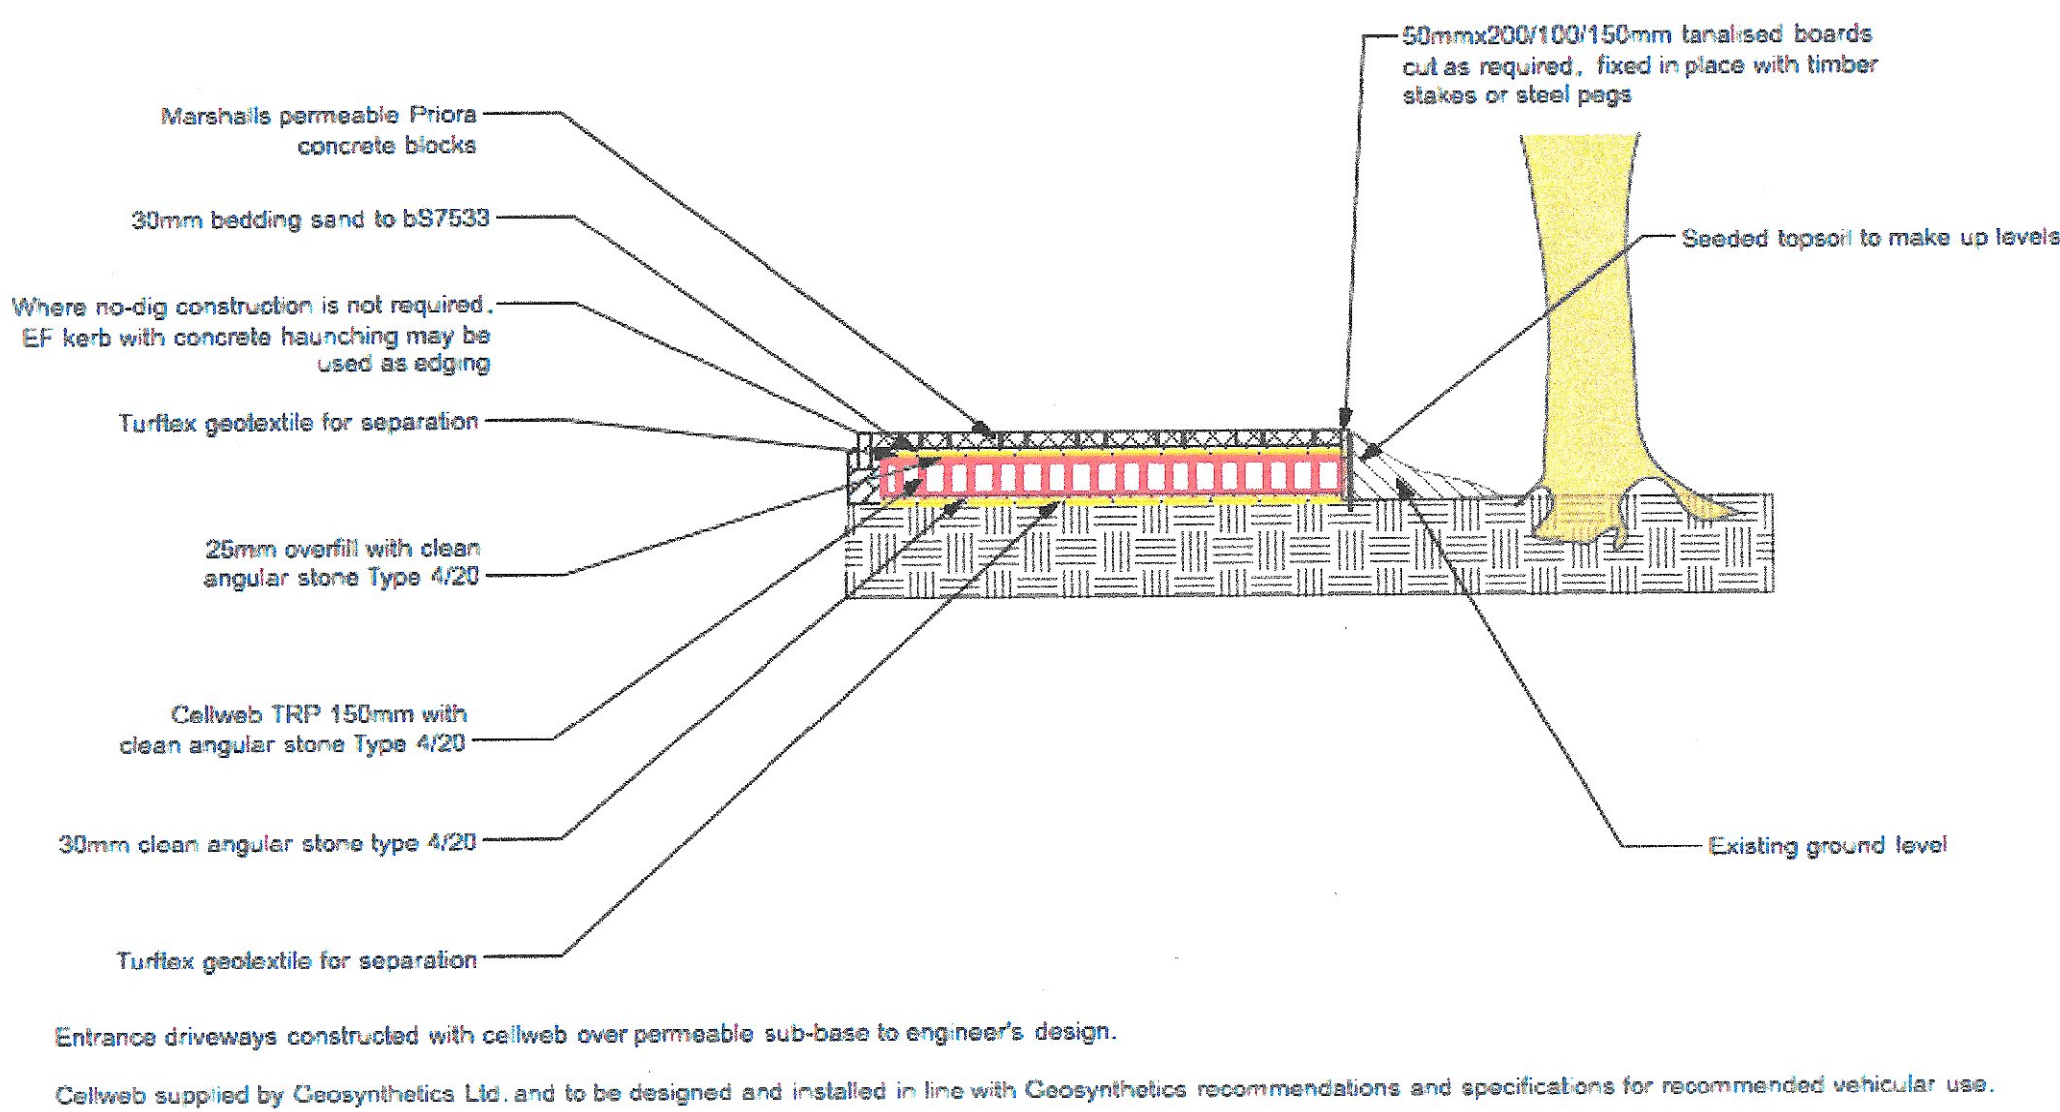


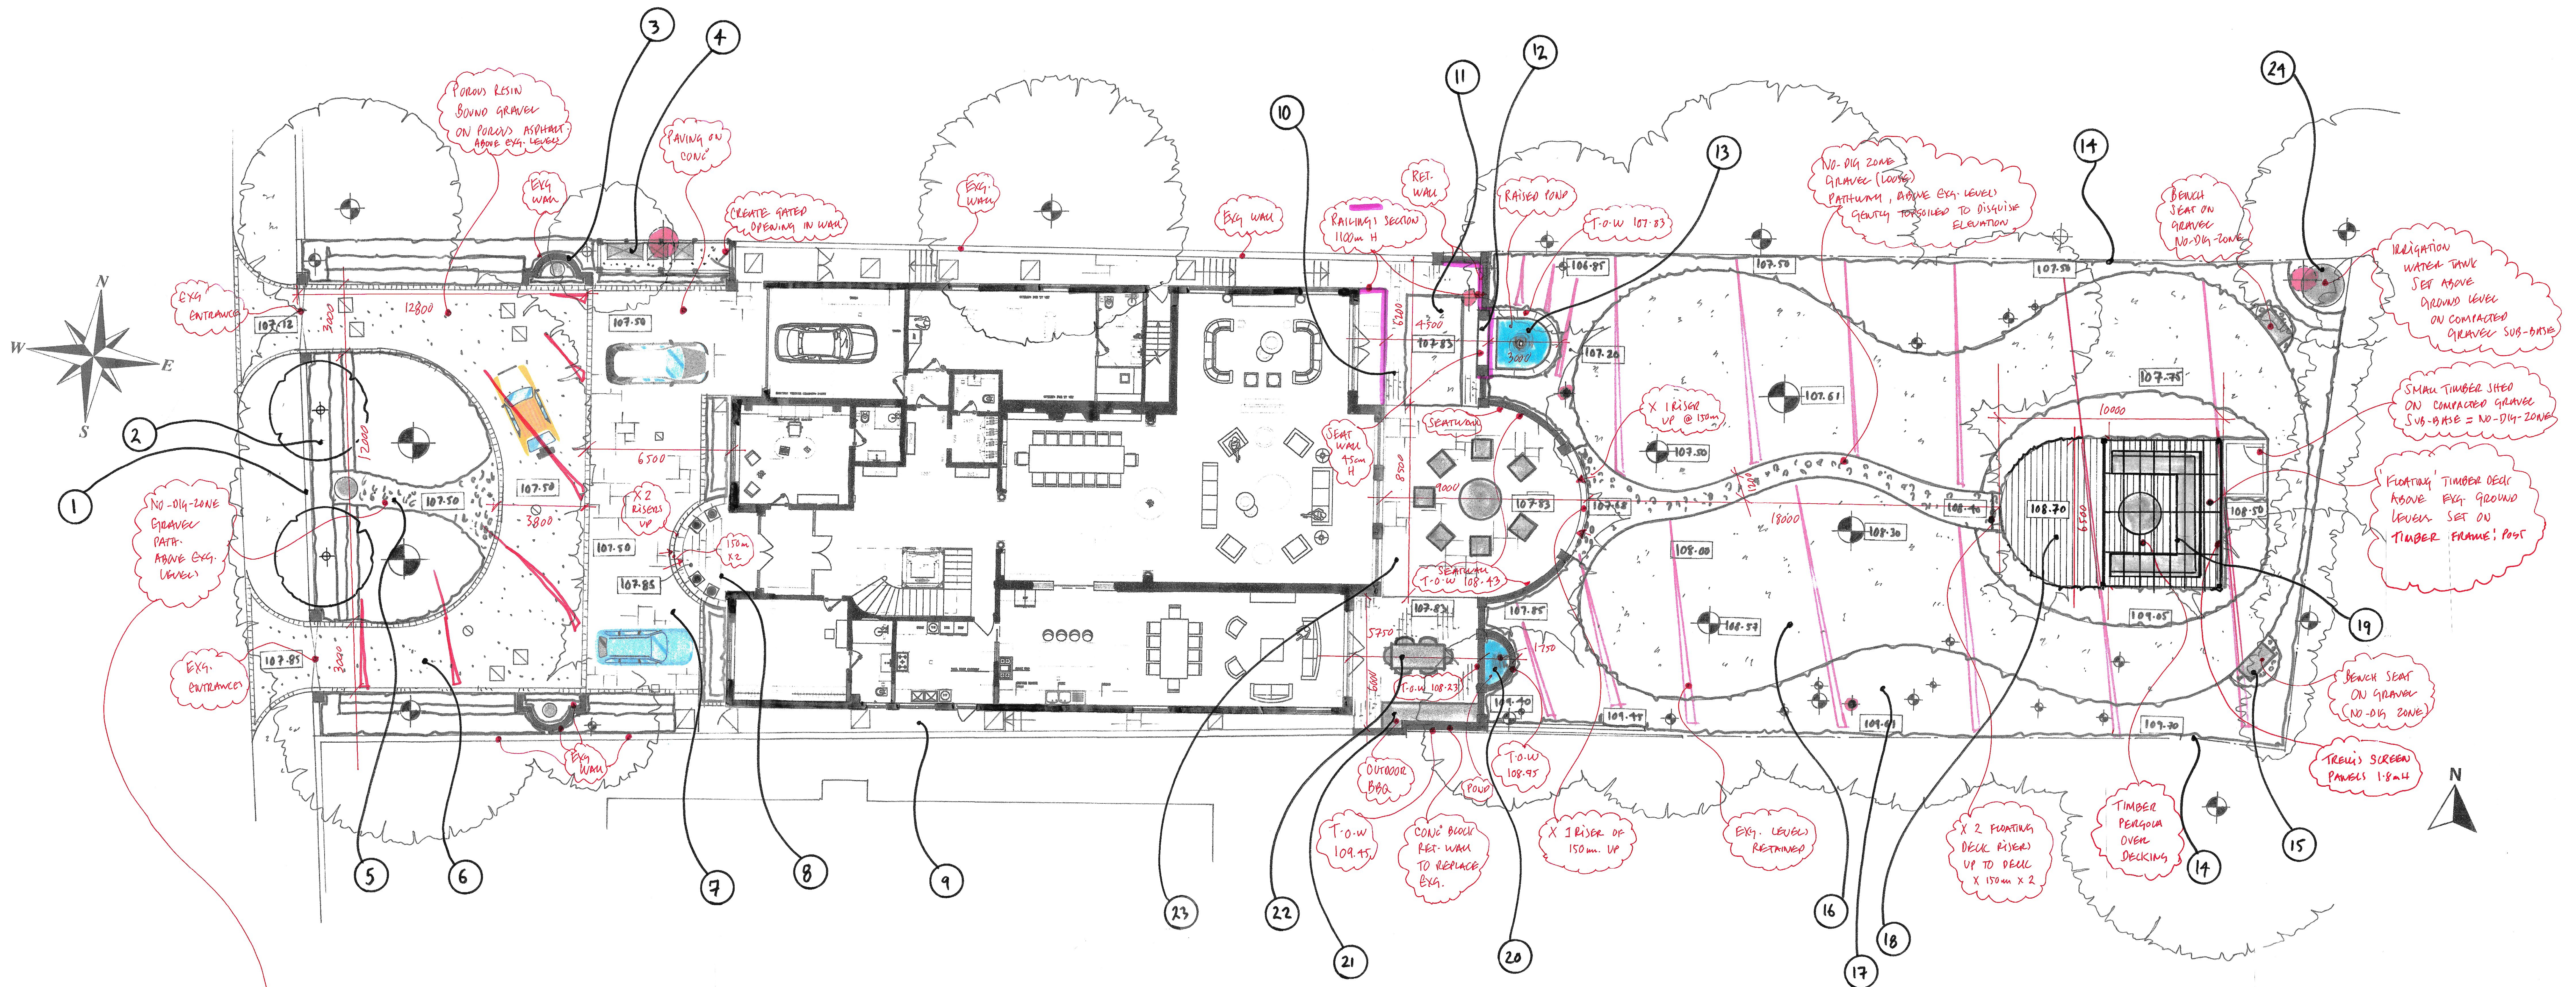

KEY:

- 1 Boundary Wall Repaired/ replaced as necessary.
- 2 New Bay Hedge and Evergreen magnolia trees to replace failing X Cupressus leylandii hedge.
- 3 Existing Wall features restored.
- 4 Hidden bin/recycling/ composting enclosure.
- 5 Gravel pathway (No-Dig zone)
- 6 Porous resin bound gravel driveway/ over porous asphalt, edges with Granite setts.
- 7 Stone paved area (On concrete) for parking. Edged with granite setts.
- 8 Portland stone tiled entrance portico.
- 9 Sandstone paved side pathways.
- 10 New York Stone - Paved terrace areas (Small unit size)
- 11 Lawn/ astroturf children's play area.
- 12 Seat-wall to view children and pond.
- 13 Raised pond with fountain.
- 14 New dark green stained 2m High close boarded fence with timber posts. Softened with planting.
- 15 Seating Benches on no-dig gravel areas.
- 16 Lawn areas following existing sloped levels.
- 17 Densely planted areas. Refer to Planting Plan.
- 18 Hardwood deck terrace set above existing ground levels.
- 19 Timber pergola dining area, above deck. With Climbing plants.
- 20 Retaining wall with waterfall to lower pool.
- 21 BBQ area.
- 22 Dining terrace. With Small unit size New York stone.
- 23 Large random New York stone paved terrace.
- 24 GRP Irrigation tank, above existing ground levels/ on compacted gravel base. Screened by hedge.

TREES:

- Existing tree retained:
- Proposed New Tree:
- Existing tree to be removed:

MISC:

- Fine mown lawn areas.
- New planting areas.

REFER TO SEPARATE 'KEY' DOCUMENT FOR LIST OF FEATURES.

= EXG SLOPING LEVELS RETAINED
(ROOT PROTECTION ZONE)

Cowley White

Landscape Design
208 Empire Square West
Empire Square
LONDON
SE1 4NL

+44 7766237711
email: cowley@cowleywhite.com
www.cowleywhite.com

Project:
No. 2 Courtenay Avenue, Kenwood, London N6

Client:
Sidco AG

Plan: Landscape/
Hard Landscaping layout

Date: 25-3-24

Scale: 1:100 @ A0

Drawing No. 003-2CA

Rev A: 28/3/24