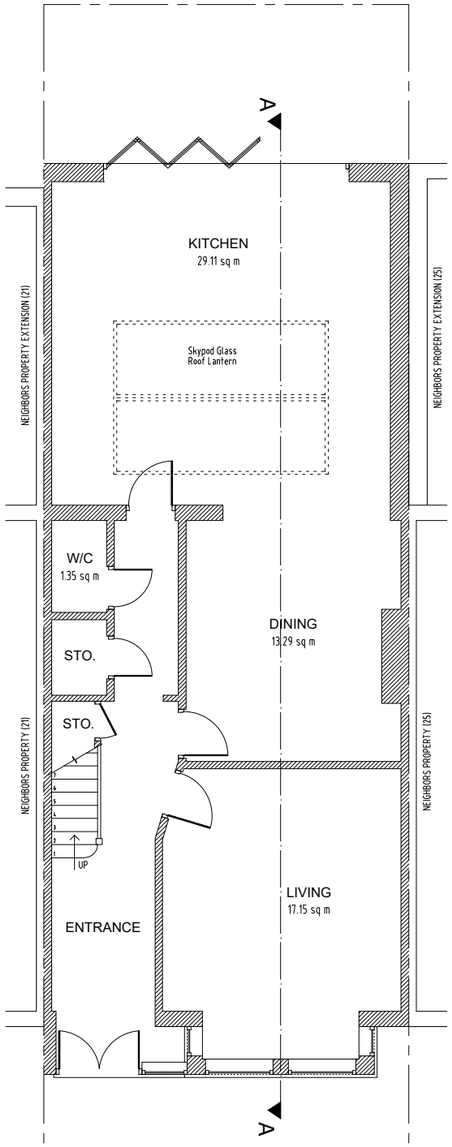

Proposed Ground Floor
Scale 1:100

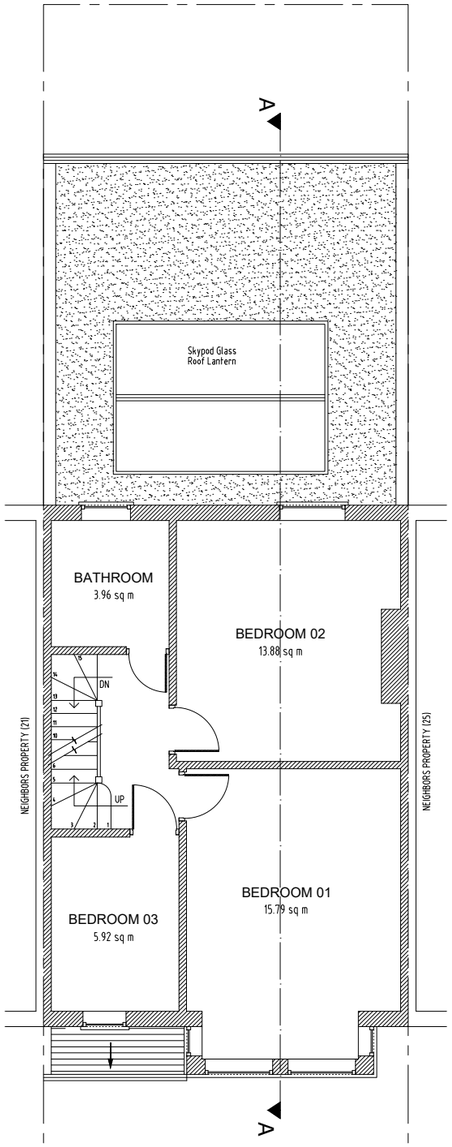

Proposed First Floor
Scale 1:100

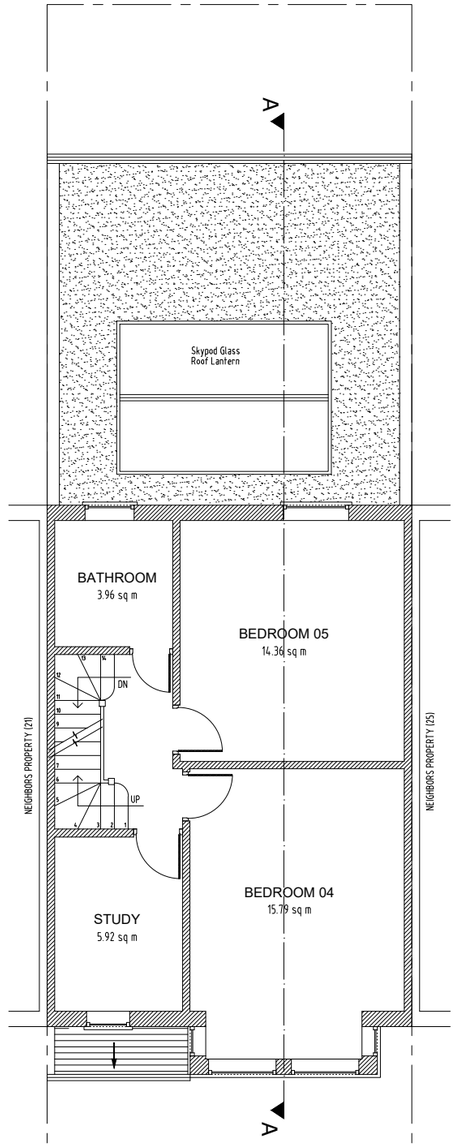

Proposed Second Floor
Scale 1:100

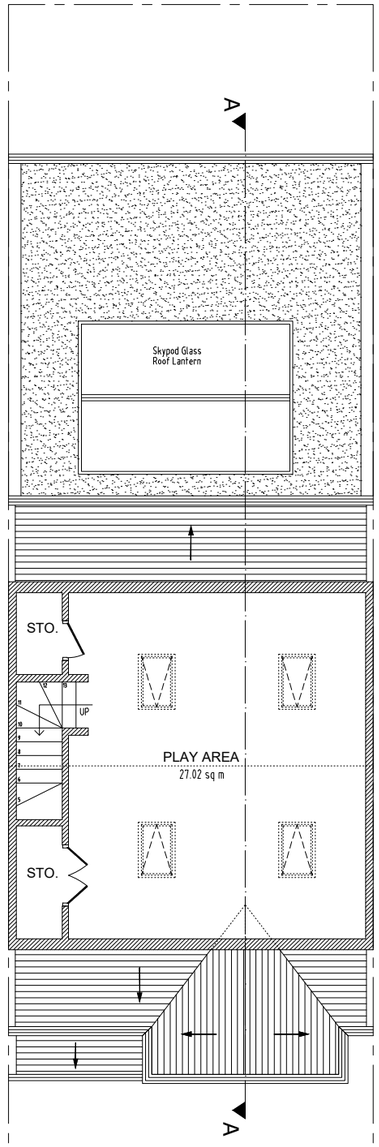

Proposed Loft Floor
Scale 1:100

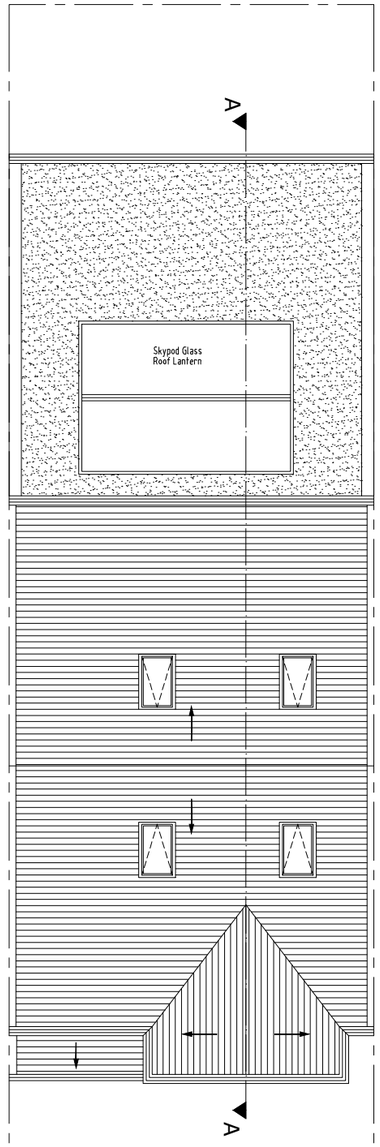

Proposed Roof Plan
Scale 1:100

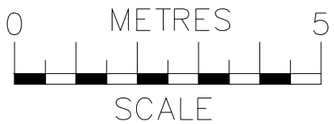

ajs Planning
info@ajsplanning.co.uk
020 81501820

NOTES
The contractors are to check all the dimensions, levels,drain runs and general condition of the site before works commence.

All works are to be carried out in accordance with current Building Regulations, British Standards, Code of Practice and Local Authority Requirements.

Project:
23 Clifton Gardens,
London N15 6AP

Title: Proposed Floor Plans
Ground; First; Second; Loft & Roof

Date:	Scale:
18.03.24	1:100 @ A3

Dwg. No.	Rev:
CG.23.PR.101	0

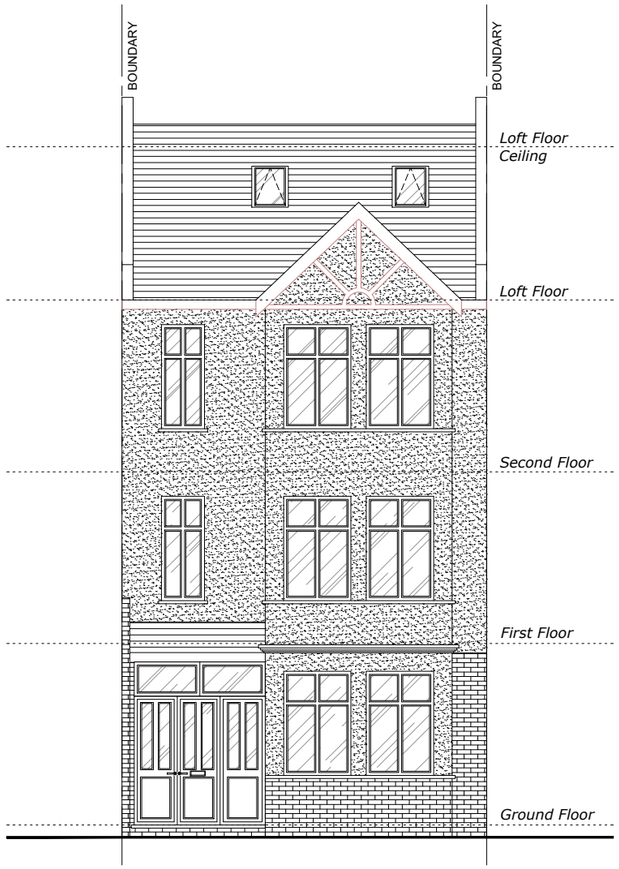

Proposed Front Elevation

Scale 1:100

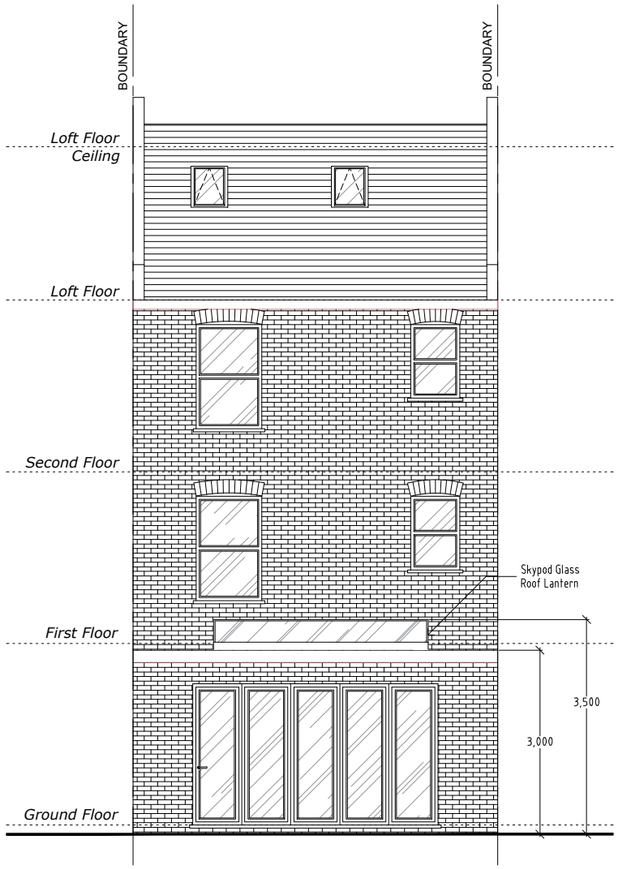

Proposed Rear Elevation

Scale 1:100

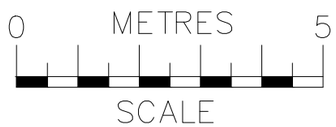

ajs Planning
info@ajsplanning.co.uk
020 81501820

NOTES
The contractors are to check all the dimensions, levels,drain runs and general condition of the site before works commence.

All works are to be carried out in accordance with current Building Regulations, British Standards, Code of Practice and Local Authority Requirements.

Project:
23 Clifton Gardens,
London N15 6AP

Title: Proposed
Front & Rear Elevations

Date: 18.03.24

Scale: 1:100 @ A3

Dwg. No. CG.23.PR.102

Rev: 0

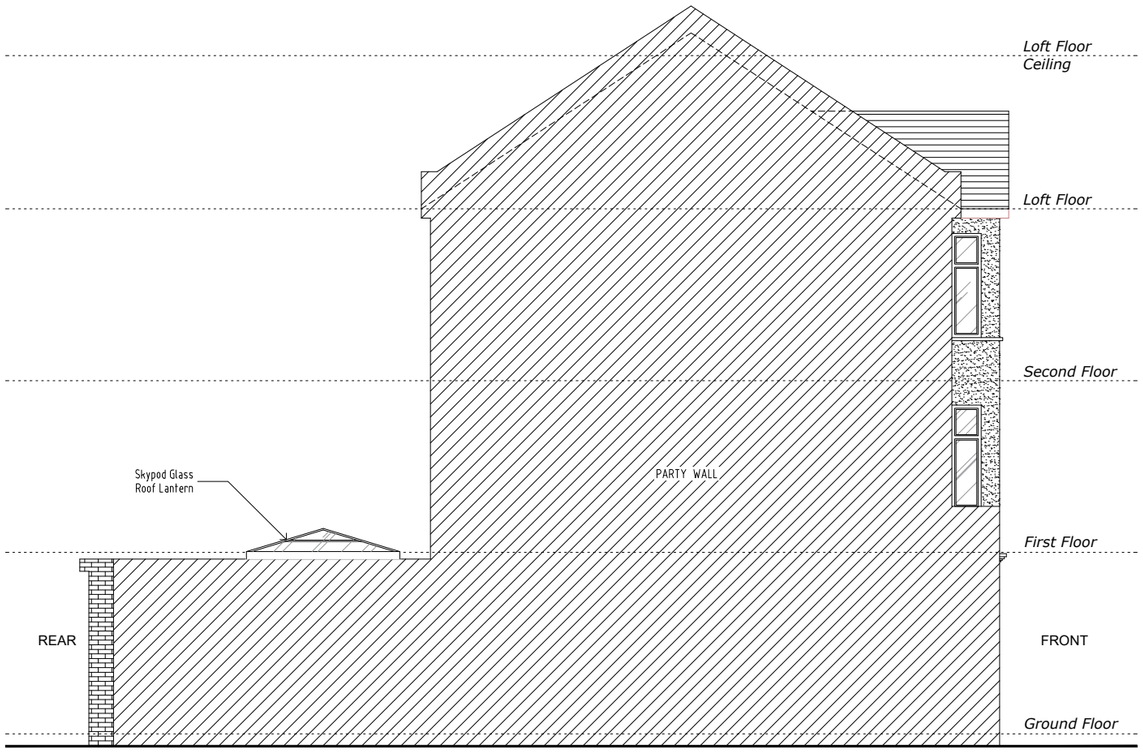

Proposed Side 1 Elevation

Scale 1:100

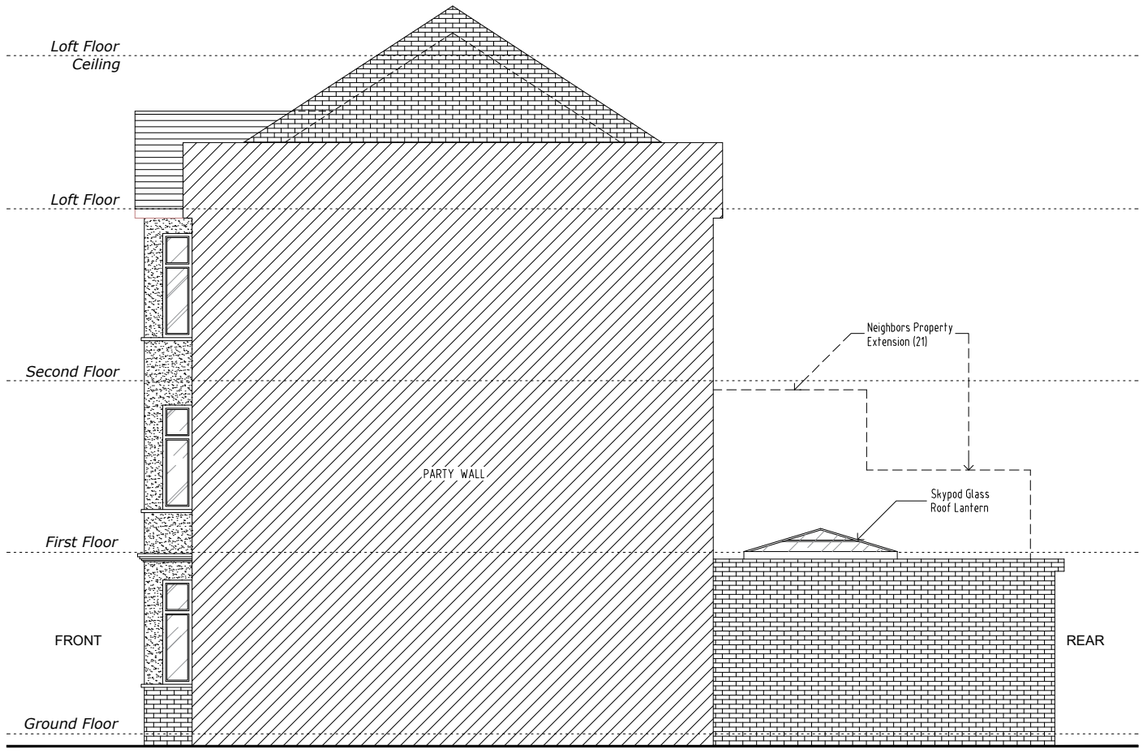

Proposed Side 2 Elevation

Scale 1:100

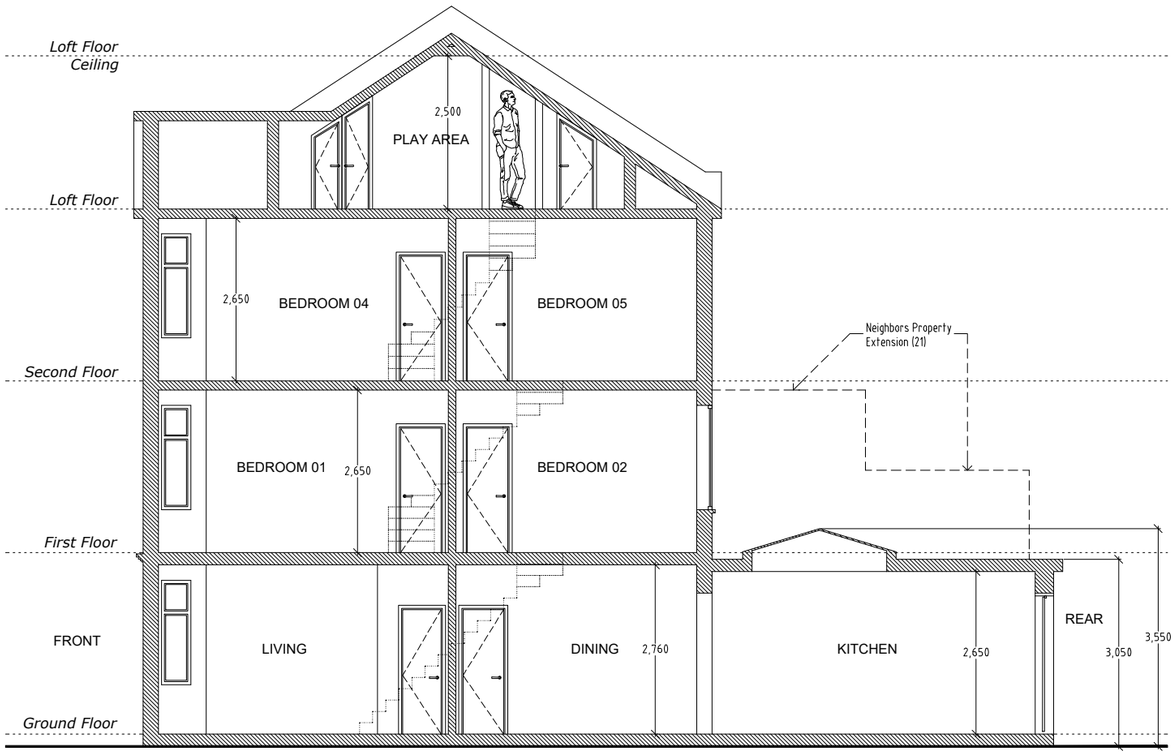

Proposed Section A-A

Scale 1:100

0 METRES 5

SCALE

ajs Planning

info@ajsplanning.co.uk

020 81501820

NOTES

The contractors are to check all the dimensions, levels,drain runs and general condition of the site before works commence.

All works are to be carried out in accordance with current Building Regulations, British Standards, Code of Practice and Local Authority Requirements.

Project:

23 Clifton Gardens,
London N15 6AP

Title: Proposed
Side Elevations (1 & 2)
And Section A-A

Date:	Scale:
18.03.24	1:100 @ A3

Dwg. No.	Rev:
CG.23.PR.103	0