


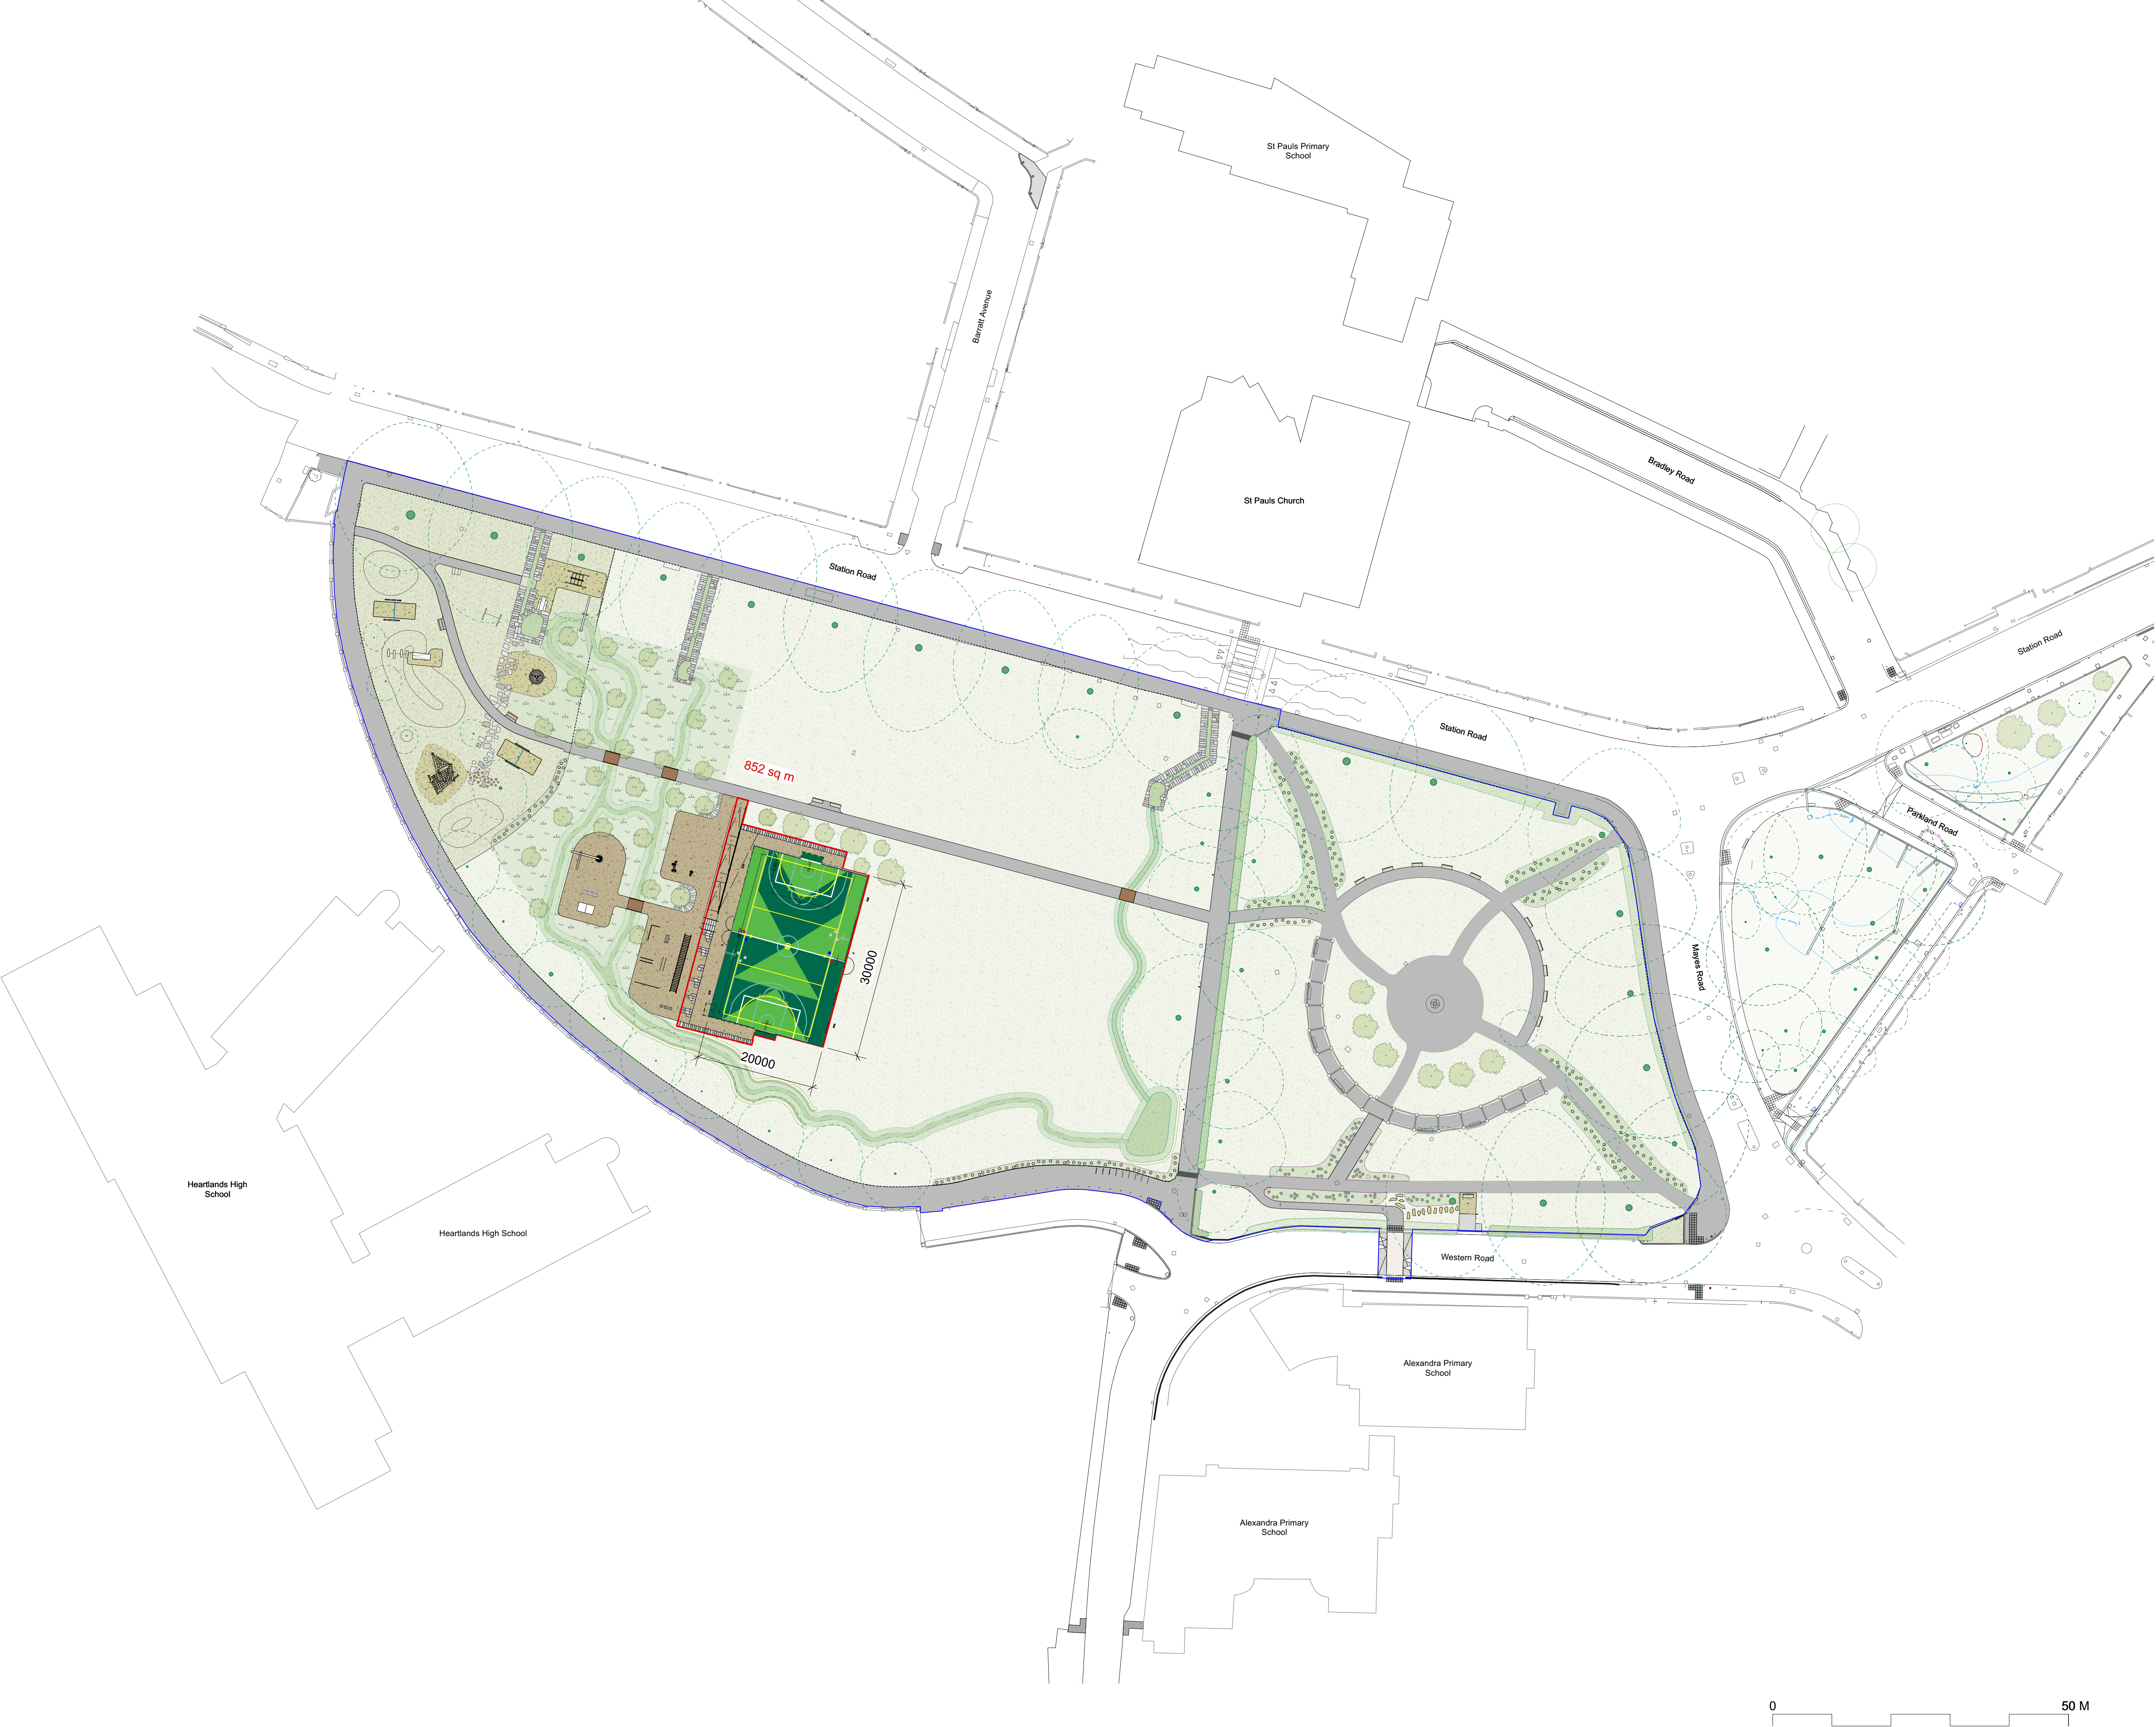

NOTES

All dimensions and levels to be checked on site before commencing work.

Any discrepancies shall be immediately notified to the architect in writing.


Do not scale from this drawing, use figured dimensions only.

If in doubt consult the architect.

| KEY   |                   |
|-------|-------------------|
| XX.XX | Existing Level    |
| XX.XX | Proposed Levels   |
|       | Planning boundary |
|       | Site boundary     |

|                  |  |   |
|------------------|--|---|
| Surface finishes |  | Proposed Tree<br>See RBA info                                                                               |
|                  |  | Existing Tree<br>Refer to arboricultural survey. Protect during works and hand dig in root protection areas |
|                  |  | Tarmac footpath<br>See dwg: 1.75-D-WGC-510                                                                  |
|                  |  | Safety Surface<br>See dwg: 1.75-D-WGC-510                                                                   |
|                  |  | Proposed planting<br>See RBA info                                                                           |
|                  |  | Existing grass<br>Protect during works and reseed where needed, see RBA info                                |
|                  |  | Swayles<br>See RBA info                                                                                     |
|                  |  | Proposed wildflower planting<br>See RBA info                                                                |

|     |                      |            |          |
|-----|----------------------|------------|----------|
| A   | Planning application | DC         | 05/10/23 |
| X   | Stage 4 Information  | JK         | 08/09/23 |
| REV | DESCRIPTION          | CHECKED BY | DATE     |

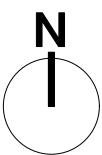

drawing title  
**Proposed GA**

drawing no  
**1.75-L-WGC-100\_Planning**

revision

scale at A1  
**1:500**  
scale at A3  
**1:1000**

creation date  
**04.04.22**

project number  
**1.75**

project name  
**Wood Green Common**

client  
**London Borough of Haringey**