



This drawing / document is intended for planning purposes, do not use this as Construction information unless it is issued for Construction.  
All dimensions, setting out and levels must be checked on site.  
Report any discrepancies to the architect immediately.  
This drawing is copyright by Native North Ltd.

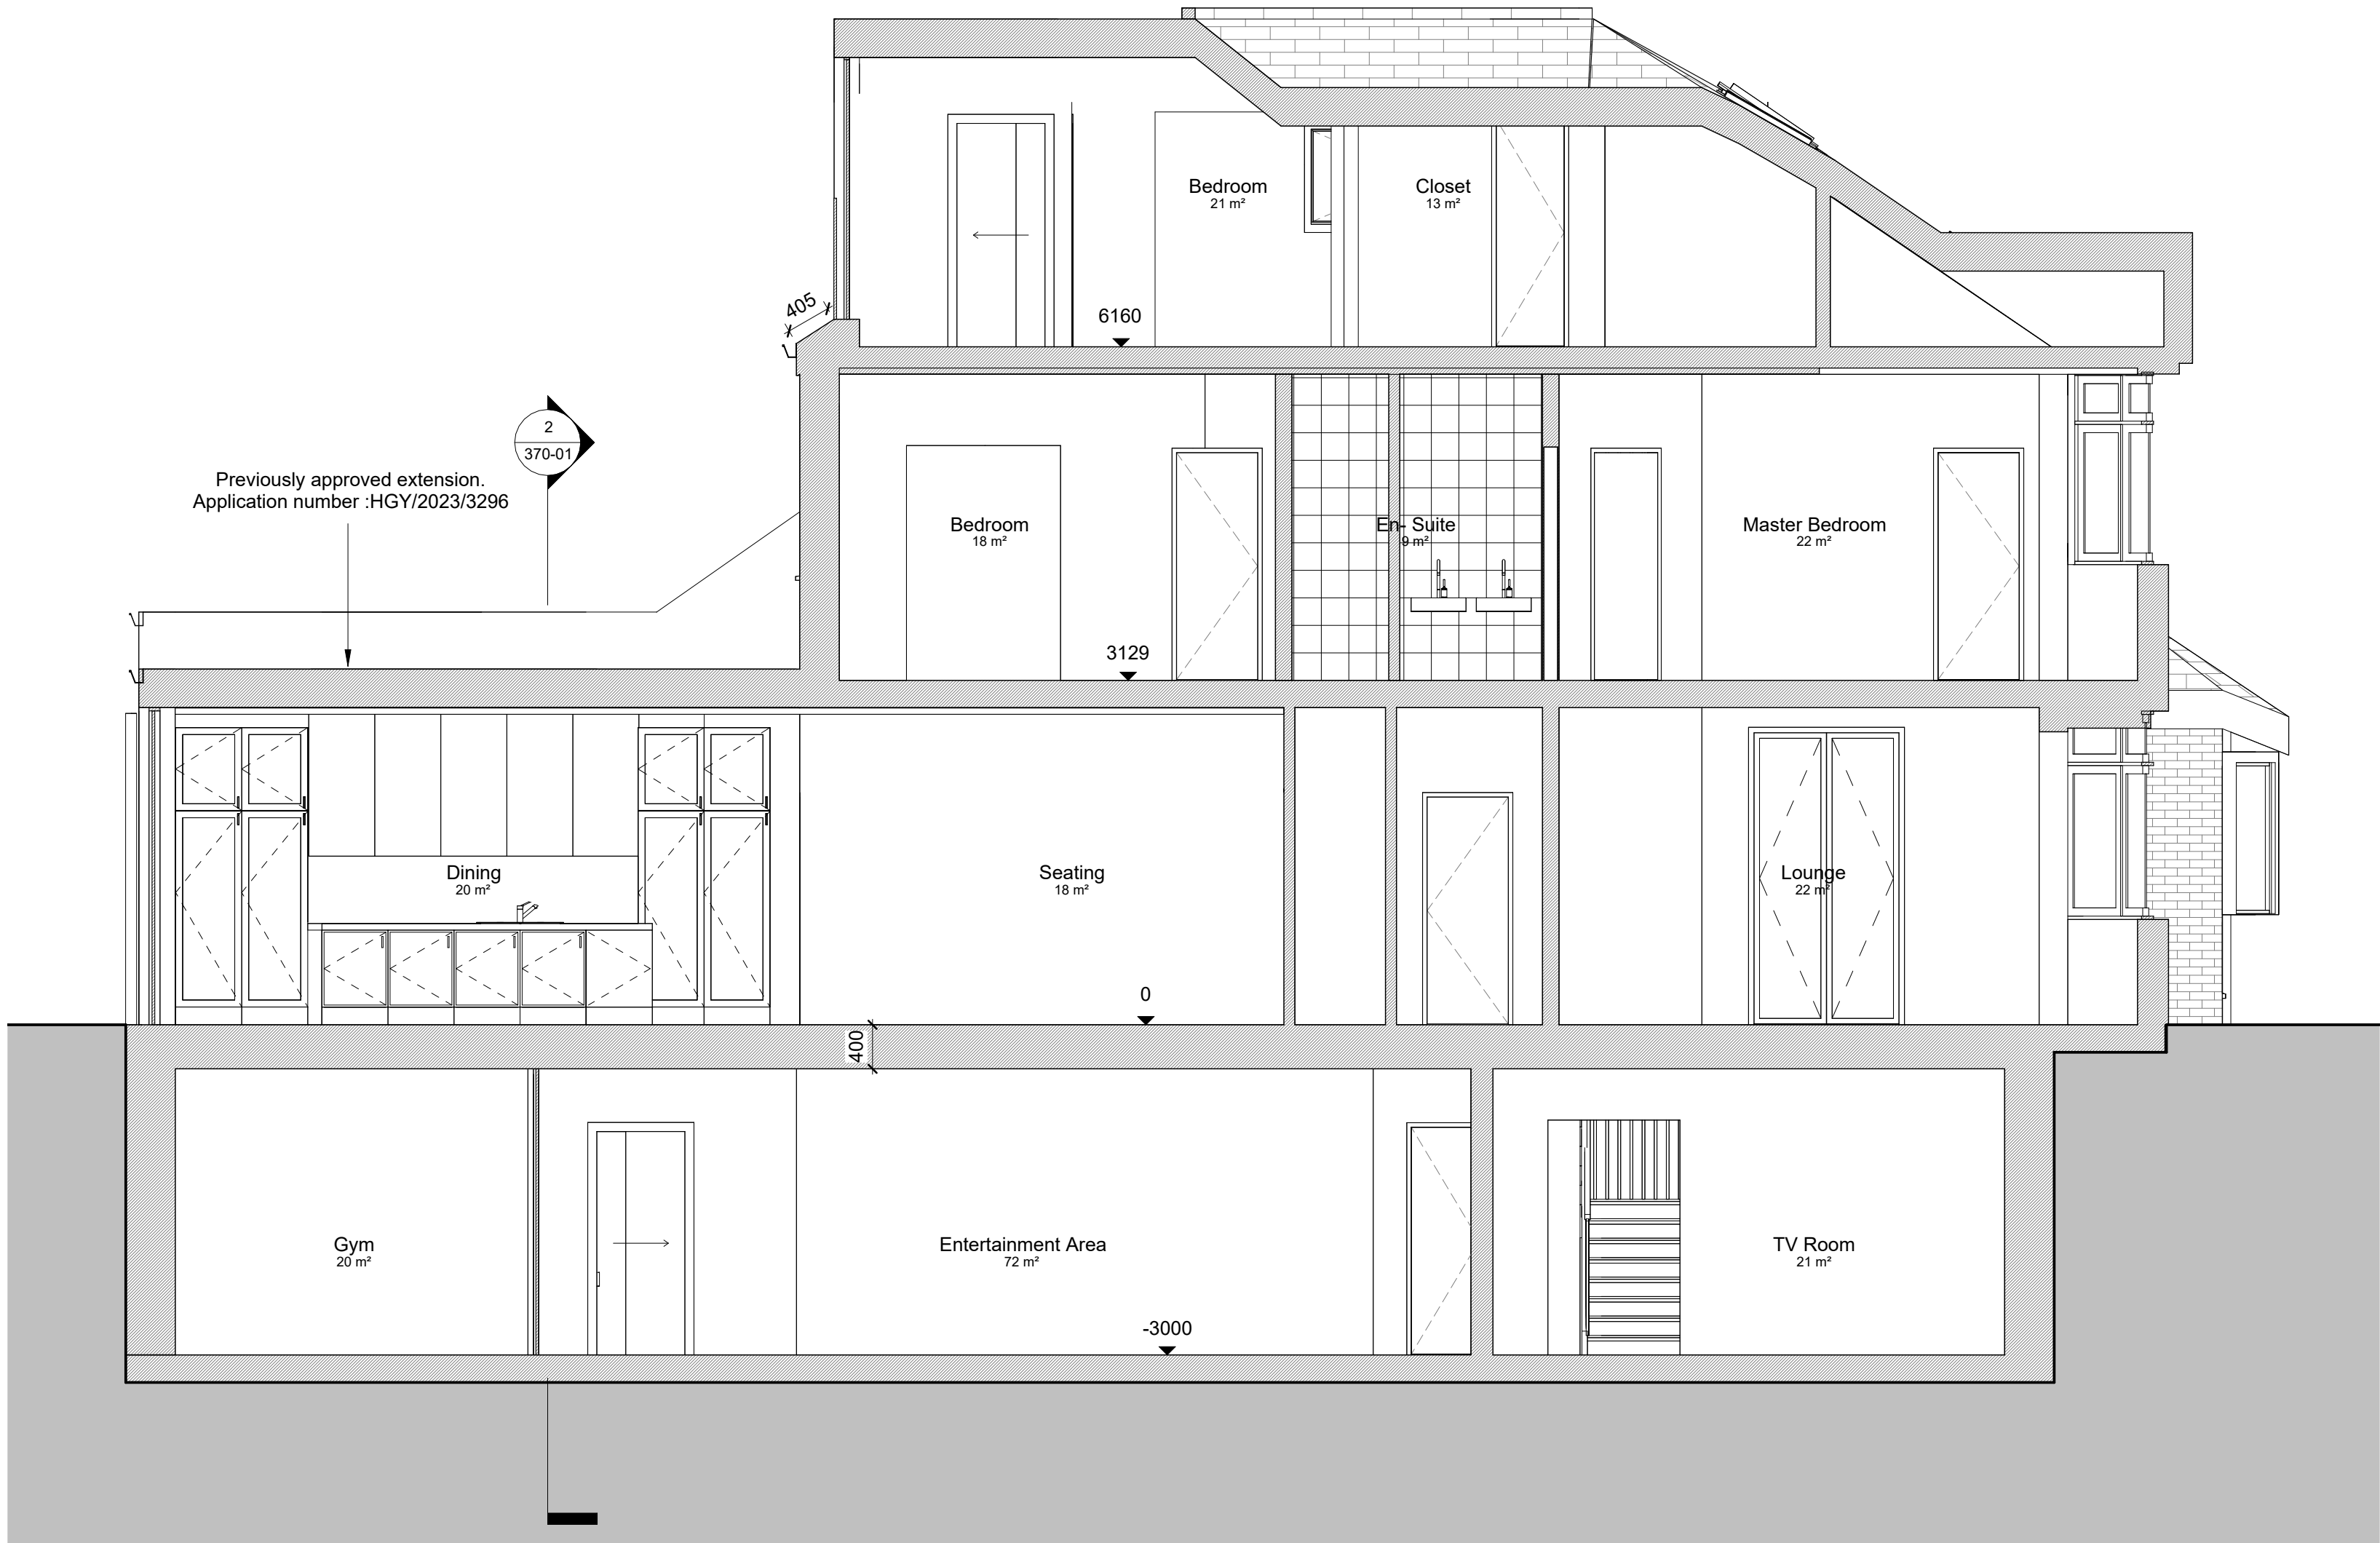

1 Proposed Long Section  
1 : 50

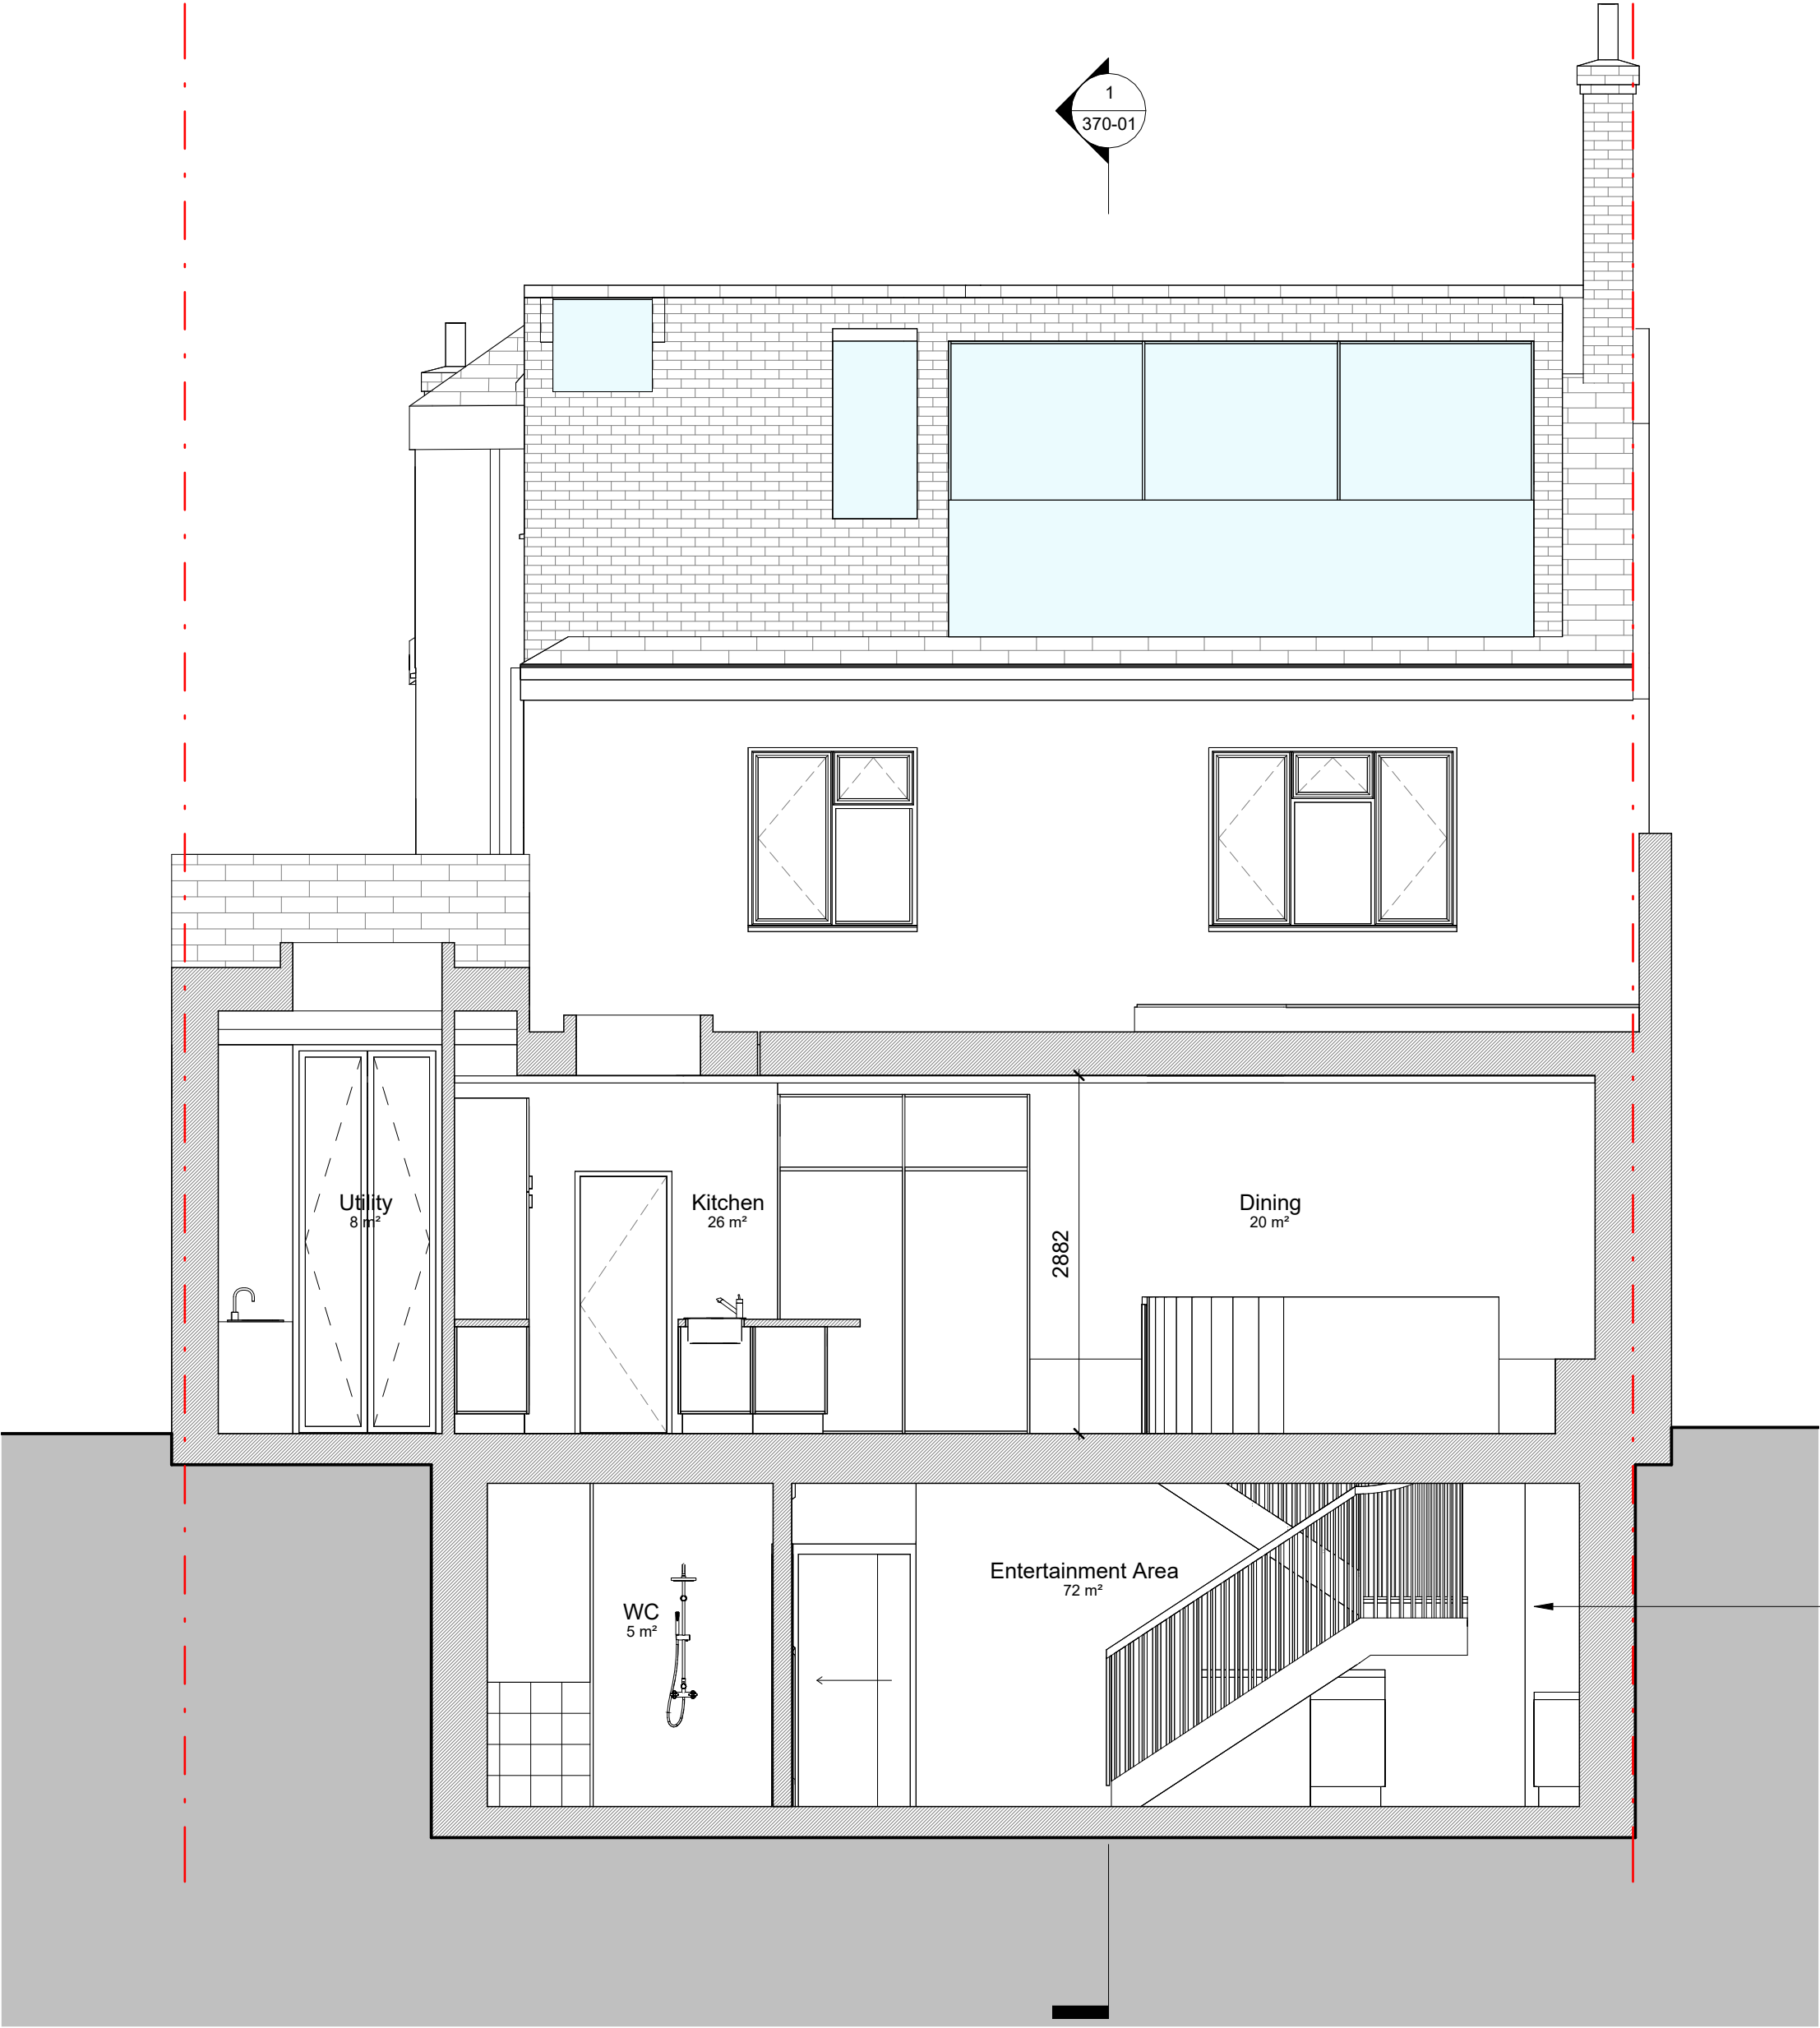

2 Proposed Cross Section  
1 : 50

|     |                        |              |      |
|-----|------------------------|--------------|------|
| 03  | Variation of Condition | 05.04.24     | JBro |
| 02  | Planning Issue         | 08.12.23     | JBro |
| 01  | First Issue            | 20.09.23     | JBro |
| No. | Revision / Issue       | Date   Drawn |      |

Planning

Mr C Hajipapas and Mrs G Hajipapas  
69 Grove Ave, London N10 2AL

69 Grove Avenue

Proposed Sections

native north

|             |          |                                                                                         |
|-------------|----------|-----------------------------------------------------------------------------------------|
| Drawing No. | 370-01   | native north architects<br>Unit 12a, 5 Durham Yard<br>Teesdale Street<br>London, E2 6QF |
| Project No. | 23-11    |                                                                                         |
| Scale @ A1  | 1 : 50   |                                                                                         |
| Drawn       | JBro     | +44(0)20 3488 1312<br>justin@nativenorth.co<br>www.nativenorth.co                       |
| Date        | 20.09.23 |                                                                                         |

