



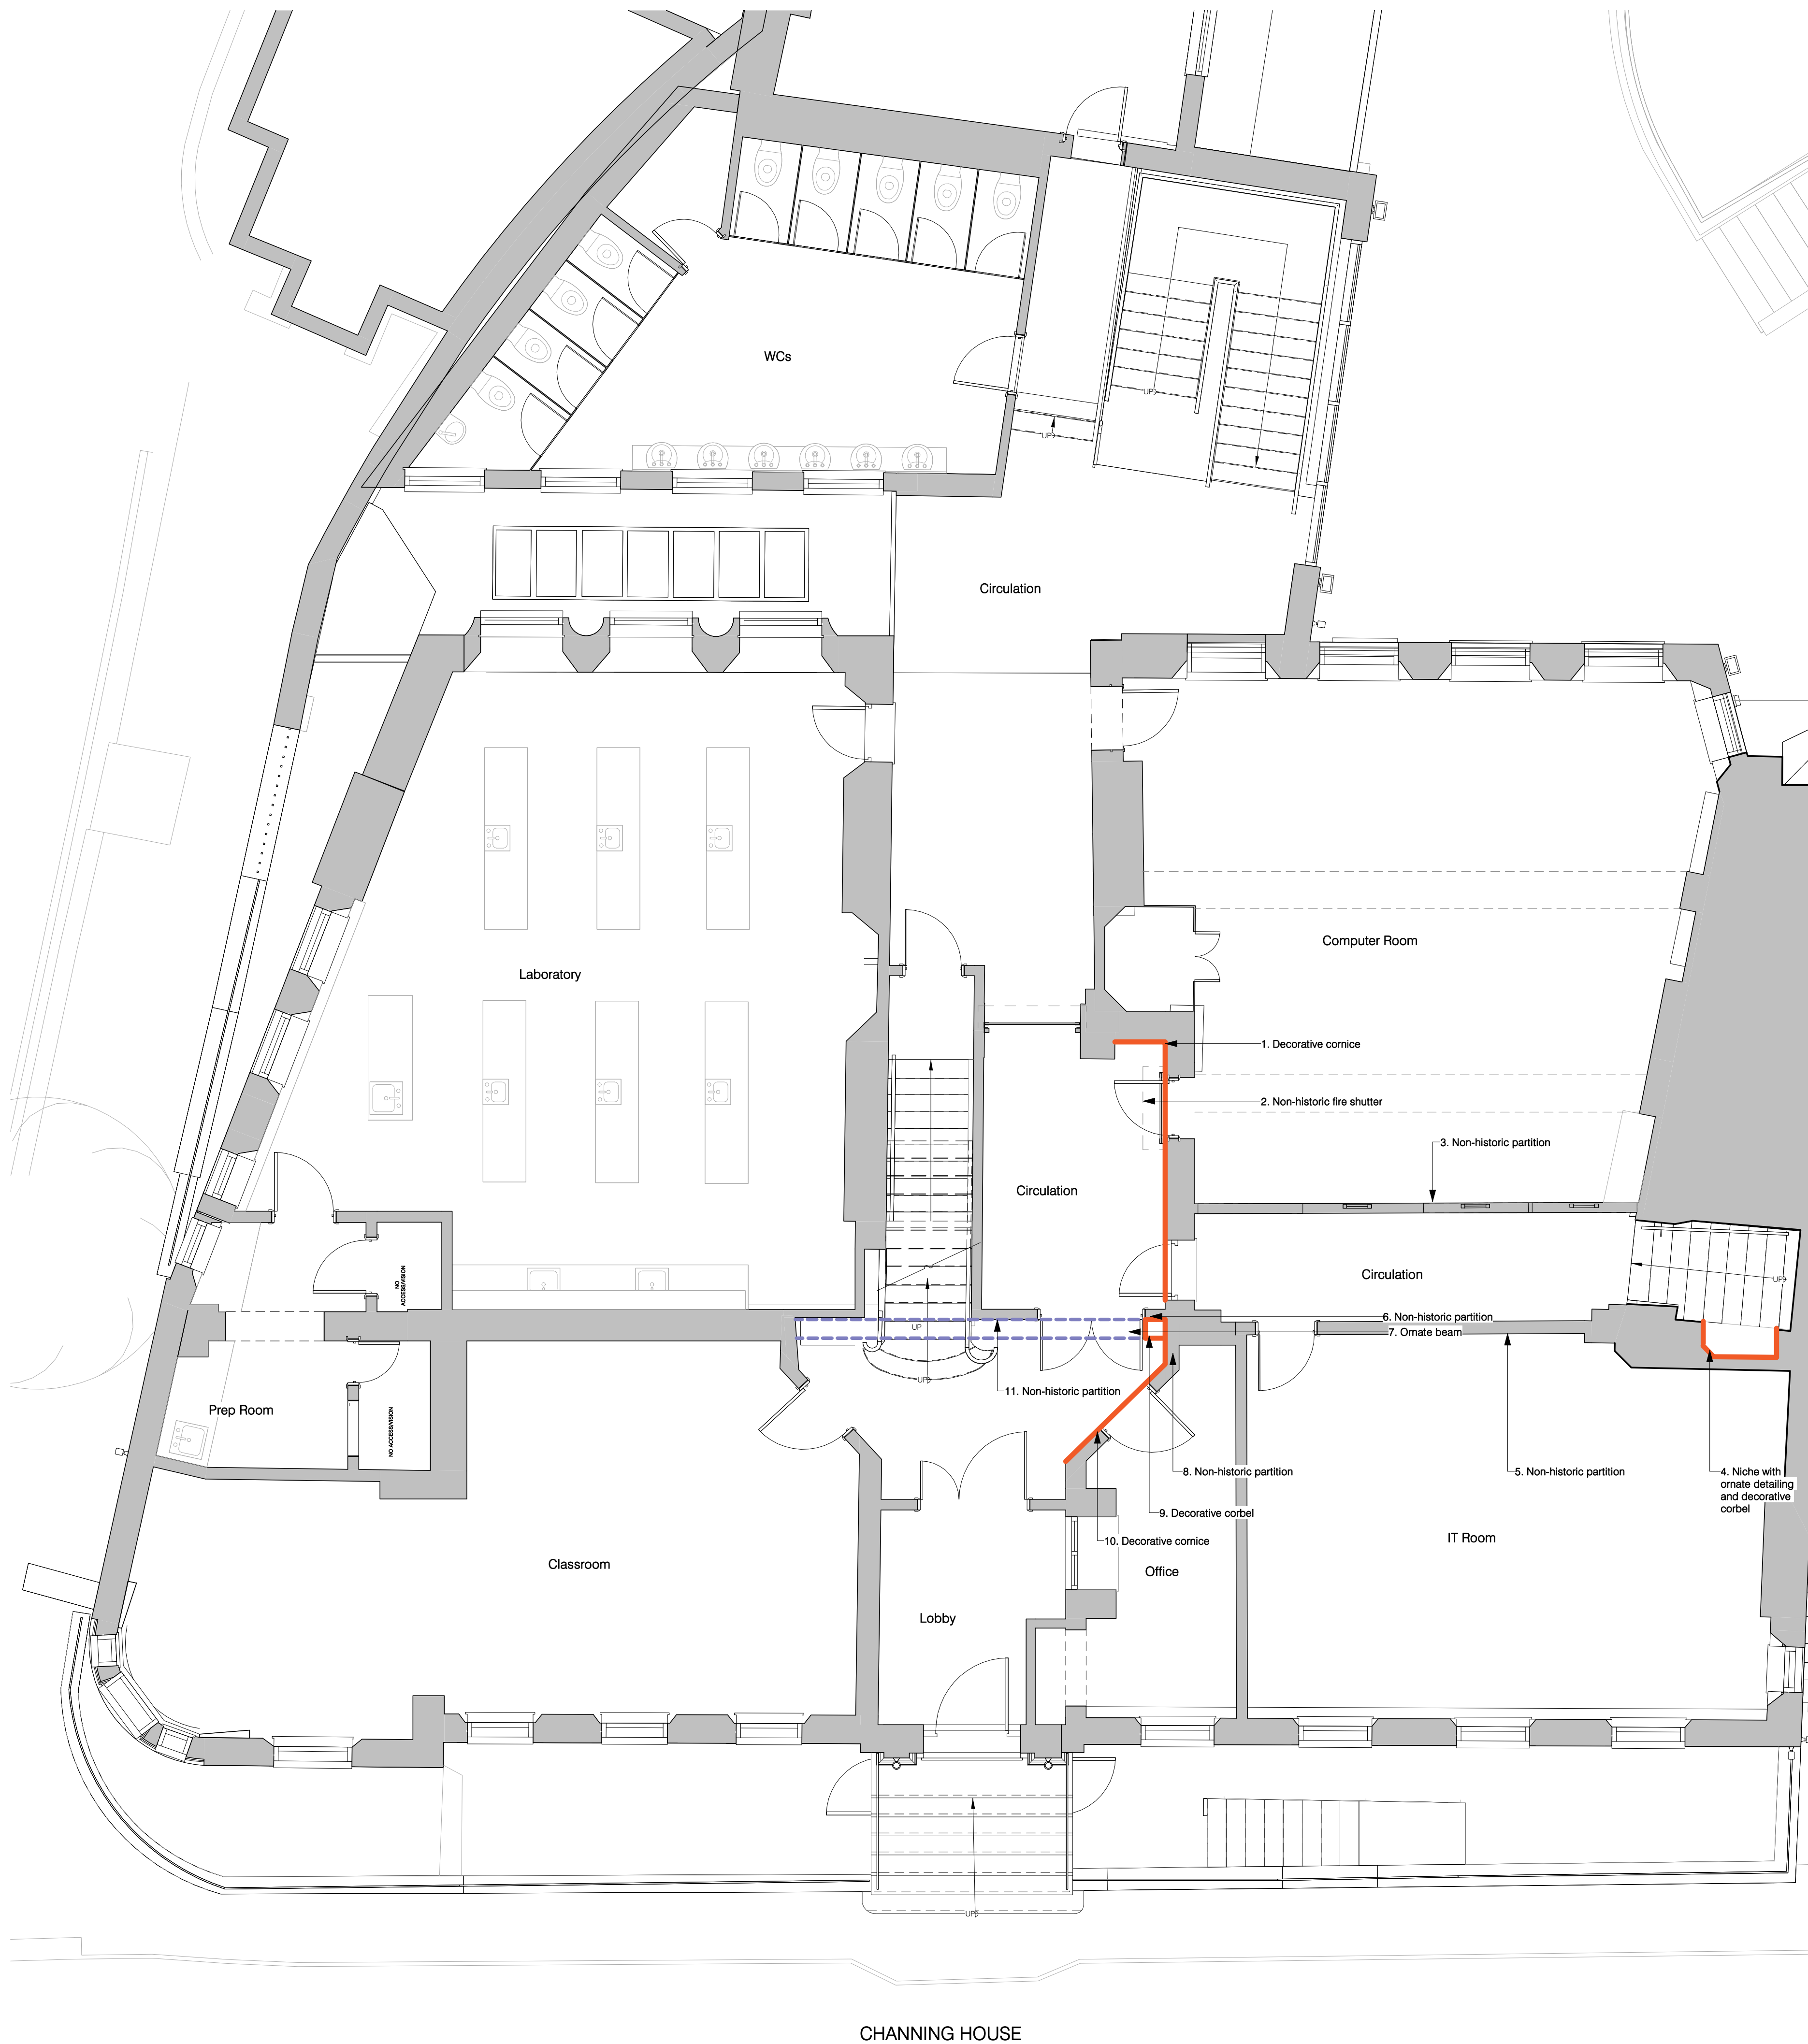

Copyright: Nugent Vallis Brierley LTD.
Trading As: NVB Architects and NVB Landscape
Registered: In the UK (2471929)
Address: Rook Lane Chpael, Bath Street
Frome, Somerset, BA11 1DN
Contact: 01373 468 030
mailto:nvbarchitects.co.uk
Disclaimer: Responsibility will not be accepted for errors made in scaling
from this drawing. Figured dimensions only must be used


Scale 1:50 @ A1 (1:100 @ A3)
0.5 1 1.5 2 2.5 3 3.5 4 4.5 5m

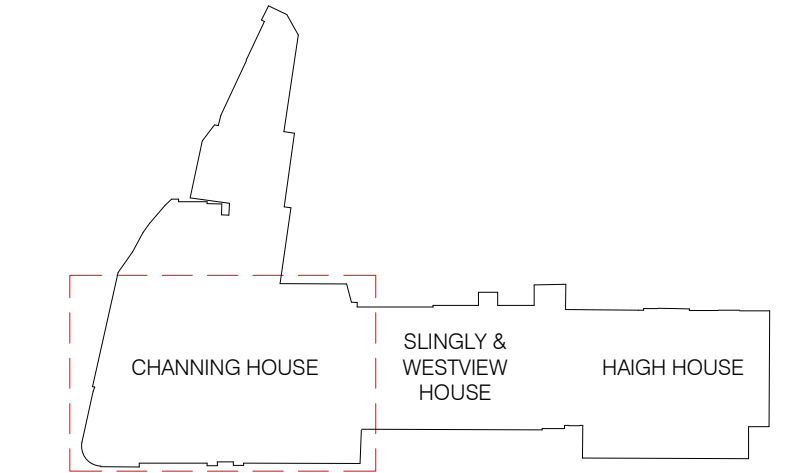

KEY PLAN

KEY

- Decorative Cornice
- Decorative Beam
- Decorative Arch

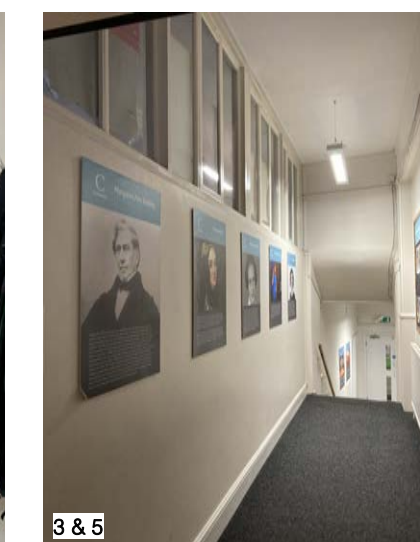


P02 Planning Issue
Rev. Description Date 23/02/2024

Client & Project
Channing School
Main School Building


Document Title
Historic Features
Existing Plan - Level 0.5

Project Stage Purpose Scale
RIBA 3 PLANNING ISSUE 1:50 @A1

Document Reference. Revision Status
CHA-NVB-MSB-0.5-DR-A-2083 P02 S2

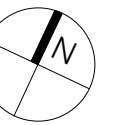


Scale 1:50 @ A1 (1:100 @ A3)
0.5 1 1.5 2 2.5 3 3.5 4 4.5 5m

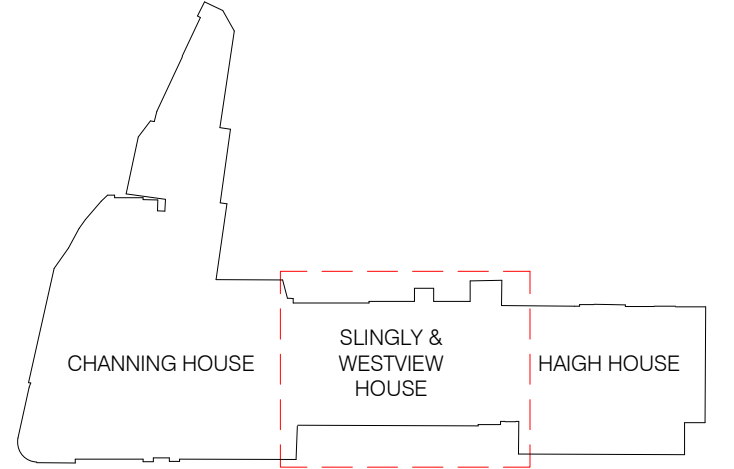

KEY PLAN



KEY

- Cornice
- Decorative Beam
- Decorative Arch



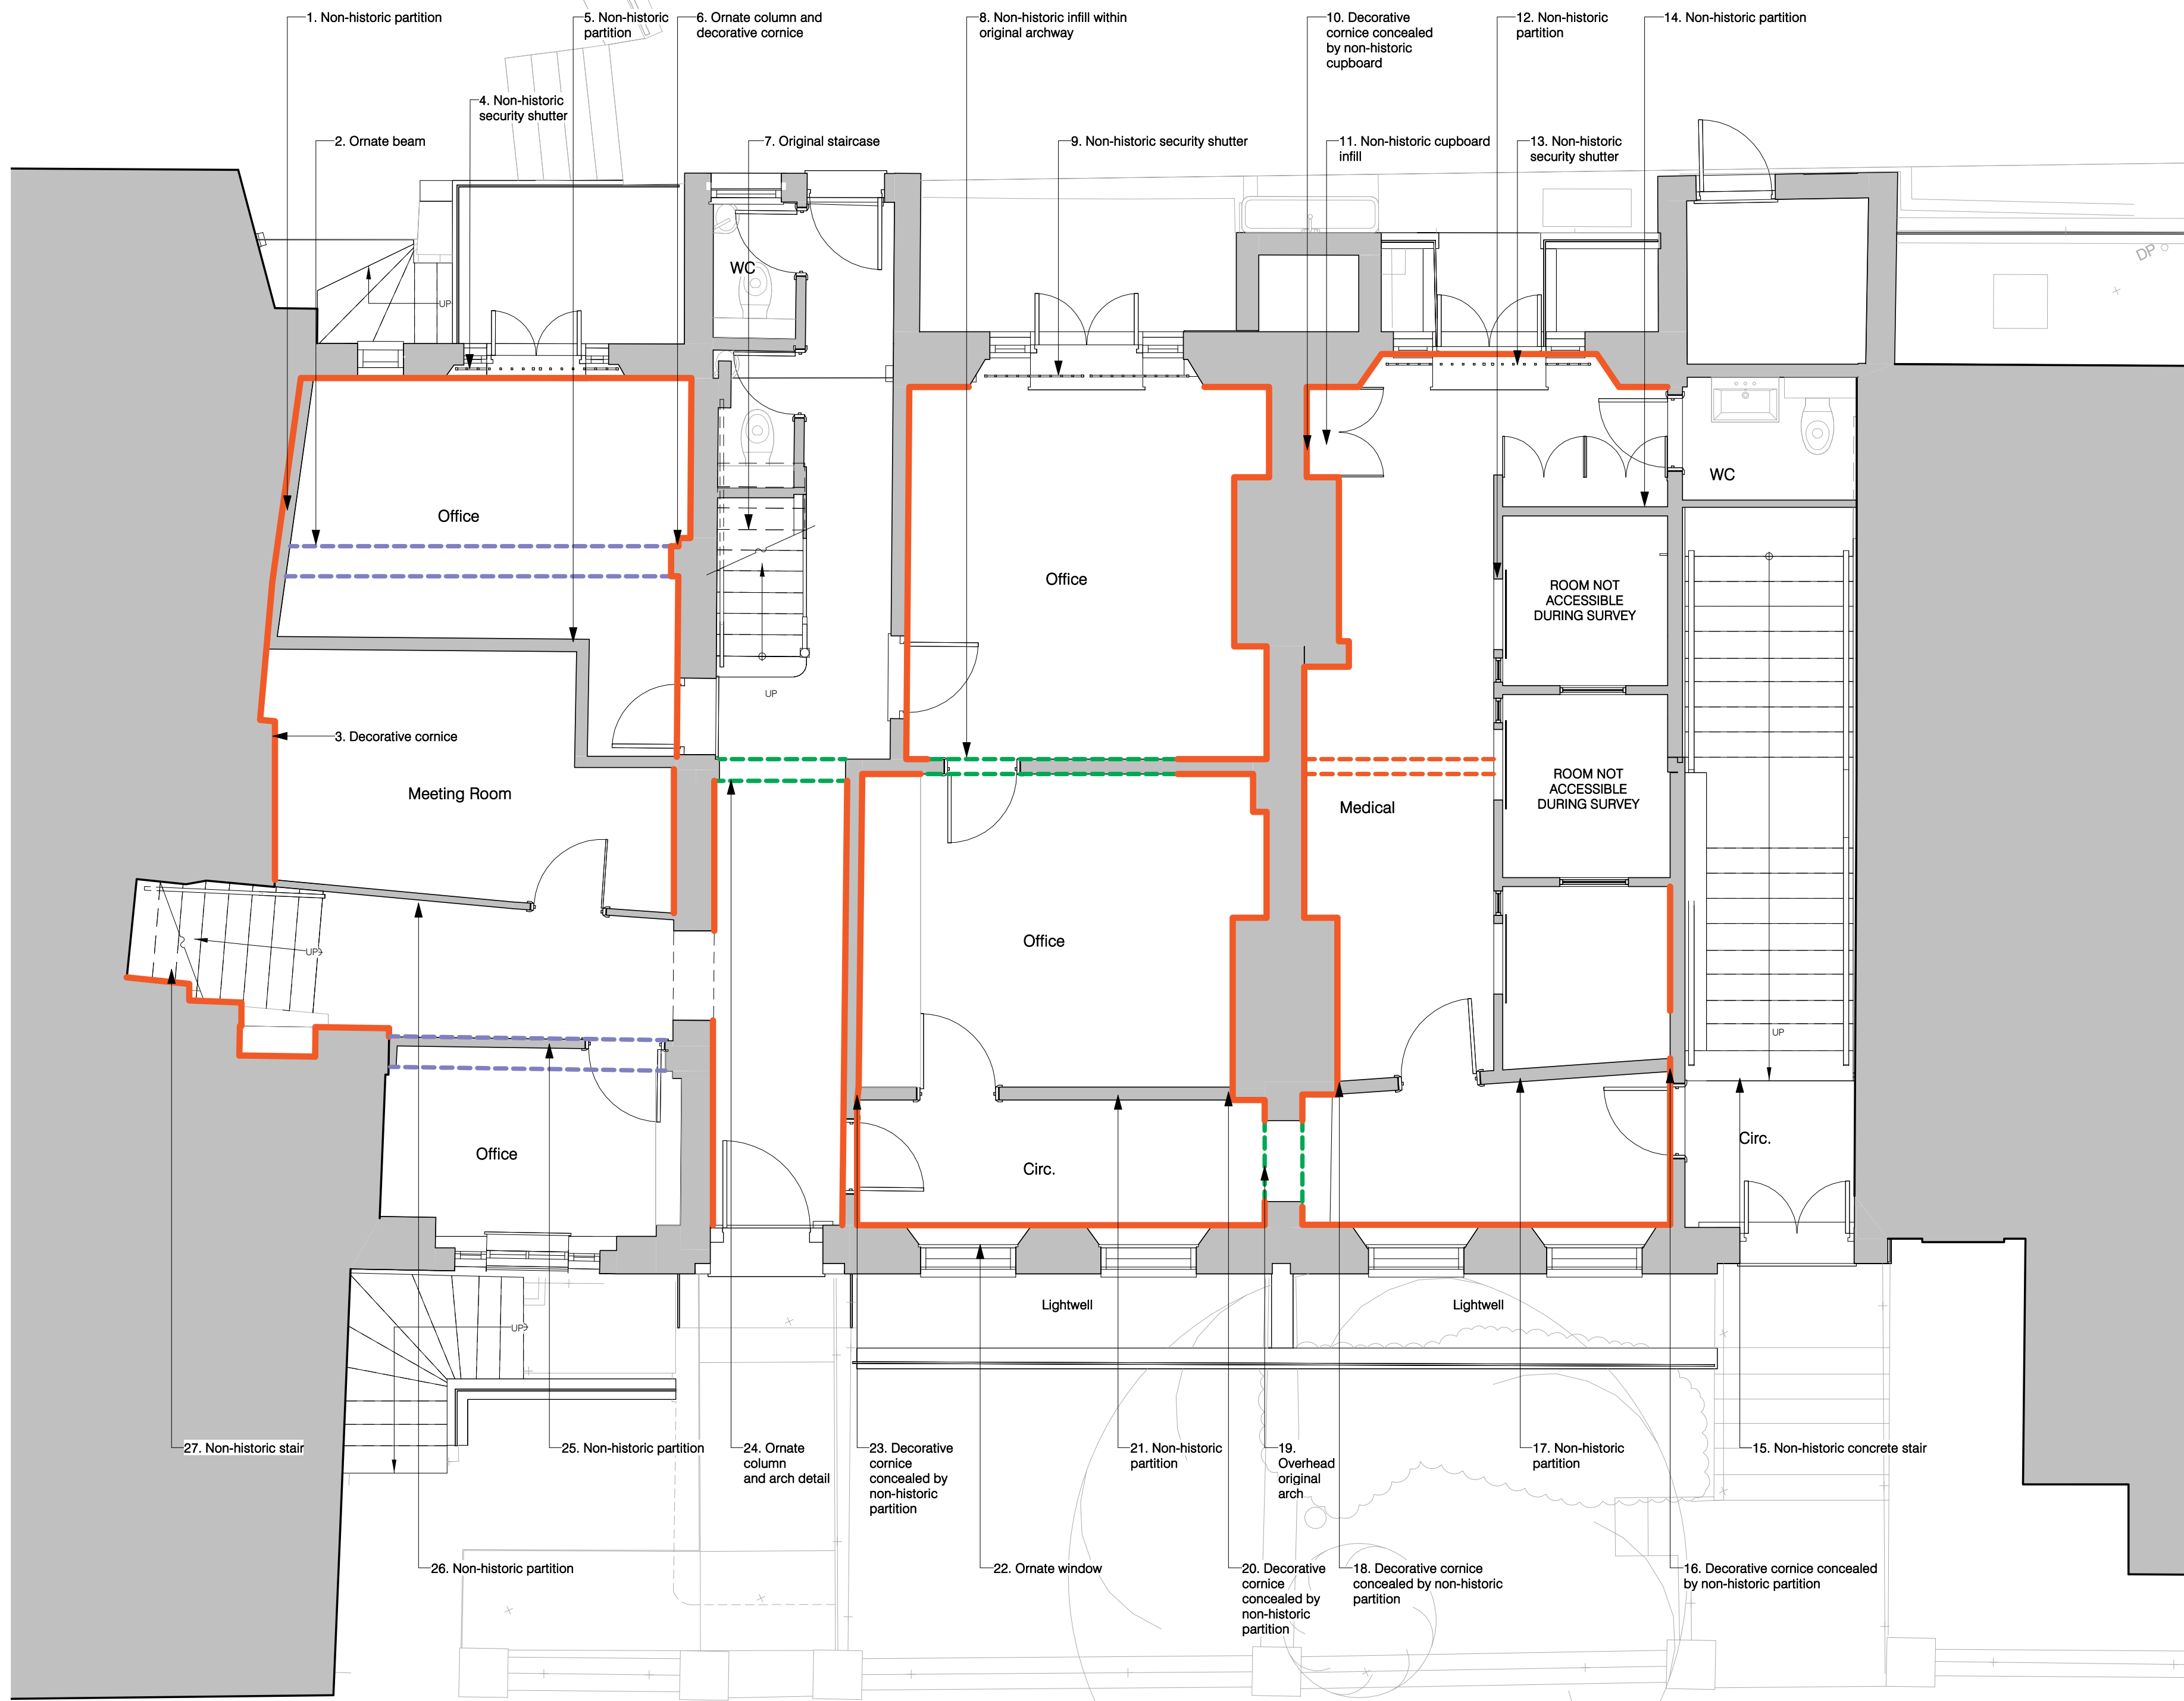


SLINGLY & WESTVIEW HOUSE


THE BANK

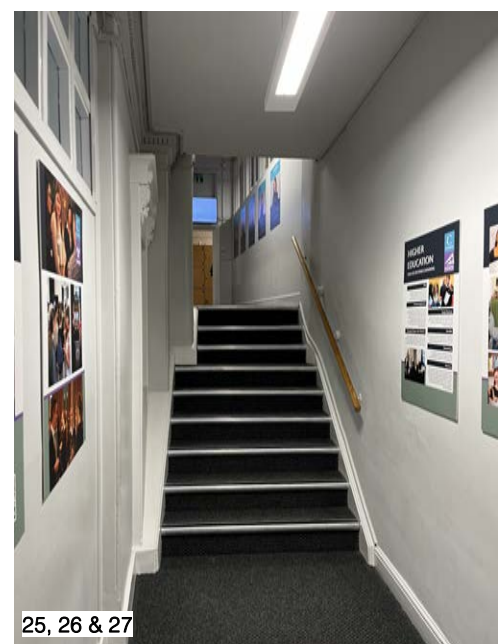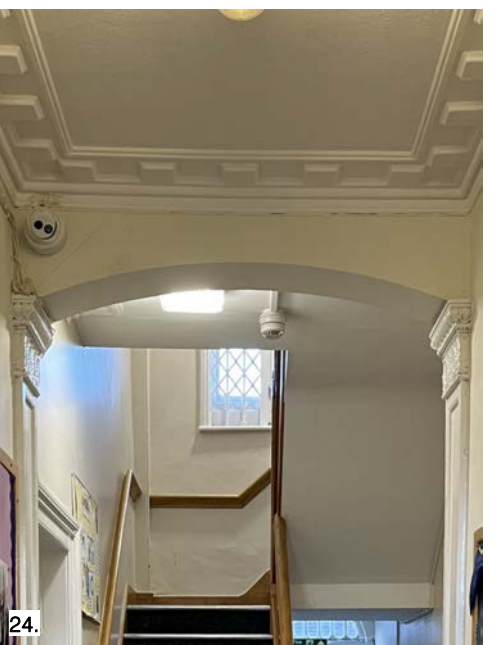

P02	Planning Issue	Date 23/02/2024
Rev.	Description	
Client & Project		
Channing School		
Main School Building		
Document Title		
Historic Features		
Existing Plan - Level 0		
Project Stage Purpose		
RIBA 3	PLANNING ISSUE	Scale 1:50 @A1
Document Reference		Revision Status
CHA-NVB-MSB-0-DR-A-2082		P02 S2

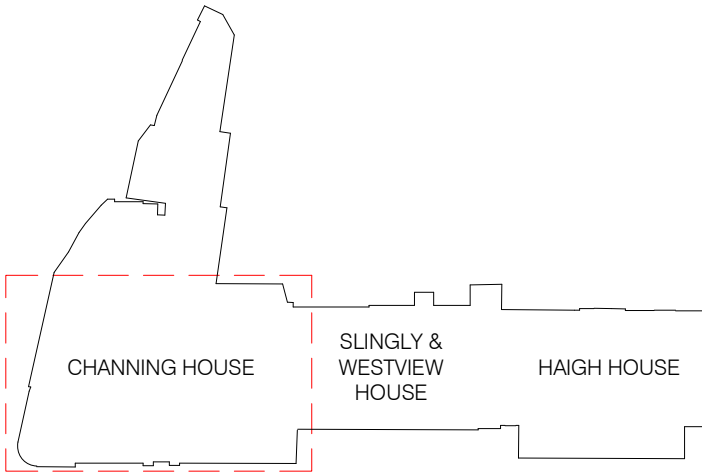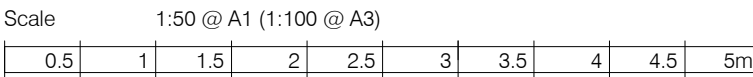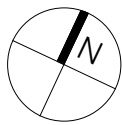

KEY PLAN

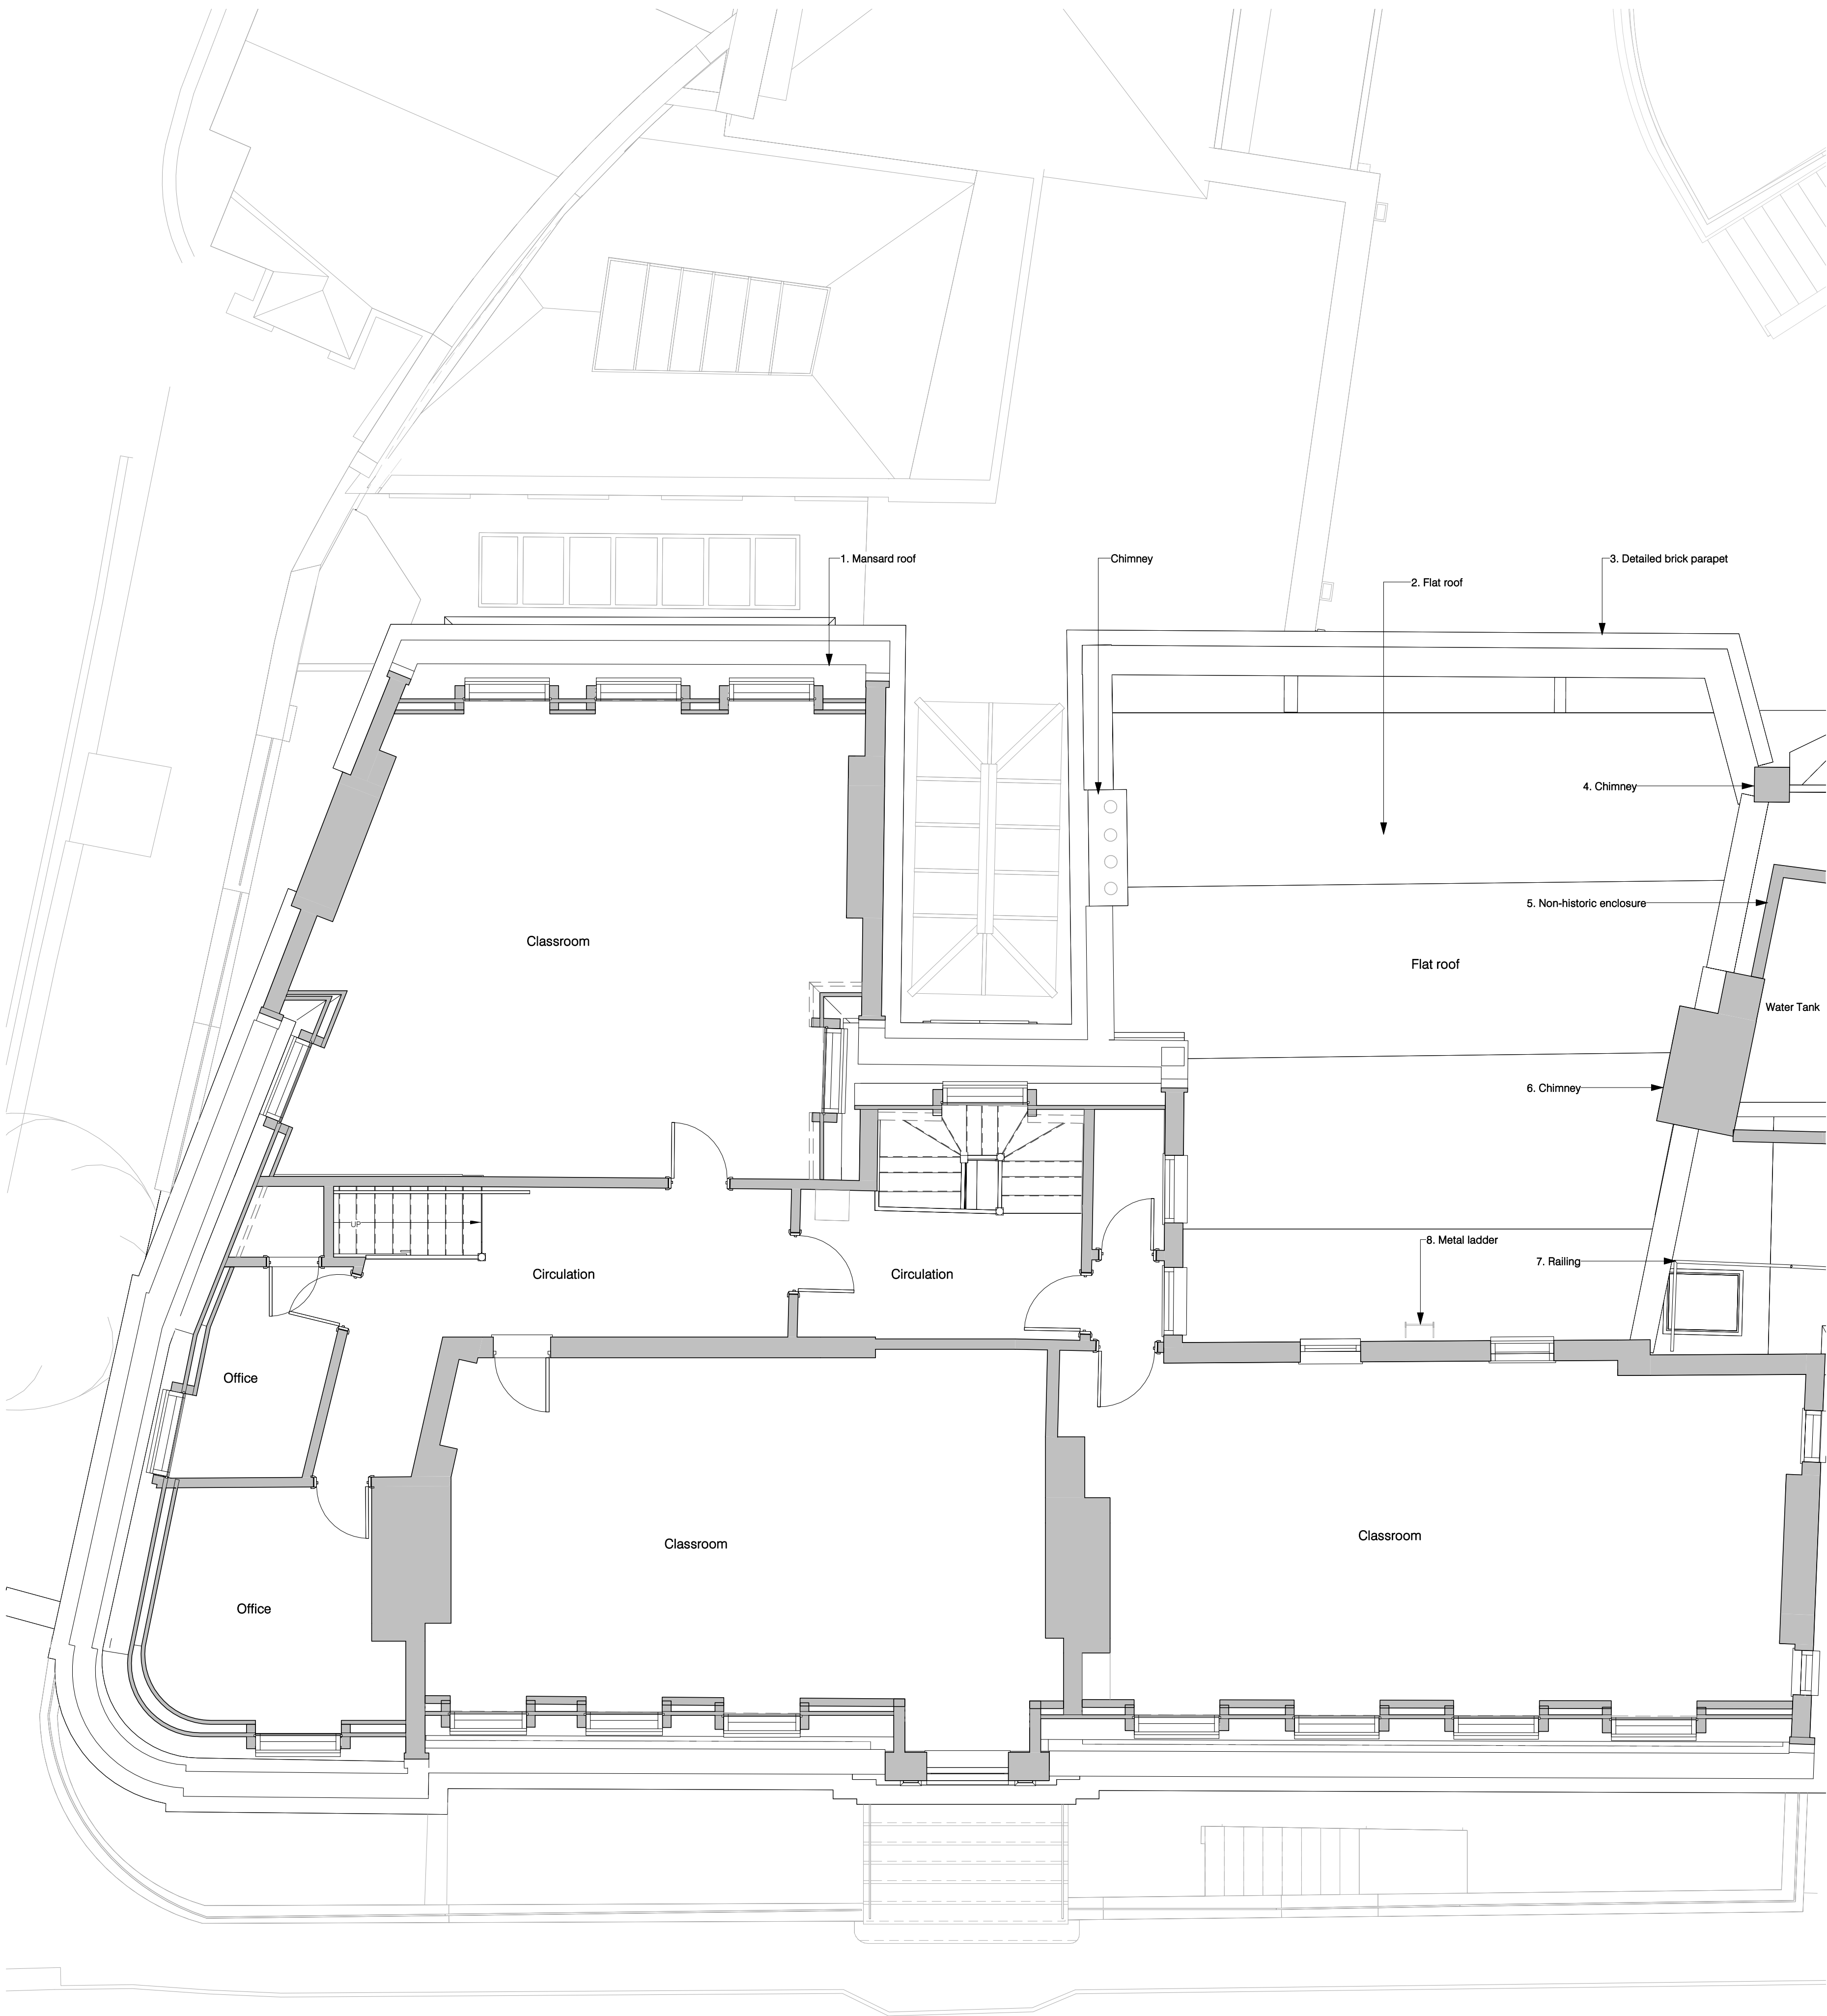

CHANNING HOUSE



P02	Planning Issue	Date 23/02/2024
Rev.	Description	
Client & Project		
Channing School		
Main School Building		
Document Title		
Historic Features		
Existing Plan - Level 3.5		
Project Stage	Purpose	Scale
RIBA 3	PLANNING ISSUE	1:50 @A1
Document Reference	Revision	Status
CHA-NVB-MSB-3.5-DR-A-2089	P02	S2