


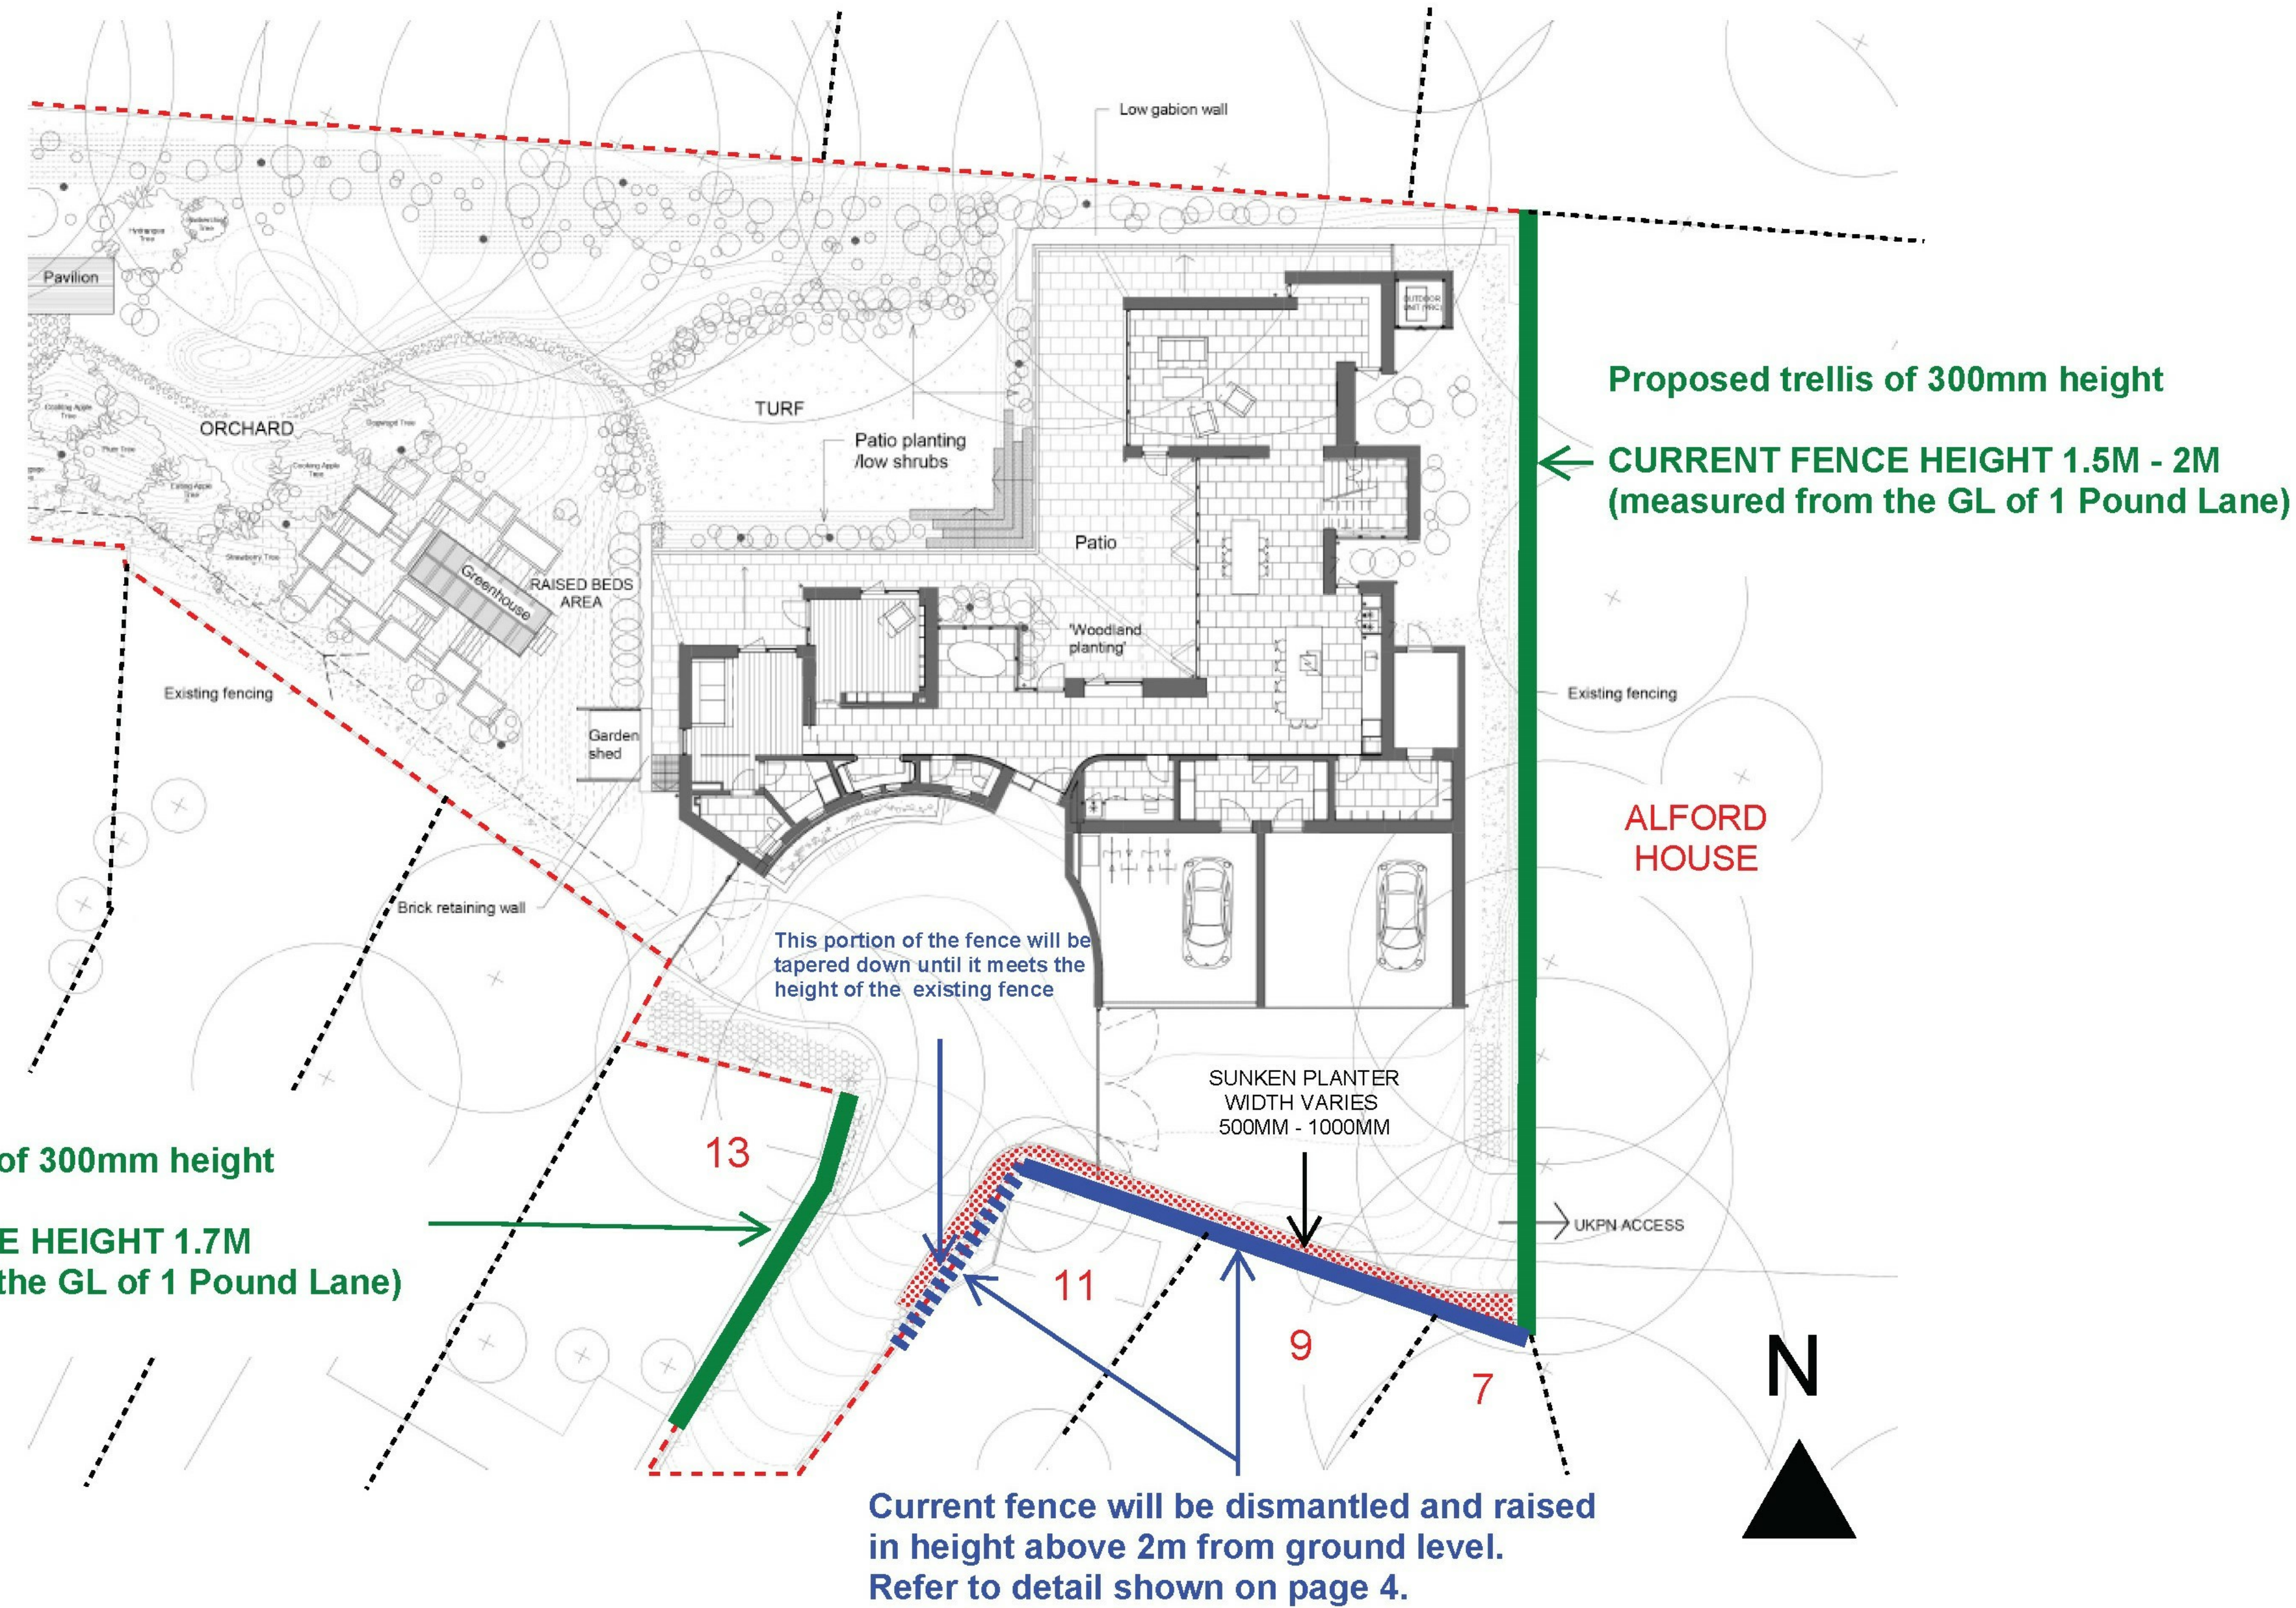

GENERAL NOTES

DO NOT SCALE OFF THIS DRAWING.
ALL DIMENSIONS MUST BE CHECKED ON SITE. INFORM THE ARCHITECT OF ANY DISCREPANCIES PRIOR TO CONSTRUCTION.
THIS DRAWING IS COPYRIGHT & MAY NOT BE OTHERWISE USED OR COPIED.

CDM REGULATIONS 2015

ALL CURRENT DRAWINGS AND SPECIFICATIONS FOR THE PROJECT MUST BE READ IN CONJUNCTION WITH THE DESIGNER'S HAZARD AND ENVIRONMENTAL ASSESSMENT RECORD

NOTES

NOTE 01: TO BE READ IN CONJUNCTION WITH VARIATION OF CONDITION 2, REV04

Client

Ms Jothi Reddy
1 POUND LANE (11-13
STANHOPE GARDENS), N6 5AS

OCI
ARCHITECTURE

Oana Ciurescu
D: +44 (0)777 9571 8508
E: ociurescu@outlook.com

1	VARIATION OF CONDITION 2	OCI ARCH	01.04.24
Rev	Description	By	Chk

Project

Stanhope Gardens

Title

PROPOSED INTERVENTIONS
LOCATION PLAN

Project No.
CFM-85447

Scale @ A1 1 : 150	Date 01.04.2024	Revision C01
-----------------------	--------------------	-----------------

Drawing Number
CFM-85447-A-SIT-08-512