


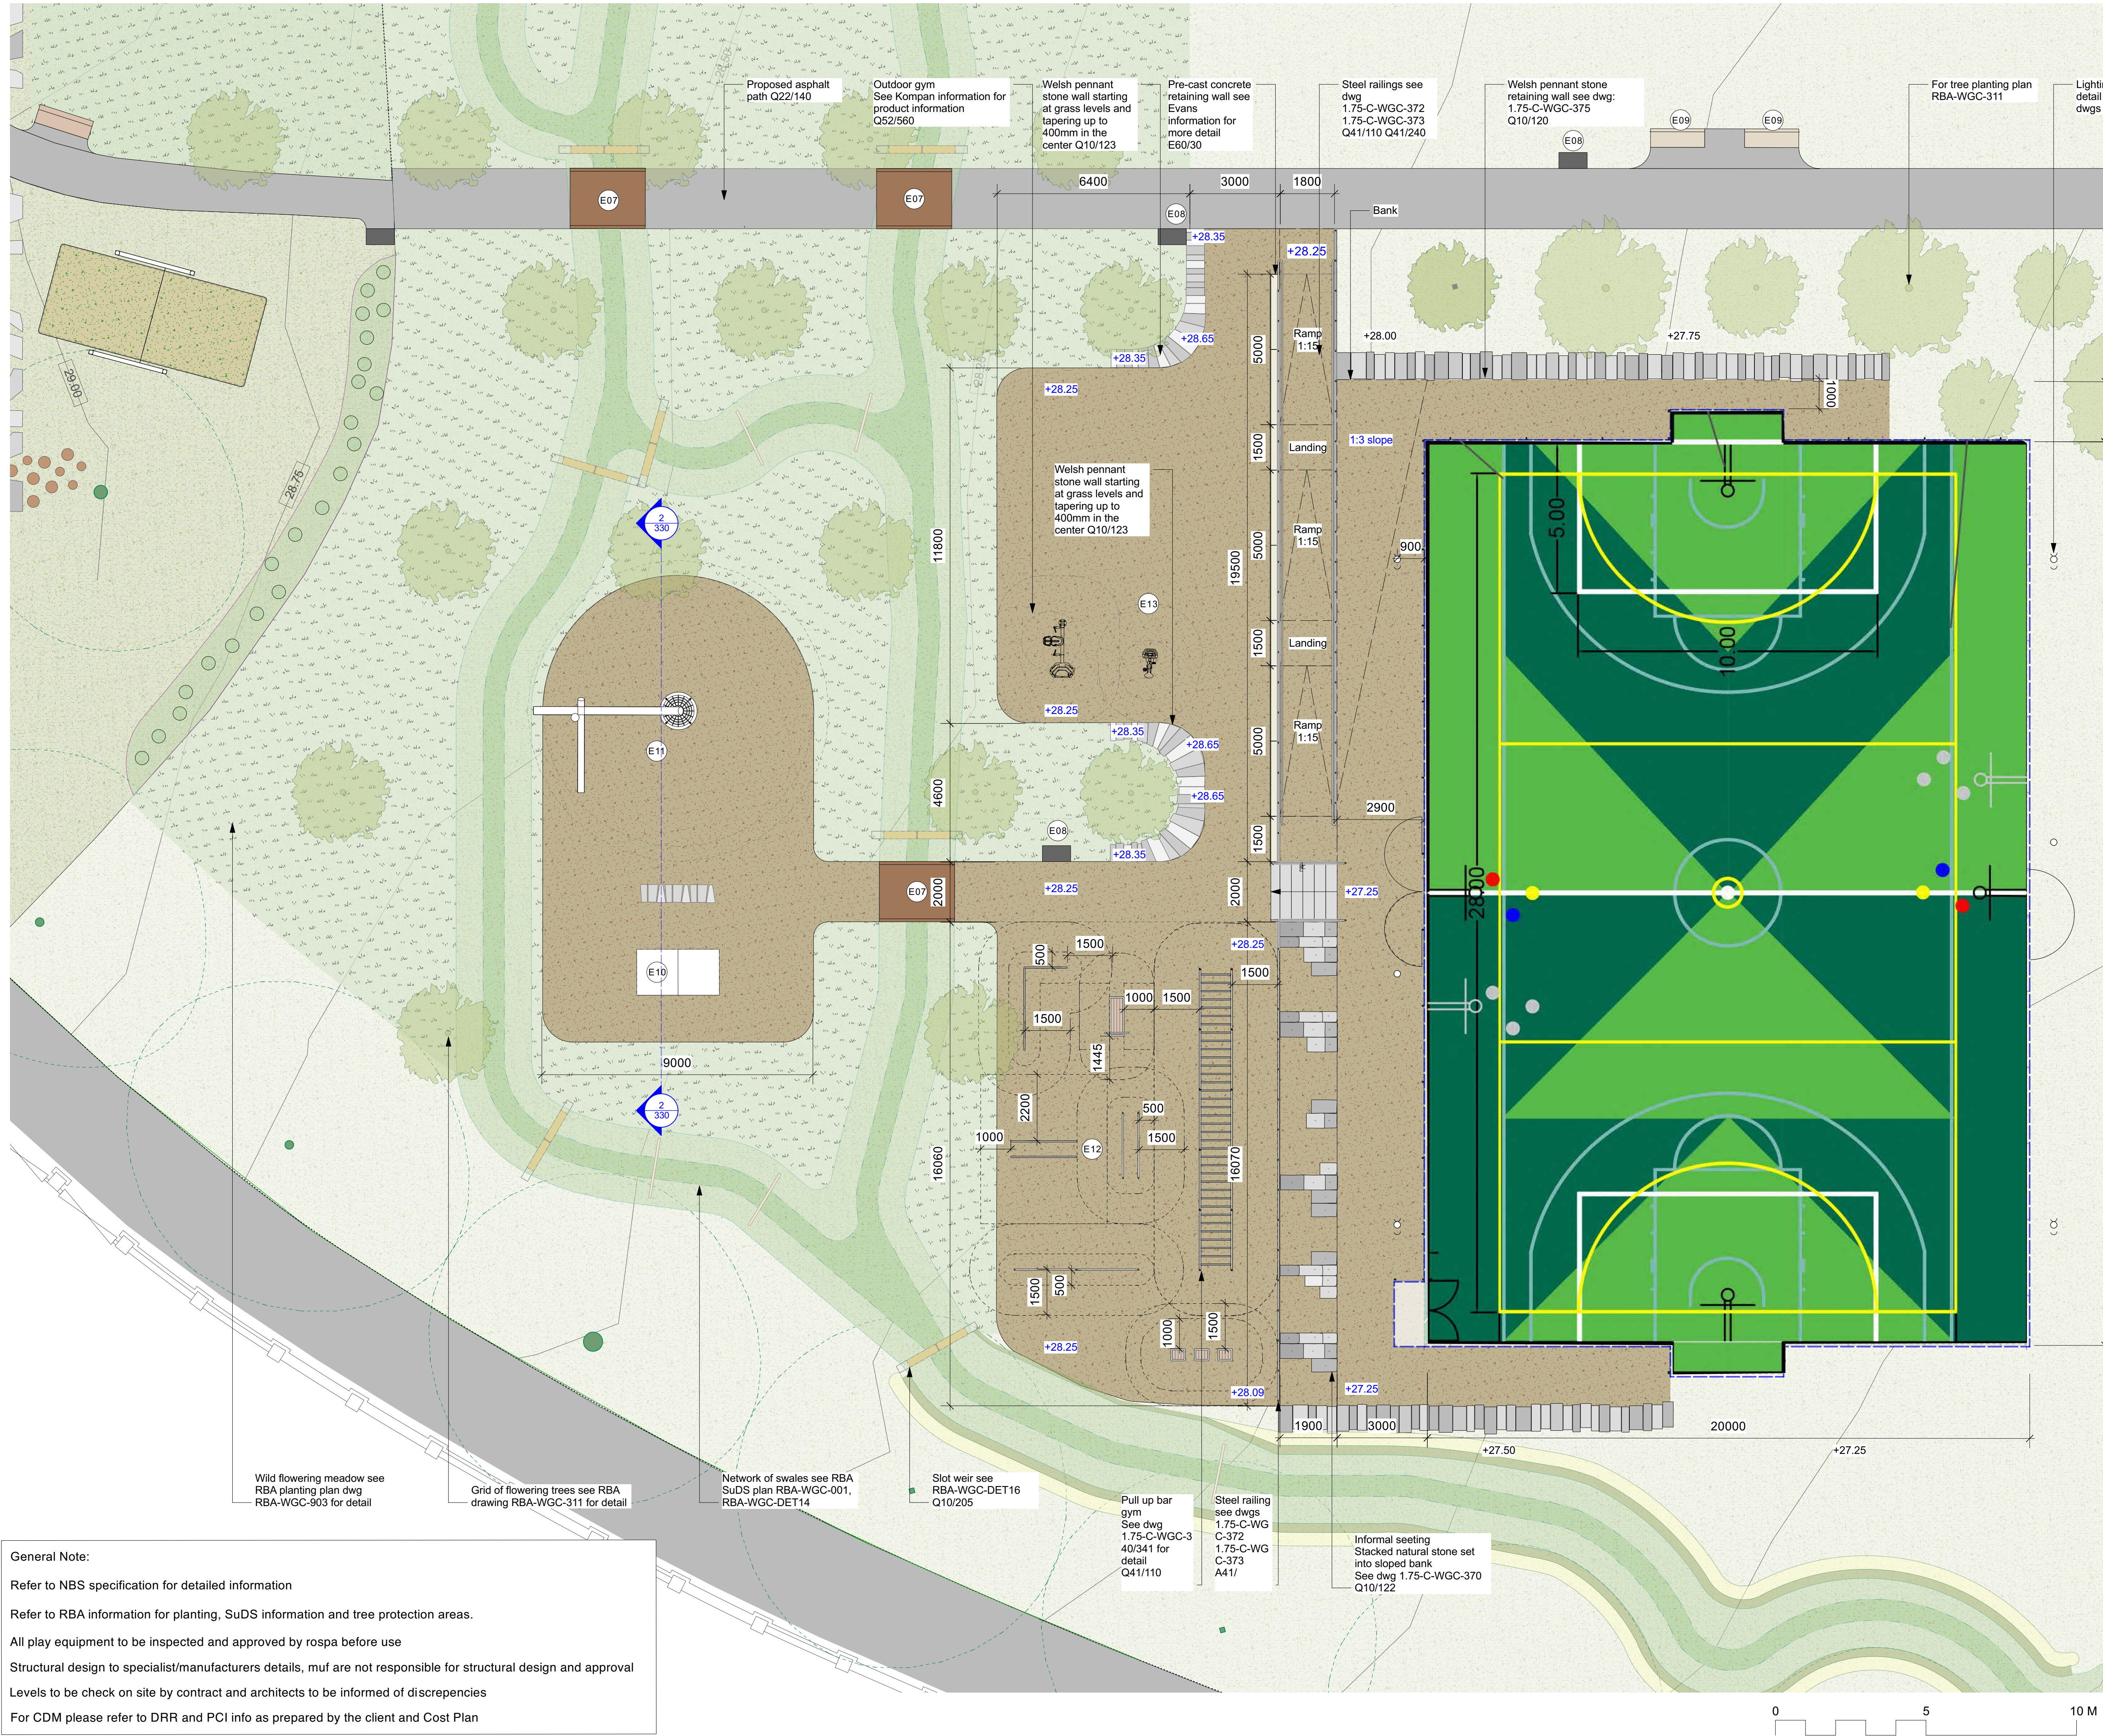

NOTES

All dimensions and levels to be checked on site before commencing work.

Any discrepancies shall be immediately notified to the architect in writing.

Do not scale from this drawing, use figured dimensions only.

If in doubt consult the architect.

Key Plan

KEY

XX.XX Existing Levels

xx.xx Proposed Levels

— Planning boundary

— Playzone boundary

Surface finishes

- Proposed Tree
See RBA info RBA-WGC-311
- Existing Tree
Refer to arboricultural survey. Protect during works and hand dig in root protection areas see RBA-WGC-003
- Tarmac footpath
See dwg: 1.75-D-WGC-510 Q22/140
- Safety Surface
See dwg: 1.75-D-WGC-510
Type: Multi-colour: 60%yellow: 40%brown Q26/360
- Proposed planting
See RBA info RBA-WGC-350, RBA-WGC-315
- Existing grass
Protect during works and reseed where needed, see RBA info RBA-WGC-350
- Swayles
See RBA SUDA GA RBA-WGC-001 and typical detail RBA-WGC-DET14
- Proposed wildflower planting
See RBA info RBA-WGC-350
- Polymeric surface
TBC by Playzone

Components

- E07 Swale Bridge
Corten steel to match rail
See dwg: 1.75-C-WGC-316 Q55/130
- E08 Bin
Buxton double recycling BX452563-DB-RC in black Q50/240
- E09 Benches
Easigate Anti-vandal with metal slats Q50/220
- E10 Ping pong table
Co-made with young people, see dwg: 1.75-C-WGC-330 Q50/360
- E11 Basket Swing
Spec: Durdham & Grove SW.1.01B, see dwg: 1.75-C-WGC-330 Q52/441
- E12 Pull up gym
Spec: See dwg: 1.75-C-WGC-340/341 Q50/360
- E13 Outdoor gym
Spec: Kompan Chest press FA260100 City take SAZ5010 -0800 Q50/360

A	Stage 4 Information	JK	08/09/23
X	Draft stage 4 set for costing	SA	24/04/23
REV	DESCRIPTION	CHECKED BY	DATE

drawing title

Proposed Central Common GA

drawing no

1.75-L-WGC-140

revision

scale at A1

1:200

scale at A3

1:400

creation date

04.04.22

project number

1.75

project name

Wood Green Common

client

London Borough of Haringey

muf architecture/art lip

72-74 Mare Street

London

E8 4RT

020 8985 3038

studio@muf.co.uk

General Note:

Refer to NBS specification for detailed information

Refer to RBA information for planting, SuDS information and tree protection areas.

All play equipment to be inspected and approved by rospa before use

Structural design to specialist/manufacturers details, muf are not responsible for structural design and approval

Levels to be check on site by contract and architects to be informed of discrepancies

For CDM please refer to DRR and PCI info as prepared by the client and Cost Plan