



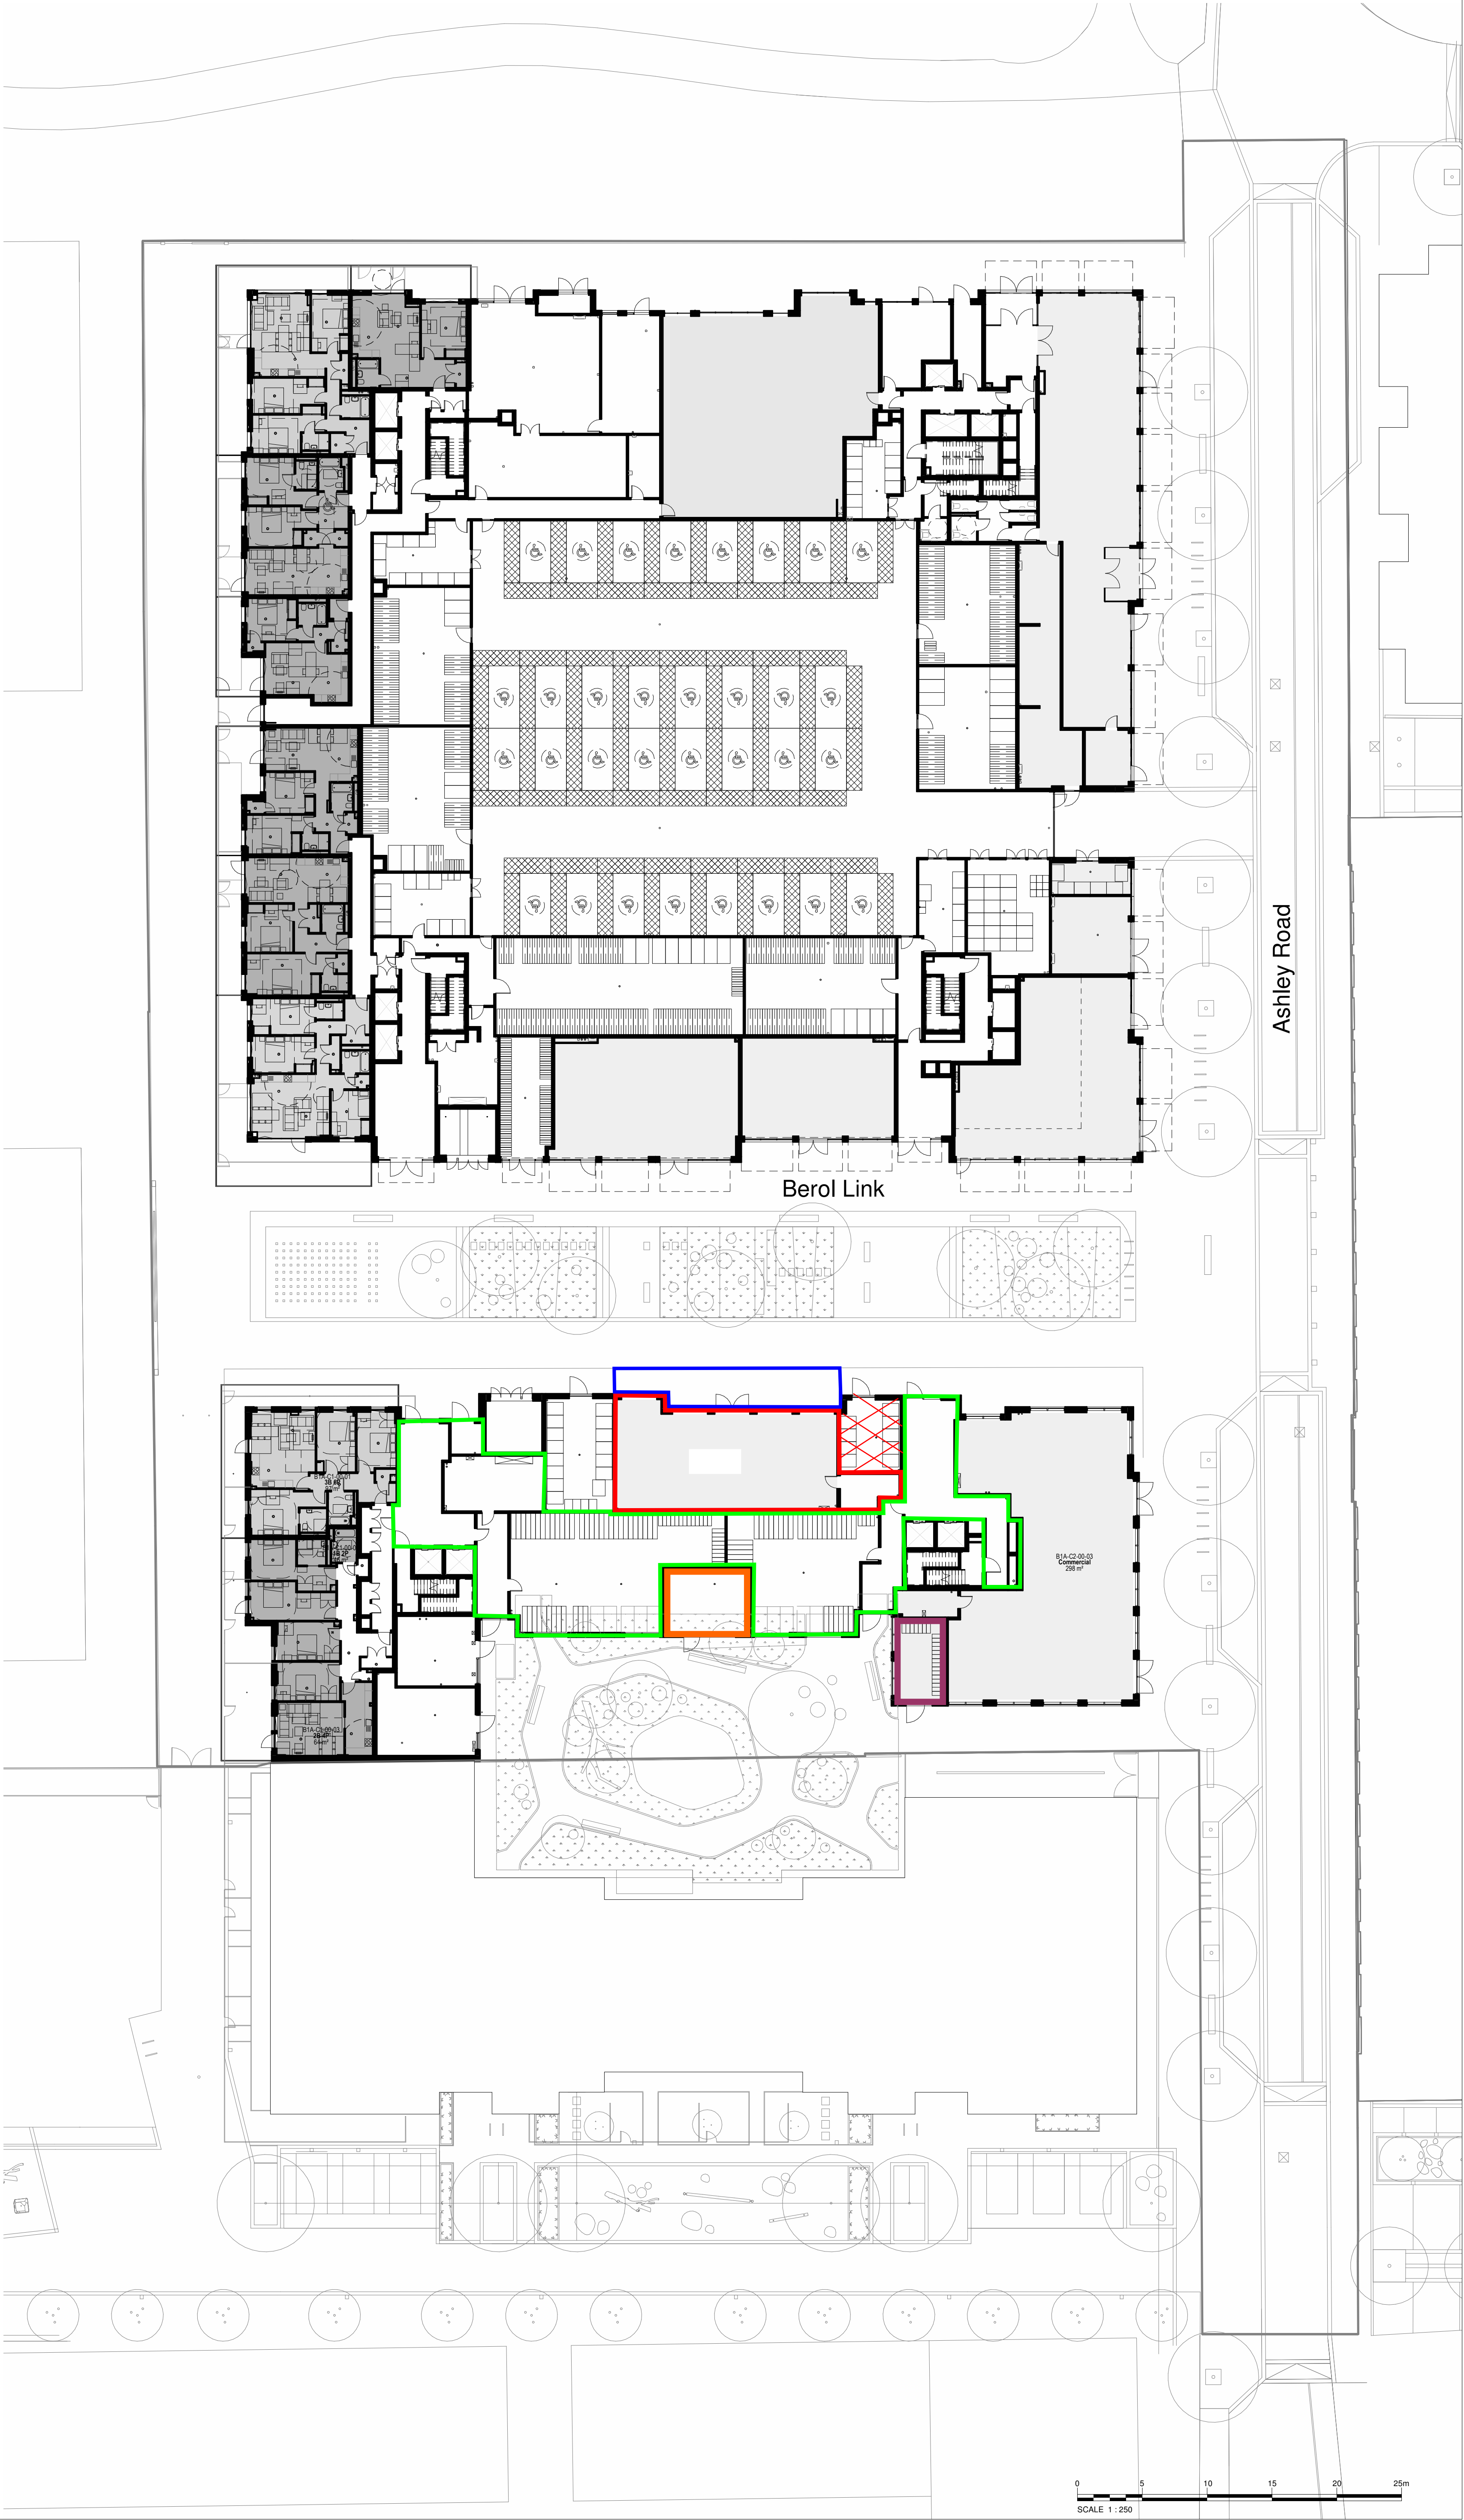

Client
Berkeley Square Developments

Project
Ashley Gardens

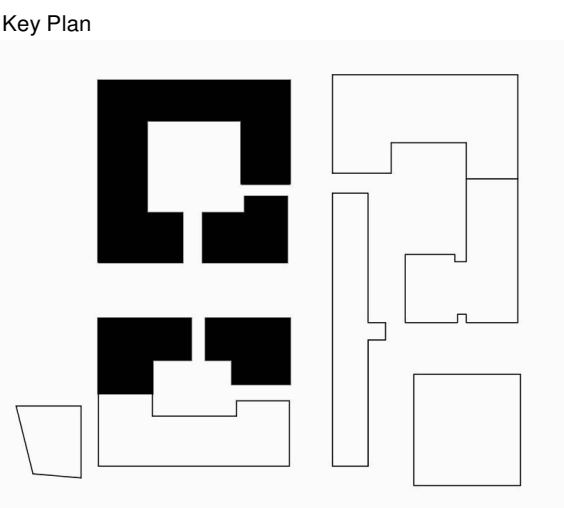

Title
Plan 04
Floor level: Ground
Unit 2 Berol Link

3DReid
www.3DReid.com
Architecture Interiors Masterplanning

Drawing No.
190110-3DR-XX-00-DR-A-06800

Rev.
H

3D
REID