



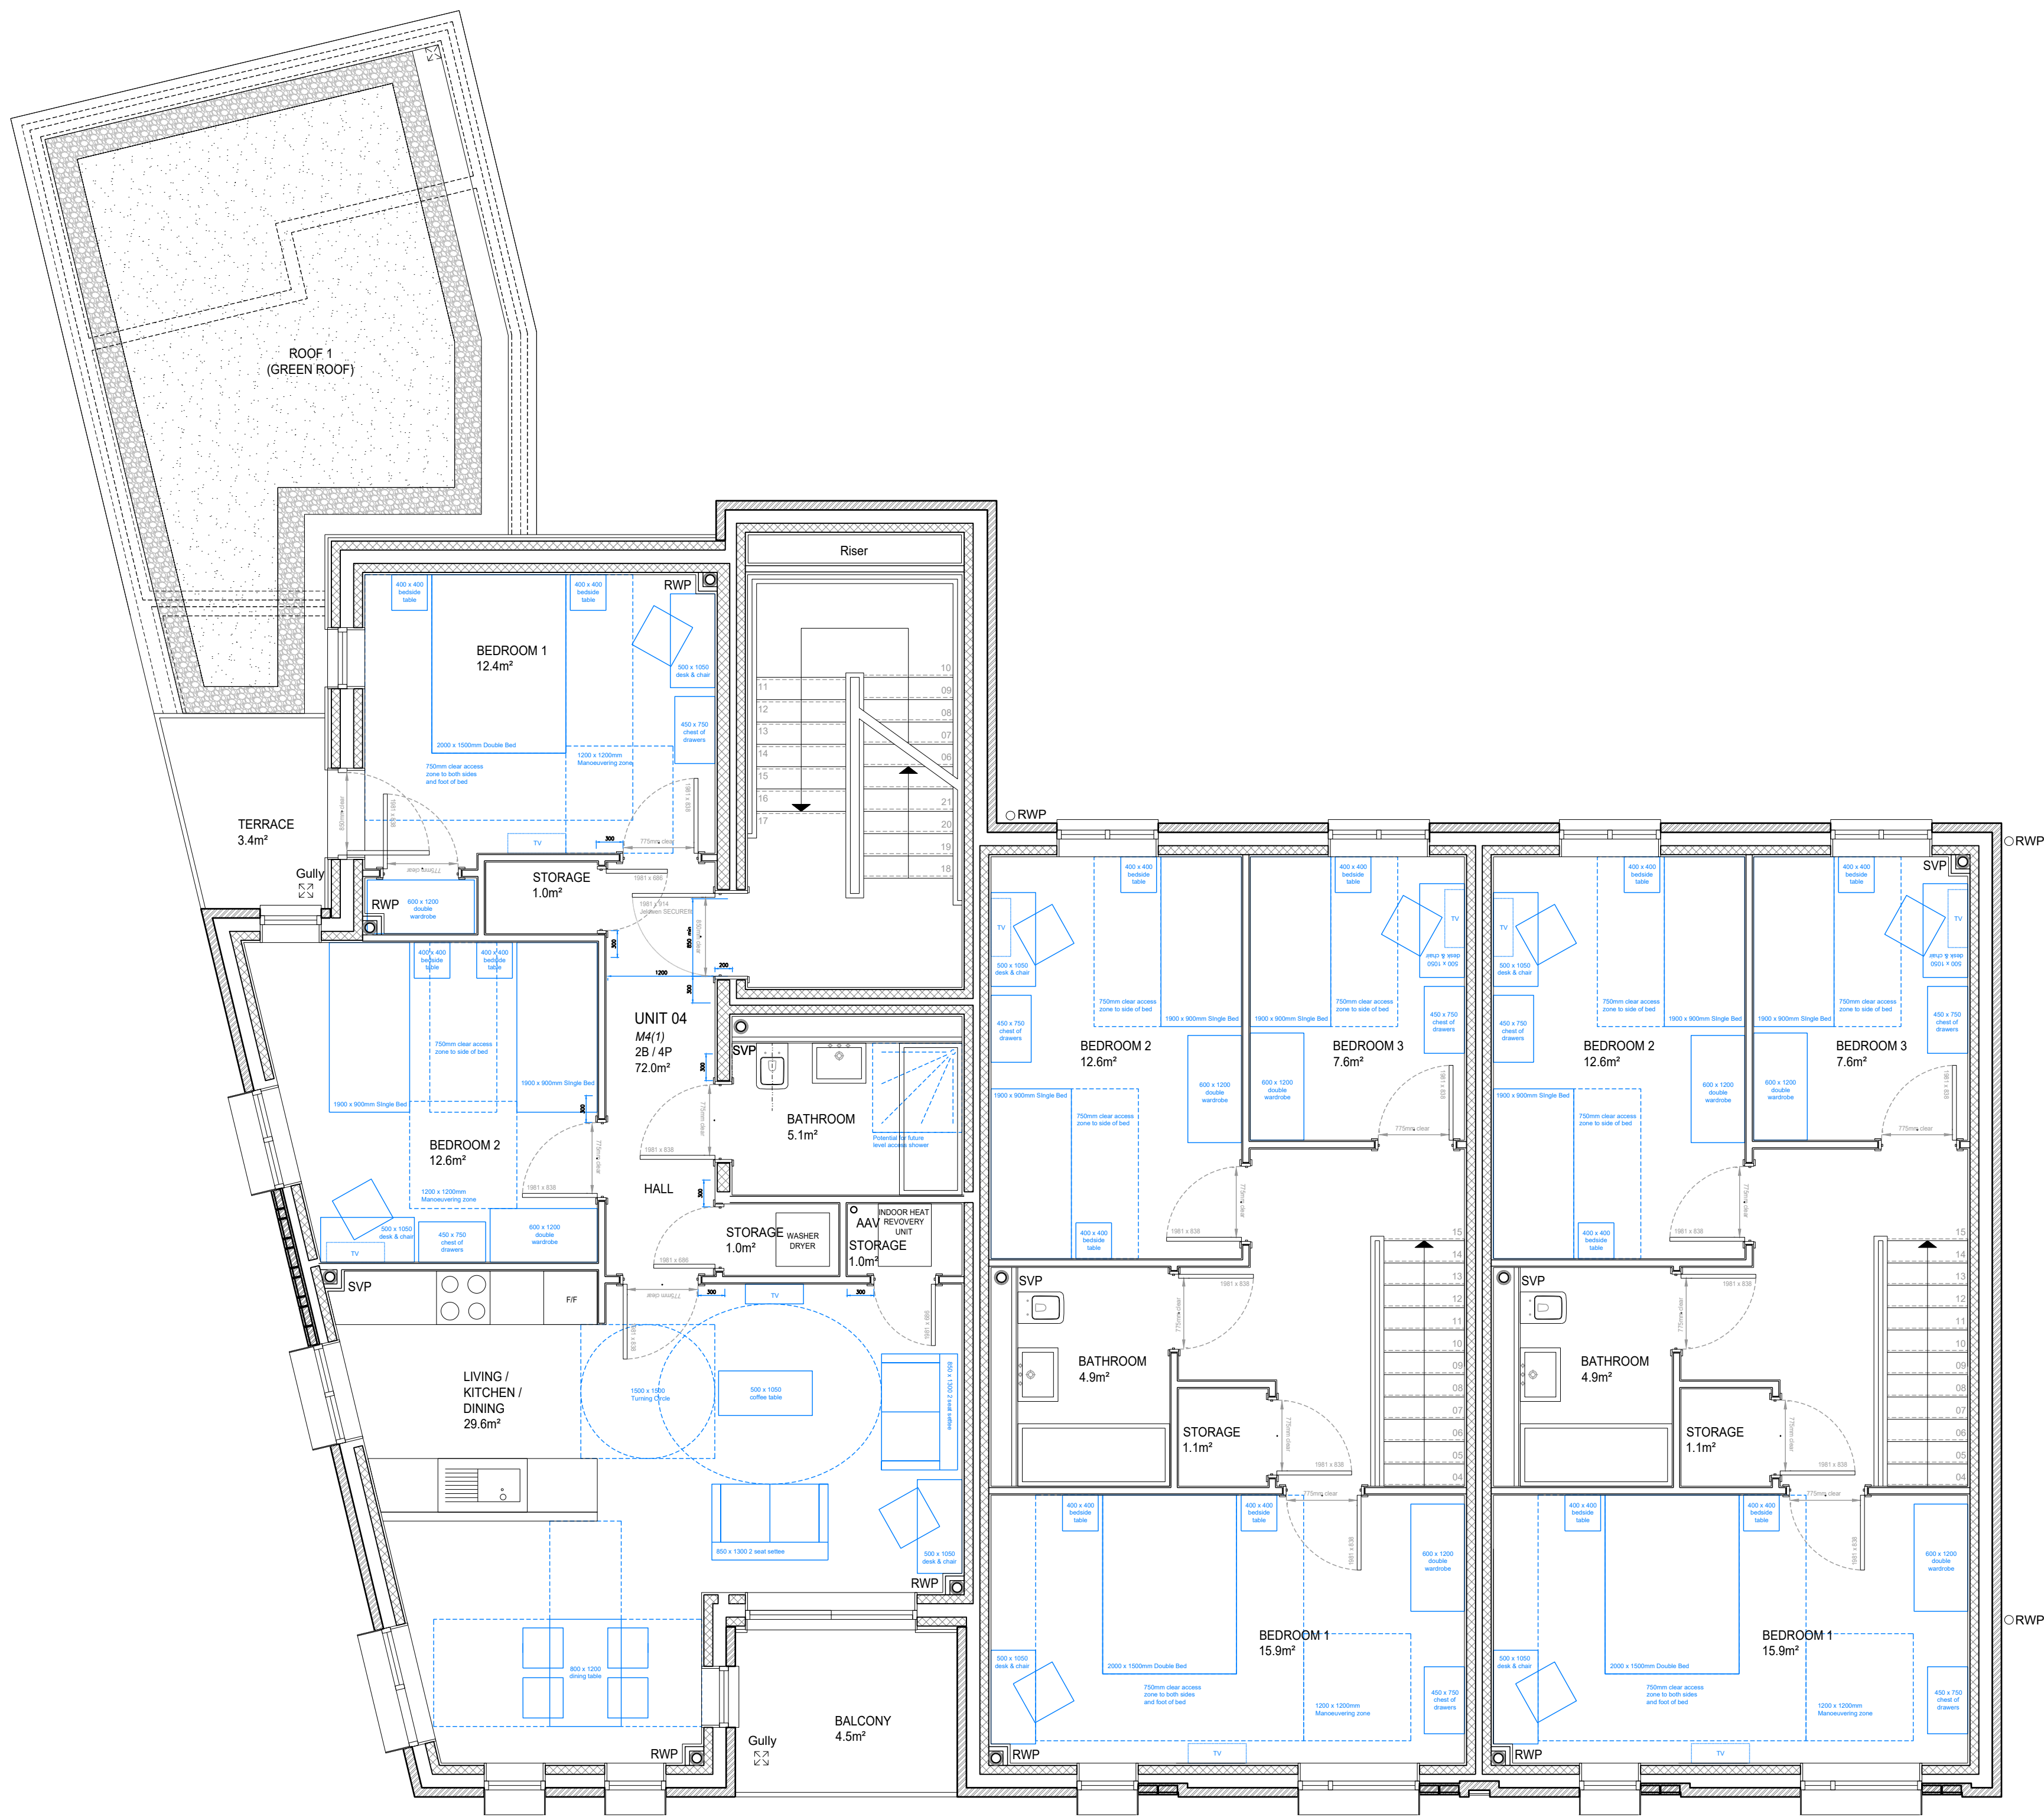

- PART M4 UNIT CATEGORY
- UNIT 01 - M4(2) - ACCESSIBLE AND ADAPTABLE DWELLING
- UNIT 02 - M4(2) - ACCESSIBLE AND ADAPTABLE DWELLING
- UNIT 03 - M4(2) - ACCESSIBLE AND ADAPTABLE DWELLING
- UNIT 04 - M4(1) - VISITABLE DWELLING*
- UNIT 05 - M4(1) - VISITABLE DWELLING*
- UNIT 06 - M4(1) - VISITABLE DWELLING*
- * Units 04, 05 & 06 cannot achieve M4(2) Category due to omission of a lift to access upper floors

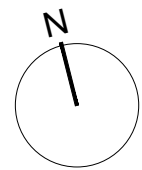

First Floor Part M Compliance Plan

© The Copyright of this drawing remains with BEAU Architecture Ltd and is not to be reproduced without written approval. Dimensions are not to be scaled from this drawing. The Contractor is to check all dimensions on site and report any discrepancies to the Contract Administrator. This drawing is to be read in conjunction with all other standard documentation. If in doubt, ASK.

Notes :

Rev.	Description	Date	By
C1	Issued for Construction	09.04.2024	
R1	Issued as 'Review' Status	20.02.2024	
P1	Preliminary Drawing Issue	19.12.2023	

Client :
AJ
Alexander James Contracts Ltd
Project No :
21007

Project :
Land adjacent to:
318A White Hart Lane
Haringey
London
N17 8LA

Drawing Title :
First Floor
Part M Compliance Plan

Drawn by : SIB
Date : August 2022
Status: CONSTRUCTION
Drawing No : 121
Checked by :
Scale @ A1: 1:50
Rev. No : C1

BEAU
Architecture

T: + 44 (0)1303 600404
E: info@beauarchitecture.co.uk
W: www.beauarchitecture.co.uk