


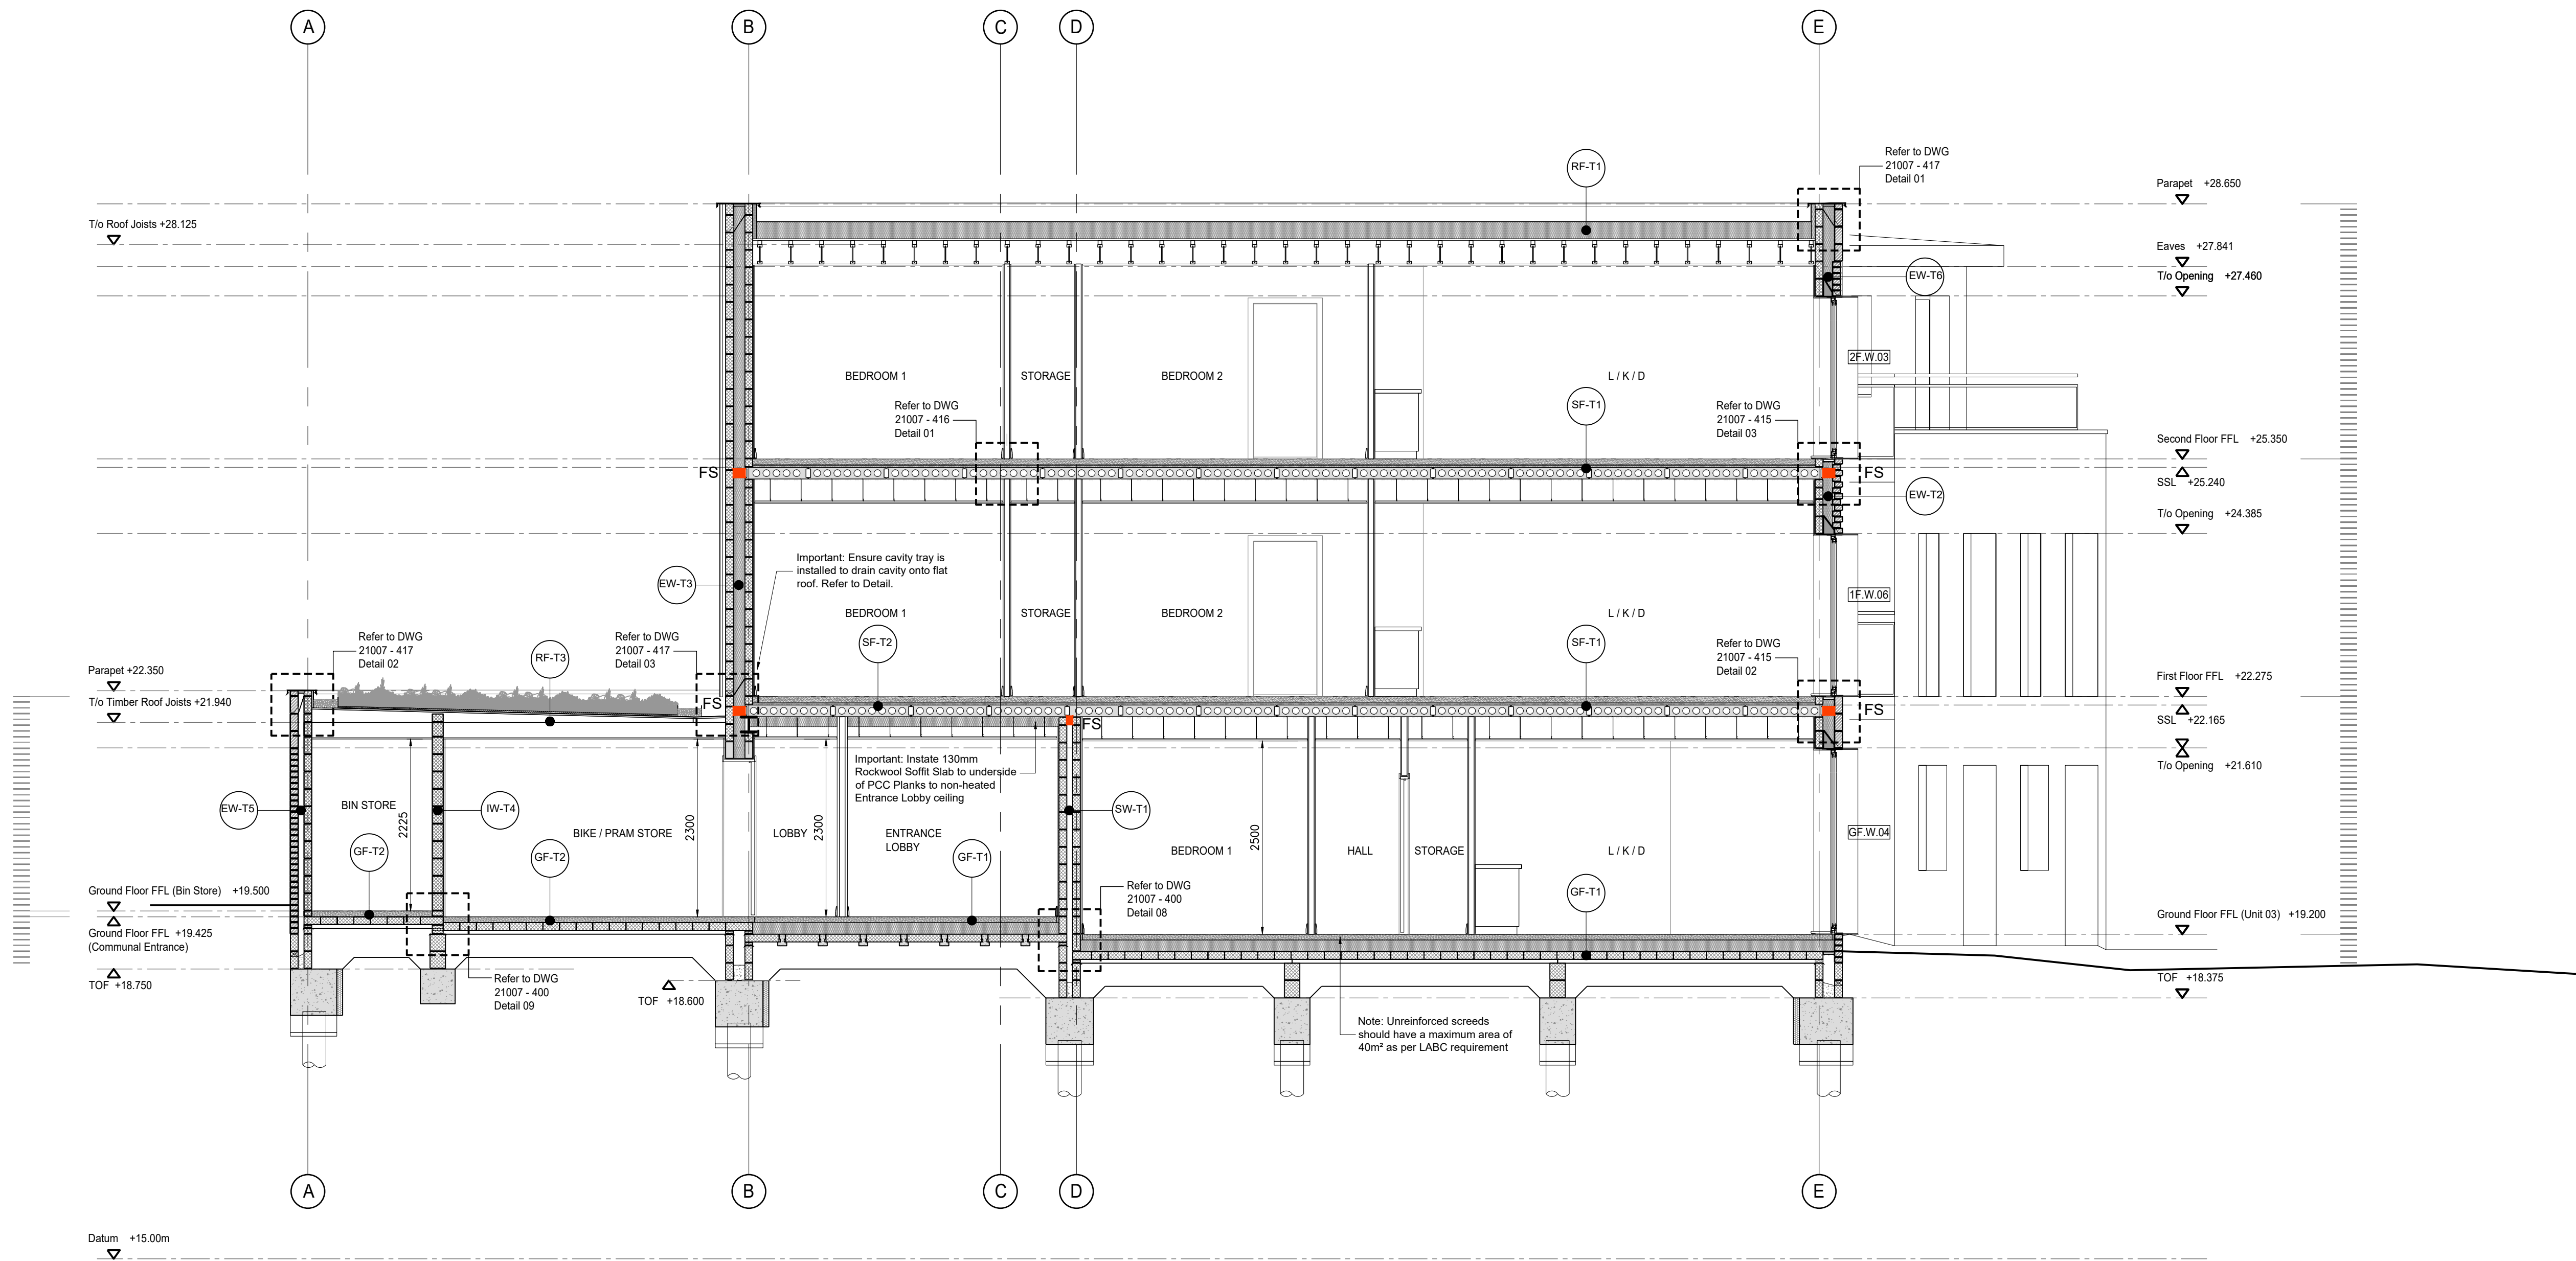

Section B-B

© The Copyright of this drawing remains with BEAU Architecture Ltd and is not to be reproduced without written approval. Dimensions are not to be scaled from this drawing. The Contractor is to check all dimensions on site and report any discrepancies to the Contract Administrator. This drawing is to be read in conjunction with all other standard documentation. If in doubt, ASK.

Notes :

Rev.	Description	Date	By
P4	Green Roof added to bin store	09.04.2024	

P3	Section updated to show partition walls built directly off screed at request of AJCL. Note added re: screed to be no more than 40mm.	26.02.2024	
P2	Ground Floor Door Threshold 20.02.2024 updated to reflect revised Threshold Detail - Drawing 400		
P1	Preliminary Drawing Issue	19.12.2023	

Client :
Alexander James Ltd

Project No :
21007

Project :
**Land adjacent to:
318A White Hart Lane
Haringey
London
N17 8LA**

Drawing Title :
Section B-B

Drawn by : **SIB**
Date : **August 2022**
Status : **PRELIMINARY**
Drawing No : **301**

Checked by :
Scale @ A1:
1:50
Rev. No :
P4

BEAU
Architecture

T: + 44 (0)1303 600404
E: info@beauarchitecture.co.uk
W: www.beauarchitecture.co.uk