


Existing

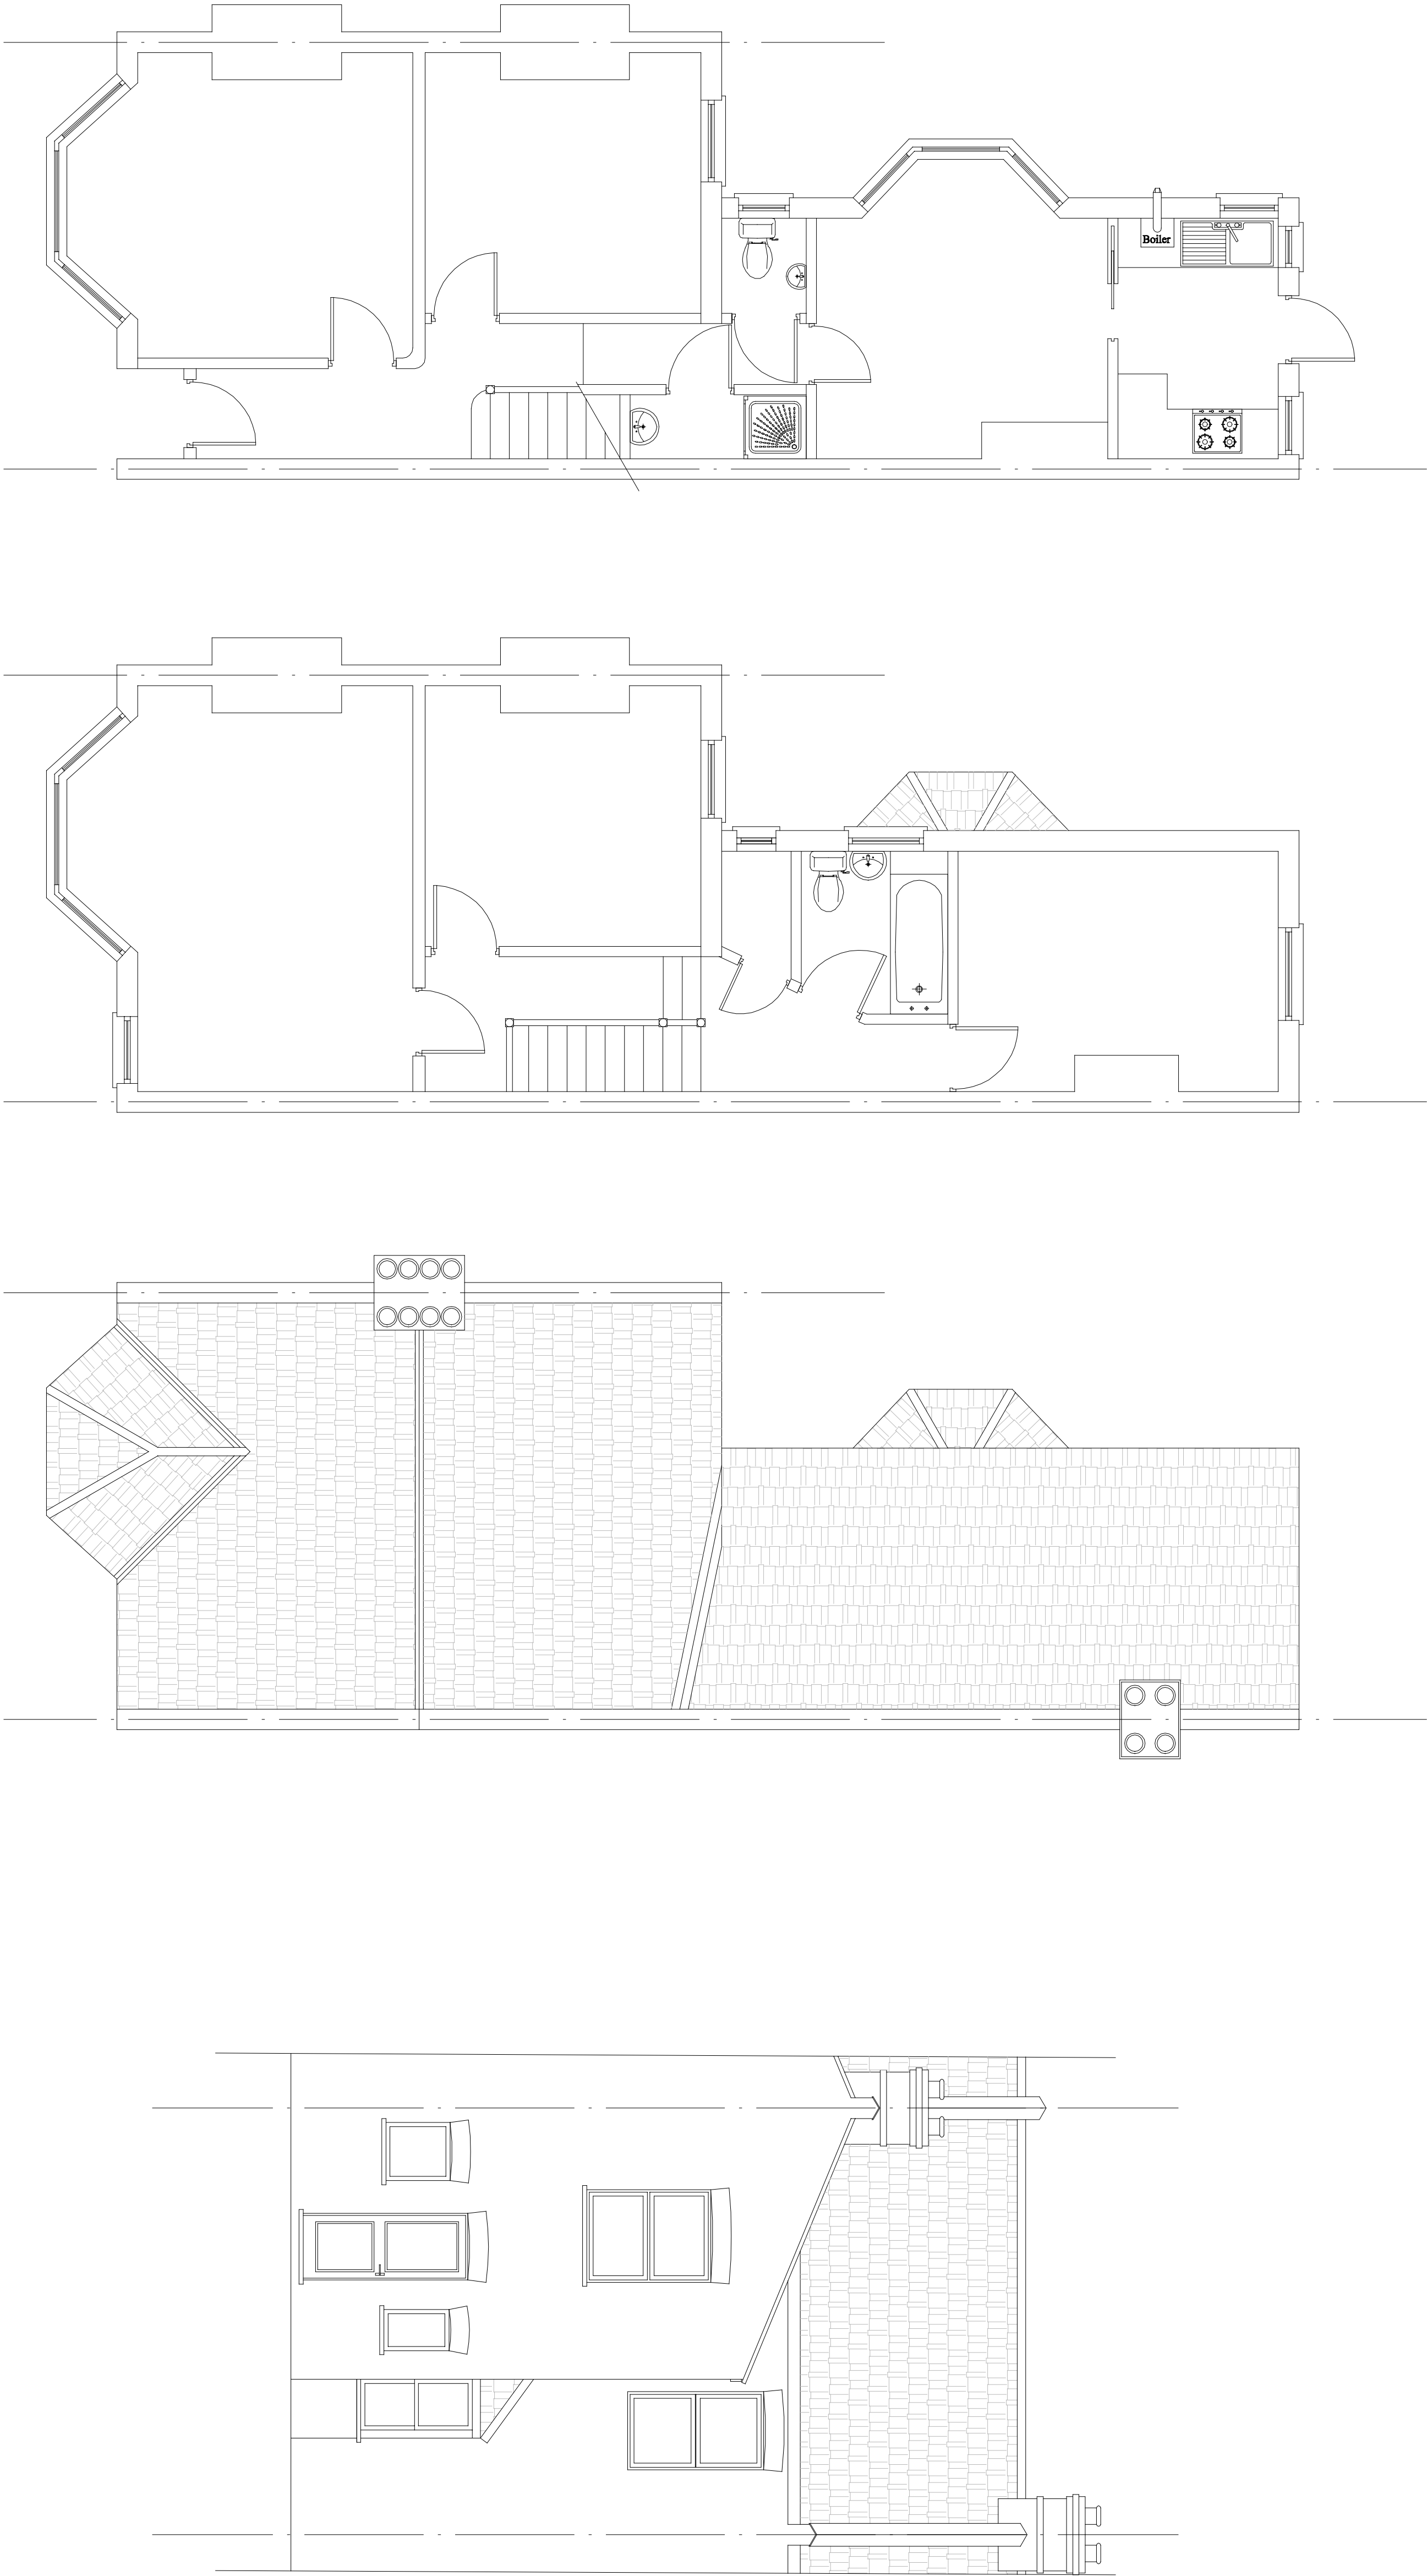

Ground

First

Roof

Rear



Client:

Mr Zhiwei Zhou &
Mrs Yixuan Li

16 Cobham Road
London
N22 6RP

No.	Revision/Issue	Date

From Name and Address
P & A Design Consultants Ltd
4 Highgate Road
Dagenham
Essex RM8 2NU
Tel: 020 8595 6070
Mobile : 07956 181 363
M Pemie BSc Hons, MRICS, MCIOB

Project Name and Address
Rear extension
16 Cobham Road
London
N22 6RP

Project	Sheet
Date	1
Scale	
1:50 (A1)	