

Proposed

Client:

Mr Zhiwei Zhou &
Mrs Yixuan Li



16 Cobham Road
London
N22 6RP

No.	Revision/Issue	Date

From Name and Address
P & A Design Consultants Ltd
4 Highgate Road
Highgate
Isle of Dogs E14 2NU
Tel: 020 8595 6070
Mobile: 07956 181 363
M Pemie BSc Hons, MRICS, MCIOB

Project Name and Address
Rear extension
116 Cobham Road
London
N22 6RP

Project	Sheet
Date	
Scale	2
1:50 (A1)	

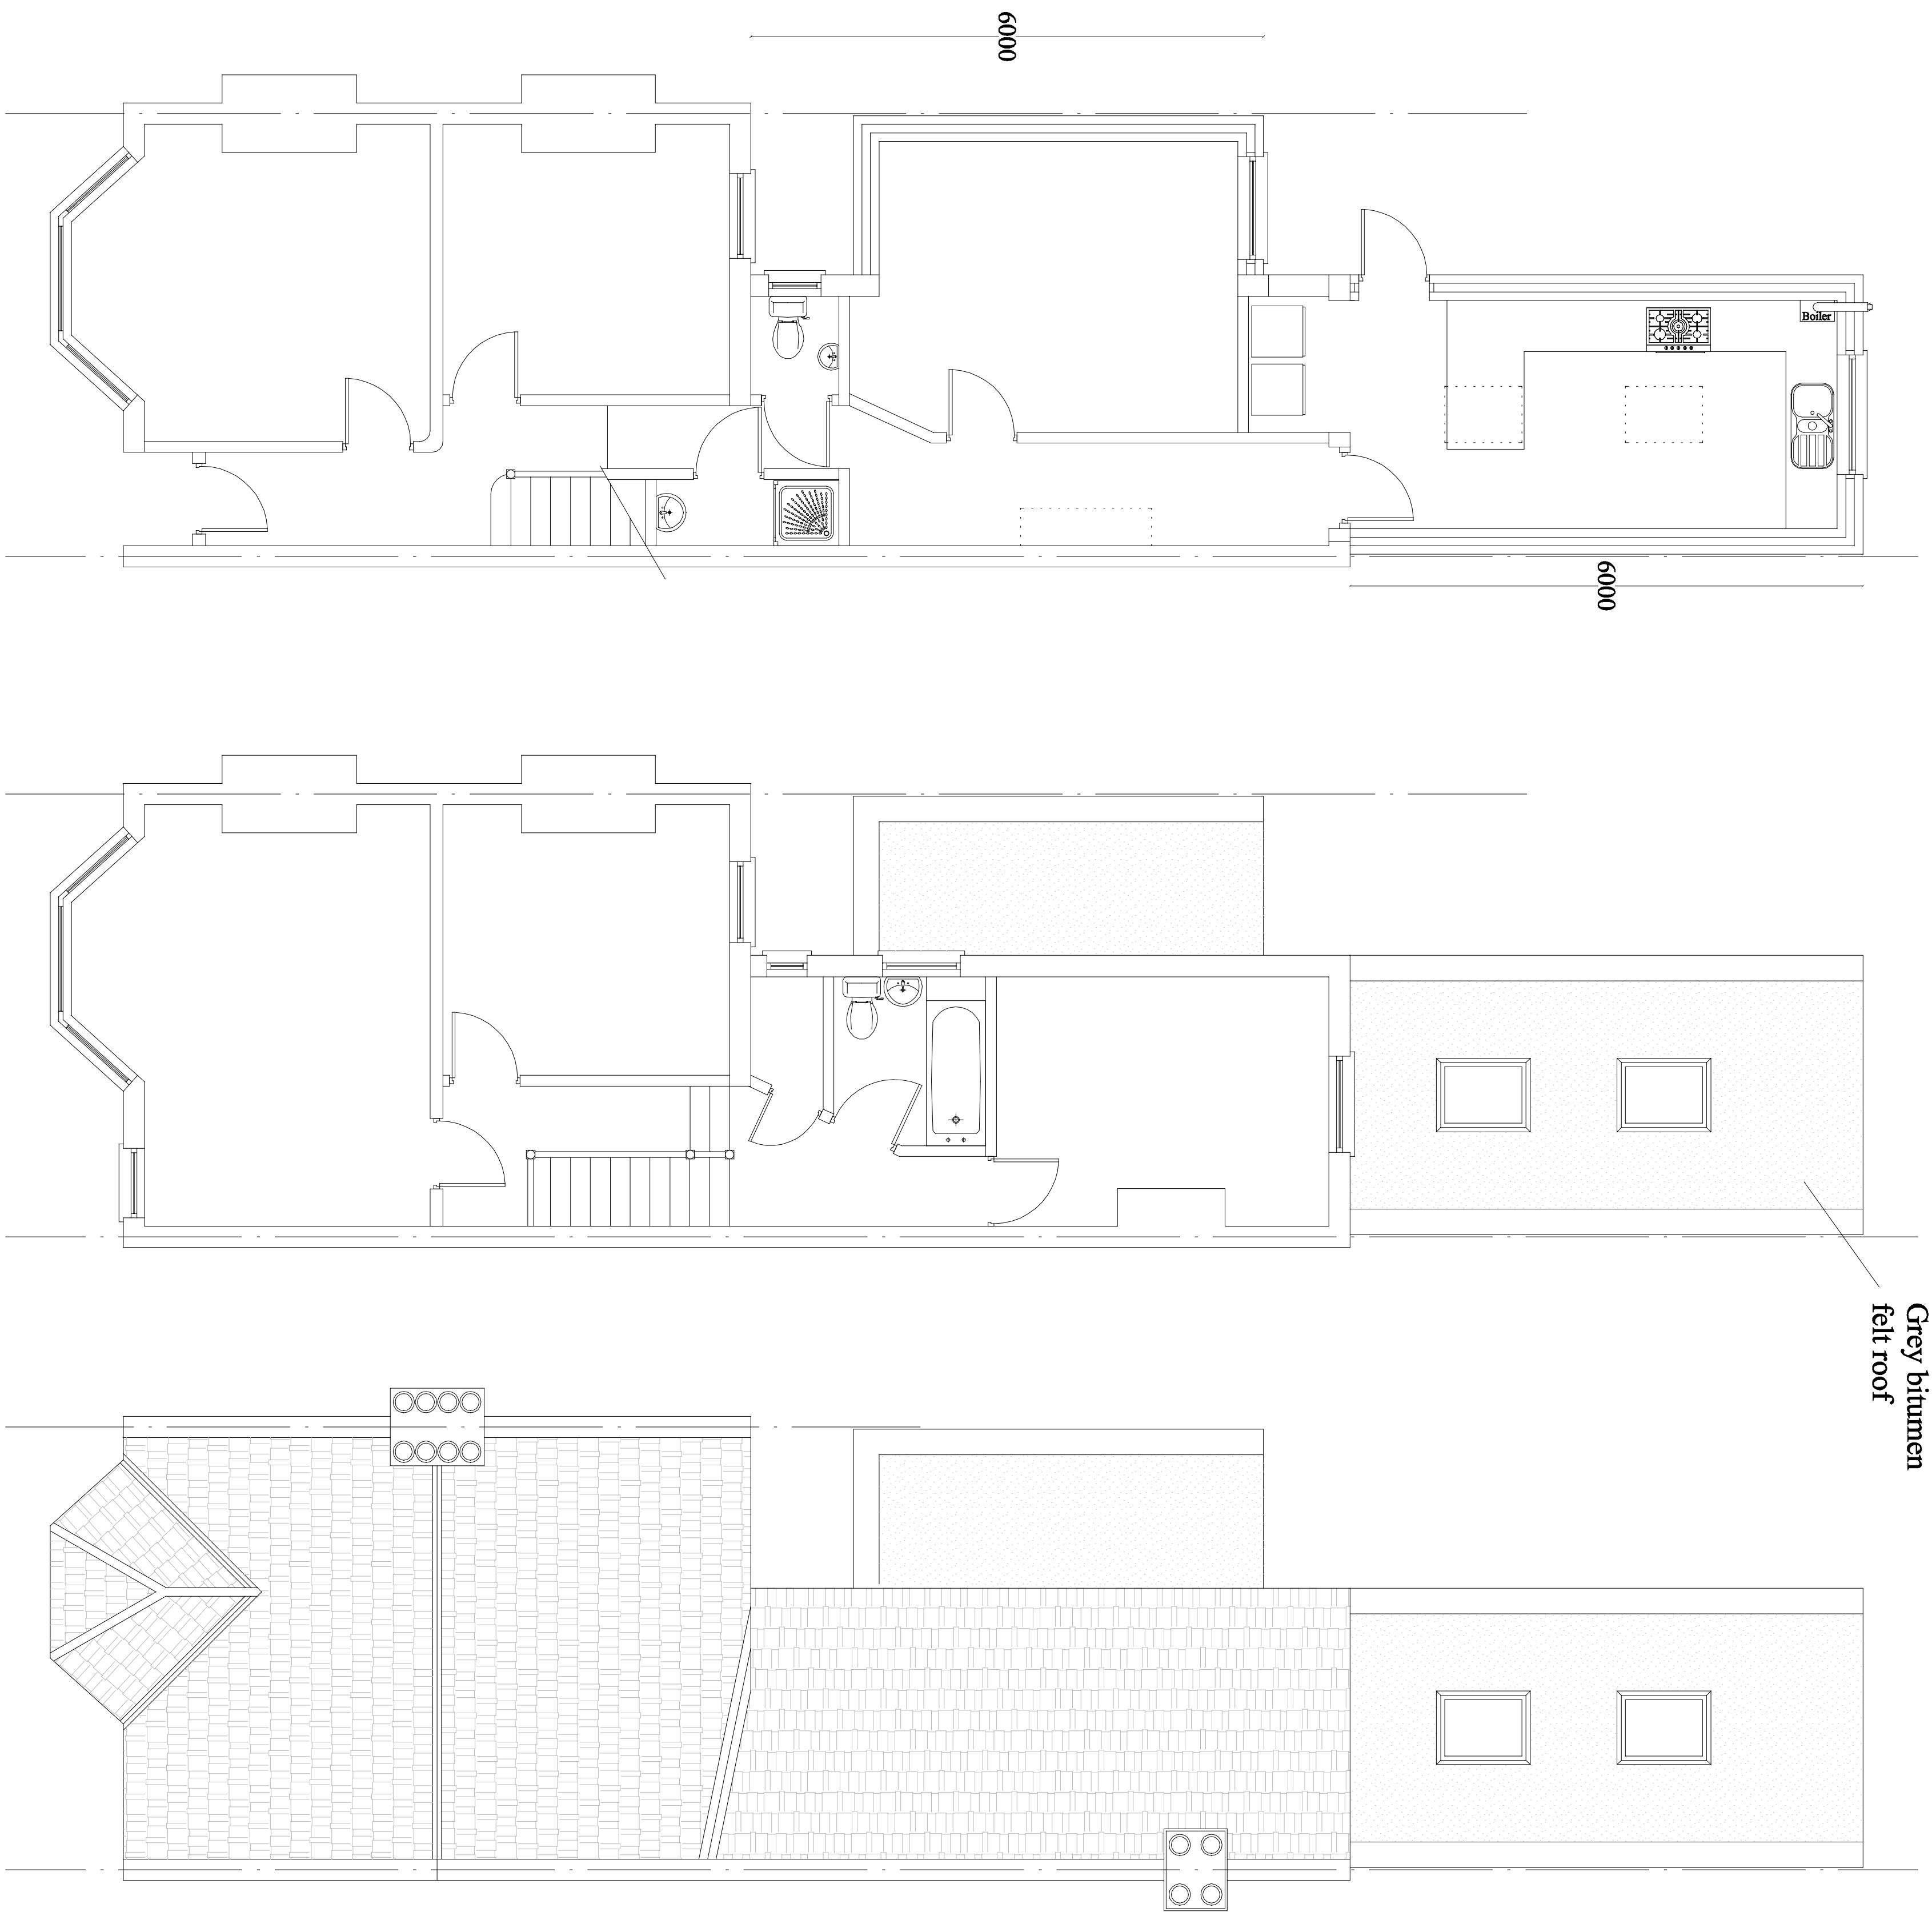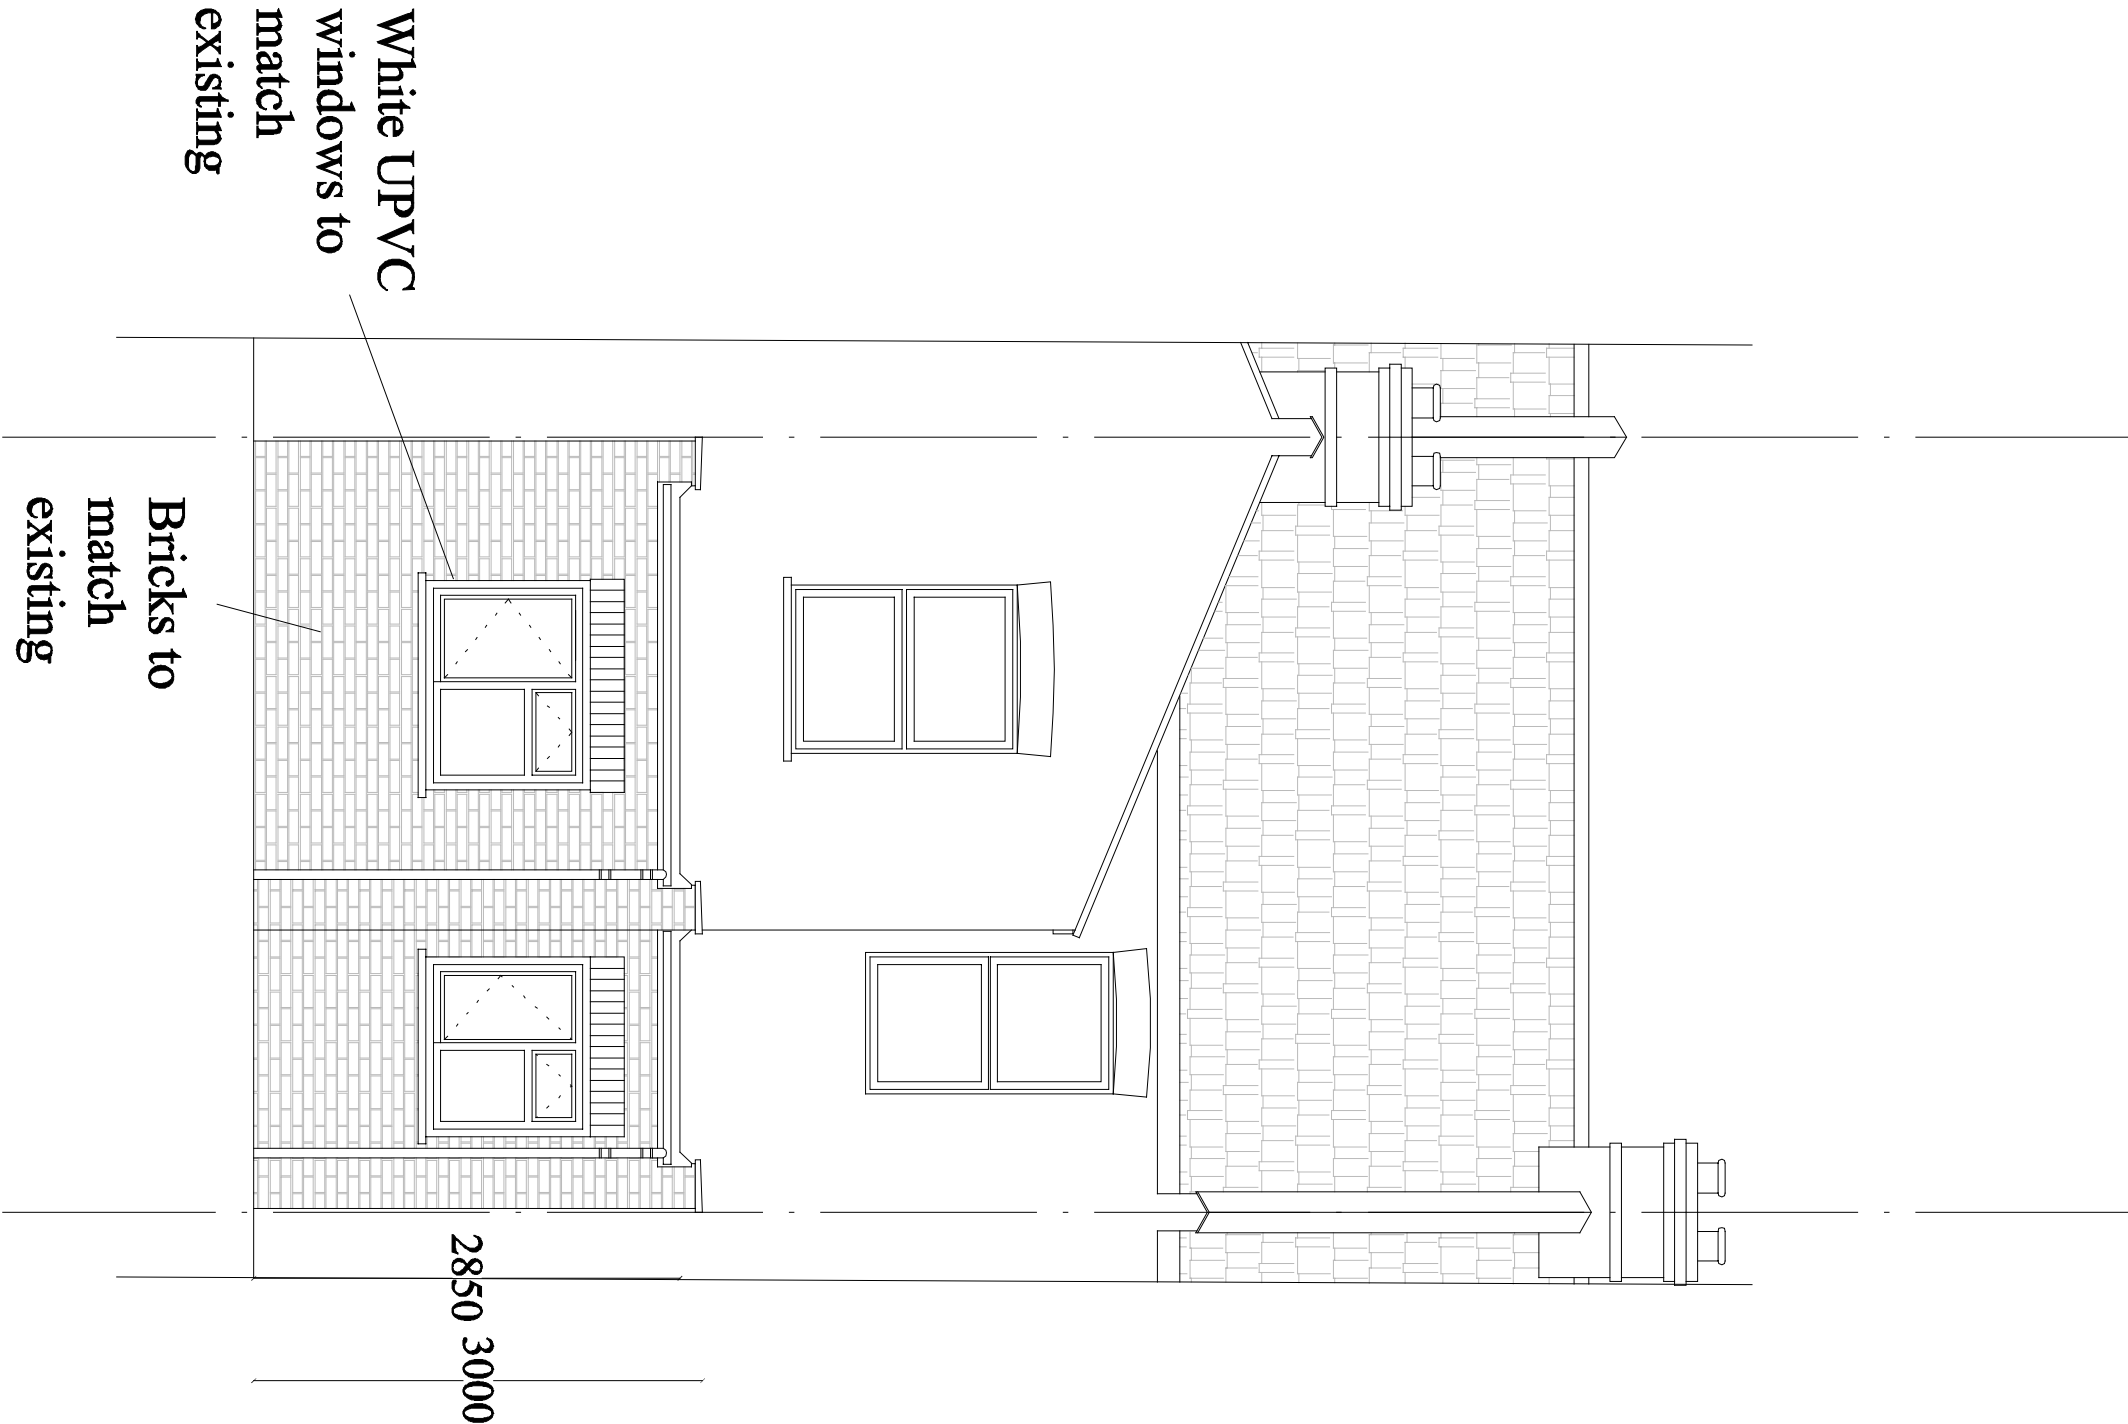

Ground

First

Roof

