


CAVITY BARRIERS OMITTED DUE TO
USE OF FULLY FILL MINERAL WOOL
CAVITY INSULATION. TO BE AGREED
WITH BUILDING CONTROL.

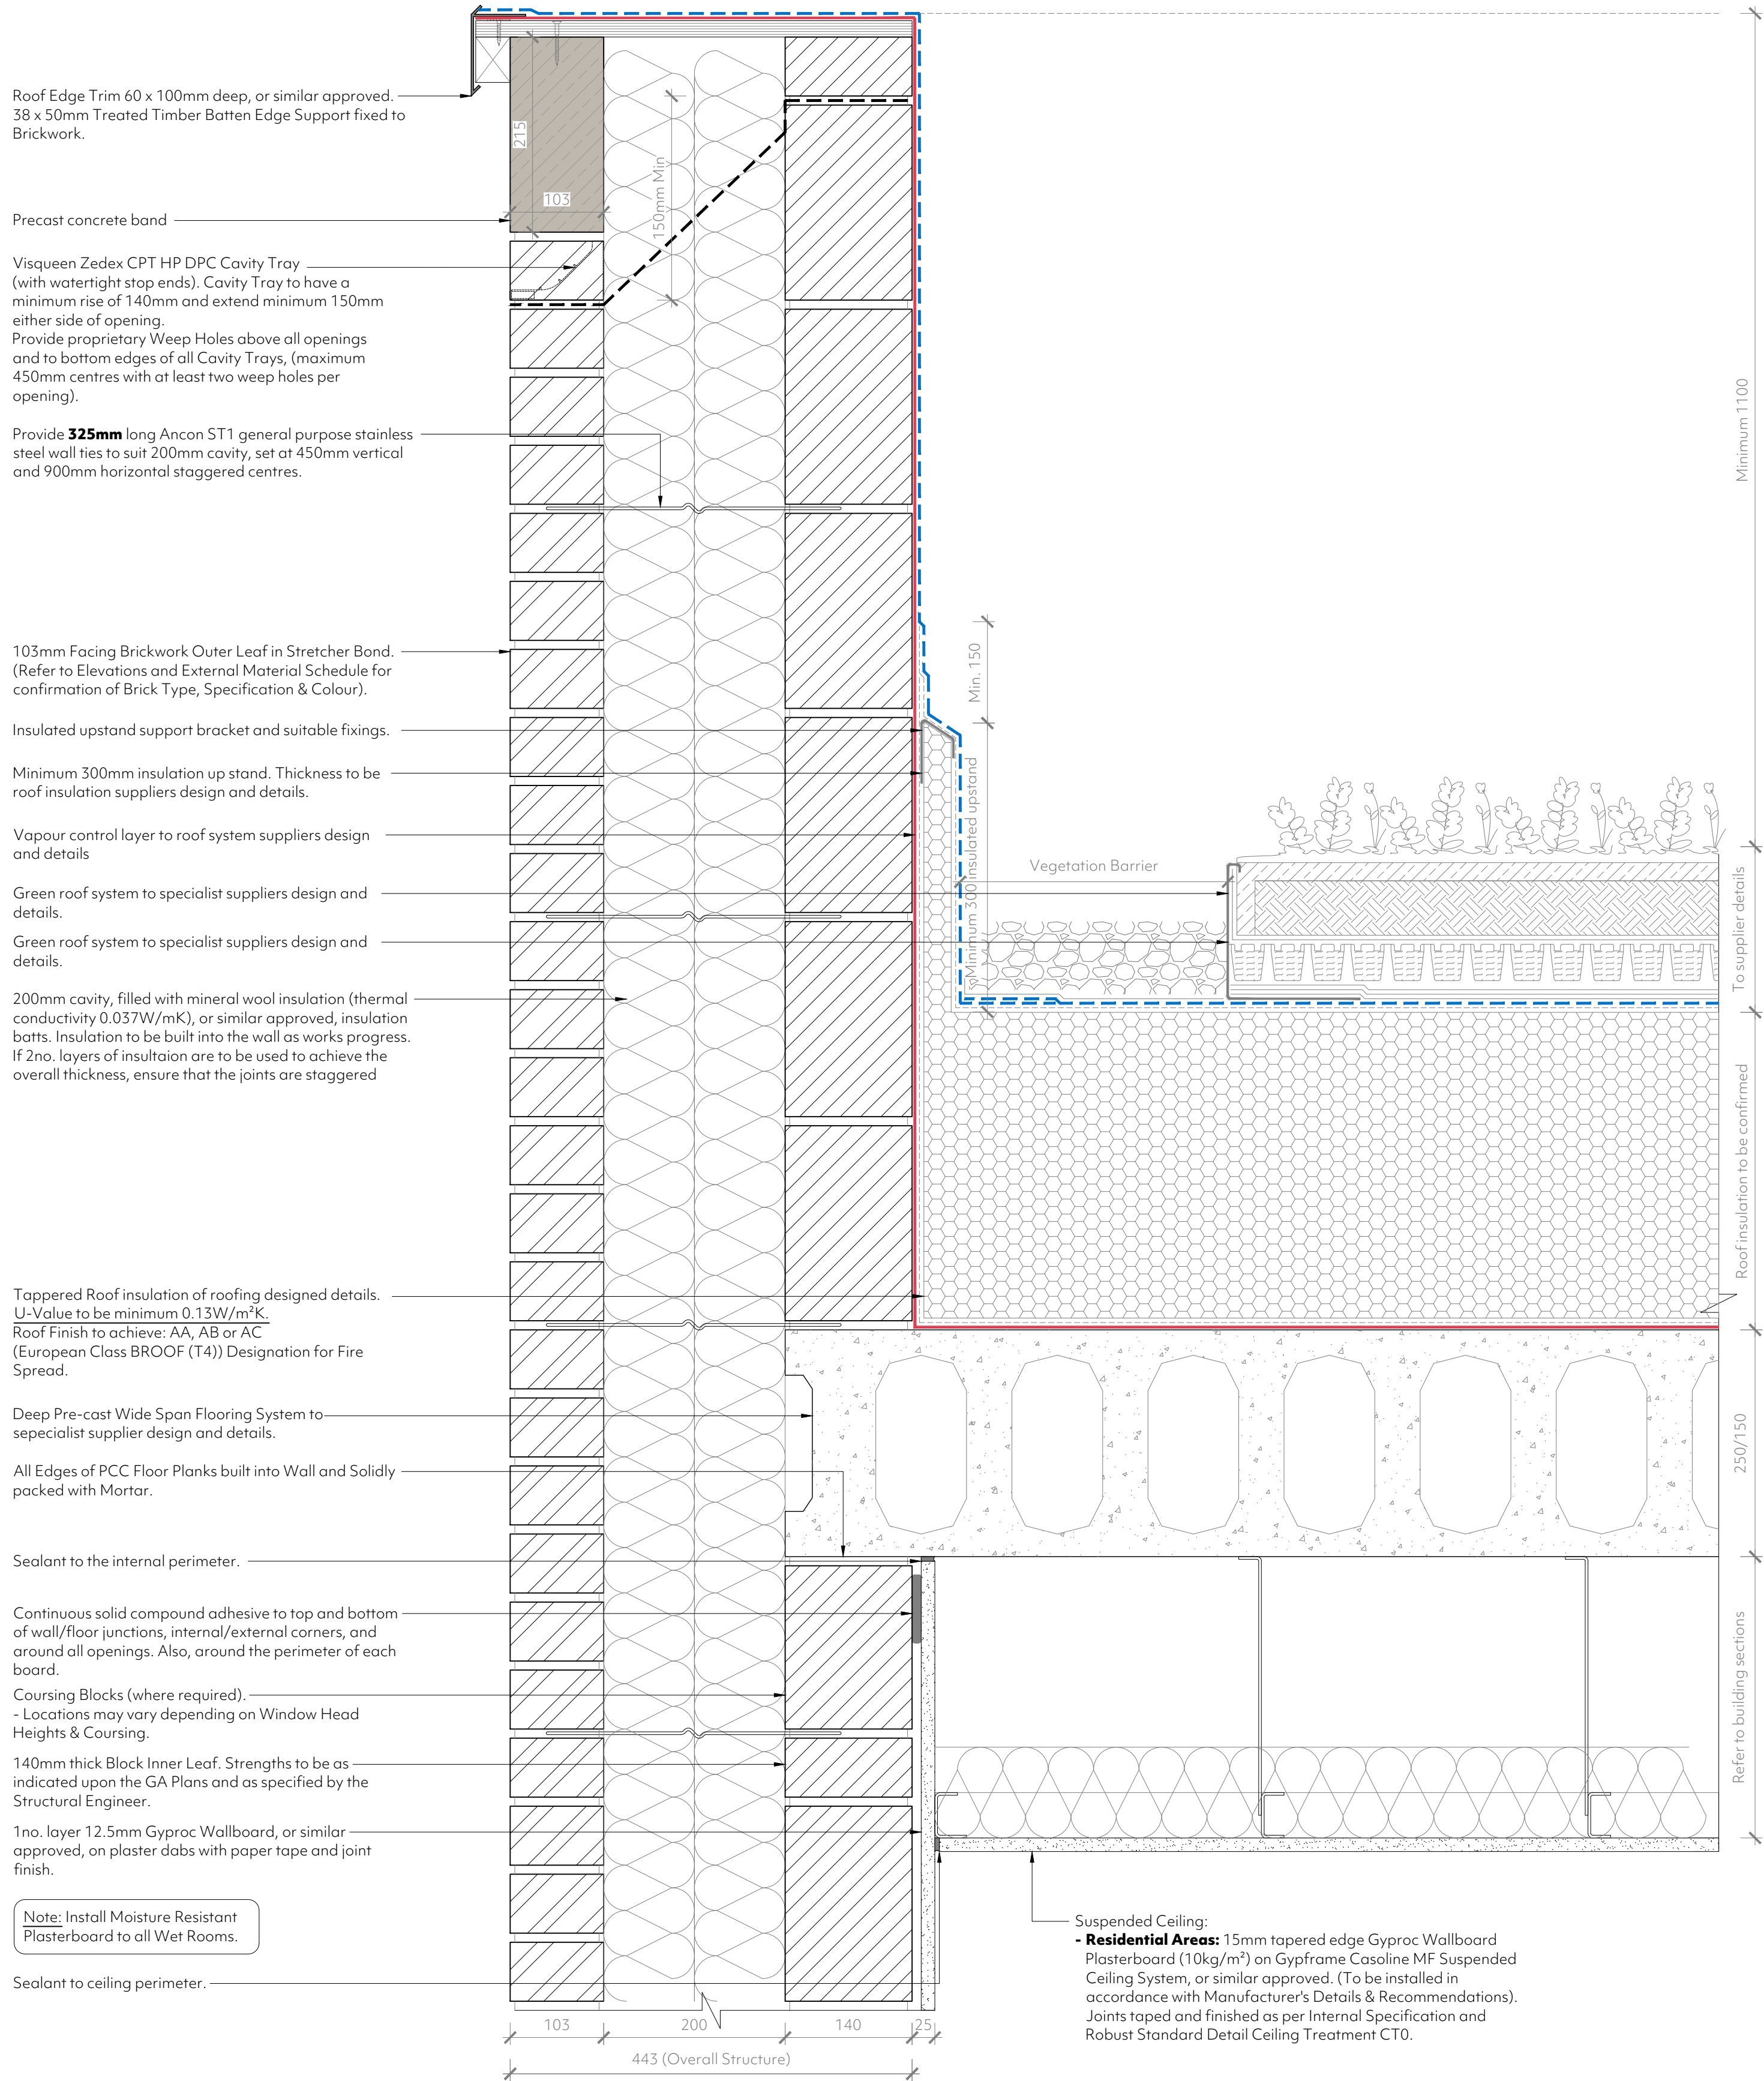

01. Typical Warm Flat Roof Parapet Detail (Section)

Scale 1:5

Rev	Date	Amendment	
Client: Selsdon Building Contractors Ltd		project. architecture	
Project: Kerswell Close, N15			
Drawing: Typical Roof Parapet Details.			
		hello@projectarch.co.uk	+44 (0) 1245 922 160
		Status: Preliminary Issue	-
Date: March 2024		Scale: 1:5@A1	Drawing No: 23-1116-640
© This drawing is the copyright of project.architecture ltd. It shall not be in any way used or reproduced without their prior written consent. All dimensions are to be checked on site or in the workshop prior to commencing any work. do not scale from this drawing. Work only to figured dimensions. Any perceived discrepancies are to be reported to the architect at the earliest opportunity.			

Z:\Projects\23-1116_Kerswell Close, London\Working\Details\Details