


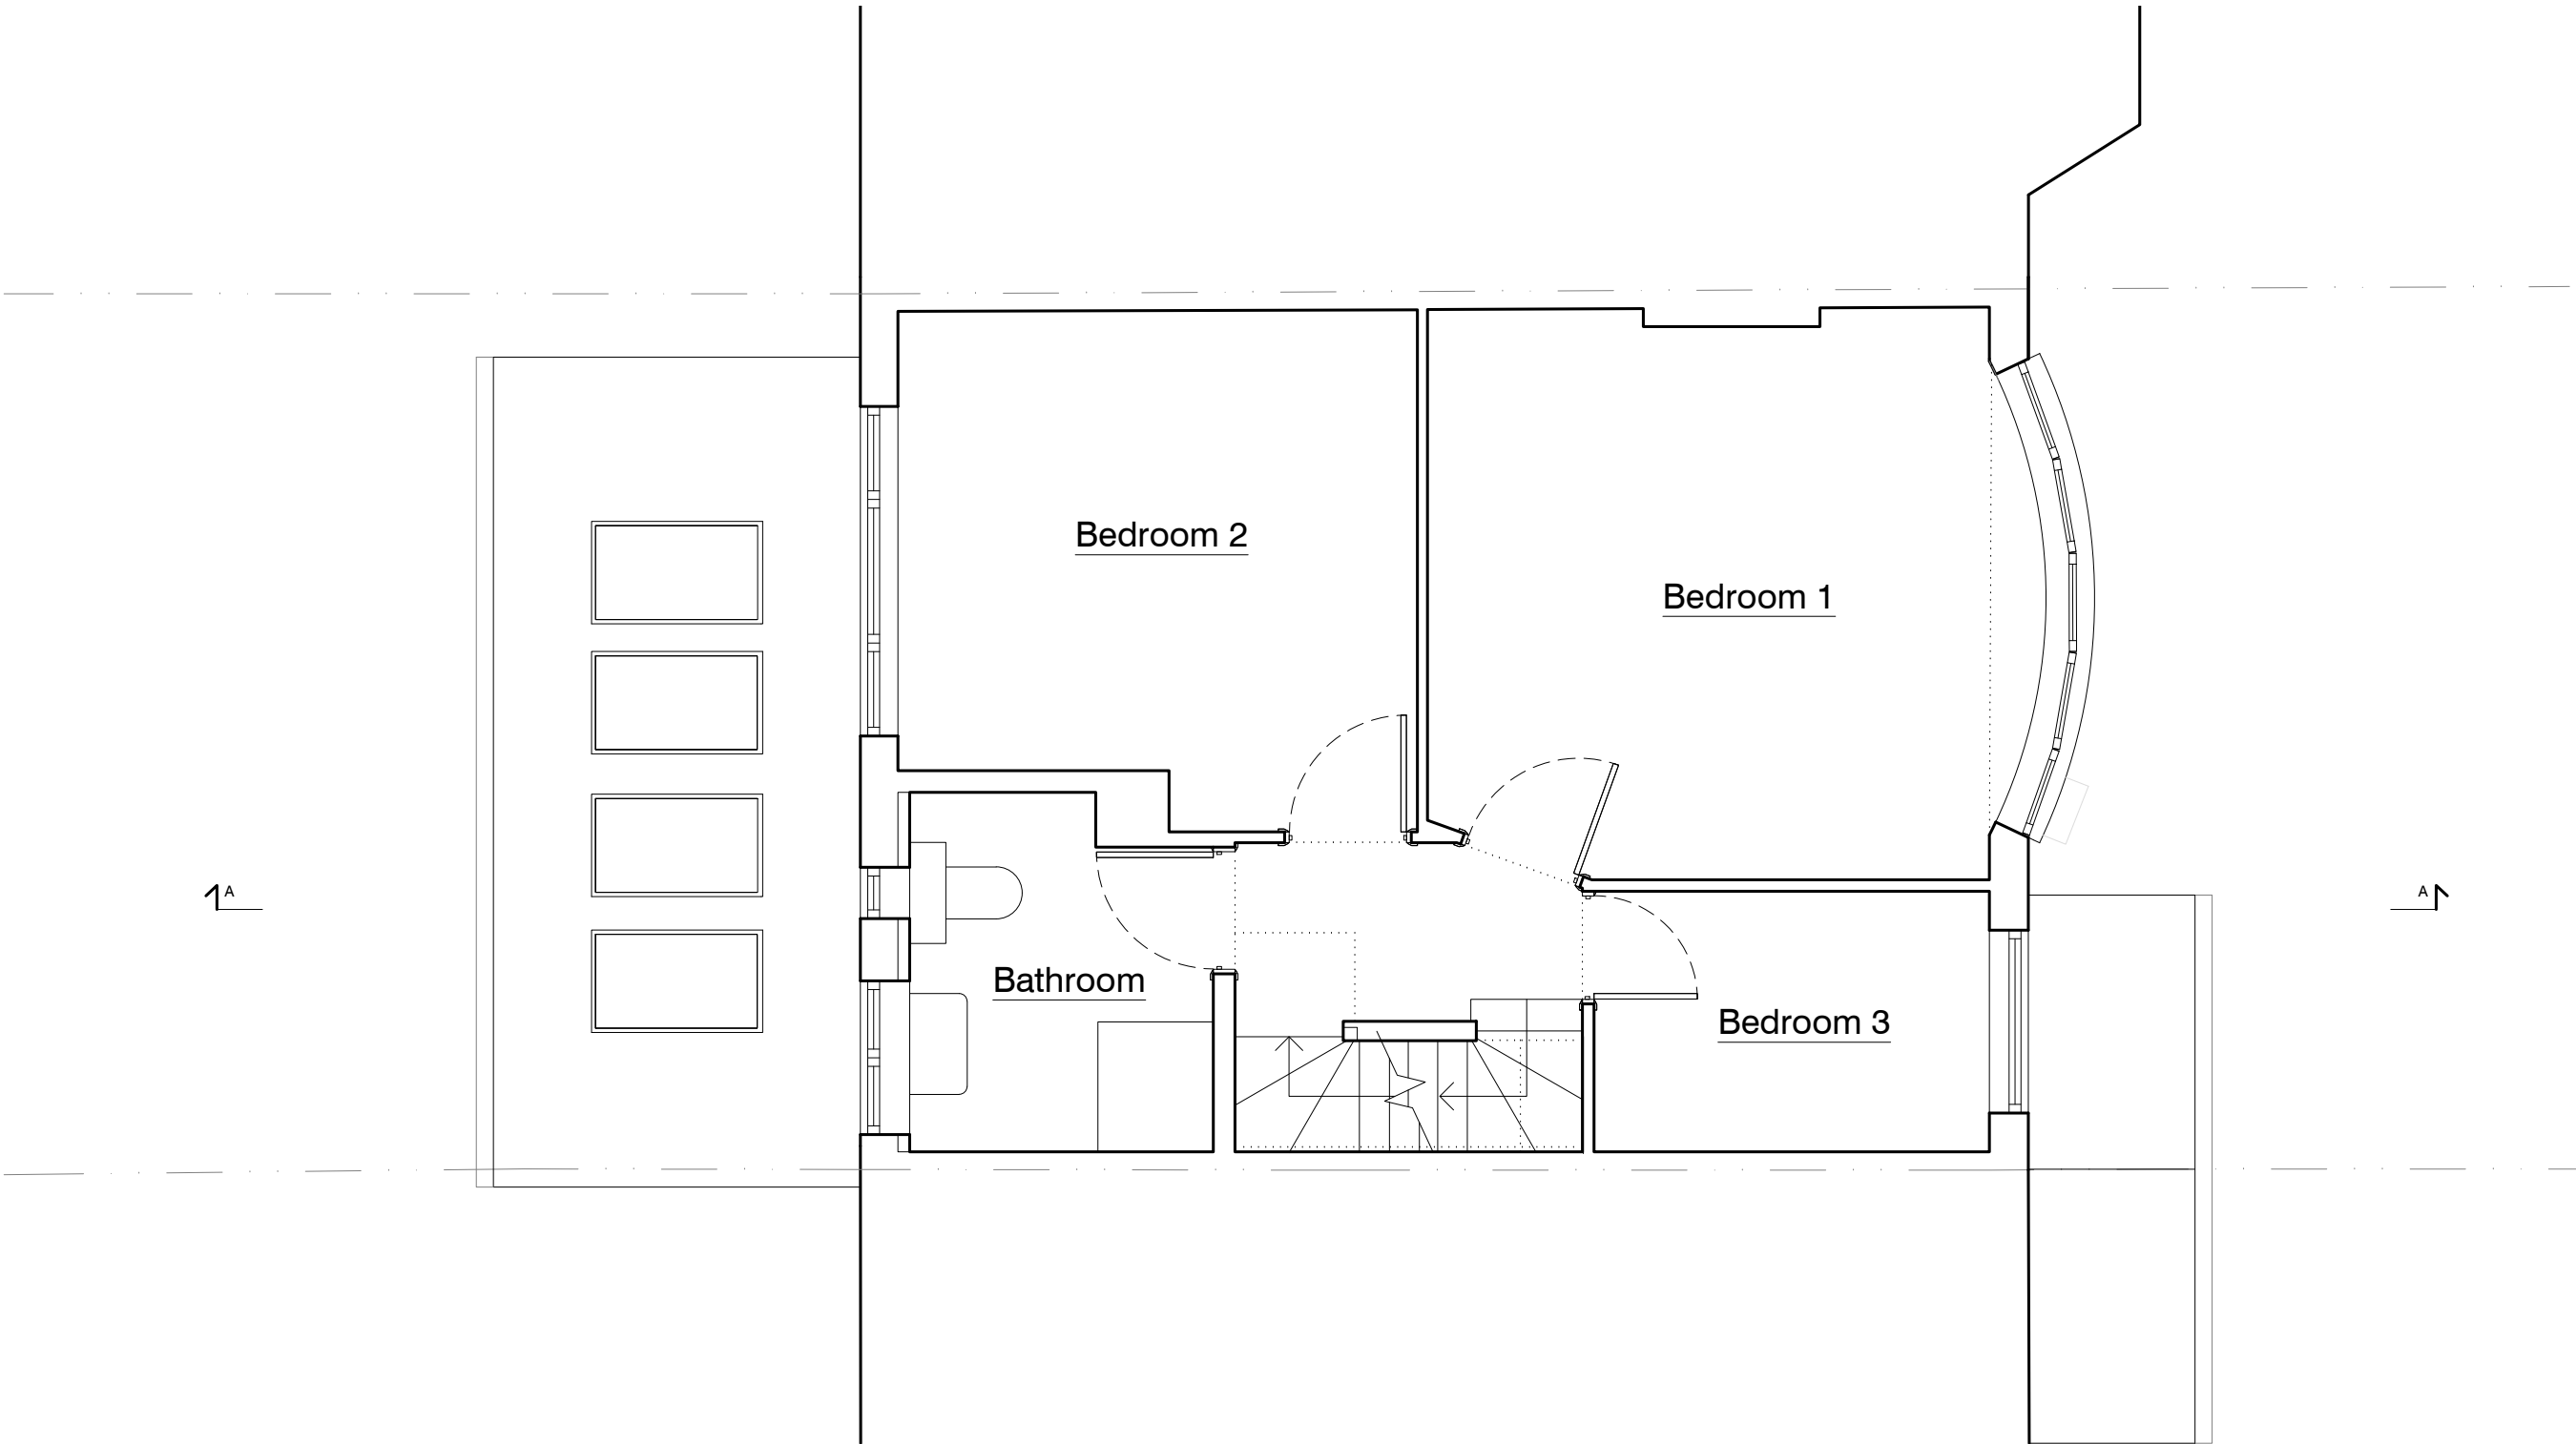
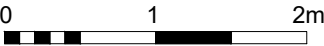


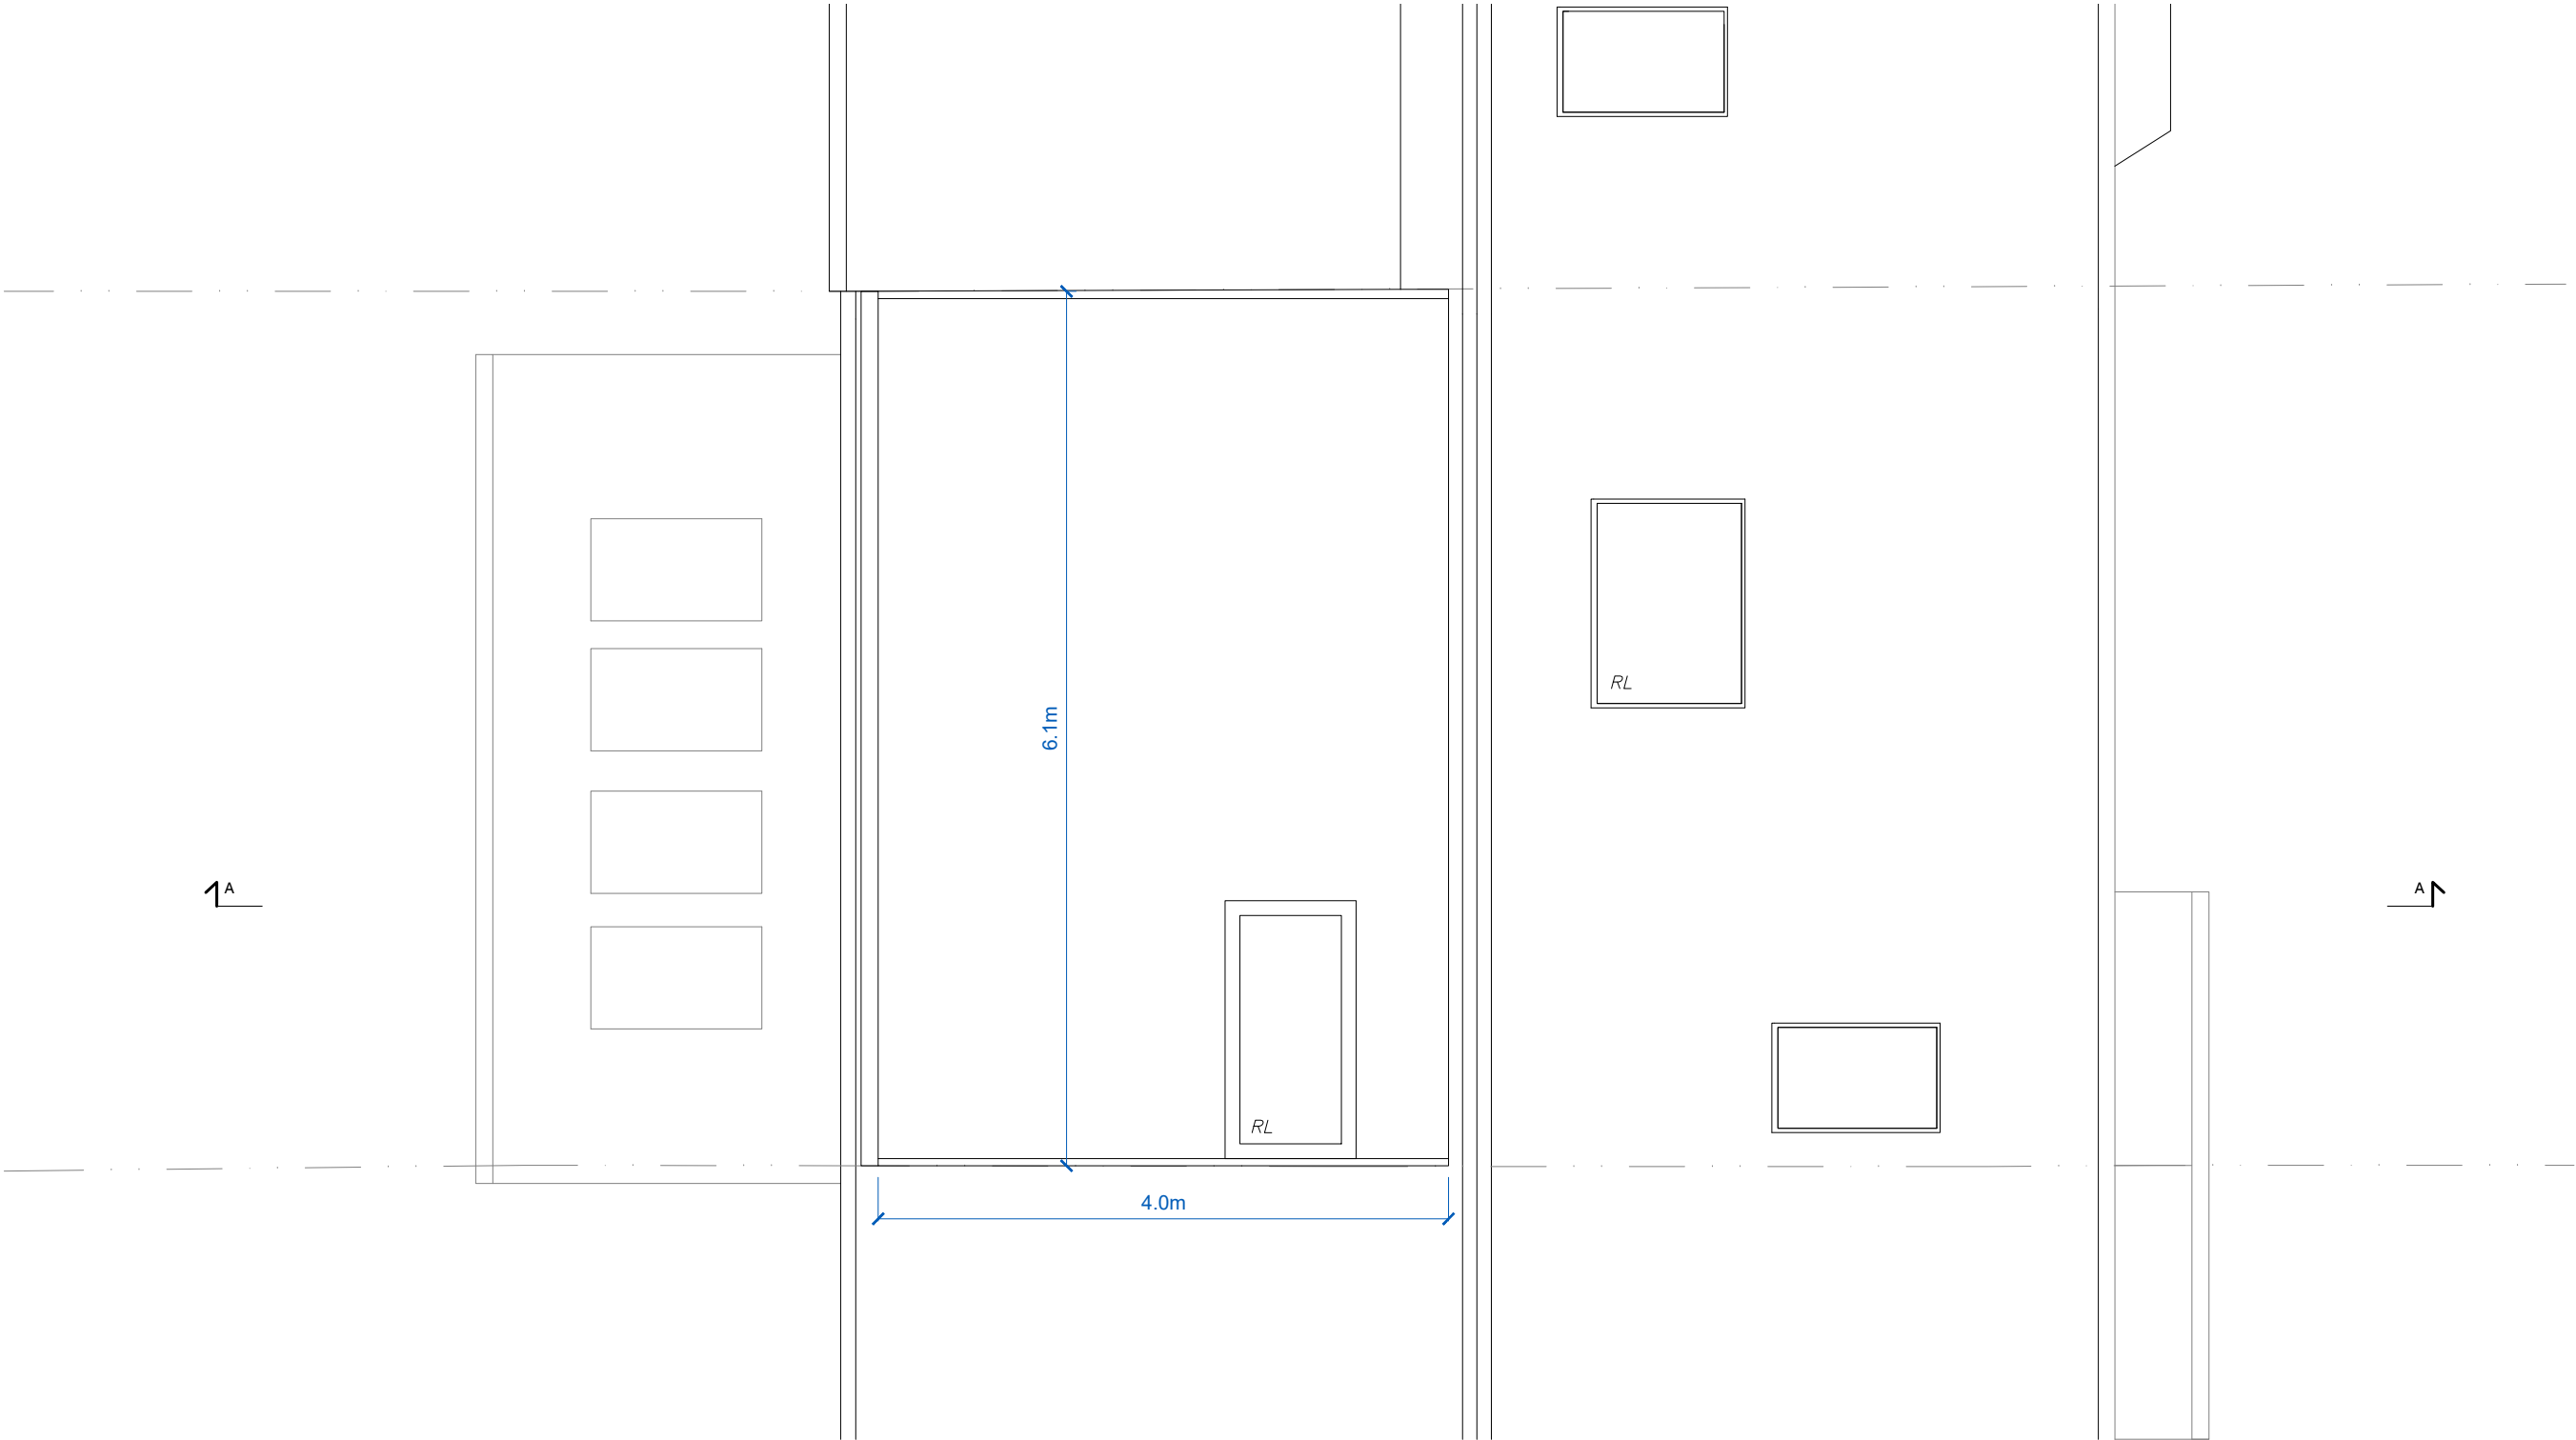

Volumetric Calculation

1/2 (3.2 x 4.0 x 6.1) = 39.0m³ < 40.0m³

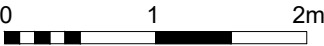

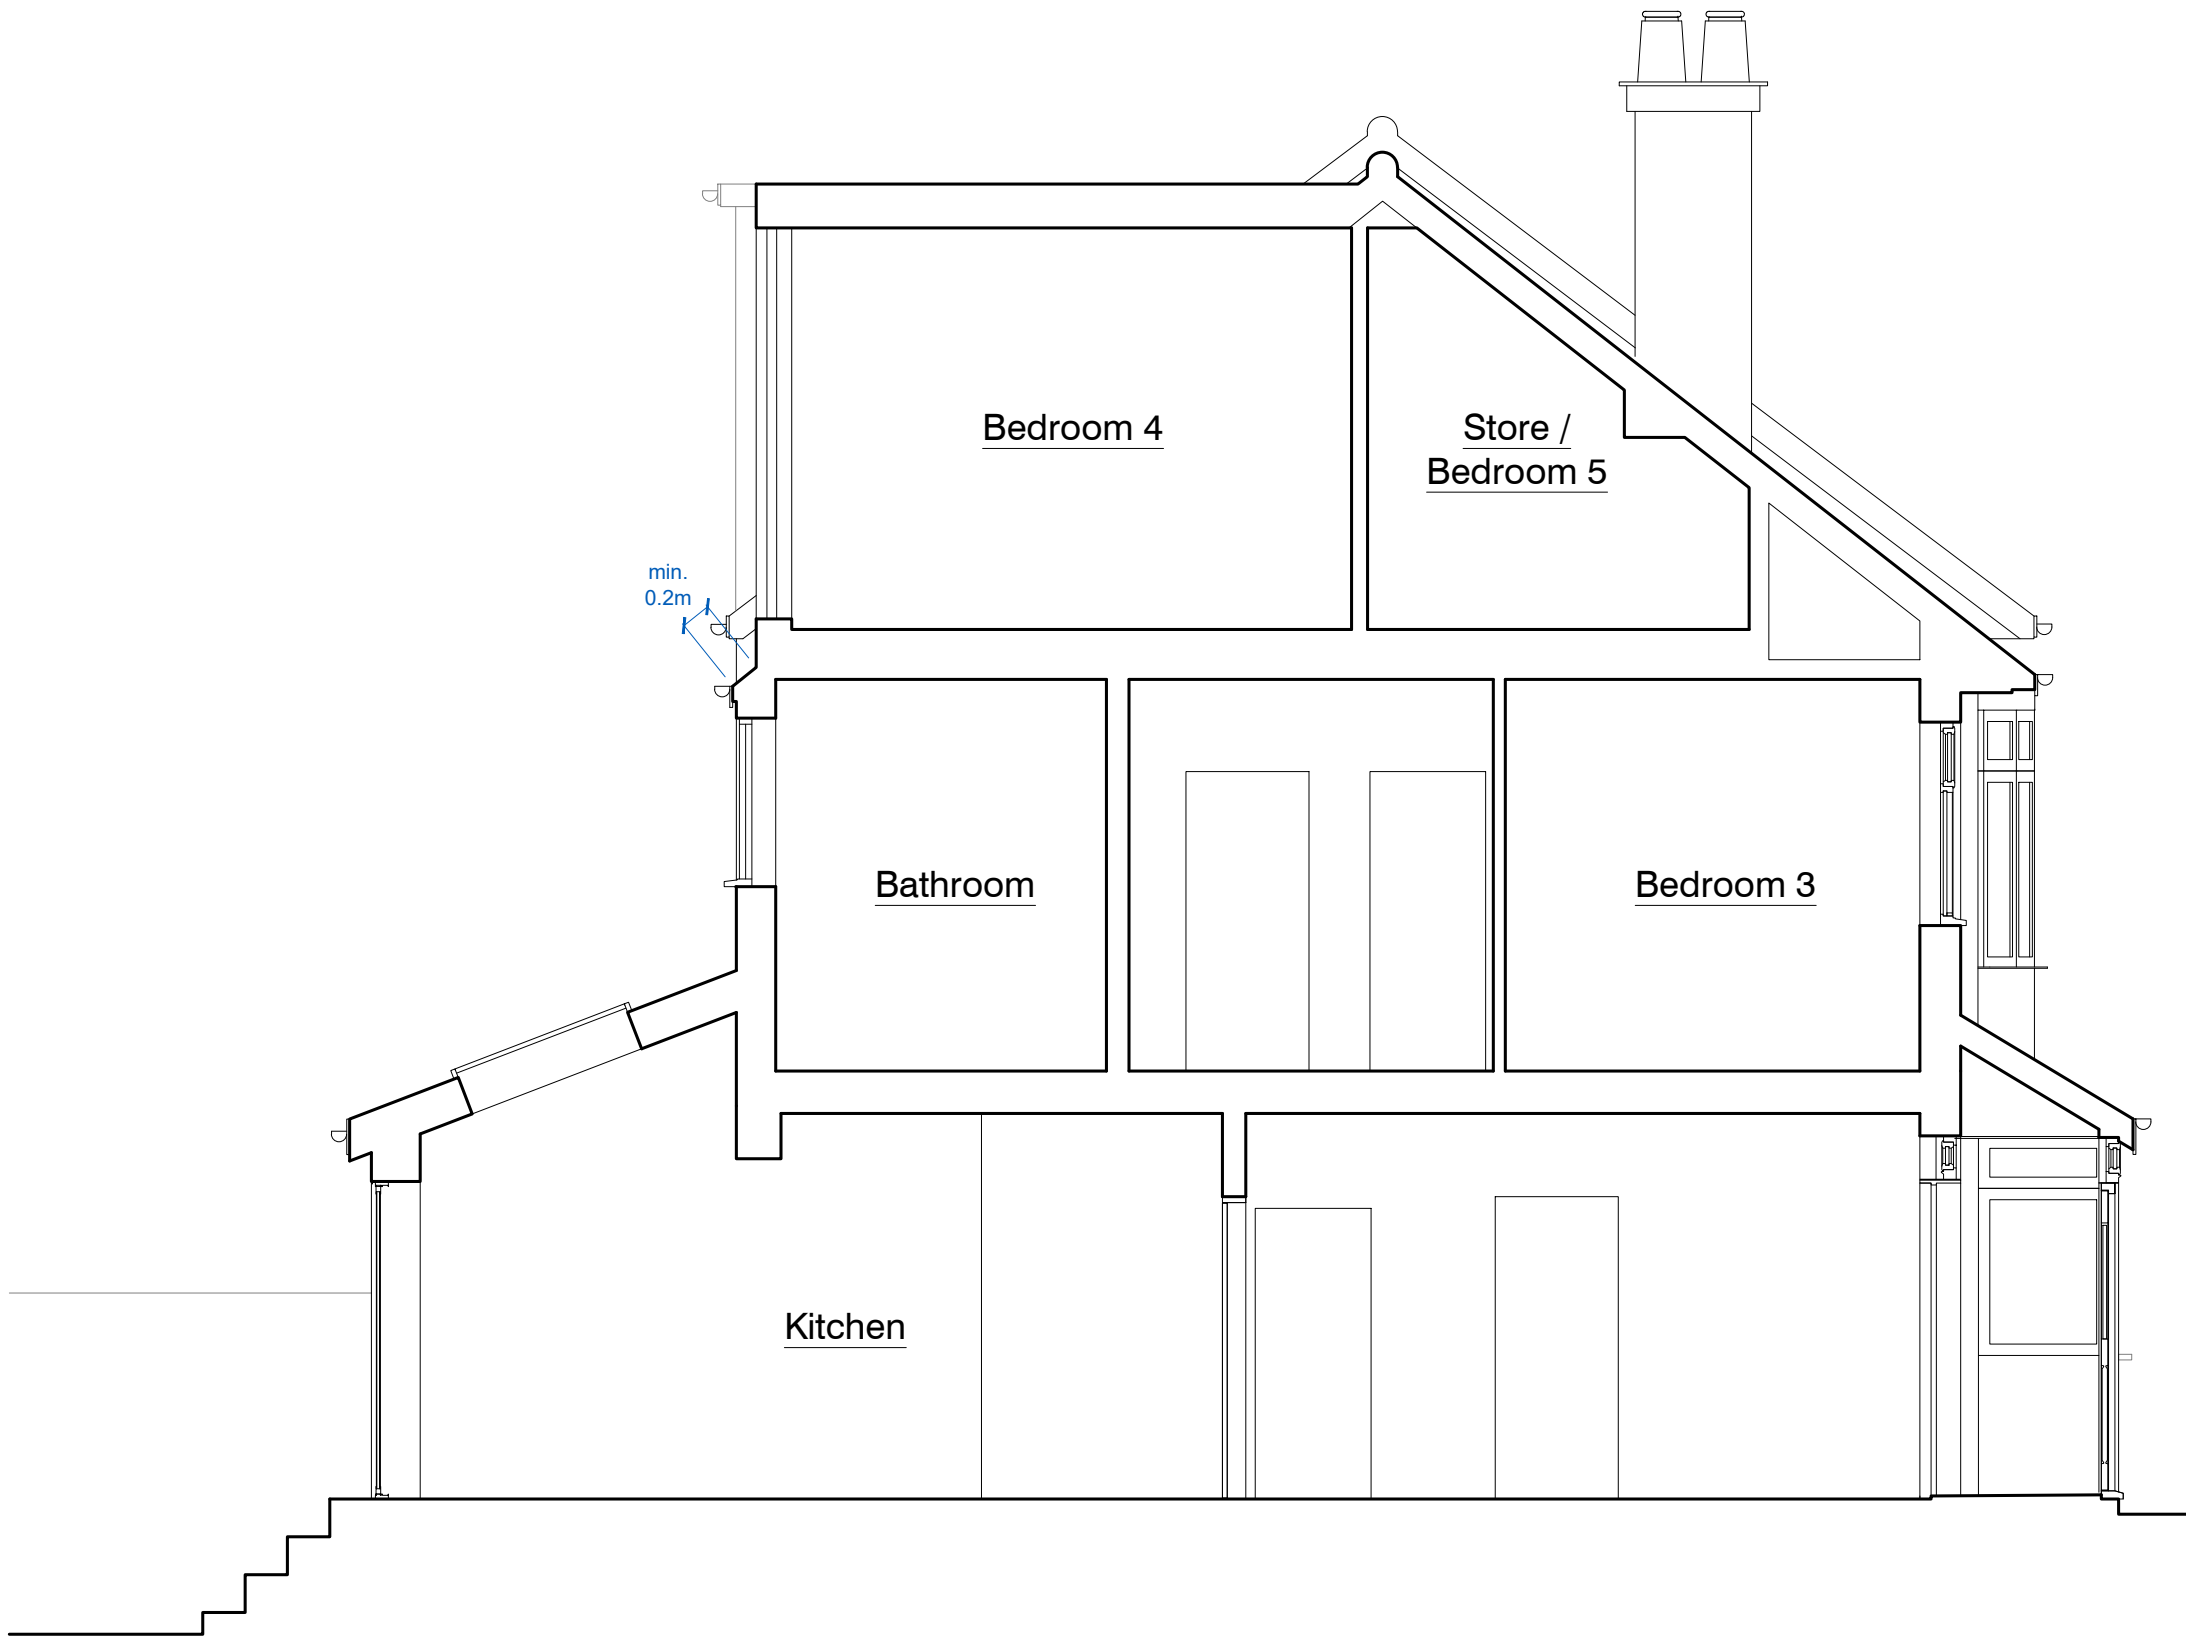



Proposed Front Elevation



Proposed Rear Elevation

