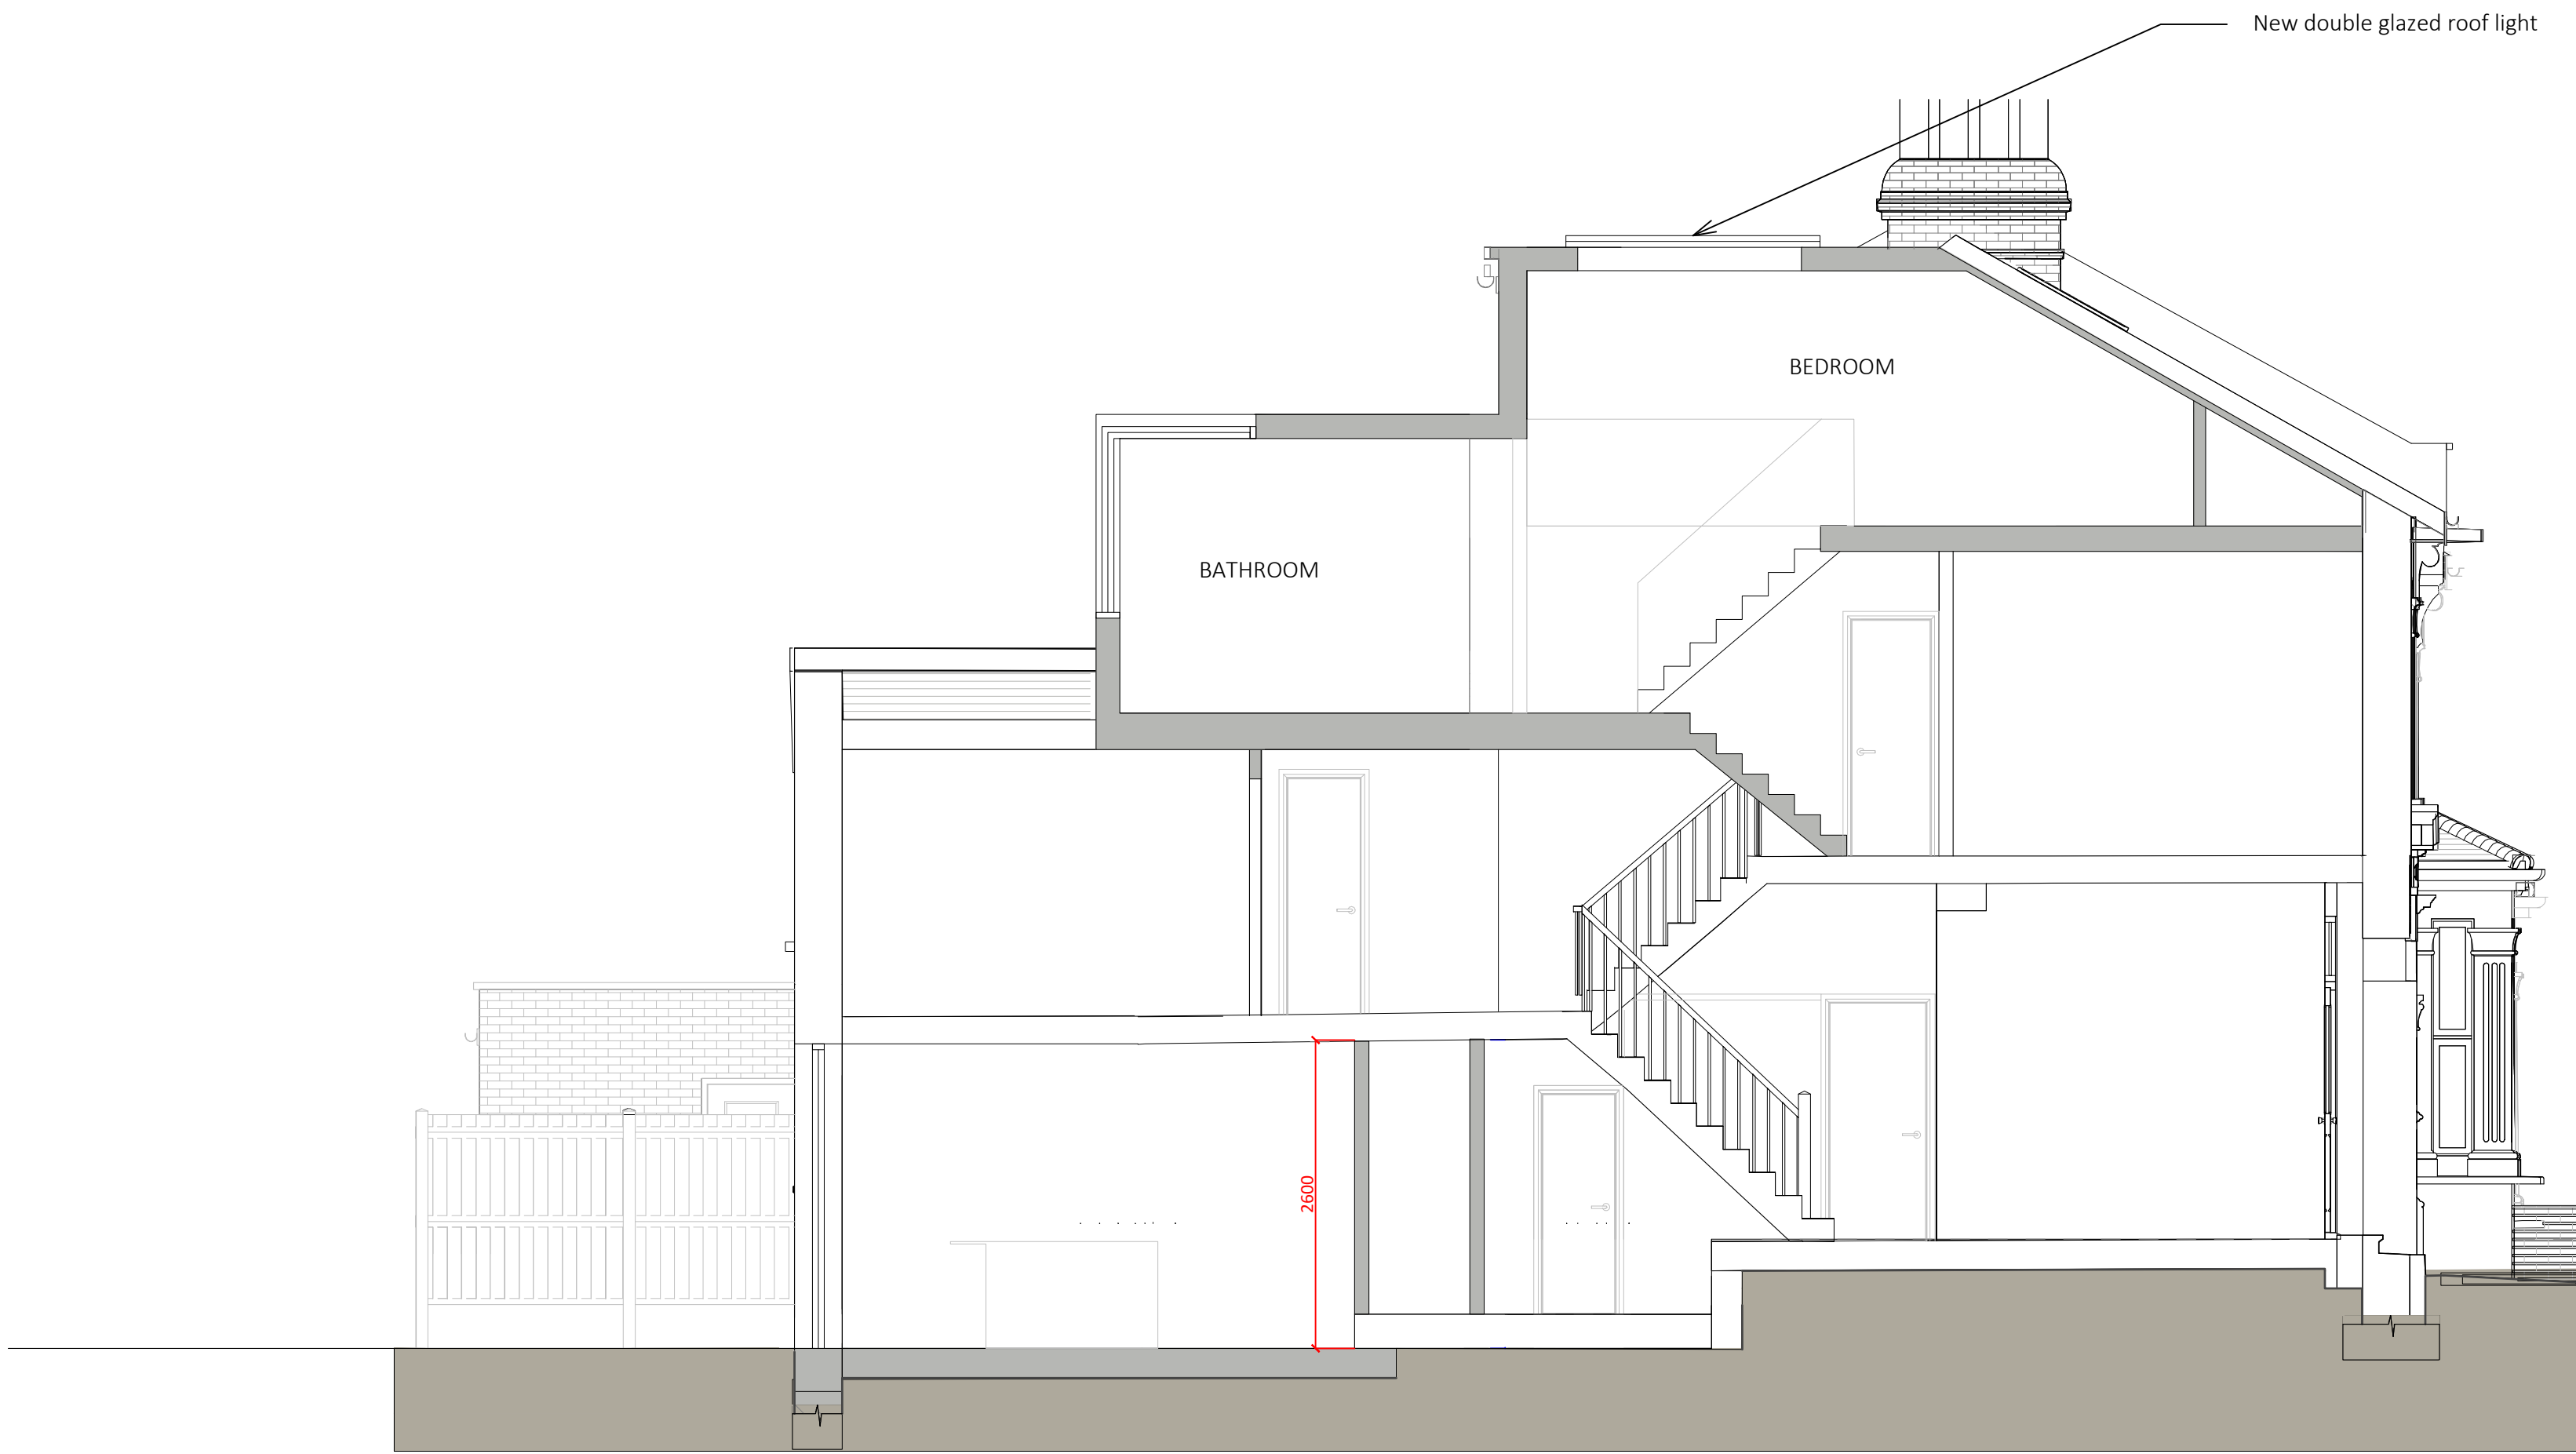


14.04.2024		Issued for Permitted Development				KS		KS		
rev	date	description					revised by		audited by	
stage		drawing title					suitability code			
PLANNING		PROPOSED Section 1					S2			
		CONTRACTORS ARE NOT TO SCALE DIMENSIONS FROM THIS DRAWING								
		client					project			
		Stanhope Surveyors Ltd					42 Lothair Road North London N4 1EW			
		THIS DRAWING IS COPYRIGHT								
scale	drawn by	audited by	job no	originator	zone	level	type	role	dwg no	revision
1:50@A1 1:100@A3	KS	KS	LOT	DBK	ZZ	XX	DR	A	33001	P1