



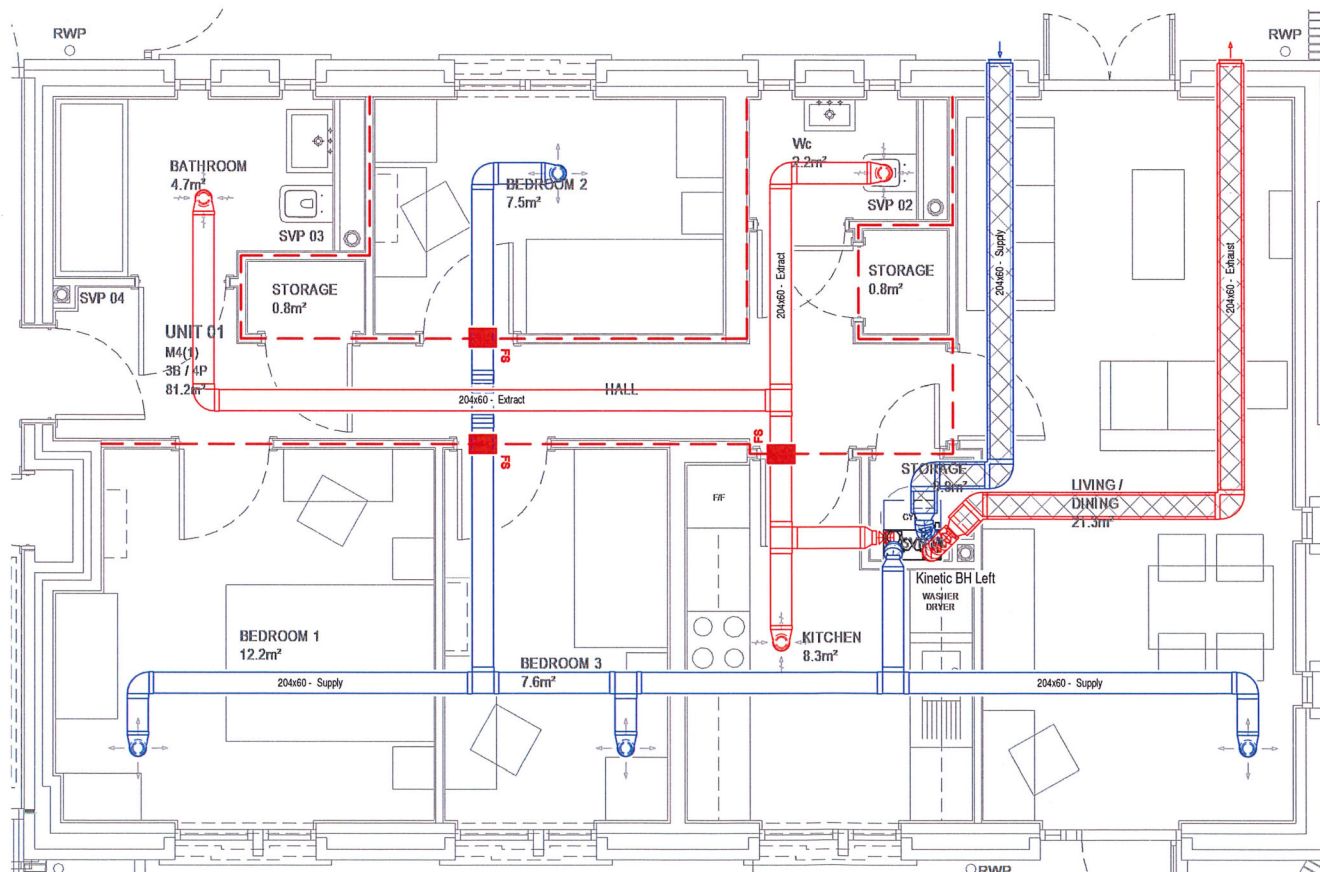

Rev	Date	By	Description
-----	------	----	-------------


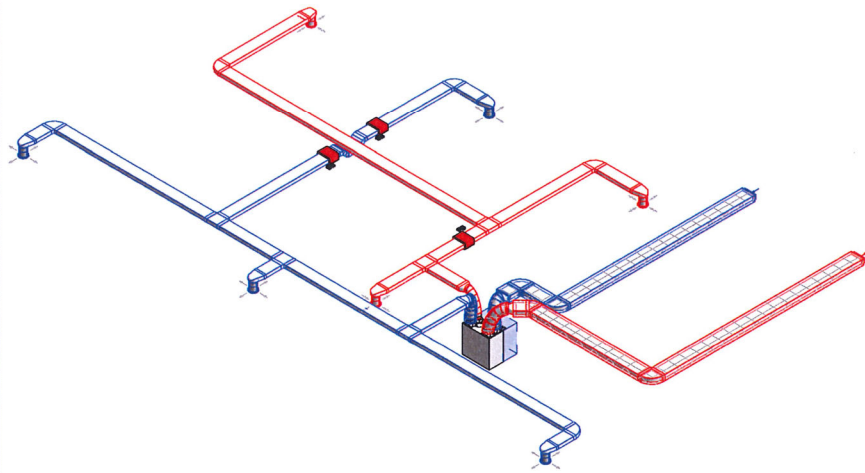


Project
Edith Road

Drawing
Plots 1 & 5

Date NOV 22 Scale 1:50 @A3 Design M.N.

Drawing No. CAS 14670 _01	Rev
------------------------------	-----

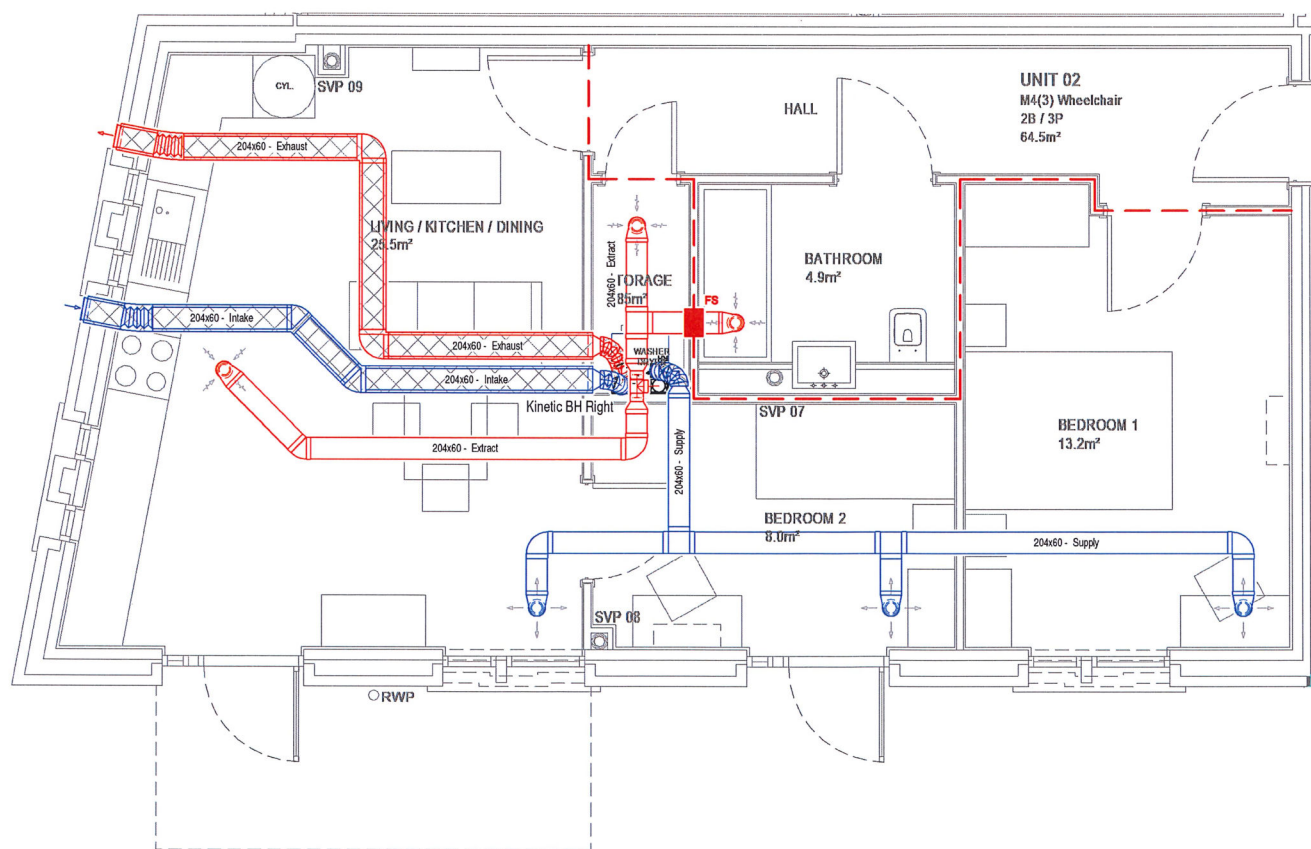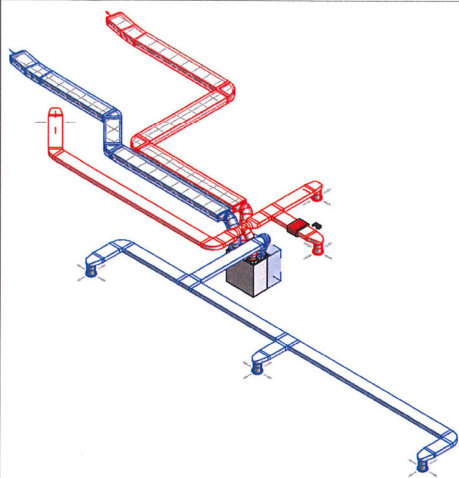

Rev	Date	By	Description
-----	------	----	-------------






Project
Edith Road
Drawing
Plot 2

Date NOV 22 Scale 1:50 @A3 Design M.N.

Drawing No. CAS 14670 _02	Rev
------------------------------	-----

*DRAWING ONLY TO BE USED FOR THE PURPOSE OF VENTILATION INSTALLATION

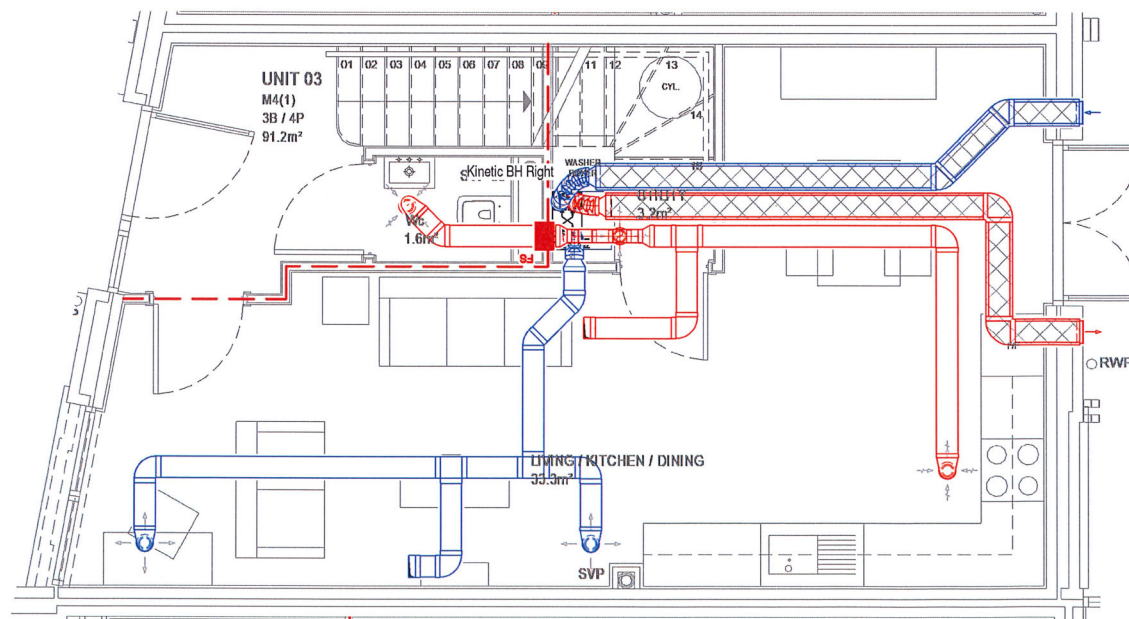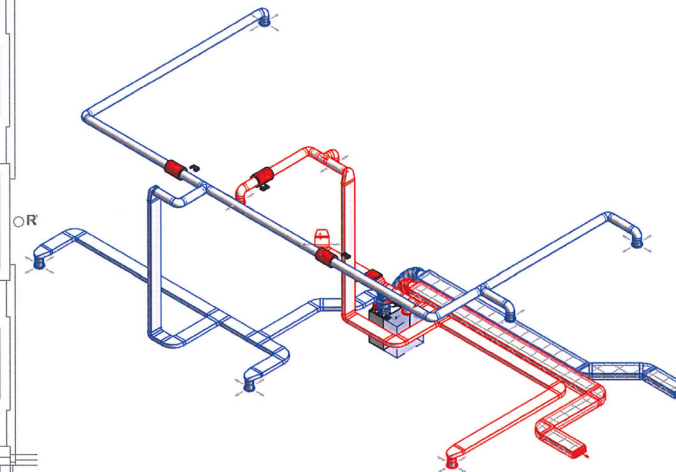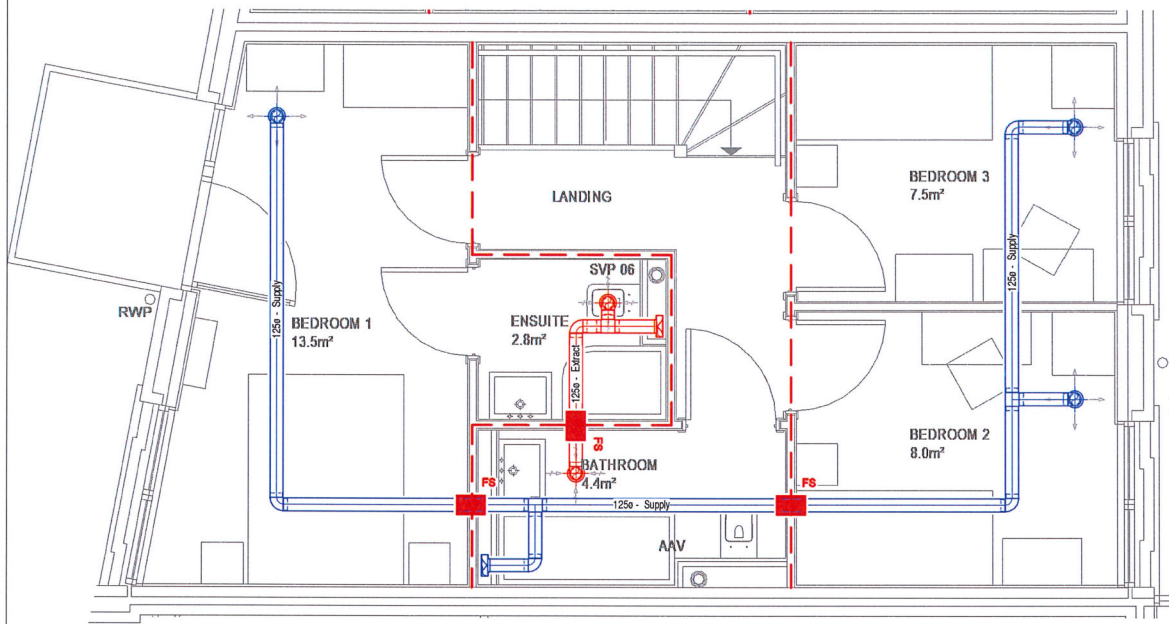

Rev	Date	By	Description
-----	------	----	-------------





Project
Edith Road

Drawing
Plot 3

Date Scale Design
NOV 22 1:50 @A3 M.N.

Drawing No. CAS 14670 _03	Rev
------------------------------	-----

*DRAWING ONLY TO BE USED FOR THE PURPOSE OF VENTILATION INSTALLATION

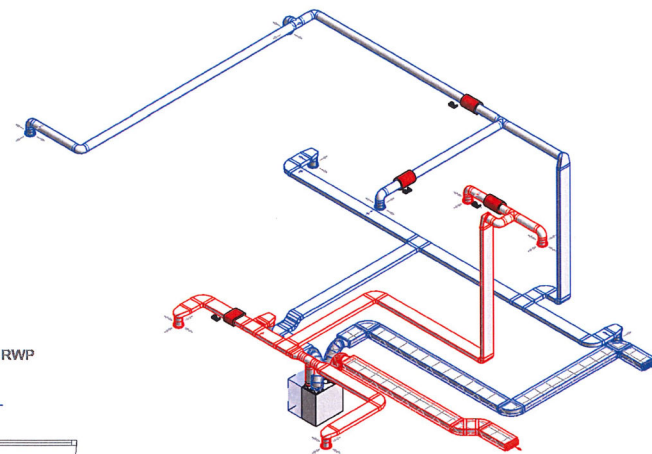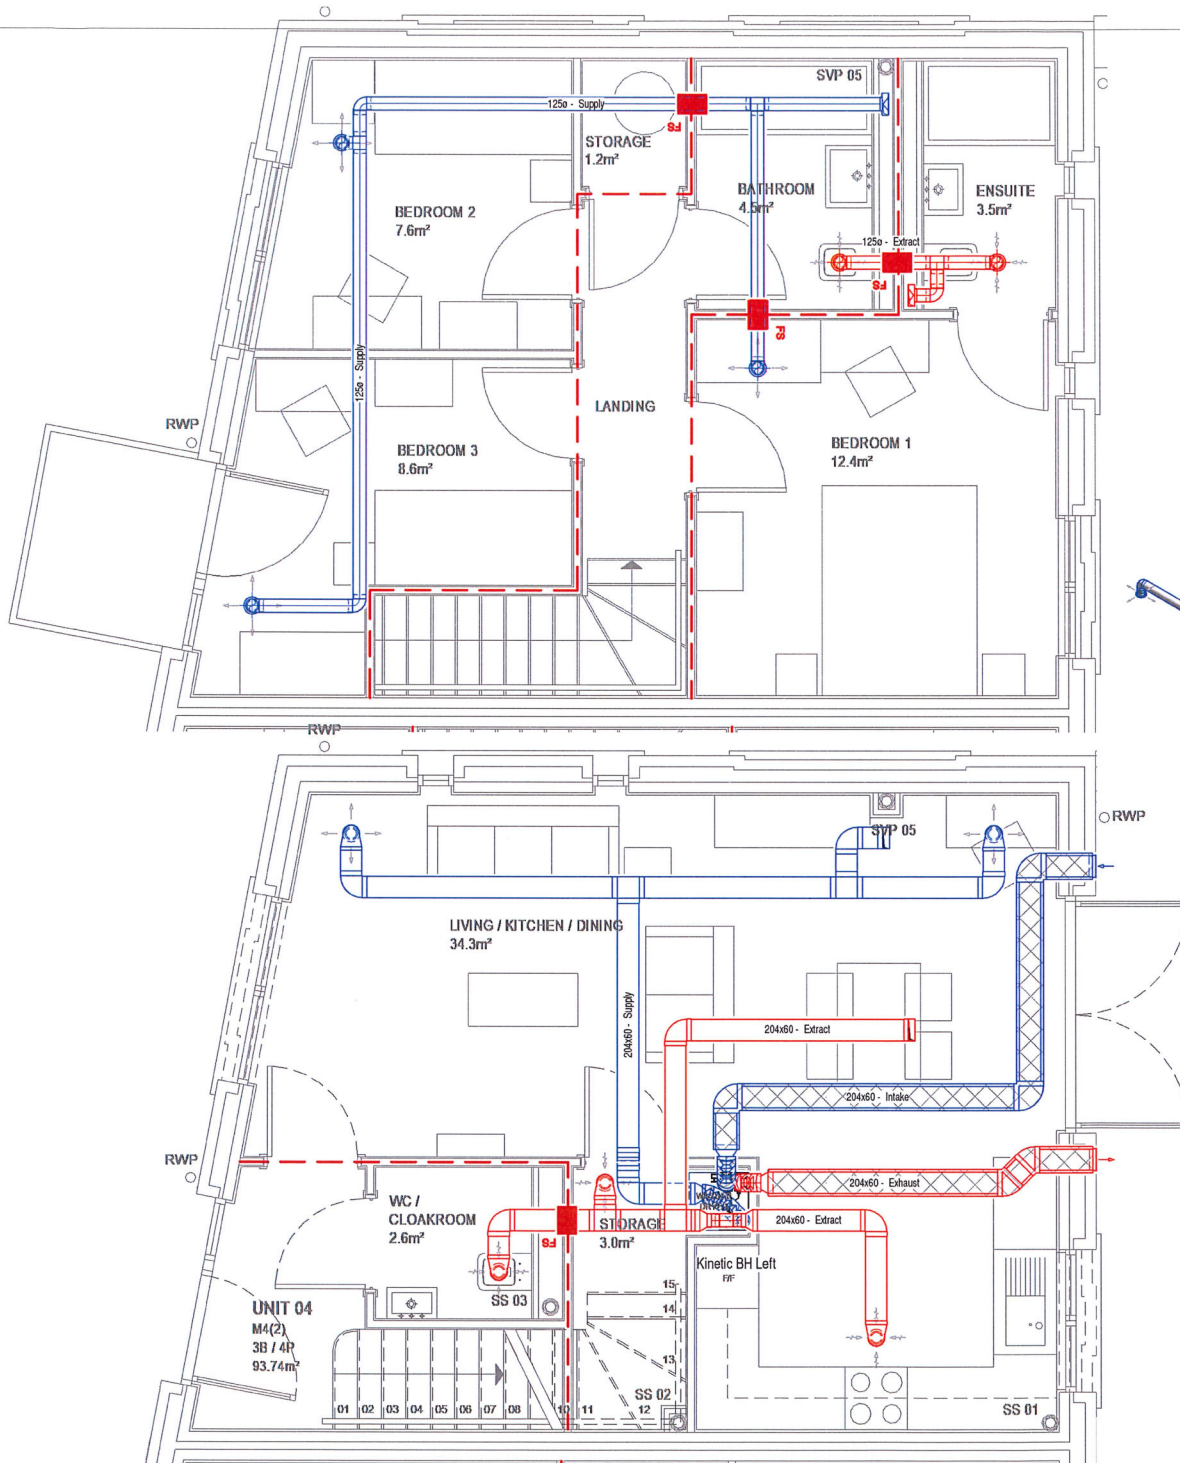


Rev	Date	By	Description
-----	------	----	-------------



Project Edith Road			
Drawing Plot 4			
Date NOV 22	Scale 1 : 50 @A3	Design M.N.	
Drawing No. CAS 14670 _04			Rev

*DRAWING ONLY TO BE USED FOR THE PURPOSE OF VENTILATION INSTALLATION

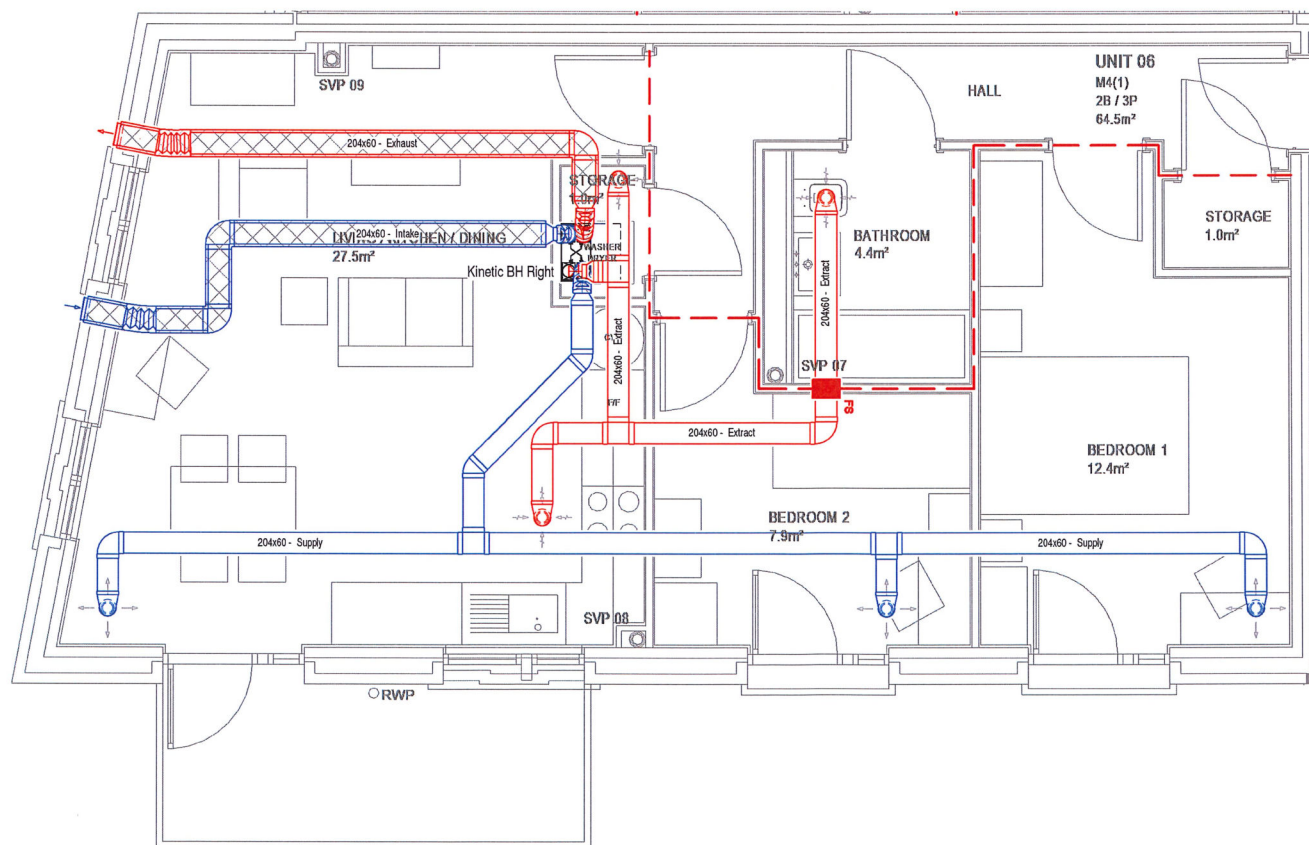

Rev	Date	By	Description
-----	------	----	-------------





Project
Edith Road

Drawing
Plot 6

Date Scale Design
NOV 22 1 : 50 @A3 M.N.

Drawing No. CAS 14670 _05	Rev
------------------------------	-----

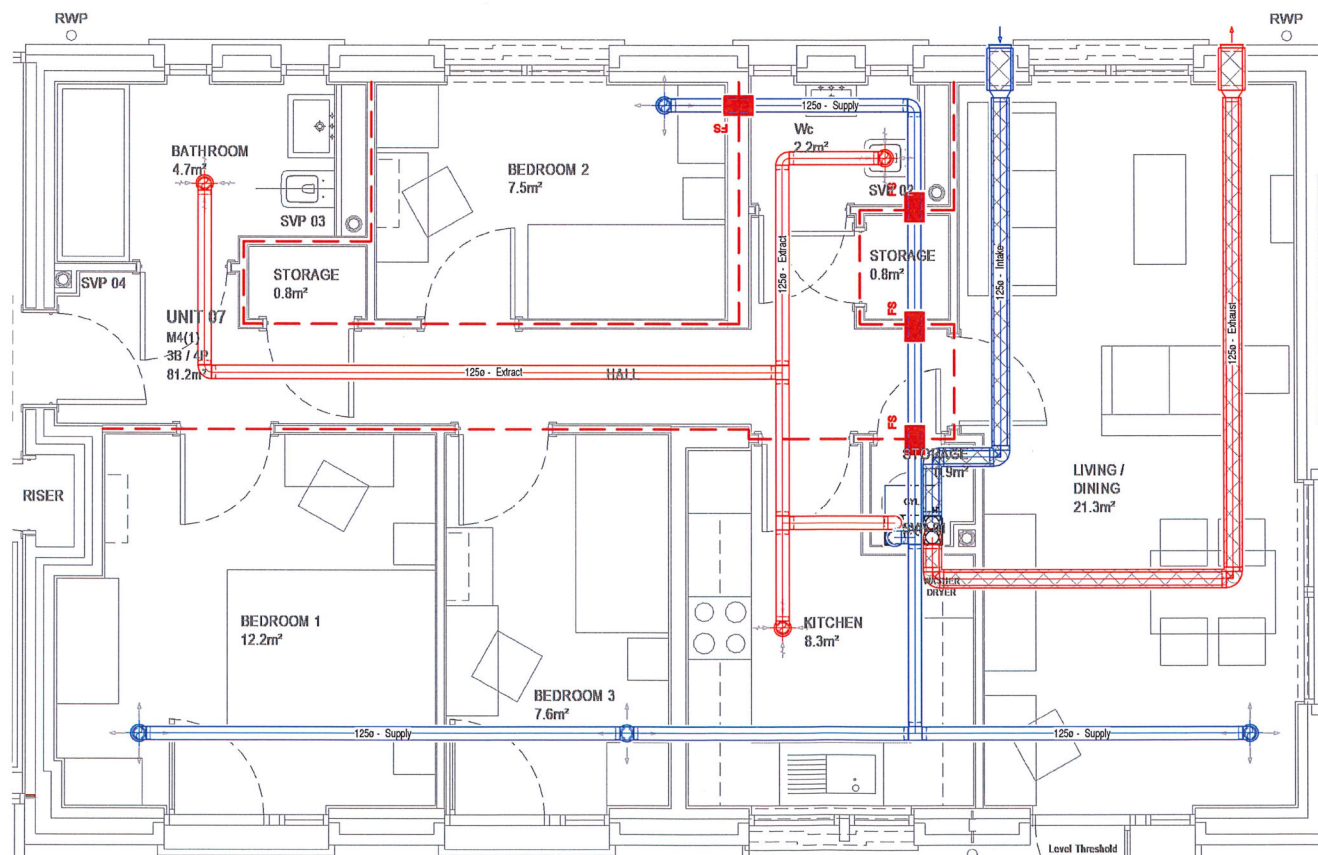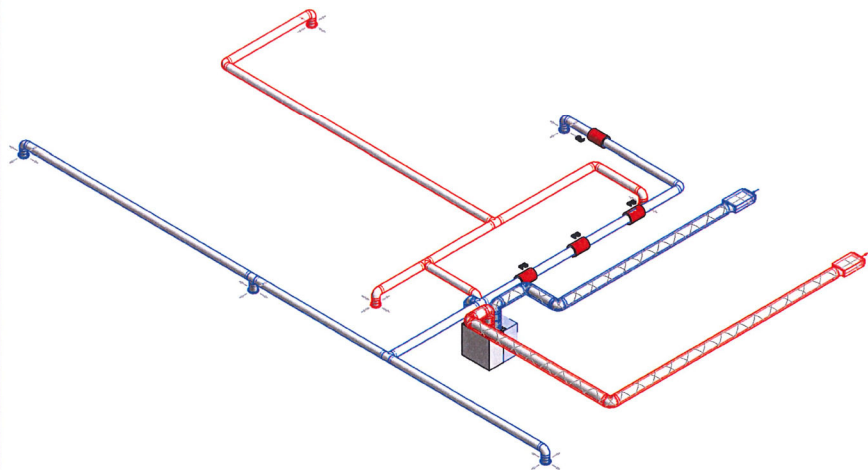

Rev	Date	By	Description
-----	------	----	-------------






Project
Edith Road

Drawing
Plot 7

Date Scale Design
NOV 22 1 : 50 @A3 M.N.

Drawing No. CAS 14670 _06	Rev
------------------------------	-----

*DRAWING ONLY TO BE USED FOR THE PURPOSE OF VENTILATION INSTALLATION

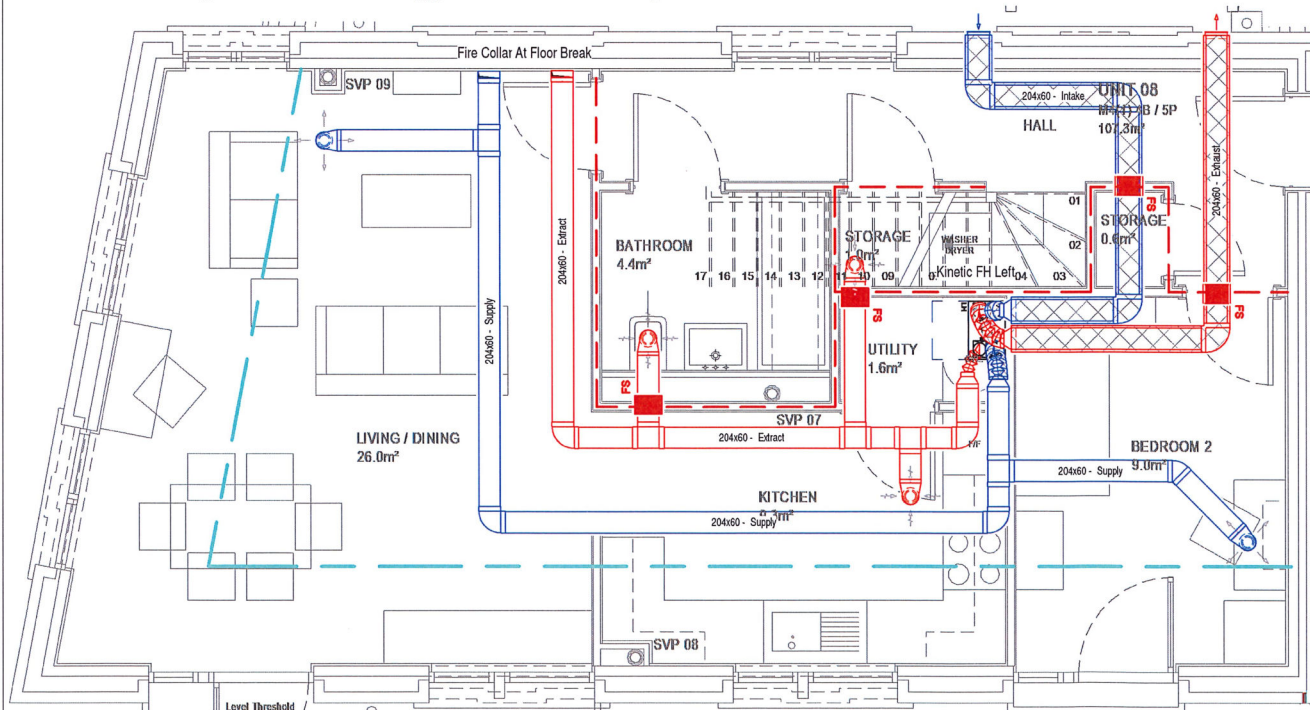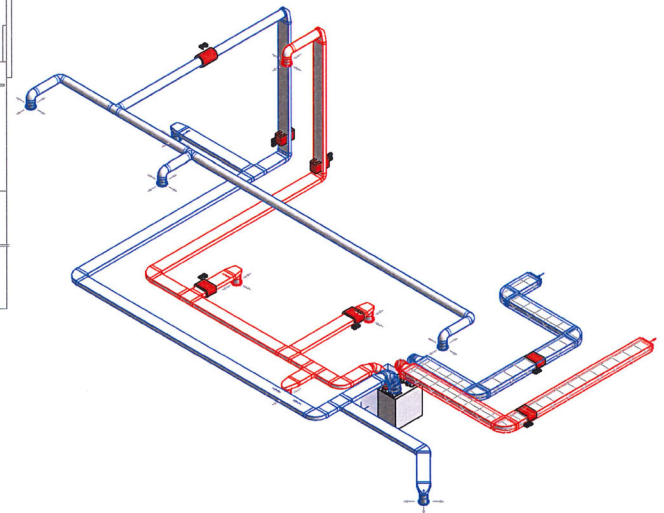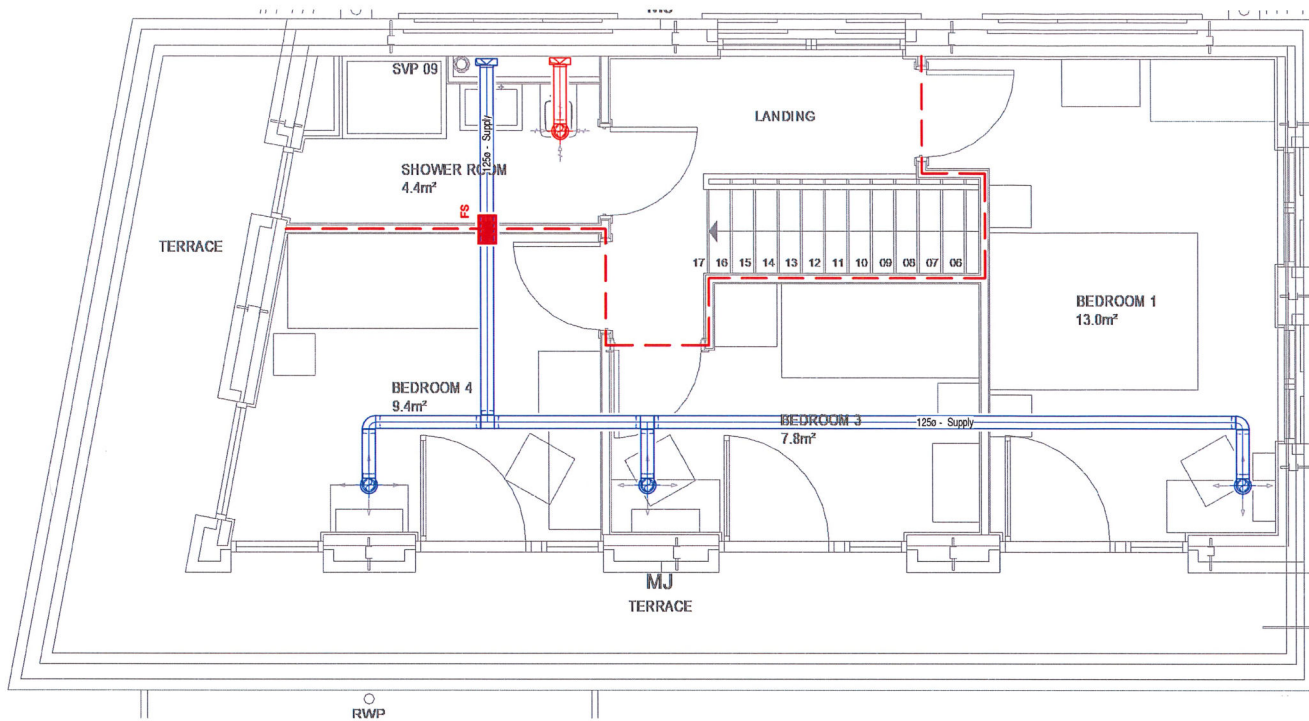

Rev	Date	By	Description
-----	------	----	-------------



Project
Edith Road

Drawing
Plot 8

Date NOV 22 Scale 1:50 @A3 Design M.N.

Drawing No. CAS 14670 _07 Rev

*DRAWING ONLY TO BE USED FOR THE PURPOSE OF VENTILATION INSTALLATION