


# PROPOSED - Drawing DO-02

26 Richmond Road, London N11 2QR

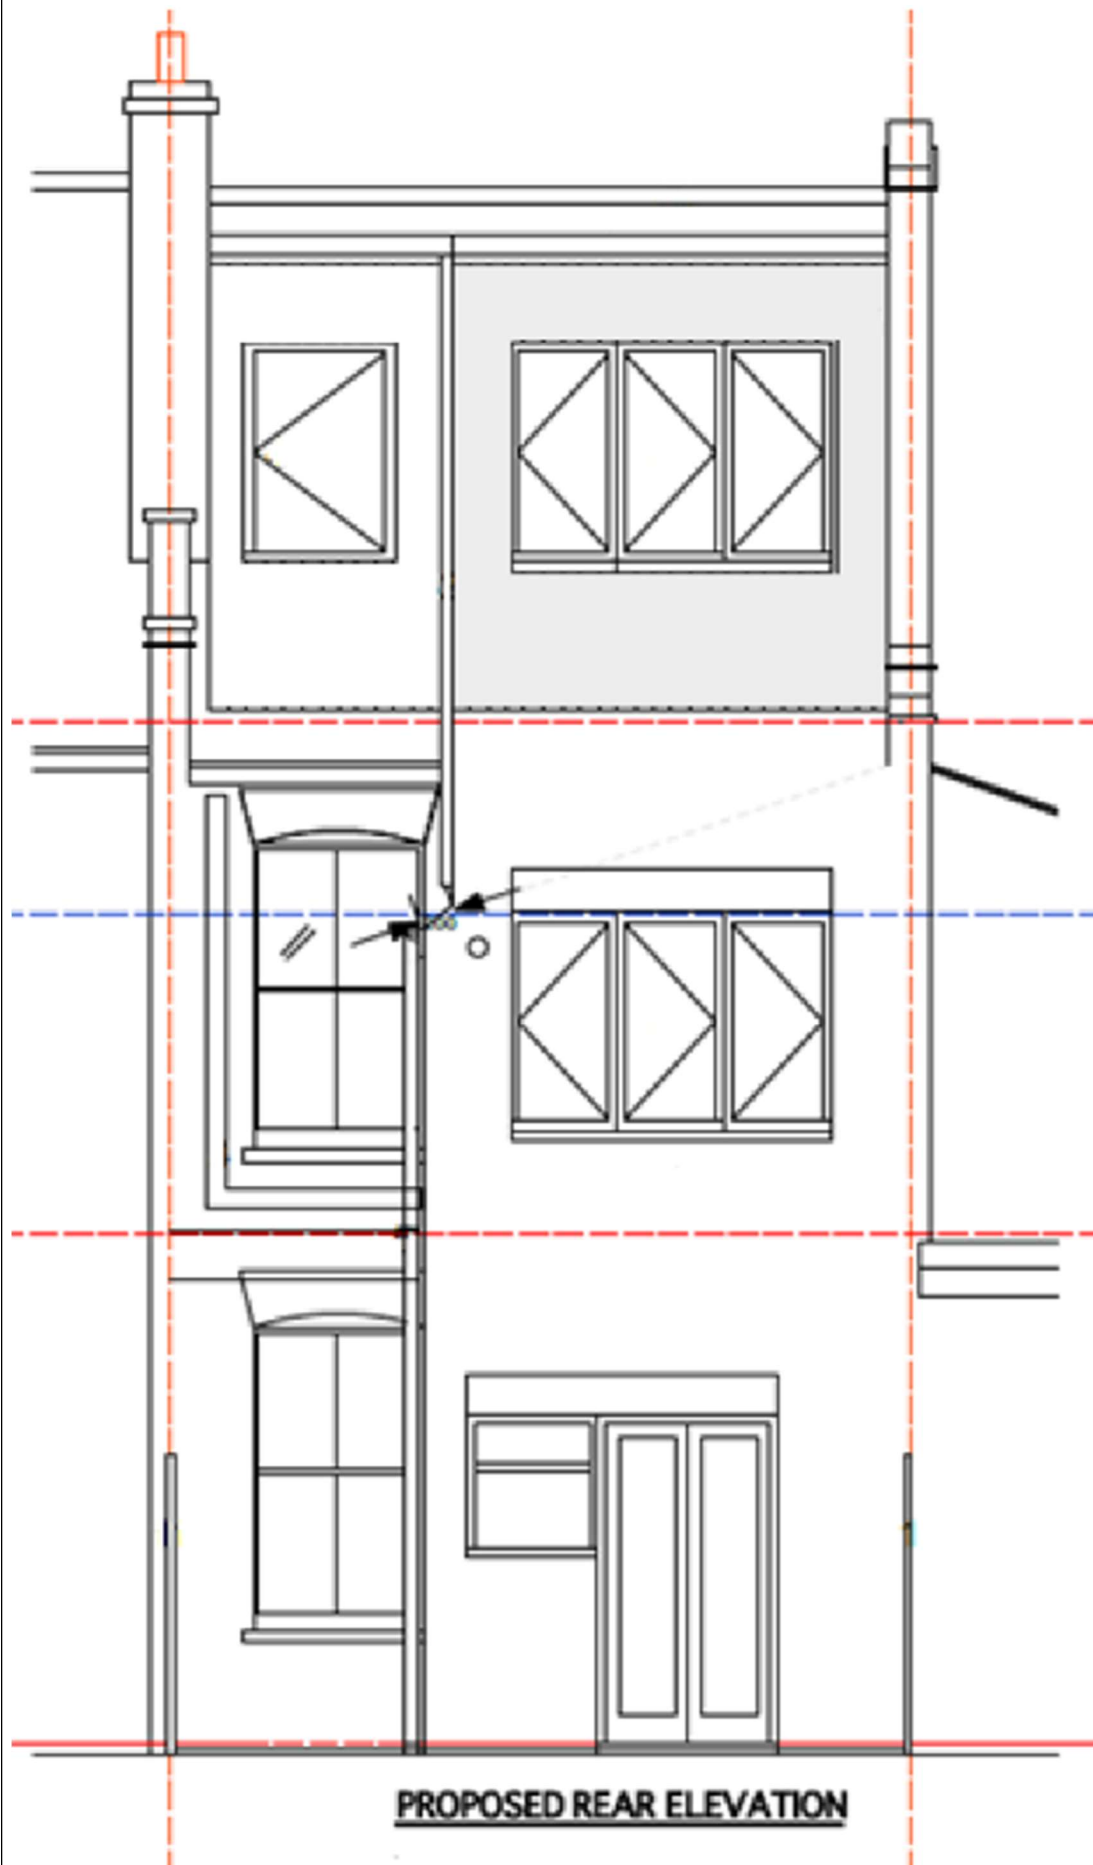

## Calculation

### Existing Dormer

$$[(H) 2.35 \times (W) 3.6 \times (L) 3] \div 2 = 12.69$$

### Dormer above outrigger (new addition)



$$(H) 2.35 \times (W) 2.6 \times (L) 3.9 = 23.829$$

### Section under dotted line

$$[(H) 0.67 \times (W) 2.6 \times (L) 3.9] \div 2 = 3.3969$$

$$12.69 + 23.829 + 3.3969$$

$$\text{Total} = 39.92 \text{ m}^3$$

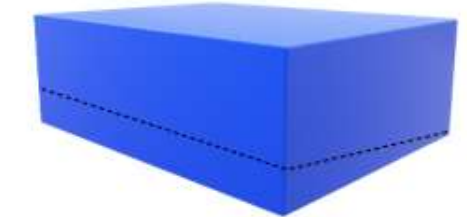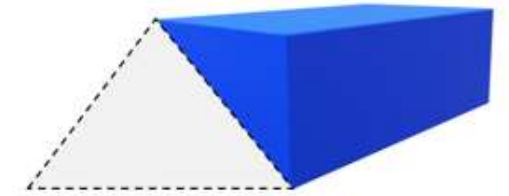

SCALE 1.50 @ A3 Paper size