


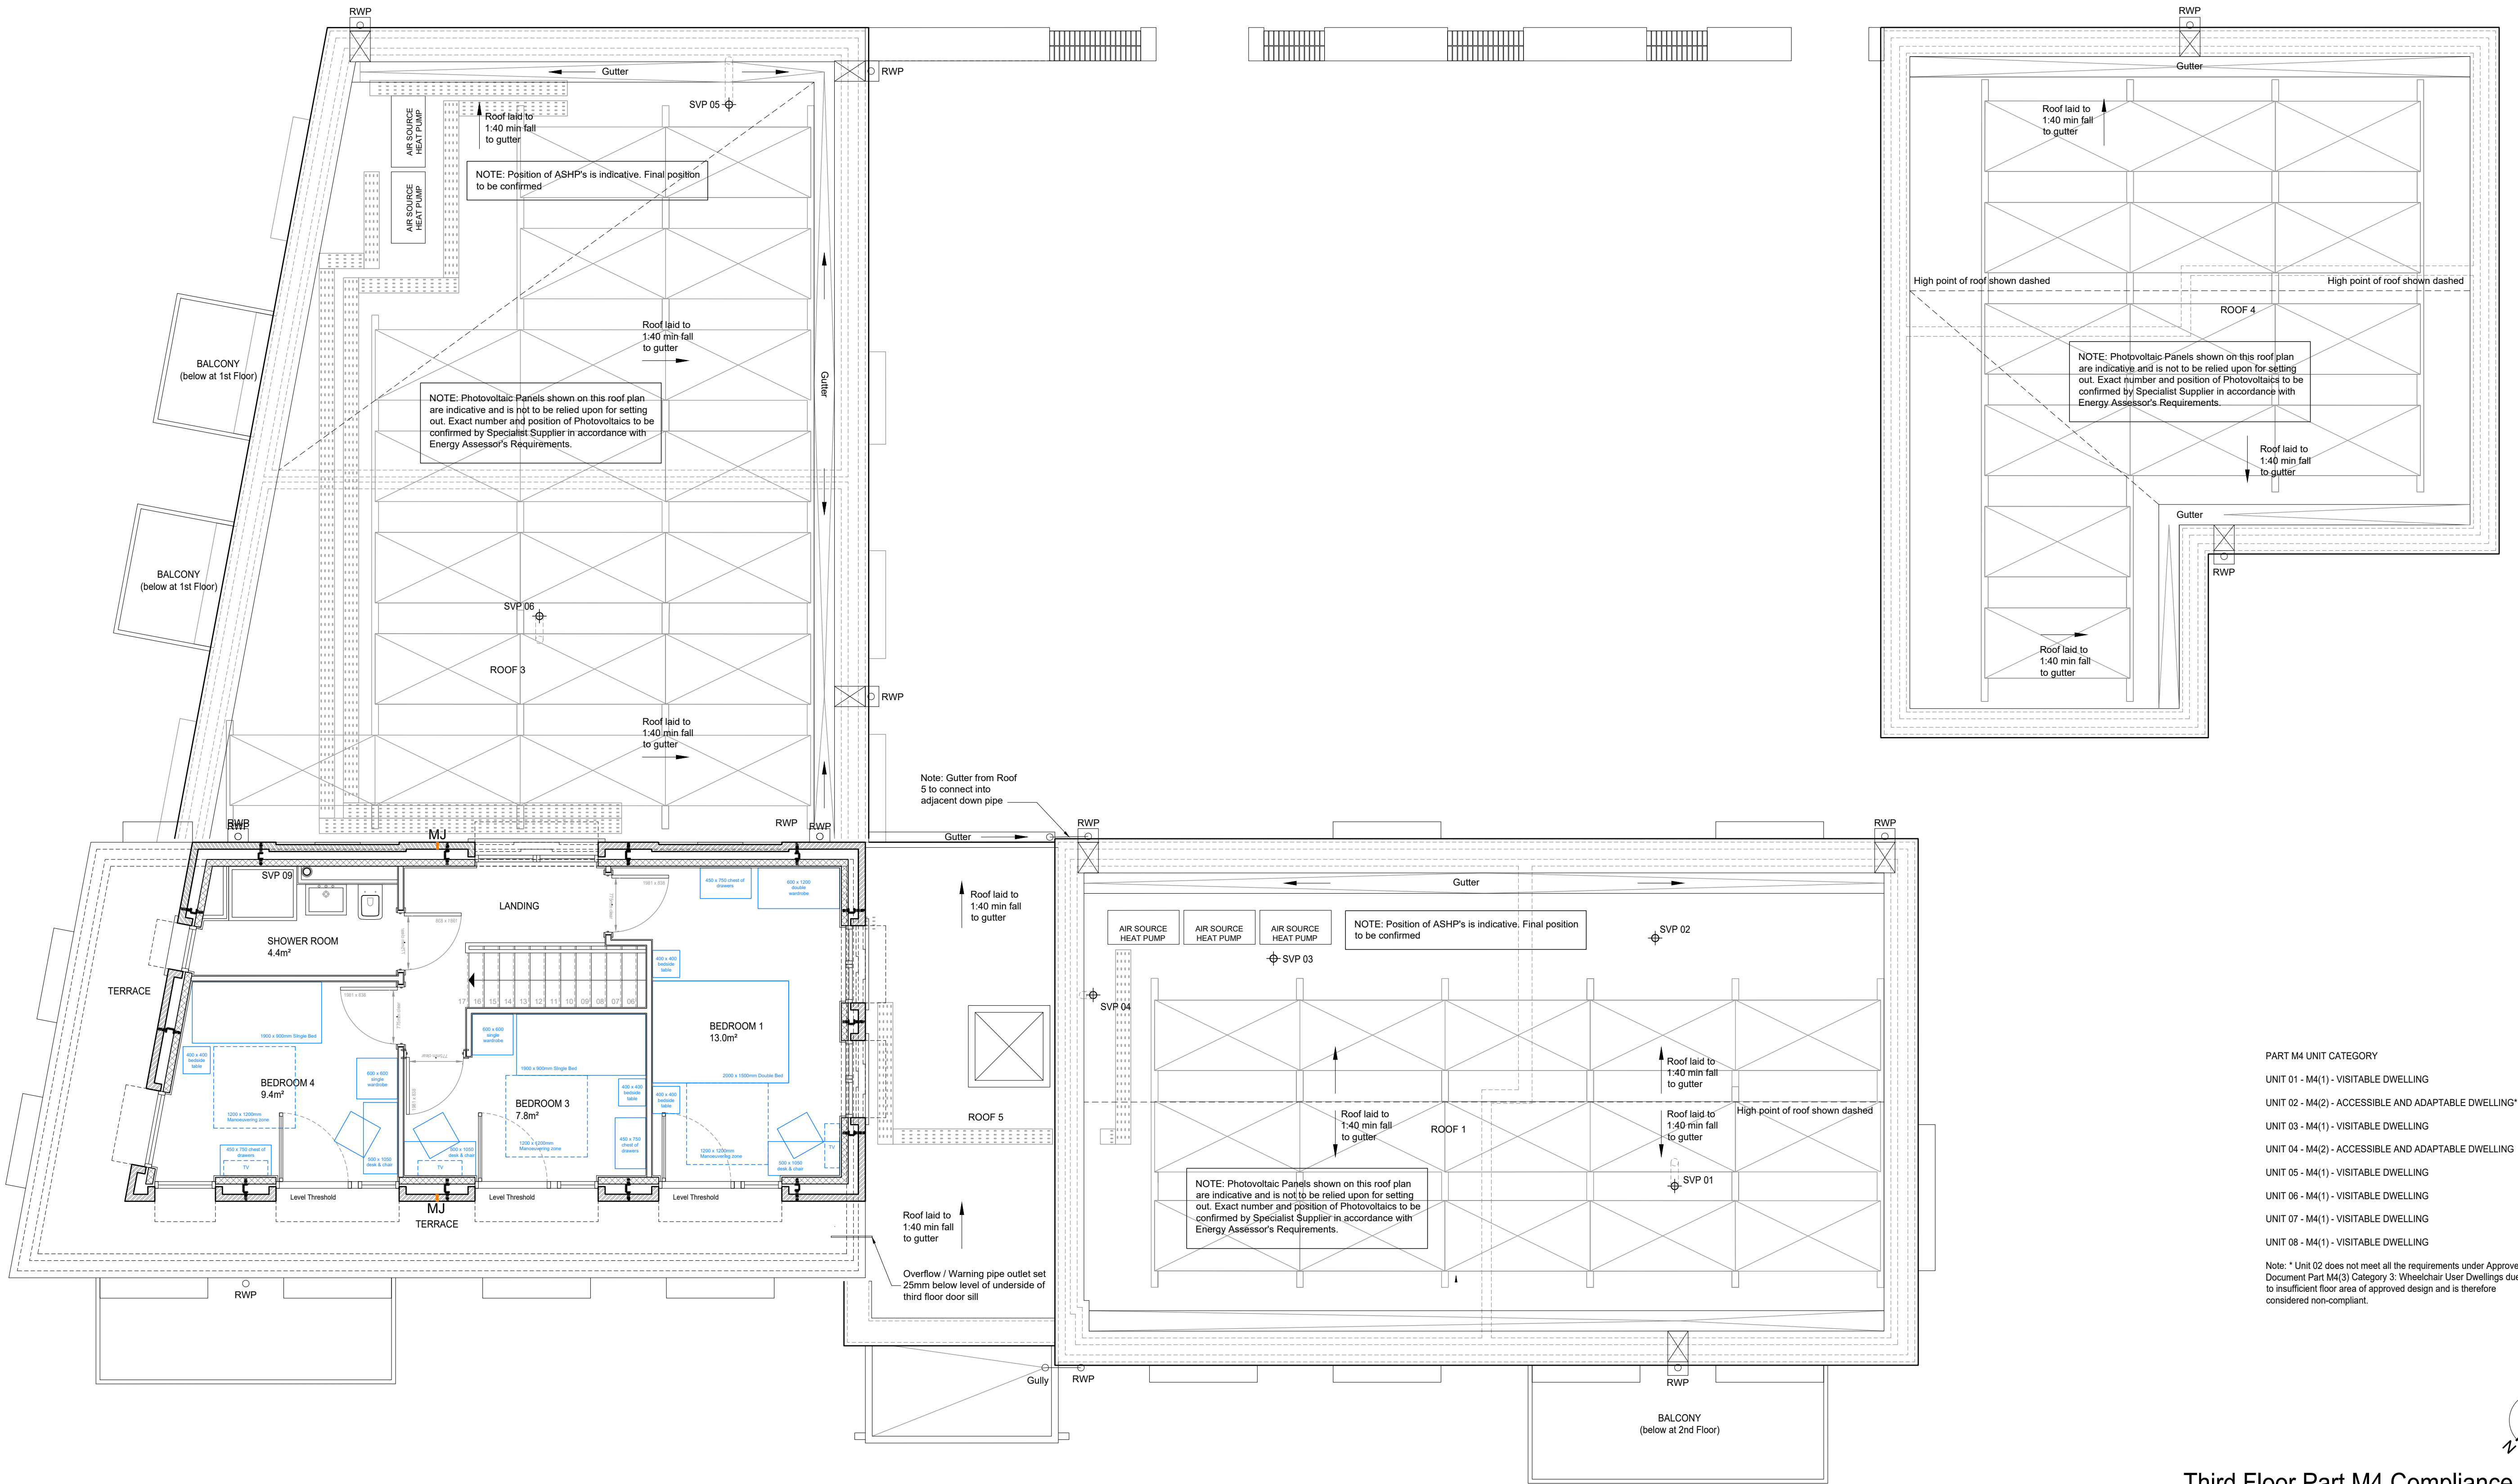

Third Floor Part M4 Compliance Plan

© The Copyright of this drawing remains with BEAU Architecture Ltd and is not to be reproduced without written approval. Dimensions are not to be scaled from this drawing. The Contractor is to check all dimensions on site and report any discrepancies to the Contract Administrator. This drawing is to be read in conjunction with all other standard documentation. If in doubt, ASK.

Notes :

Important: All works undertaken by previous Contractor are assumed by AJCL to have been carried out in accordance with Drawing

C4	Part M4 Category Schedule added for planning purposes	22.04.2024	SIB
C3	Location of ASHP's marked as indicative at request of client	02.02.2024	SIB
C2	Issued as C2 Status	11.01.2024	SIB
C1	Issued for Construction	02.01.2024	SIB
Rev.	Description	Date	By

Client :

Alexander James Contracts Ltd

Project No : 21005

Project :

Land opposite:
16 Park Road, Edith Road
Haringey
London
N11 2QE

Drawing Title :

Third Floor
Part M4 Compliance Plan

Drawn by : SIB

Checked by :

Date : August 2022

Scale @ A1: 1:50

Status:

CONSTRUCTION

Drawing No :

123

Rev. No :

C4

BEAU
Architecture

T: + 44 (0)1303 600404

E: info@beauarchitecture.co.uk

W: www.beauarchitecture.co.uk