


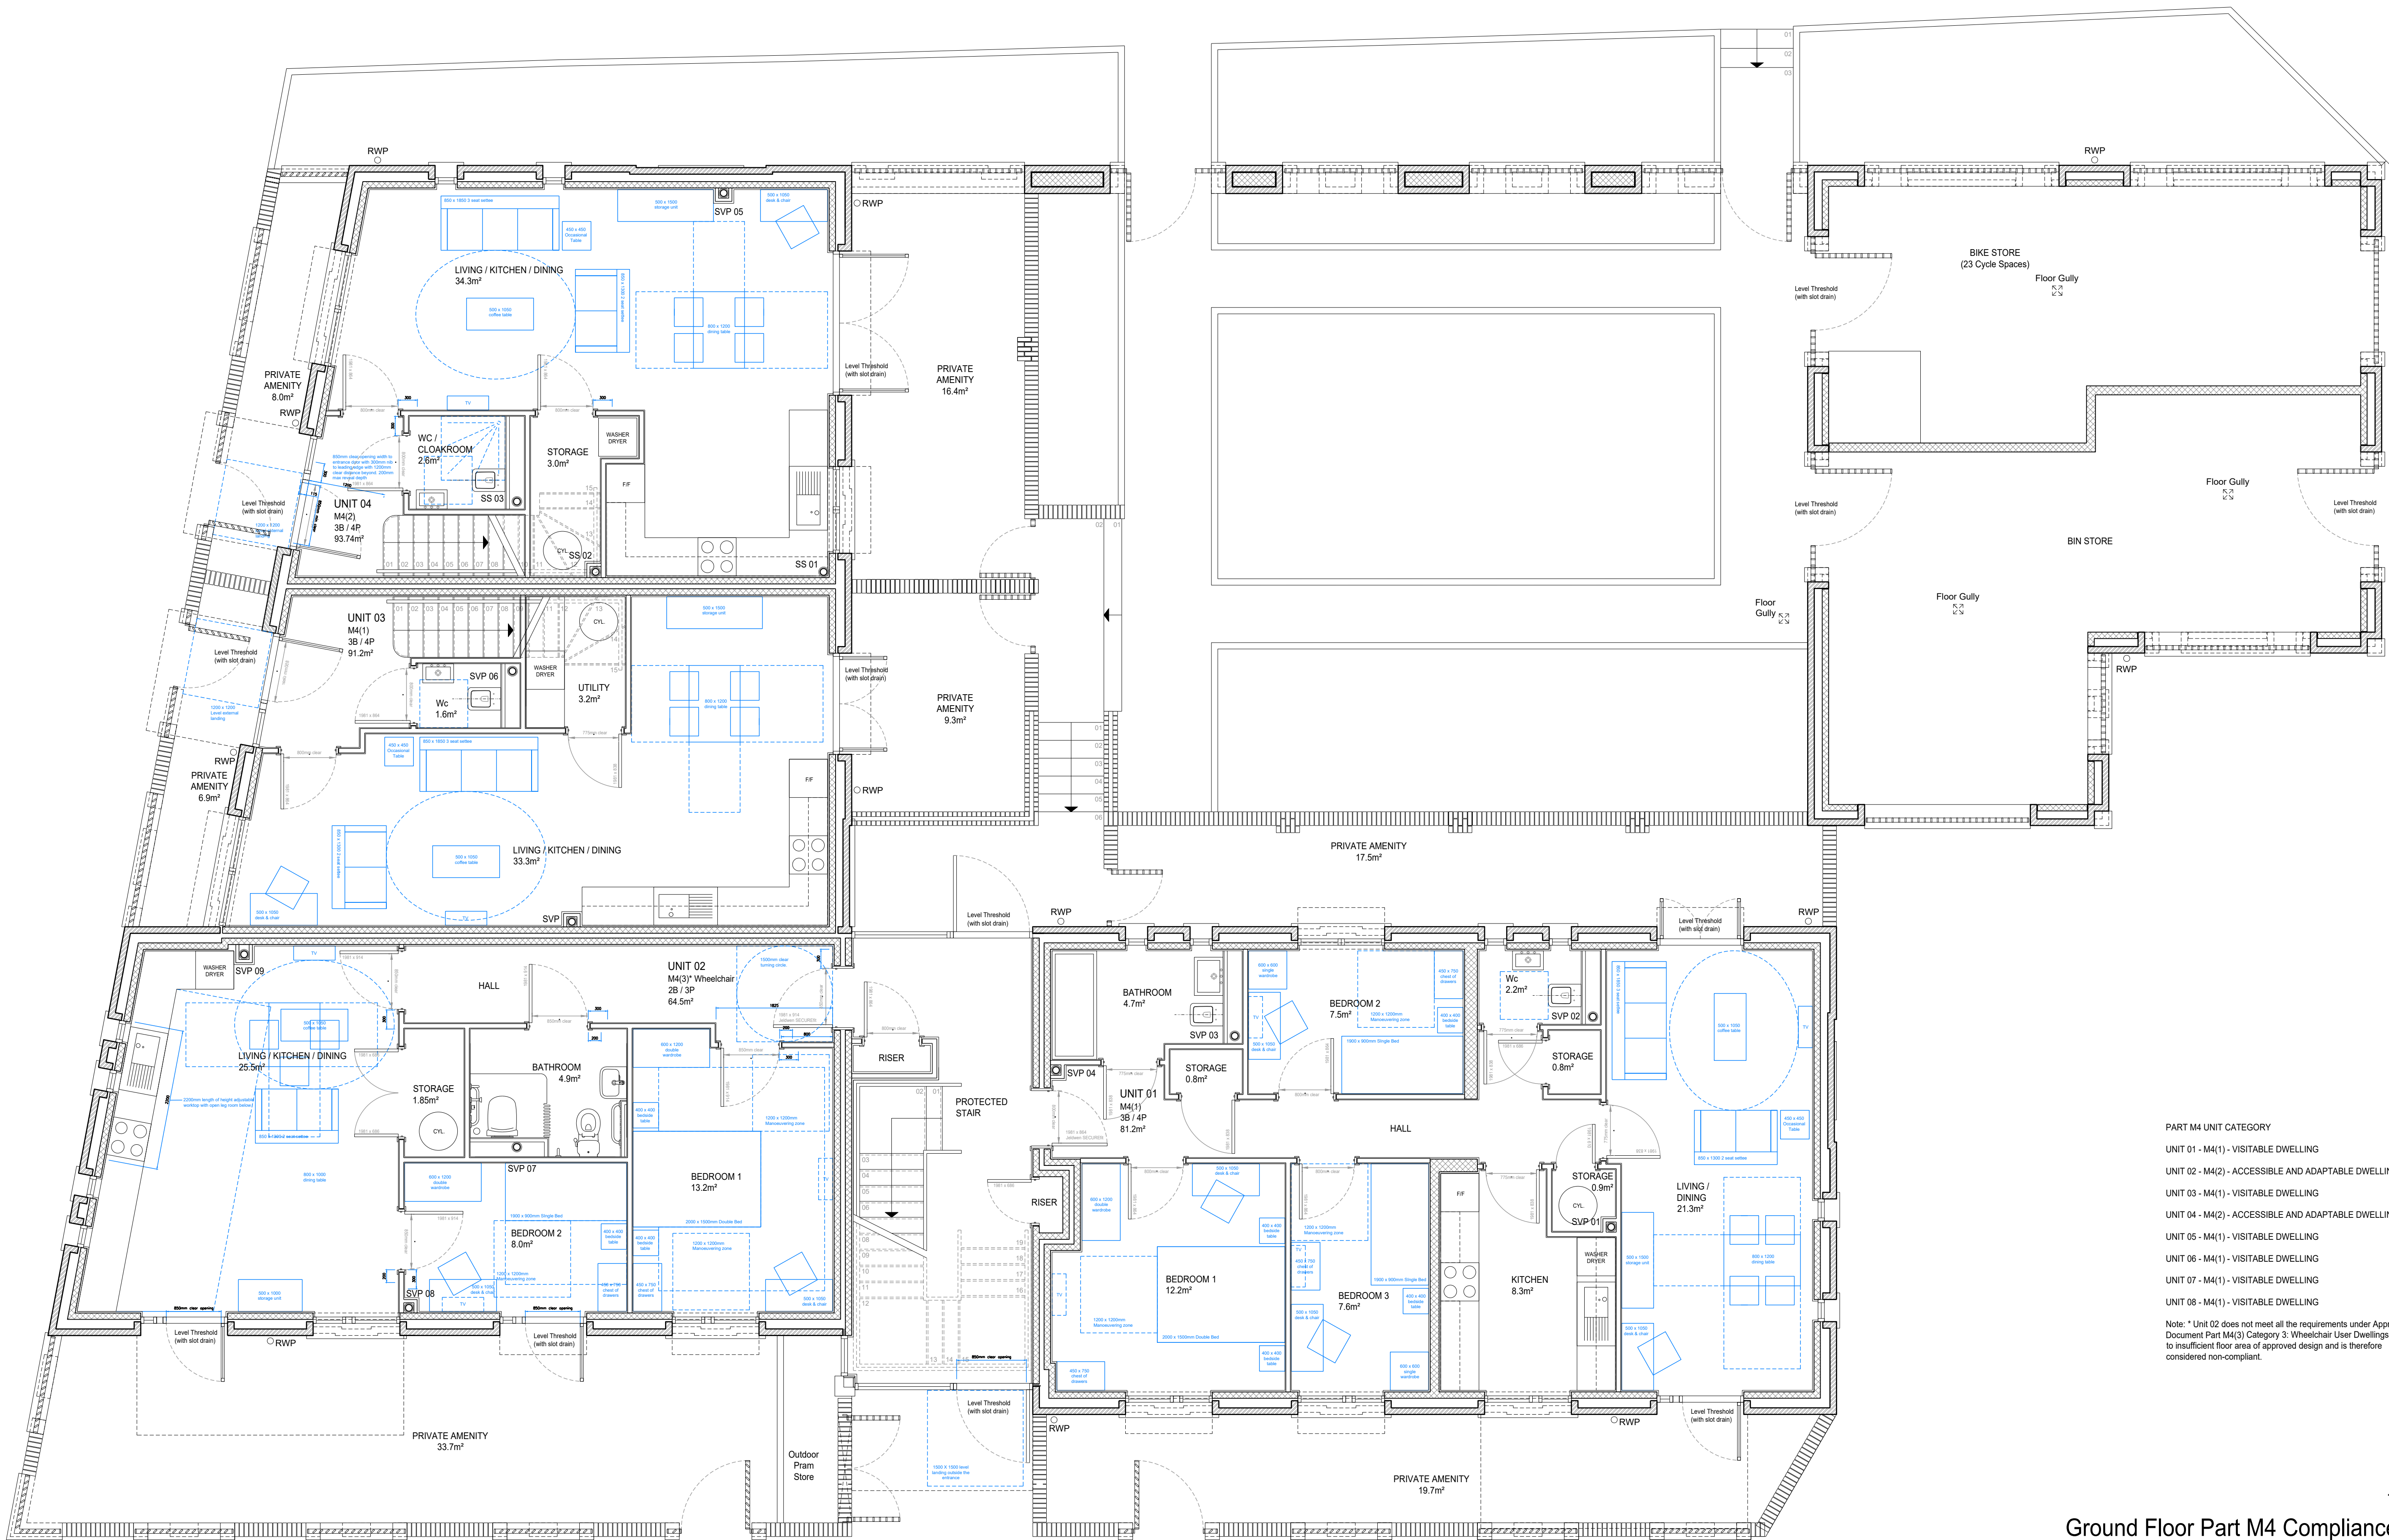

PART M4 UNIT CATEGORY

- UNIT 01 - M4(1) - VISITABLE DWELLING
- UNIT 02 - M4(2) - ACCESSIBLE AND ADAPTABLE DWELLING*
- UNIT 03 - M4(1) - VISITABLE DWELLING
- UNIT 04 - M4(2) - ACCESSIBLE AND ADAPTABLE DWELLING
- UNIT 05 - M4(1) - VISITABLE DWELLING
- UNIT 06 - M4(1) - VISITABLE DWELLING
- UNIT 07 - M4(1) - VISITABLE DWELLING
- UNIT 08 - M4(1) - VISITABLE DWELLING

Note: * Unit 02 does not meet all the requirements under Approved Document Part M4(3) Category 3: Wheelchair User Dwellings due to insufficient floor area of approved design and is therefore considered non-compliant.

Ground Floor Part M4 Compliance Plan

© The Copyright of this drawing remains with BEAU Architecture Ltd and is not to be reproduced without written approval. Dimensions are not to be scaled from this drawing. The Contractor is to check all dimensions on site and report any discrepancies to the Contract Administrator. This drawing is to be read in conjunction with all other standard documentation. If in doubt, ASK.

Notes:

Important: All works undertaken by previous Contractor are assumed by AJCL to have been carried out in accordance with Drawing

Note: *Unit 02 does not meet all the requirements under Approved Document Part M4(3) Category 3: Wheelchair User Dwellings due to insufficient floor area of approved design and is therefore considered non-compliant.

Rev.	Description	Date	By
------	-------------	------	----

C5	Part M4 Category Schedule	22.04.2024	SIB
C4	Drawing updated following review	08.04.2024	SIB
C3	Cylinder / Washing Machine positions updated to Units 02 & 04	02.02.2024	SIB
C2	Issued as C2 Status	11.01.2024	SIB
C1	Issued for Construction	02.01.2024	SIB

Client:

Alexander James Contracts Ltd

Project No.: 21005

Project:

Land opposite:
16 Park Road, Edith Road
Haringey
London
N11 2QE

Drawing Title:

Ground Floor
Part M4 Compliance Plan

Drawn by: SIB

Checked by:

Date: August 2022

Scale @ A1: 1:50

Status:

CONSTRUCTION

Drawing No:

120

Rev. No:

C5

BEAU
Architecture

T: + 44 (0)1303 600404

E: info@beauarchitecture.co.uk

W: www.beauarchitecture.co.uk