

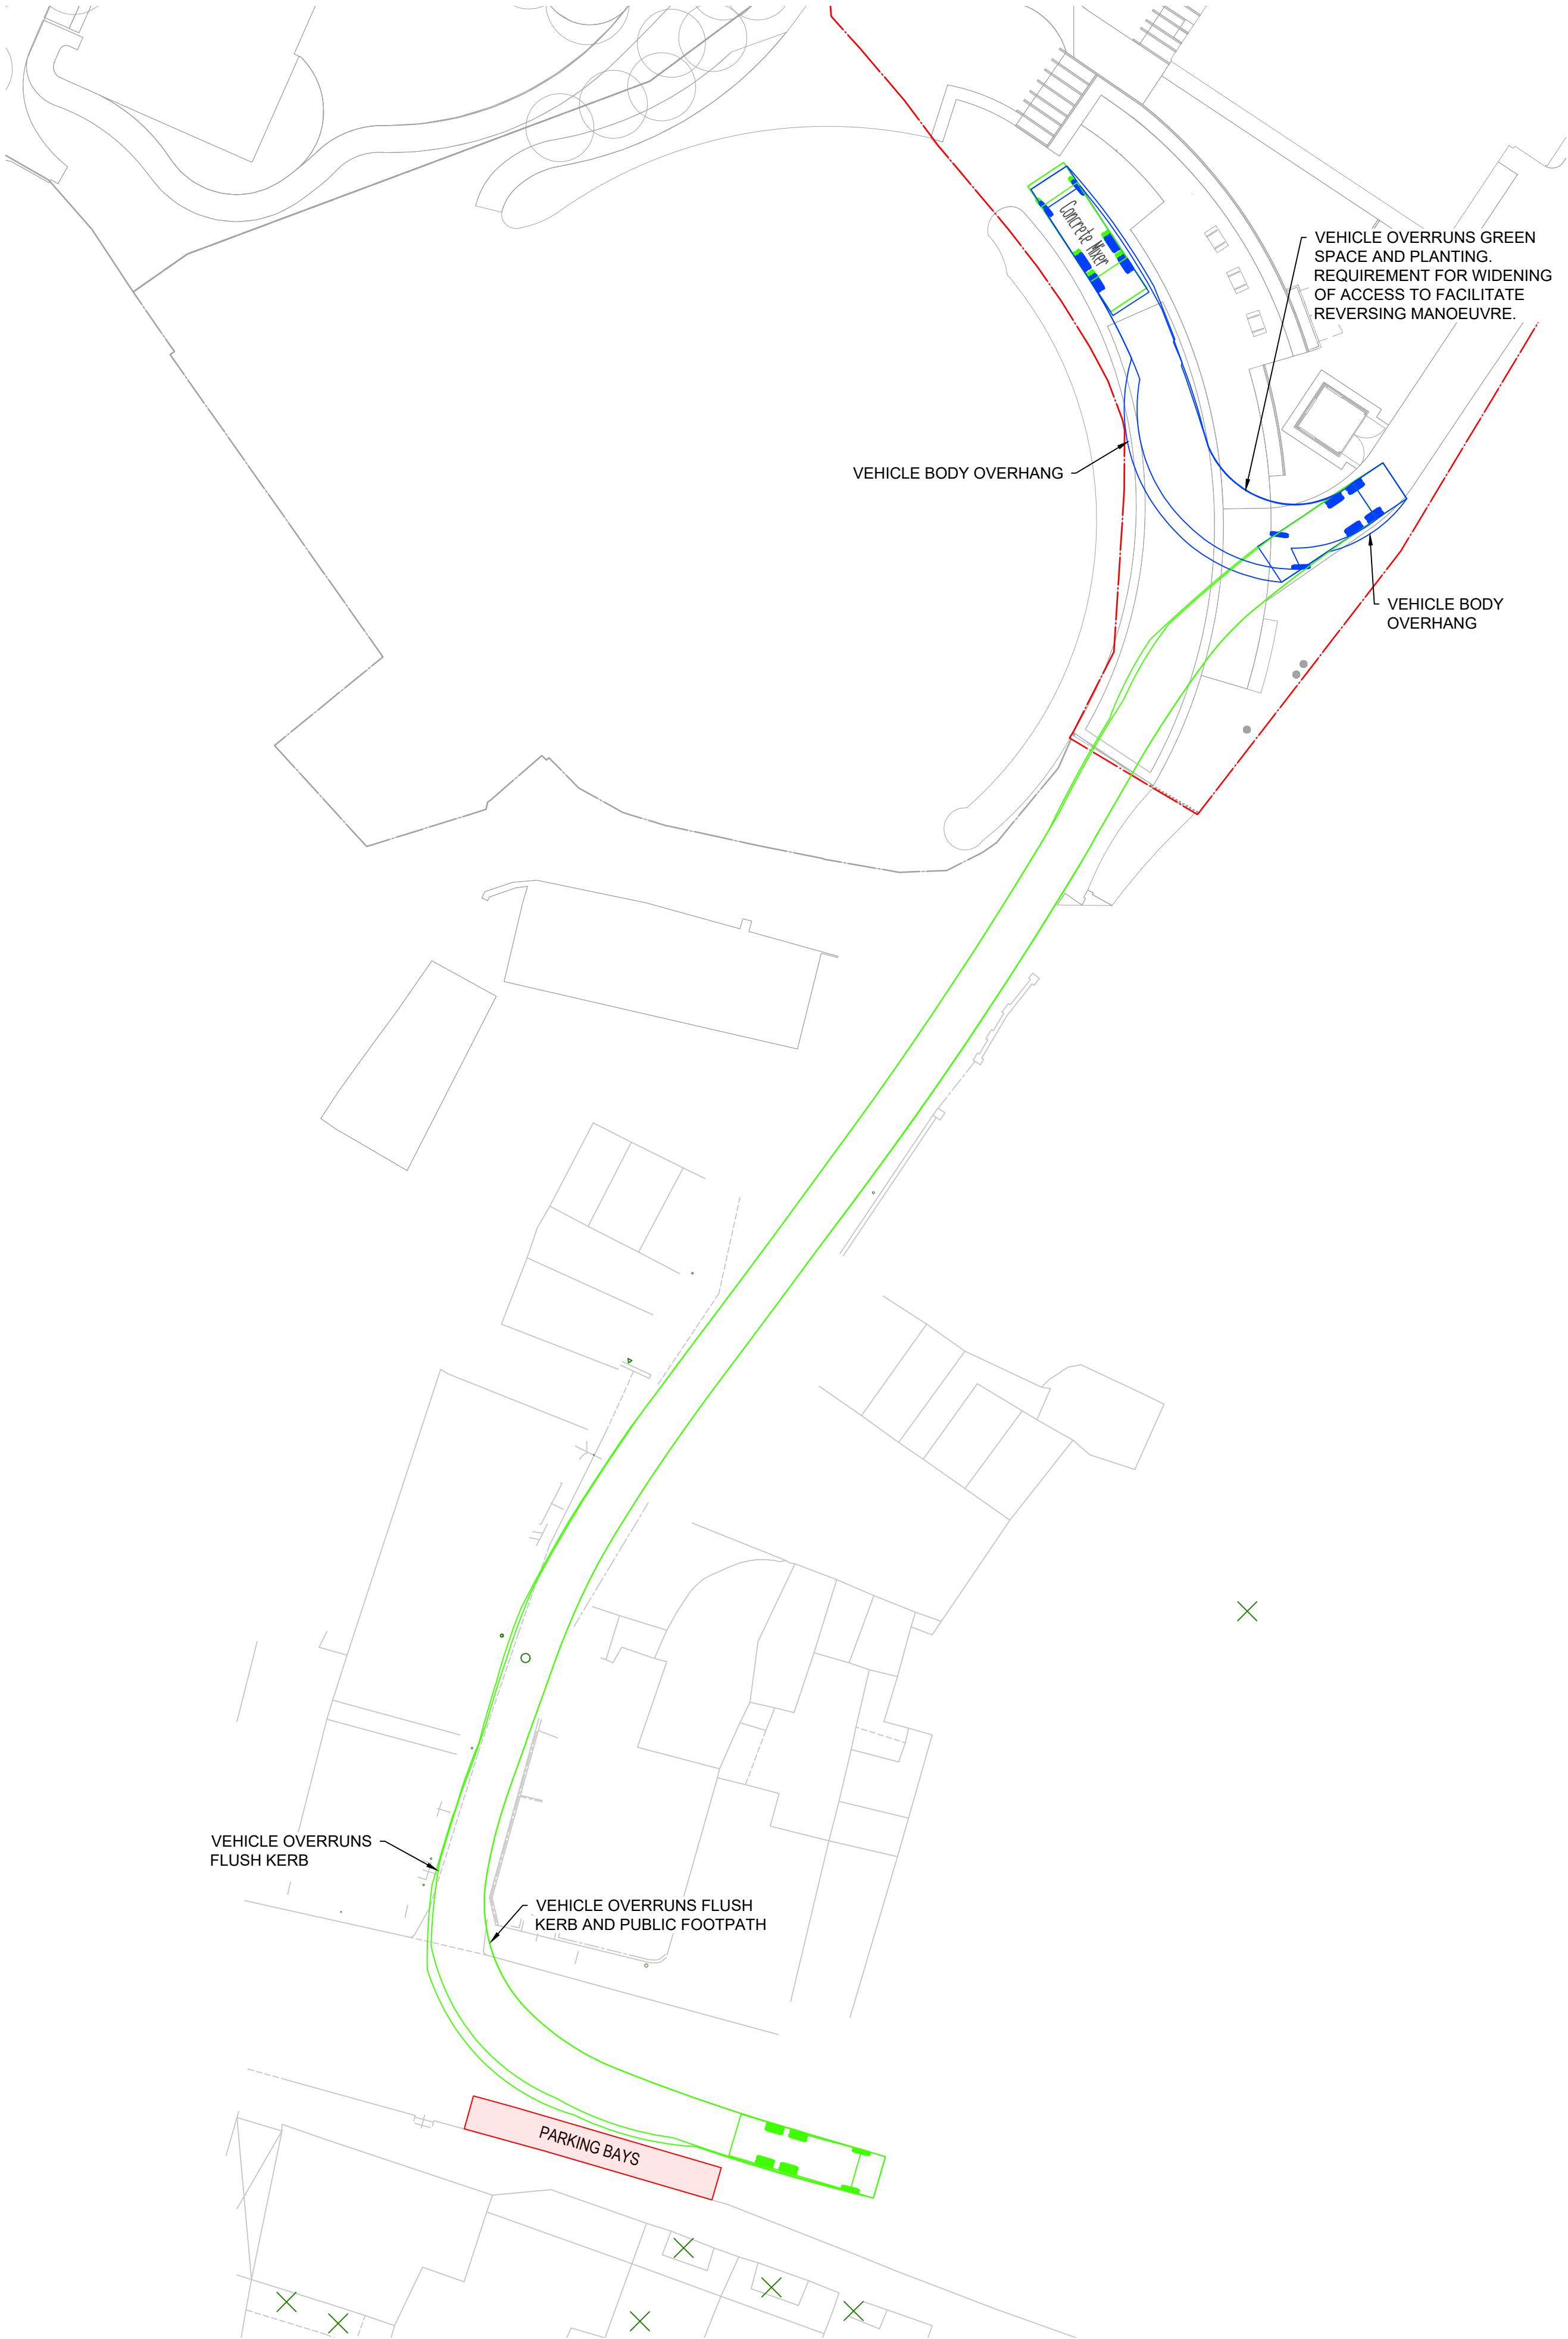


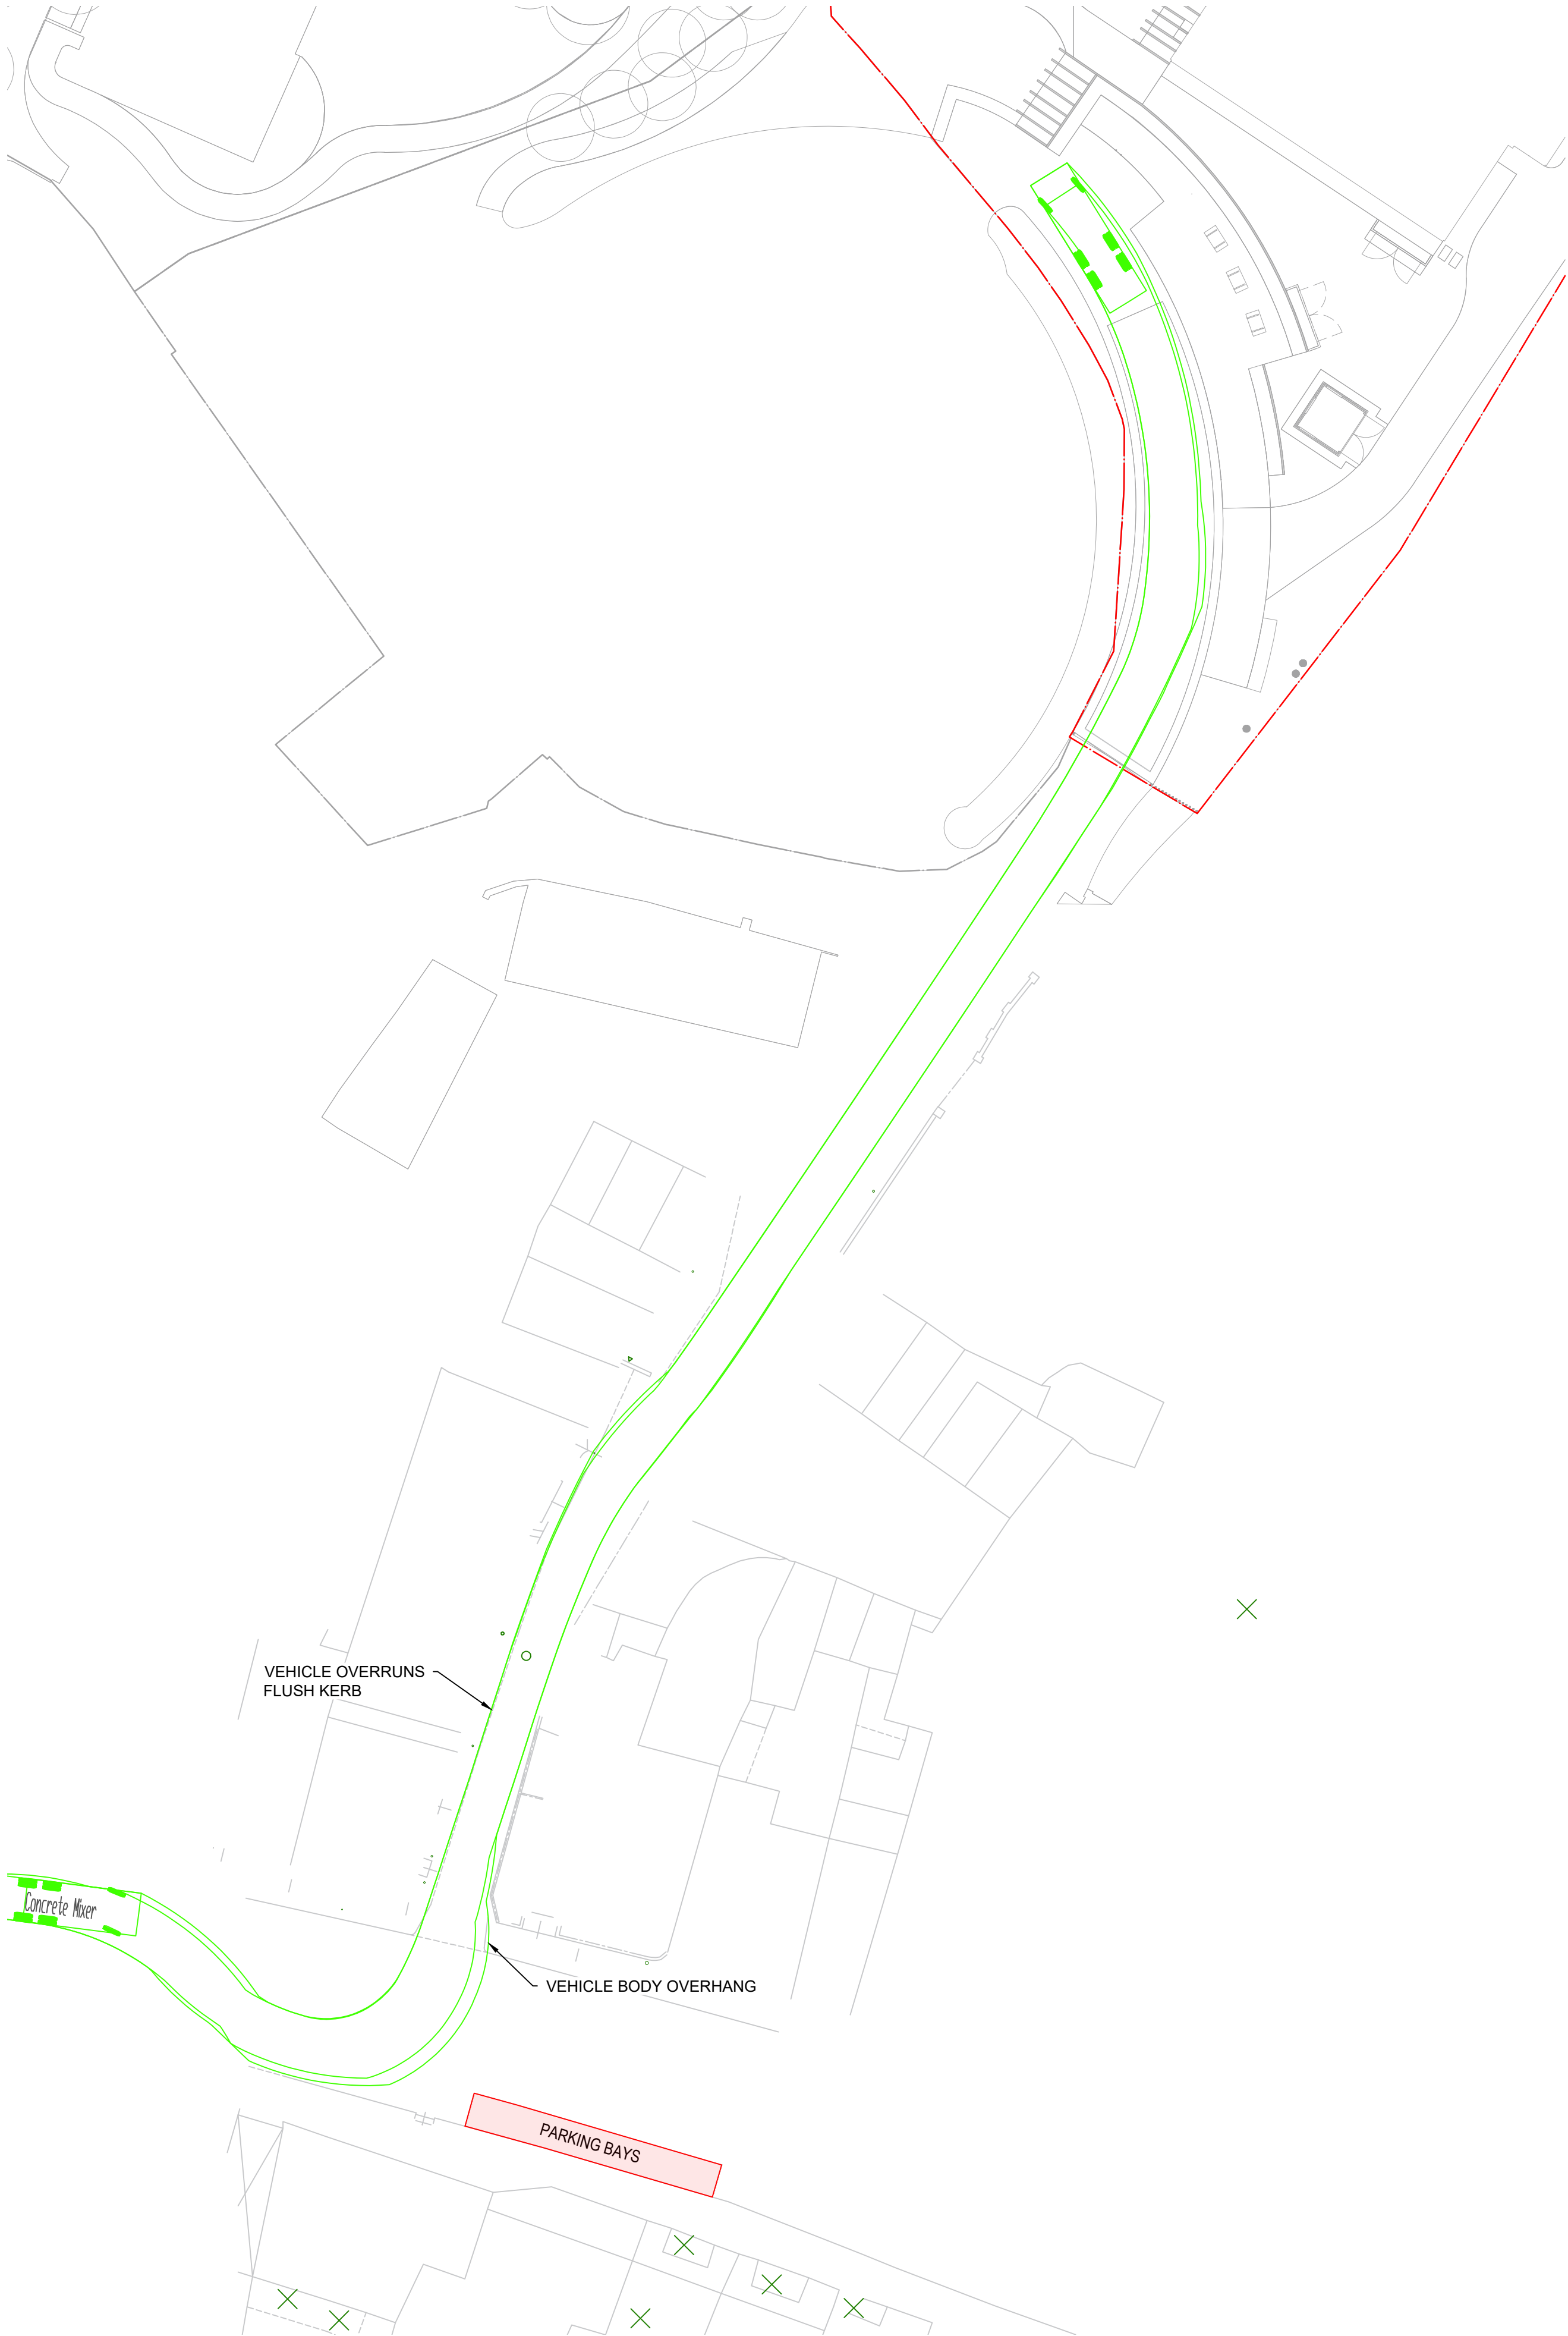

General Notes

1. This drawing is to be read in conjunction with all relevant Architect's and engineers drawings and specifications.
2. This drawing is only to be scaled from for the purposes of estimating and approximate sizing only. If exact dimensions are relied upon, written dimensions supercede any scaled dimension. Overall setting out is to Architect's details and this drawing therefore should be read in conjunction with their information.
3. All waterproofing, levels and finishes by others.
4. All temporary works by others.
5. Fire protection to Architect's details.
6. All dimensions are in mm unless noted otherwise.
7. All levels are in m unless noted otherwise

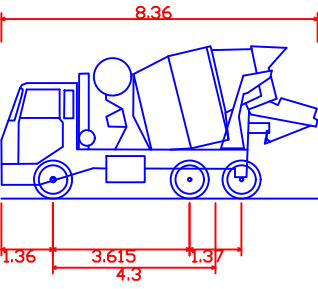

Concrete Mixer
Overall Length 8.360m
Overall Width 2.360m
Overall Body Height 2.610m
Min Body Ground Clearance 2.413m
Max Track Width 6.006m
Lock to lock time 8.210m
Kerb to Kerb Turning Radius

P02	Issued for planning	16/04/24	MH
P01	Issued for planning	08/04/24	MH
Rev	Comments	Date	Chkd

Status
For Planning Submission

Lyons O'Neill
Structural Engineers

The Ministry
79-81 Borough Road
London
SE1 1DN

+44 (20) 7223 7222
info@lyonsoneill.co.uk
lyonsoneill.co.uk

Project
The Glasshouse - Omved Gardens

LON Project No. - 23055

Subject
Swept Path Analysis
Concrete Mixer

Scale @ A1 1 : 250	Date 08/04/24
By TS	Checked MH
Drawing No. 23055-LON-XX-XX-D-C-9501	Rev P02