
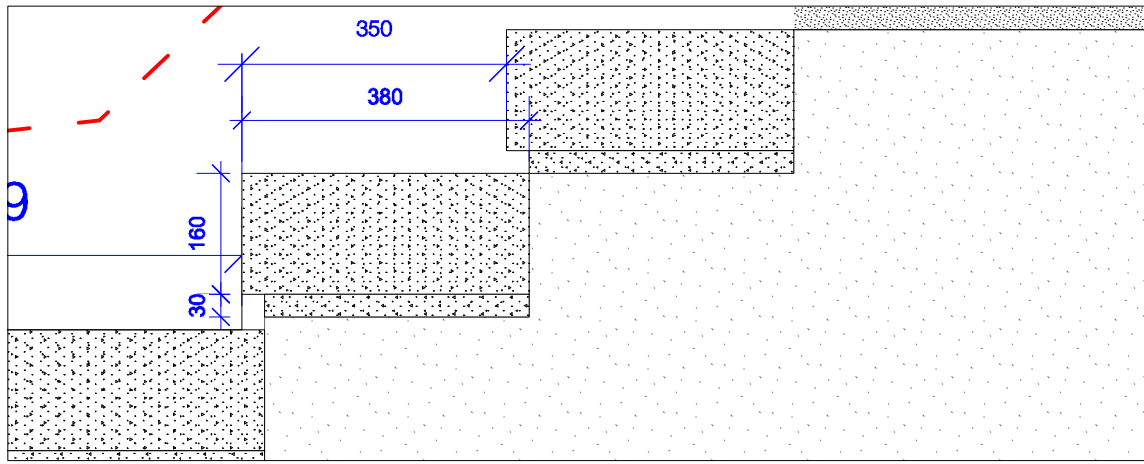


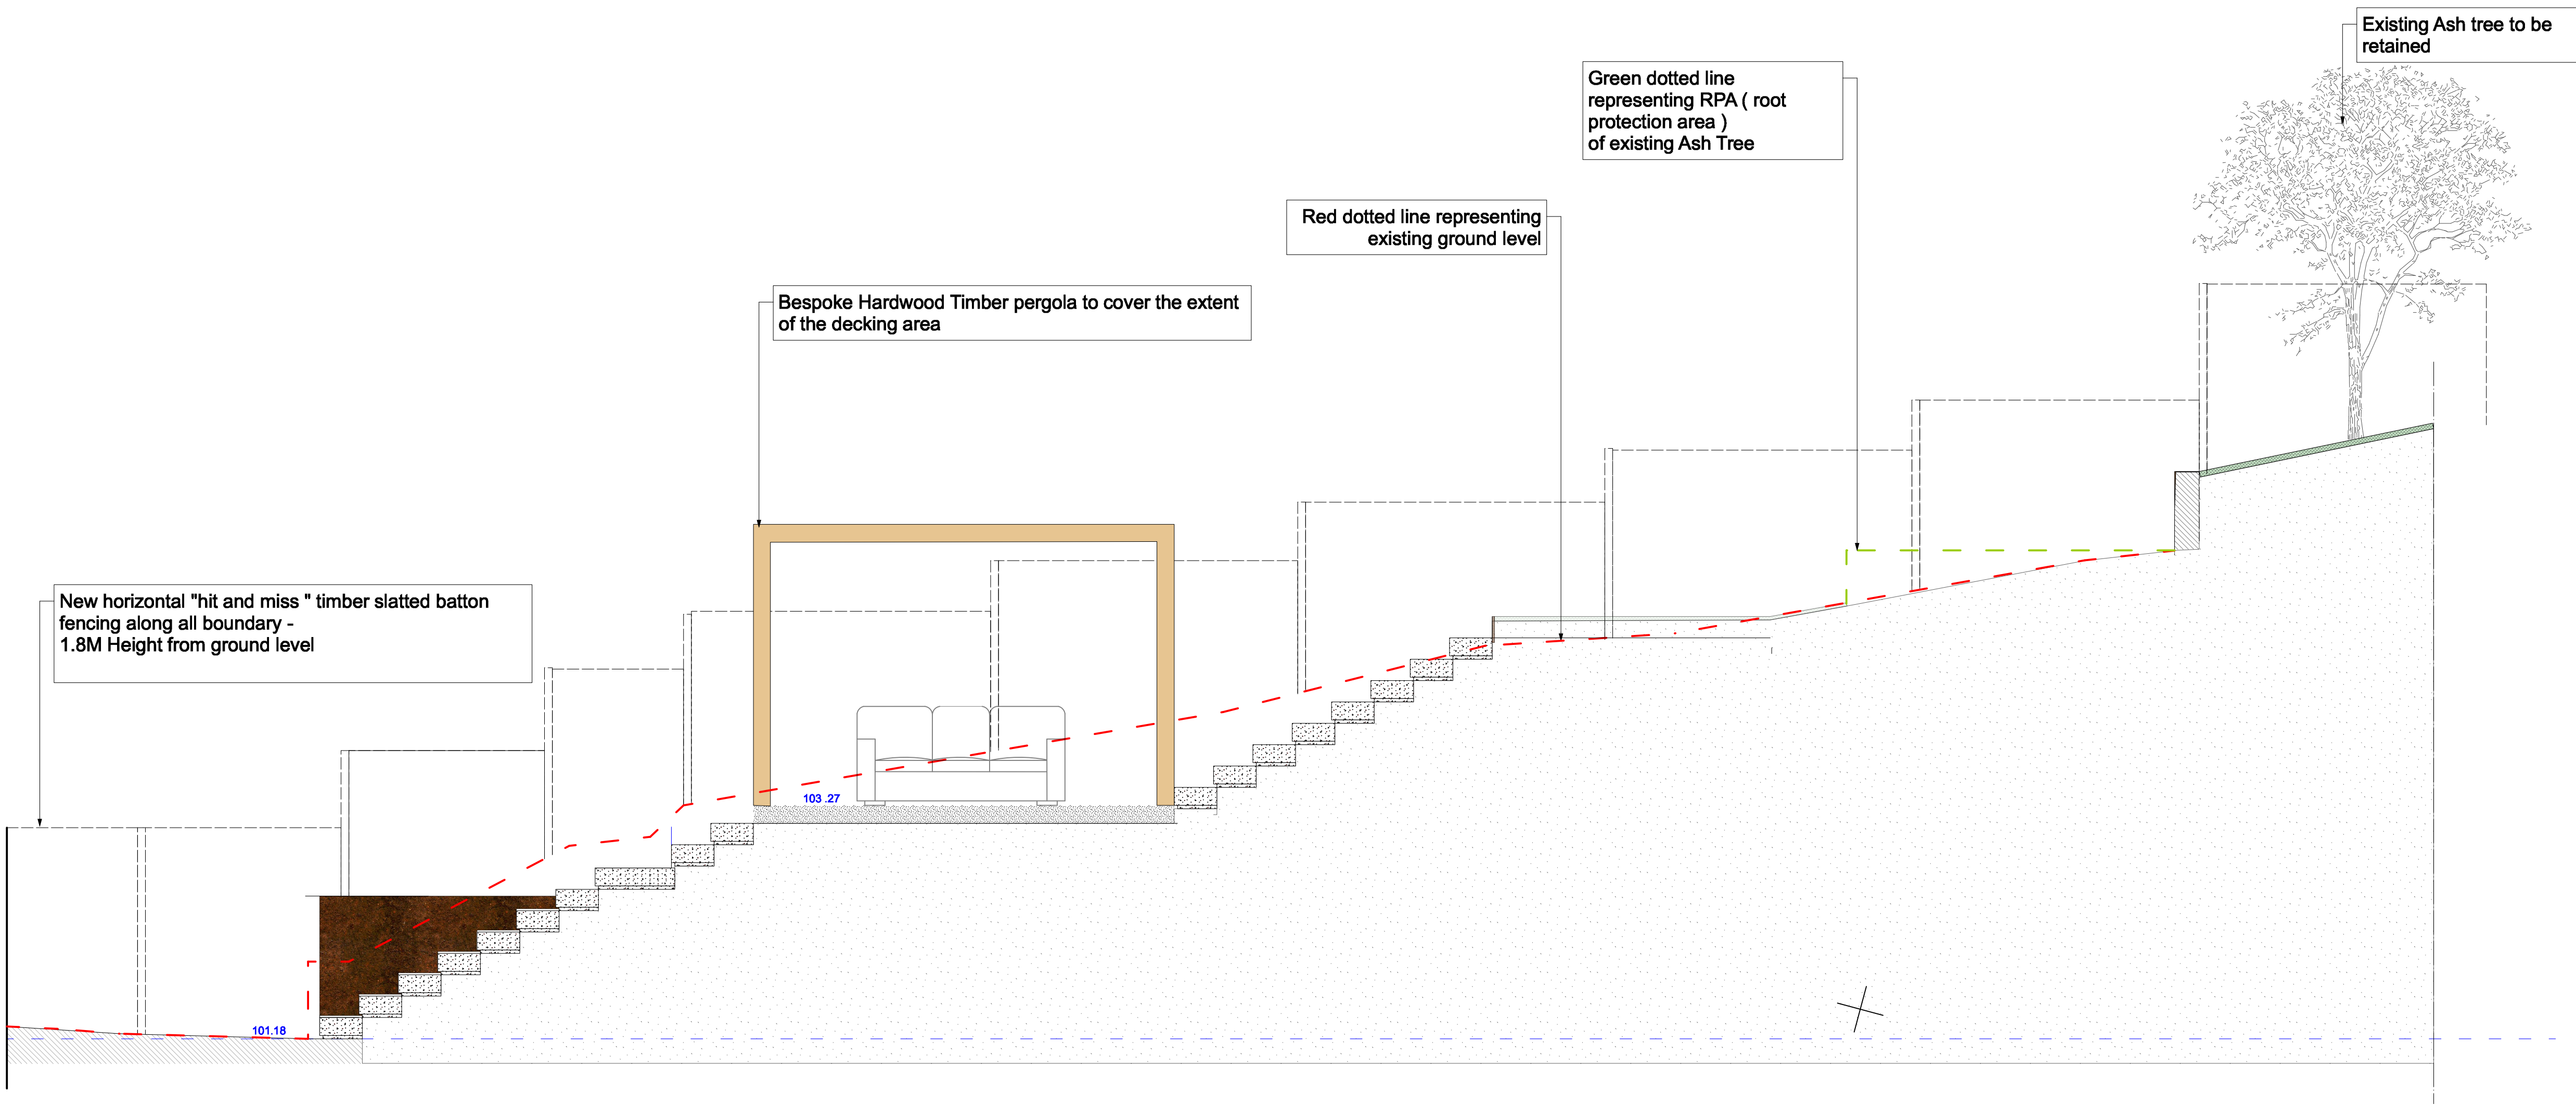

Step Detail

Notes :

All design and specification output by Levene Landscapes is for aesthetic design and aesthetic specification purposes only.

Do not scale from this drawing.

This drawing must be printed in colour.

Rev 1.0 - Drawn : M.L- Date : 22.11.22 - Notes :  
- Issued for Pre-Application

Rev 1.1 - Drawn : M.L- Date : 23.11.23 - Notes :  
- Amend level changes re Ash Tree RPA

Issue Reg :

Checked :


Client approved for production

Sign :

Print :

Date :

Project : 53 Cholmeley Crescent - N6 5EX  
Drawing : Rear - Proposed Hard landscaping  
Rev : 1.1  
Status : Planning  
Scale : @A1 - 1:50

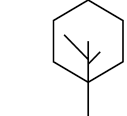

LEVE  
LANDSCAPES

Levene Landscapes  
t/a Senecio Studio Limited  
Unit 6, Broadbent Close  
London, N6 5JW  
levenelandscapes.co.uk  
+44 (0) 208 050 6281