



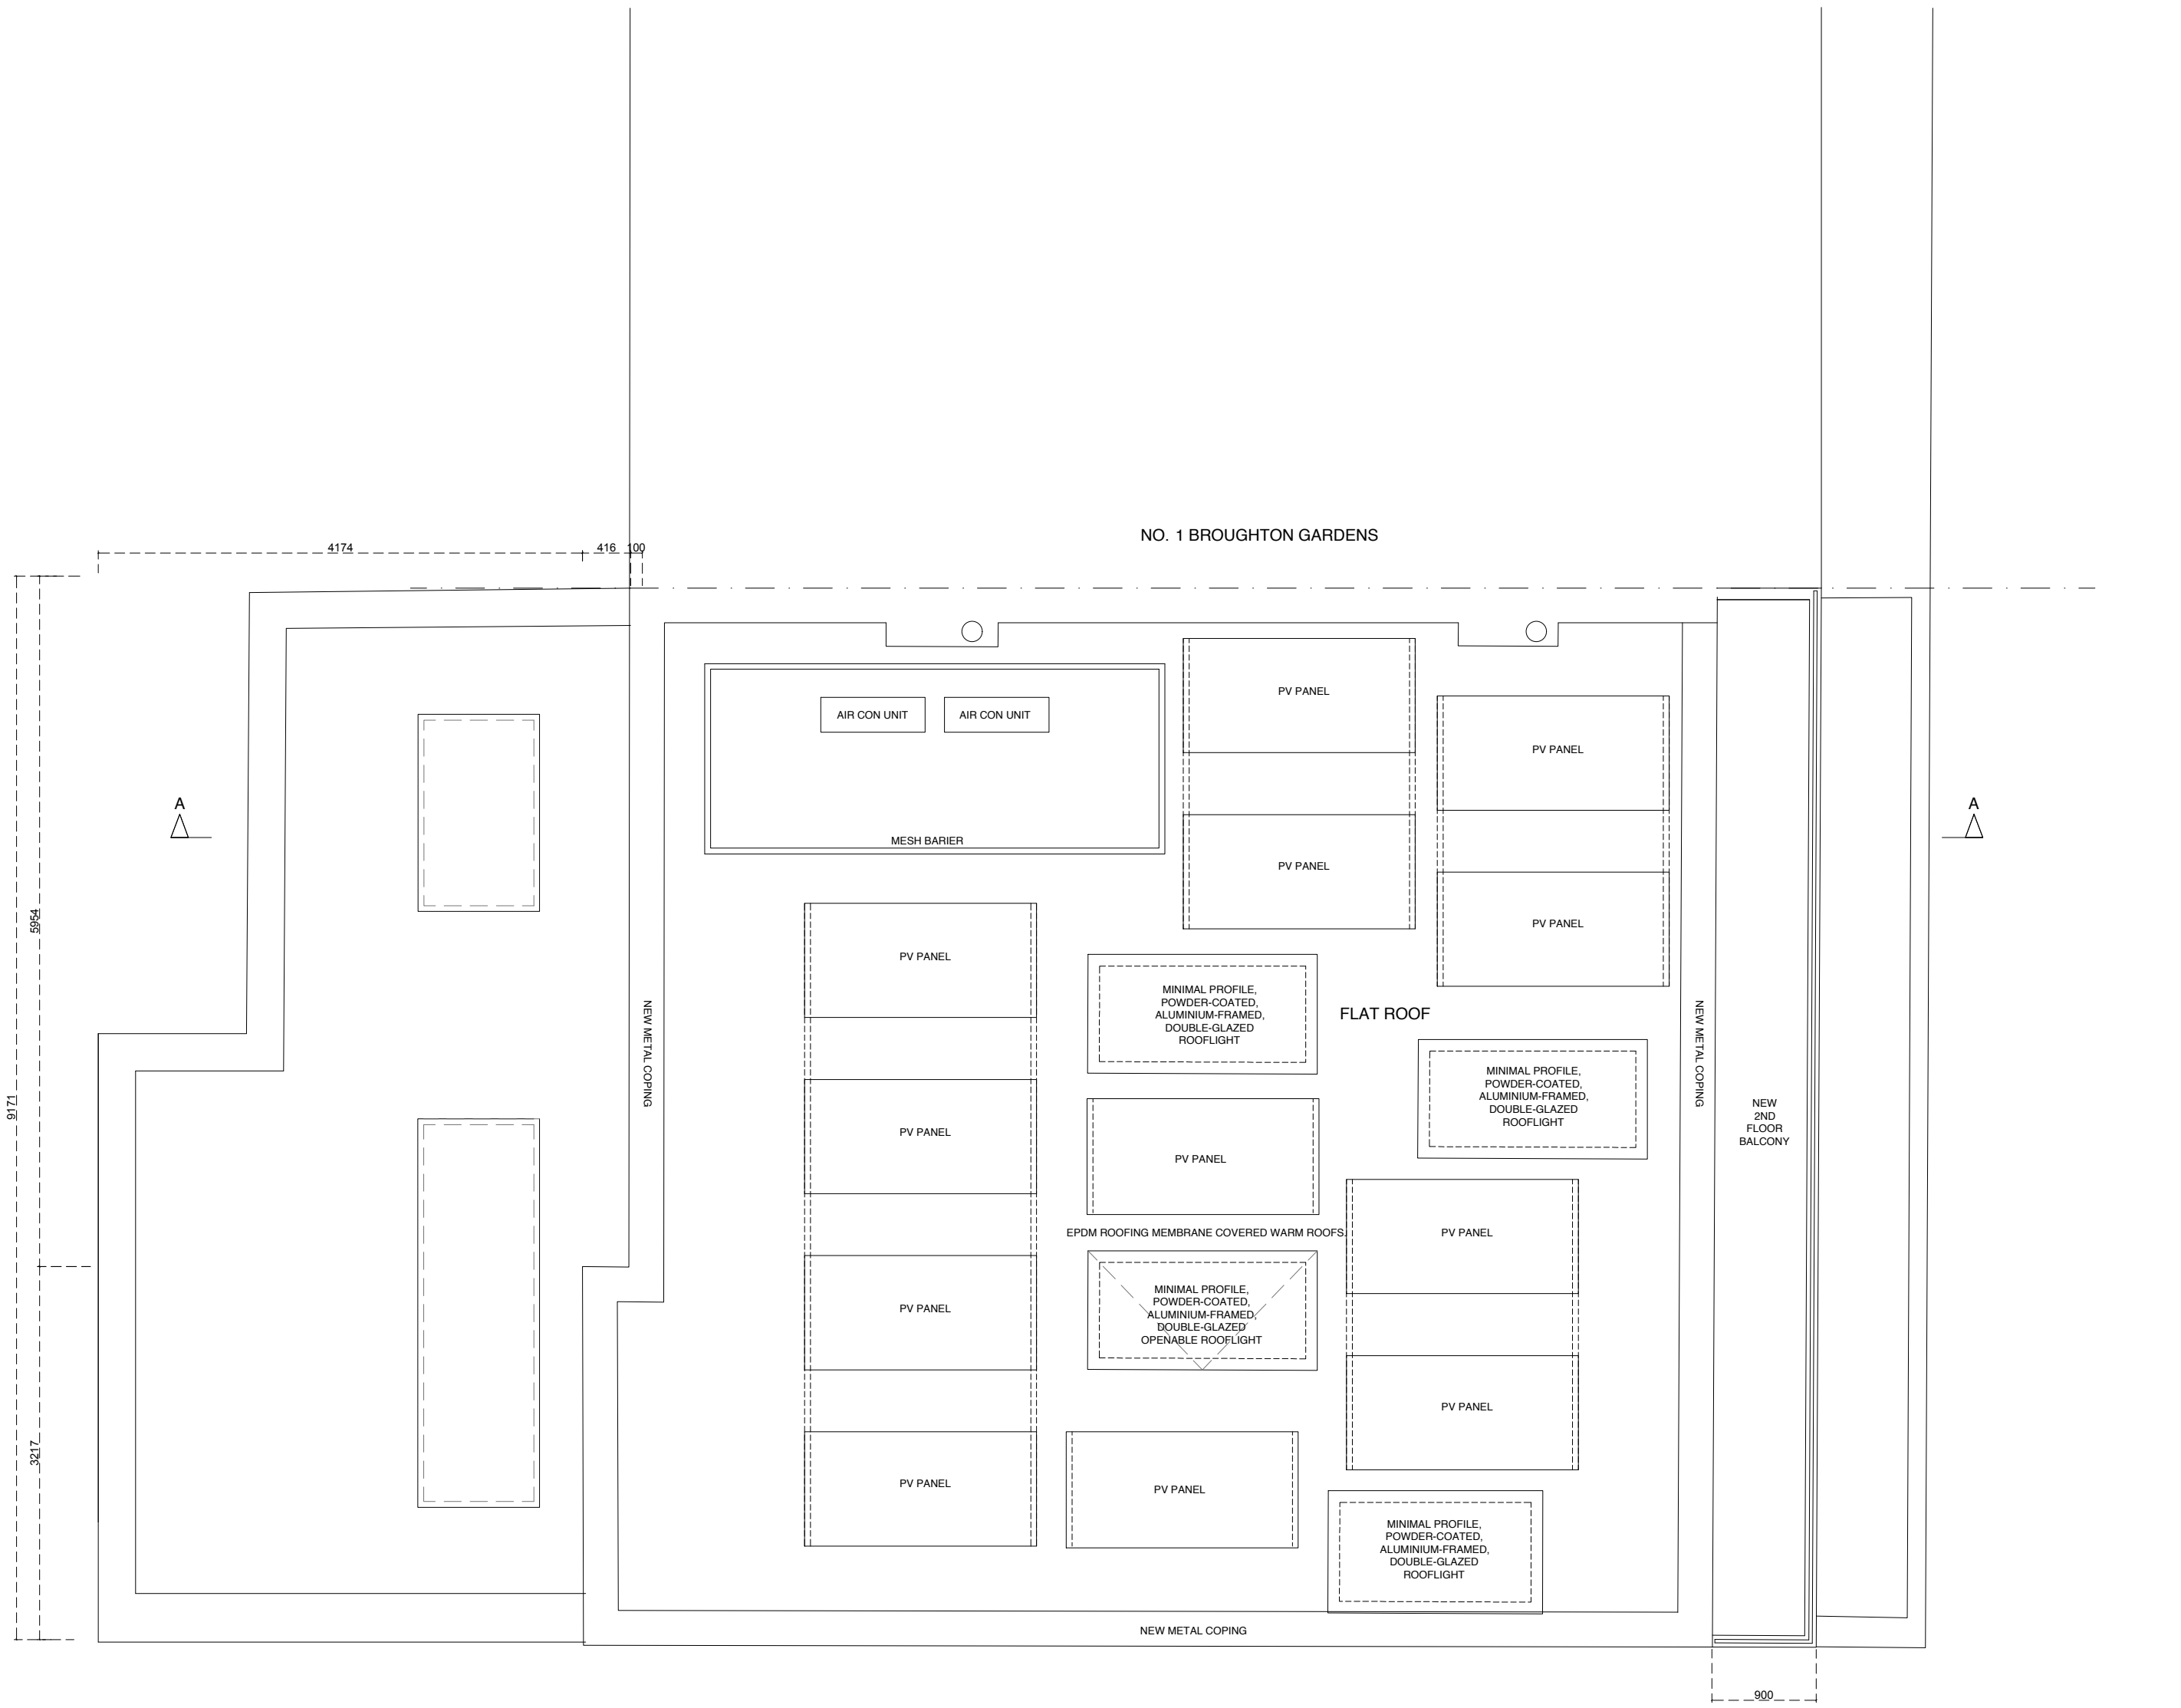

NO. 3 BROUGHTON GARDENS

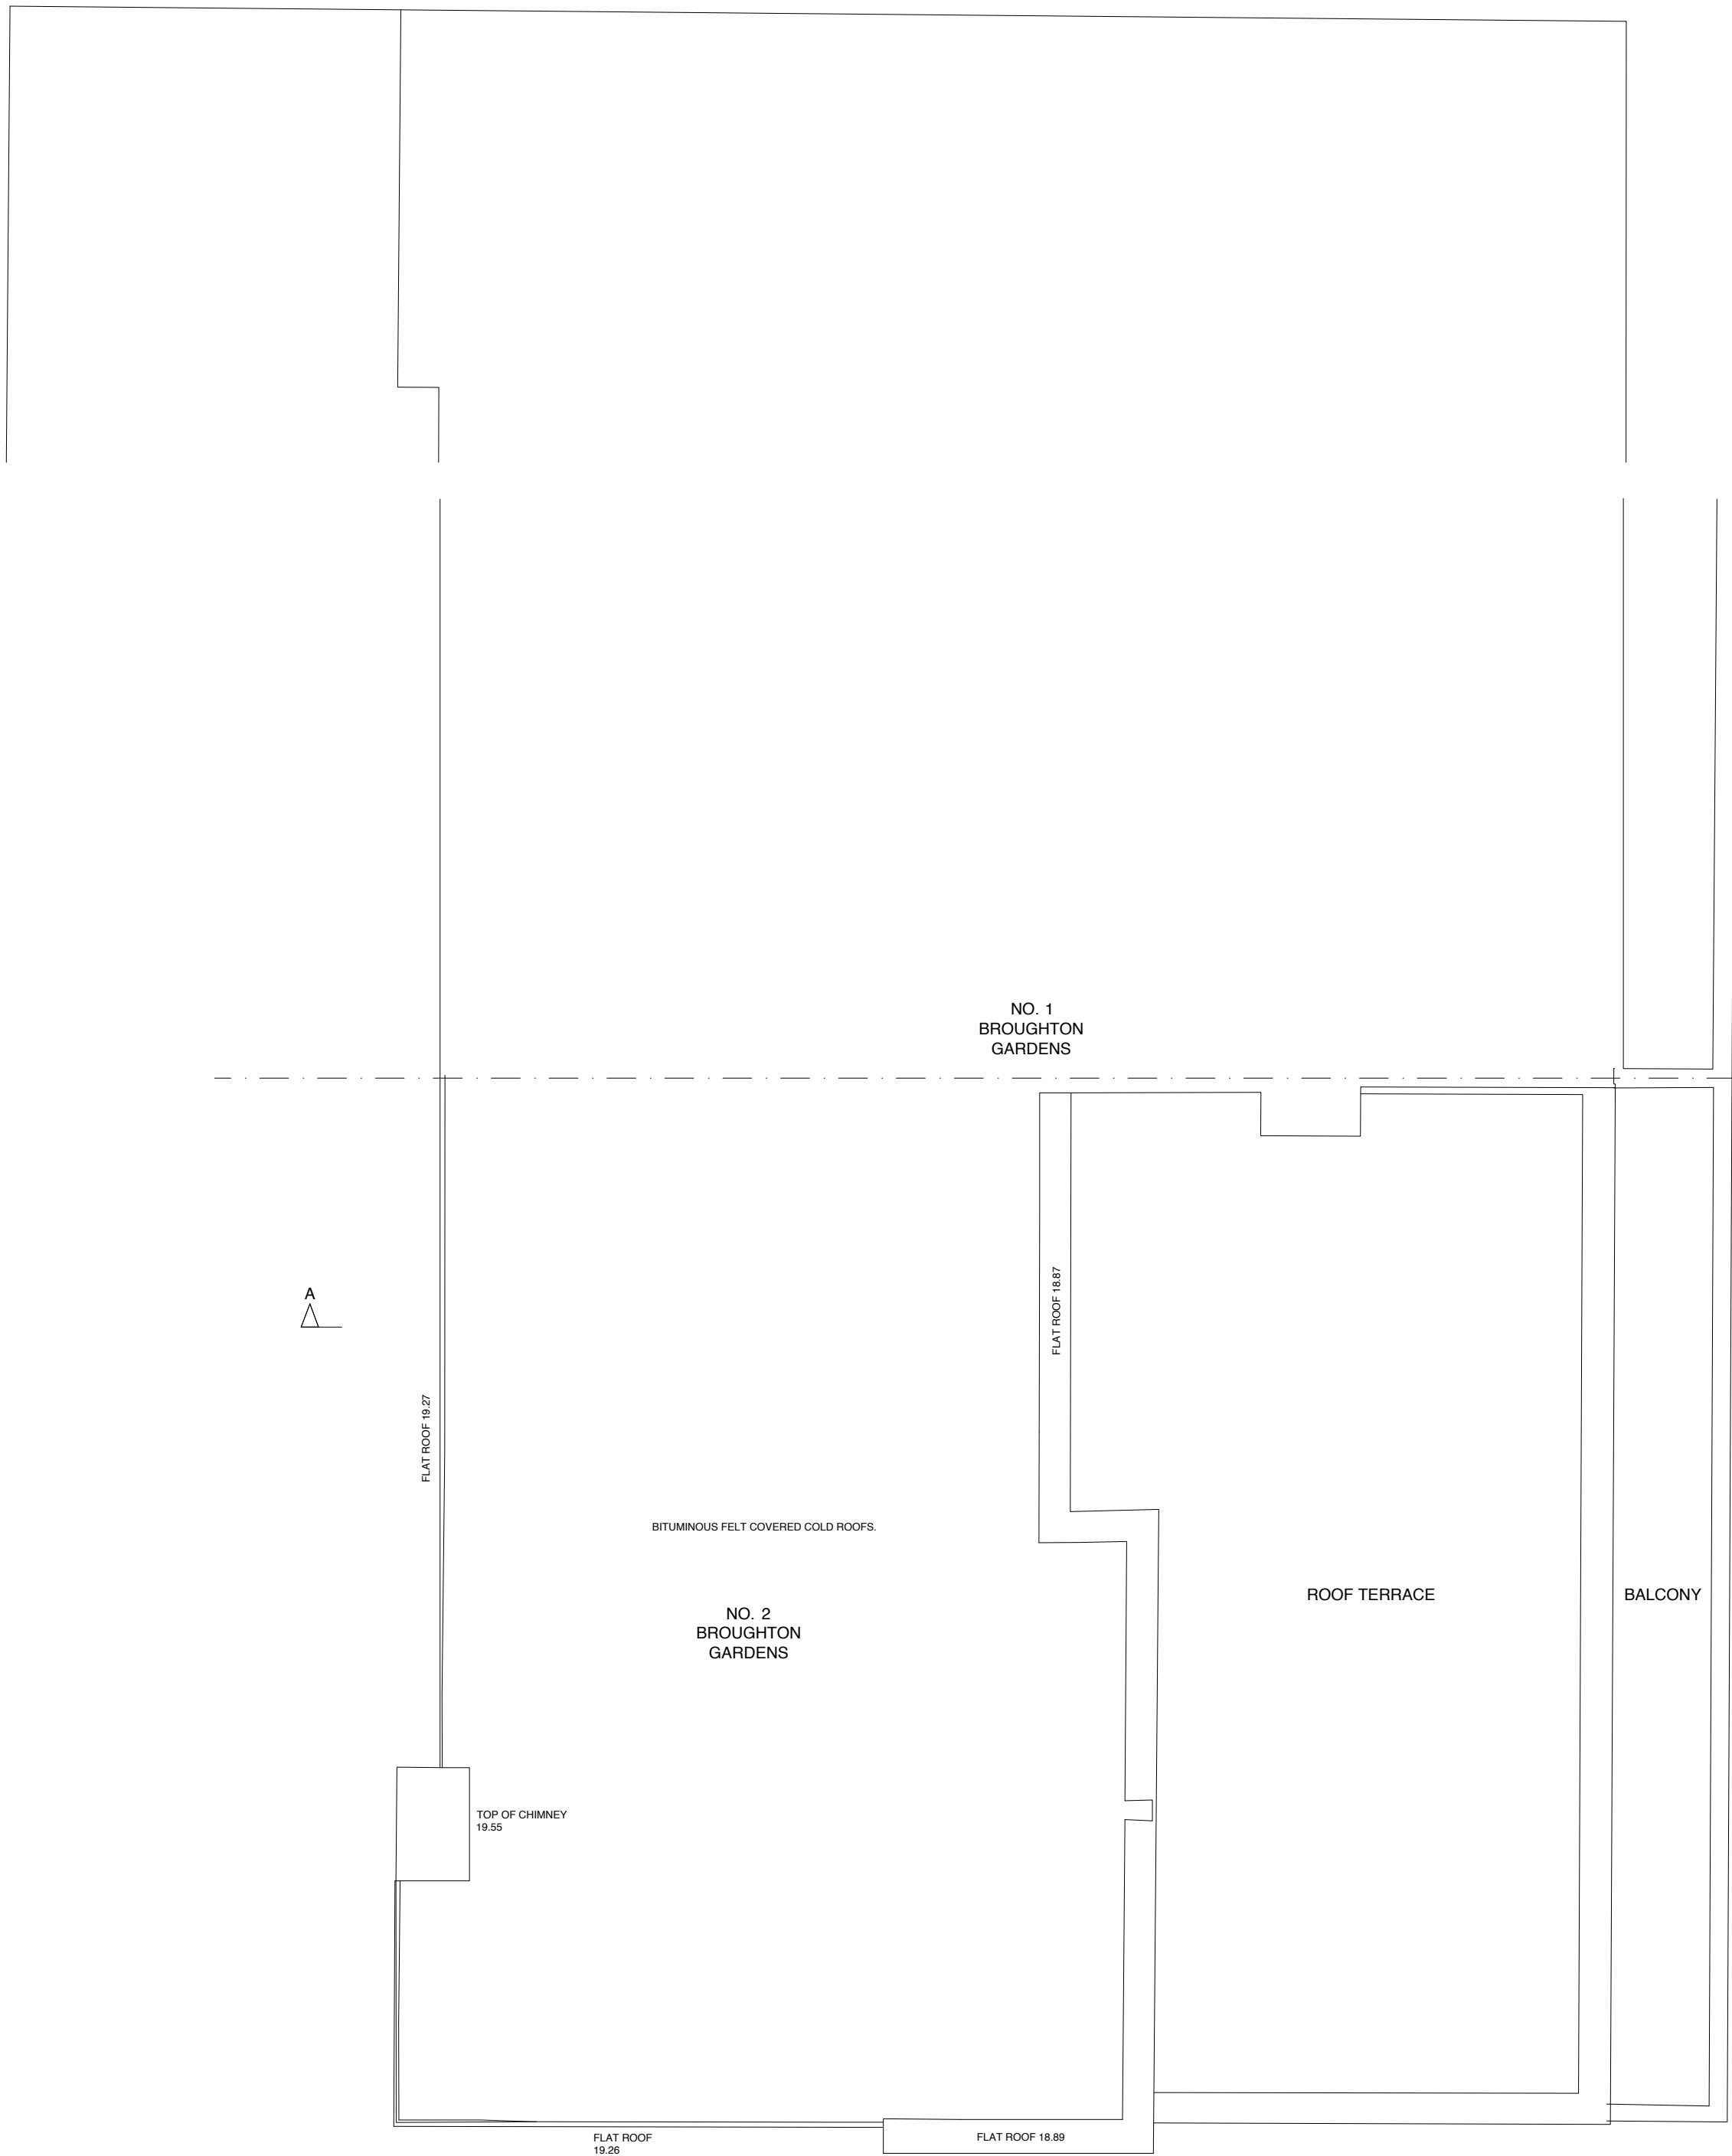

NO. 3 BROUGHTON GARDENS



PROPOSED

EXISTING