



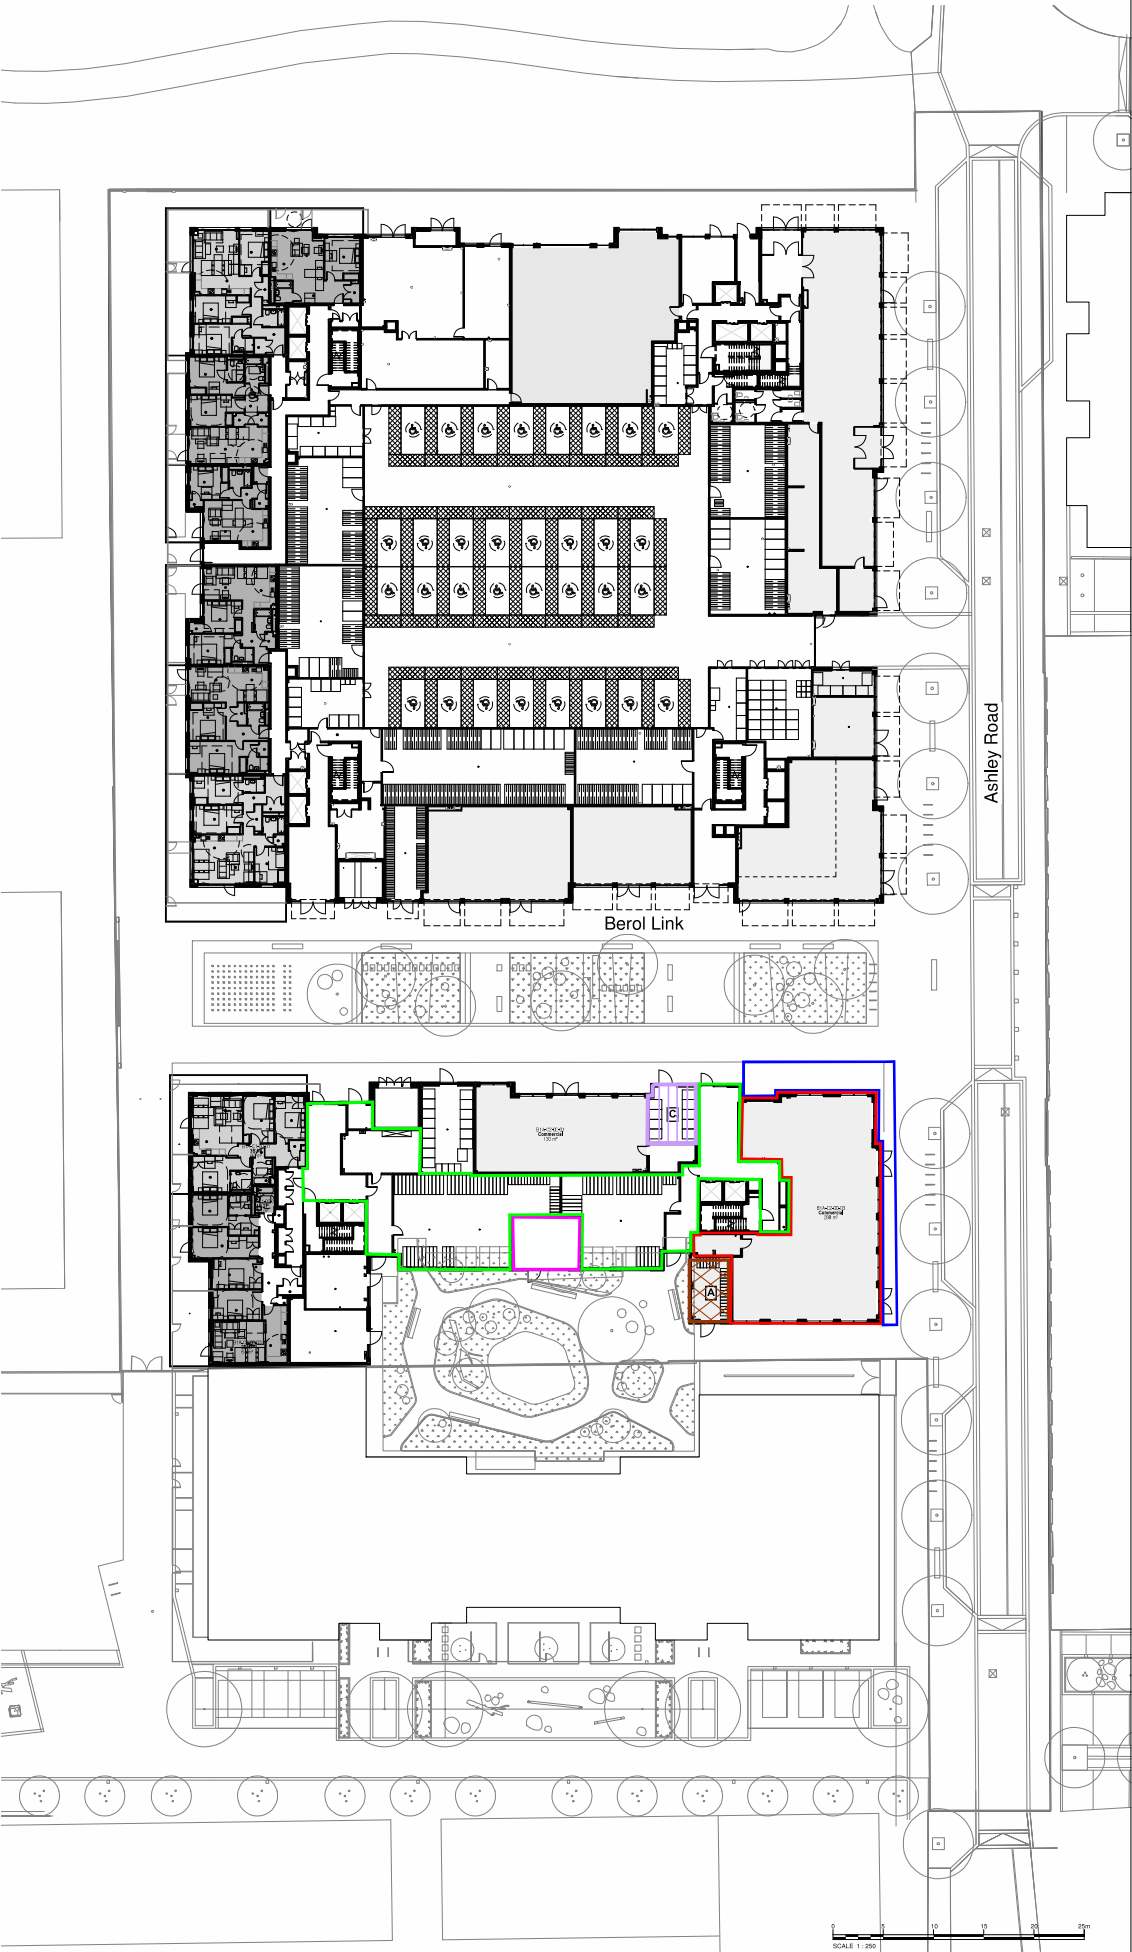

Client
Berkeley Square Developments

Project
Ashley Gardens

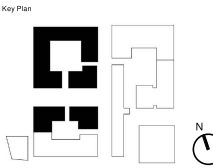

Title
PLAN 2