



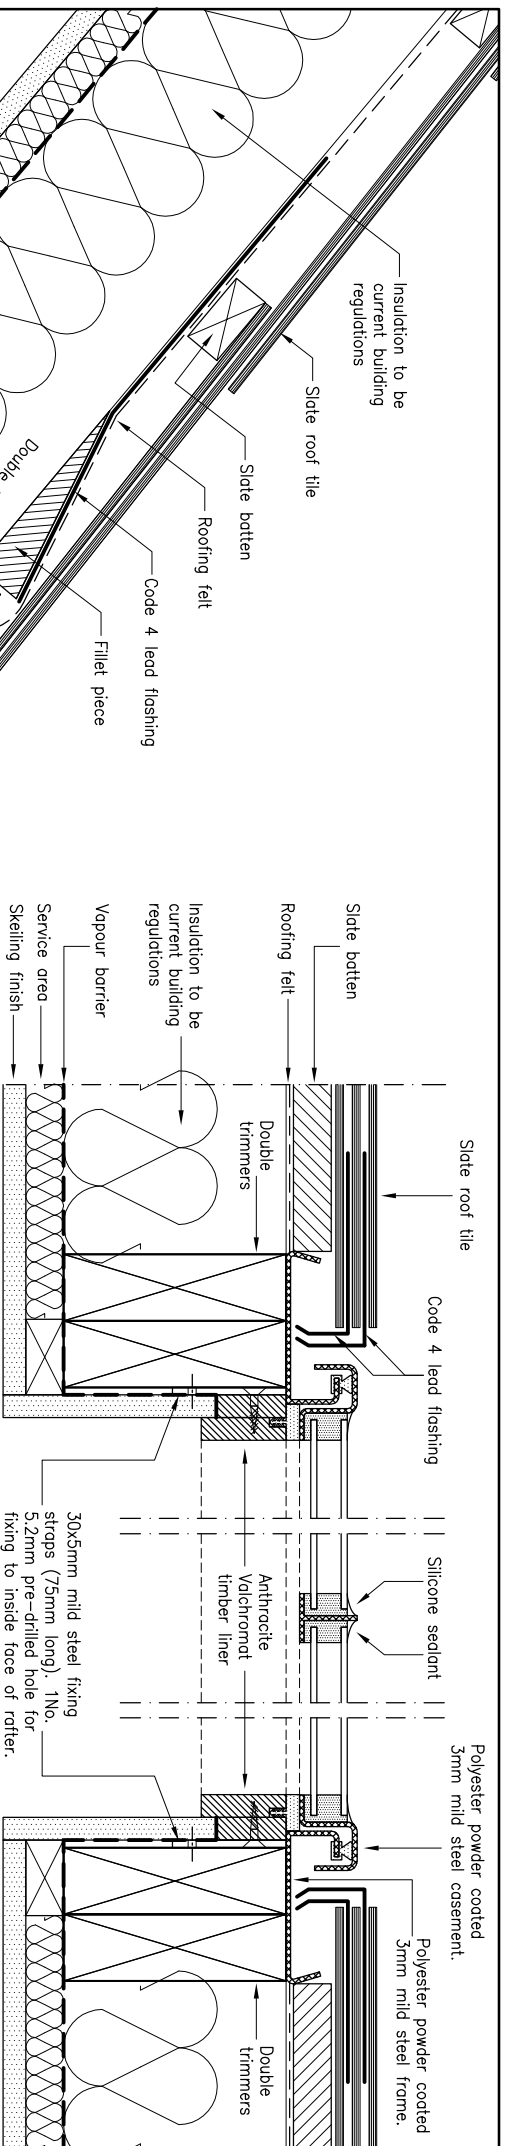

SECTION B-B

STANDARD SIZES			
Clear Viewable	Internal Rafter	Overall Size	
Width mm	Width mm	Width mm	Width mm
LR1 341 x 451	417 x 563	591 x 753	
LR2 418 x 568	494 x 680	668 x 870	
LR3 418 x 719	494 x 831	668 x 1021	
LR4 568 x 867	644 x 979	818 x 1169	
LR5 722 x 867	798 x 979	972 x 1169	
LR6 874 x 1179	950 x 1291	1124 x 1481	

Special rooflight sizes made to order

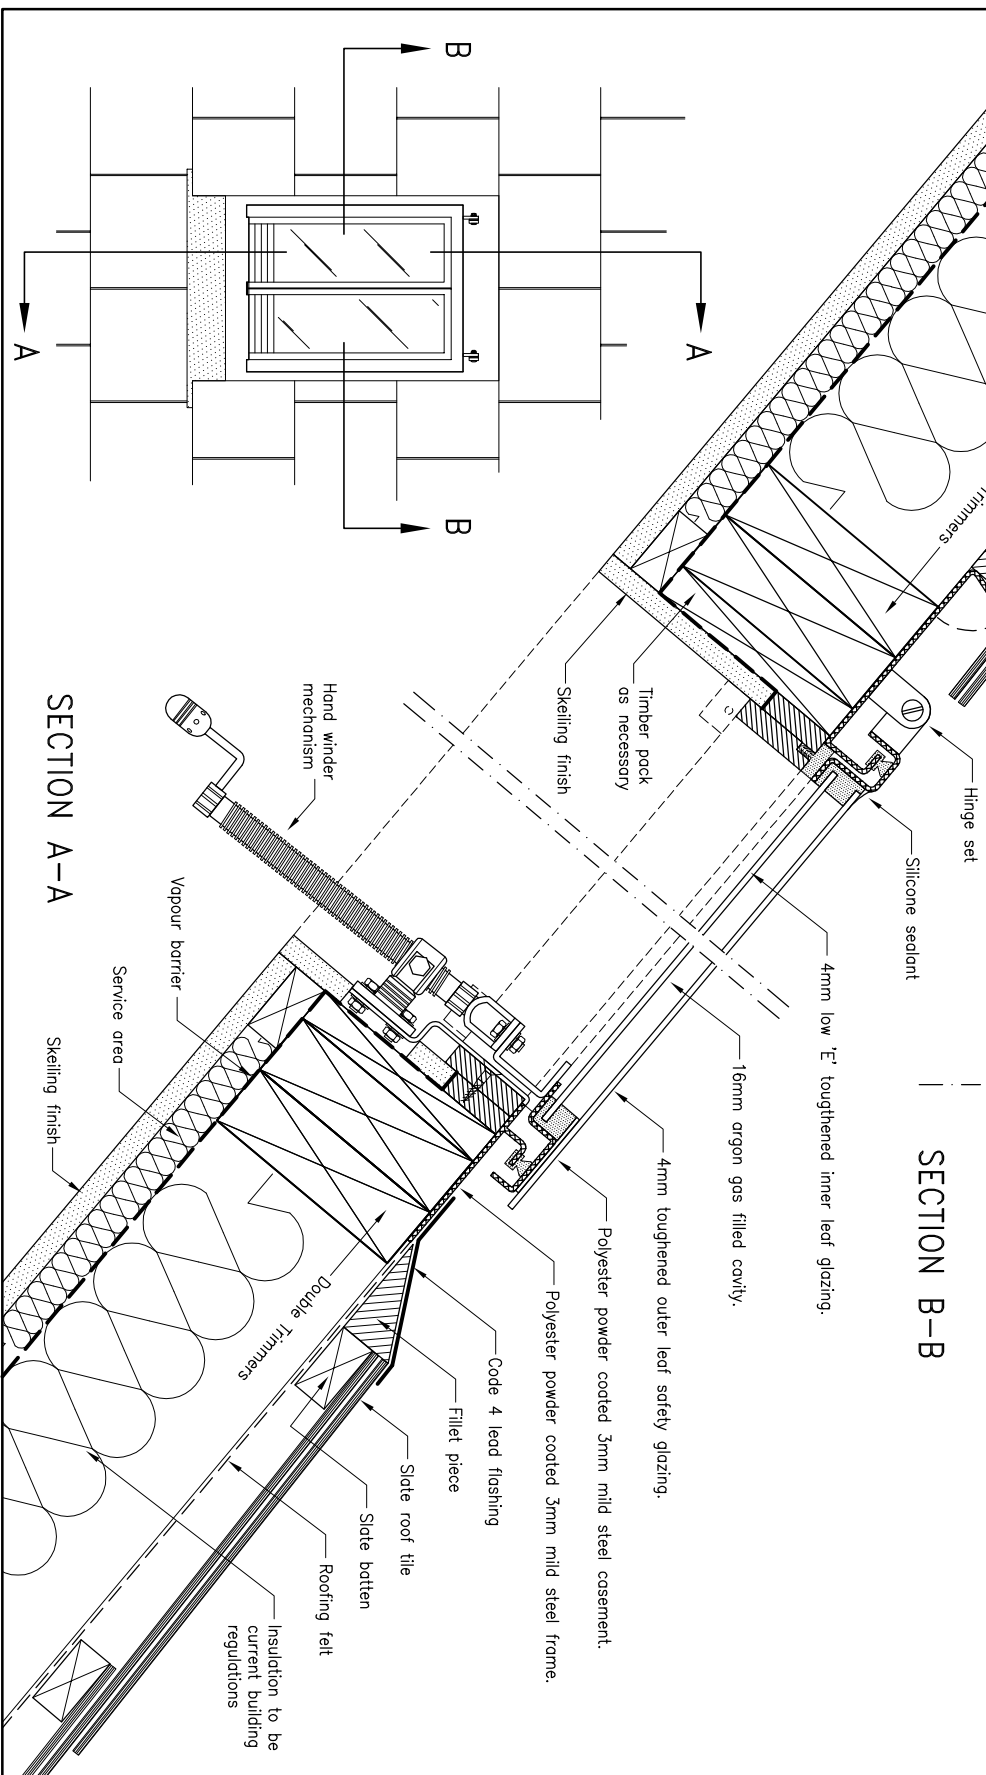

SECTION A-A

Rev Details Date	Title: THE LUMEN ROOFLIGHT INSTALLATION	Scale: 1:5 Date: 27.03.07	Drg No: 002 Rev:
--	---	---	--

Tuscan

Foundry Products Ltd

Unit B1, Oakdene Industrial Estate,
Bentley Road, Cowfold, West Sussex
RH13 8AZ

Tel: 0800 174 093
Fax: 0845 330 7260
E-mail: enquiry@lumenrooftlight.co.uk
Web: lumenrooftlight.co.uk

Copyright Reserved 2007
TUSCAN FOUNDRY PRODUCTS LTD