




Stanhope Road - Clause 14 Rev 003

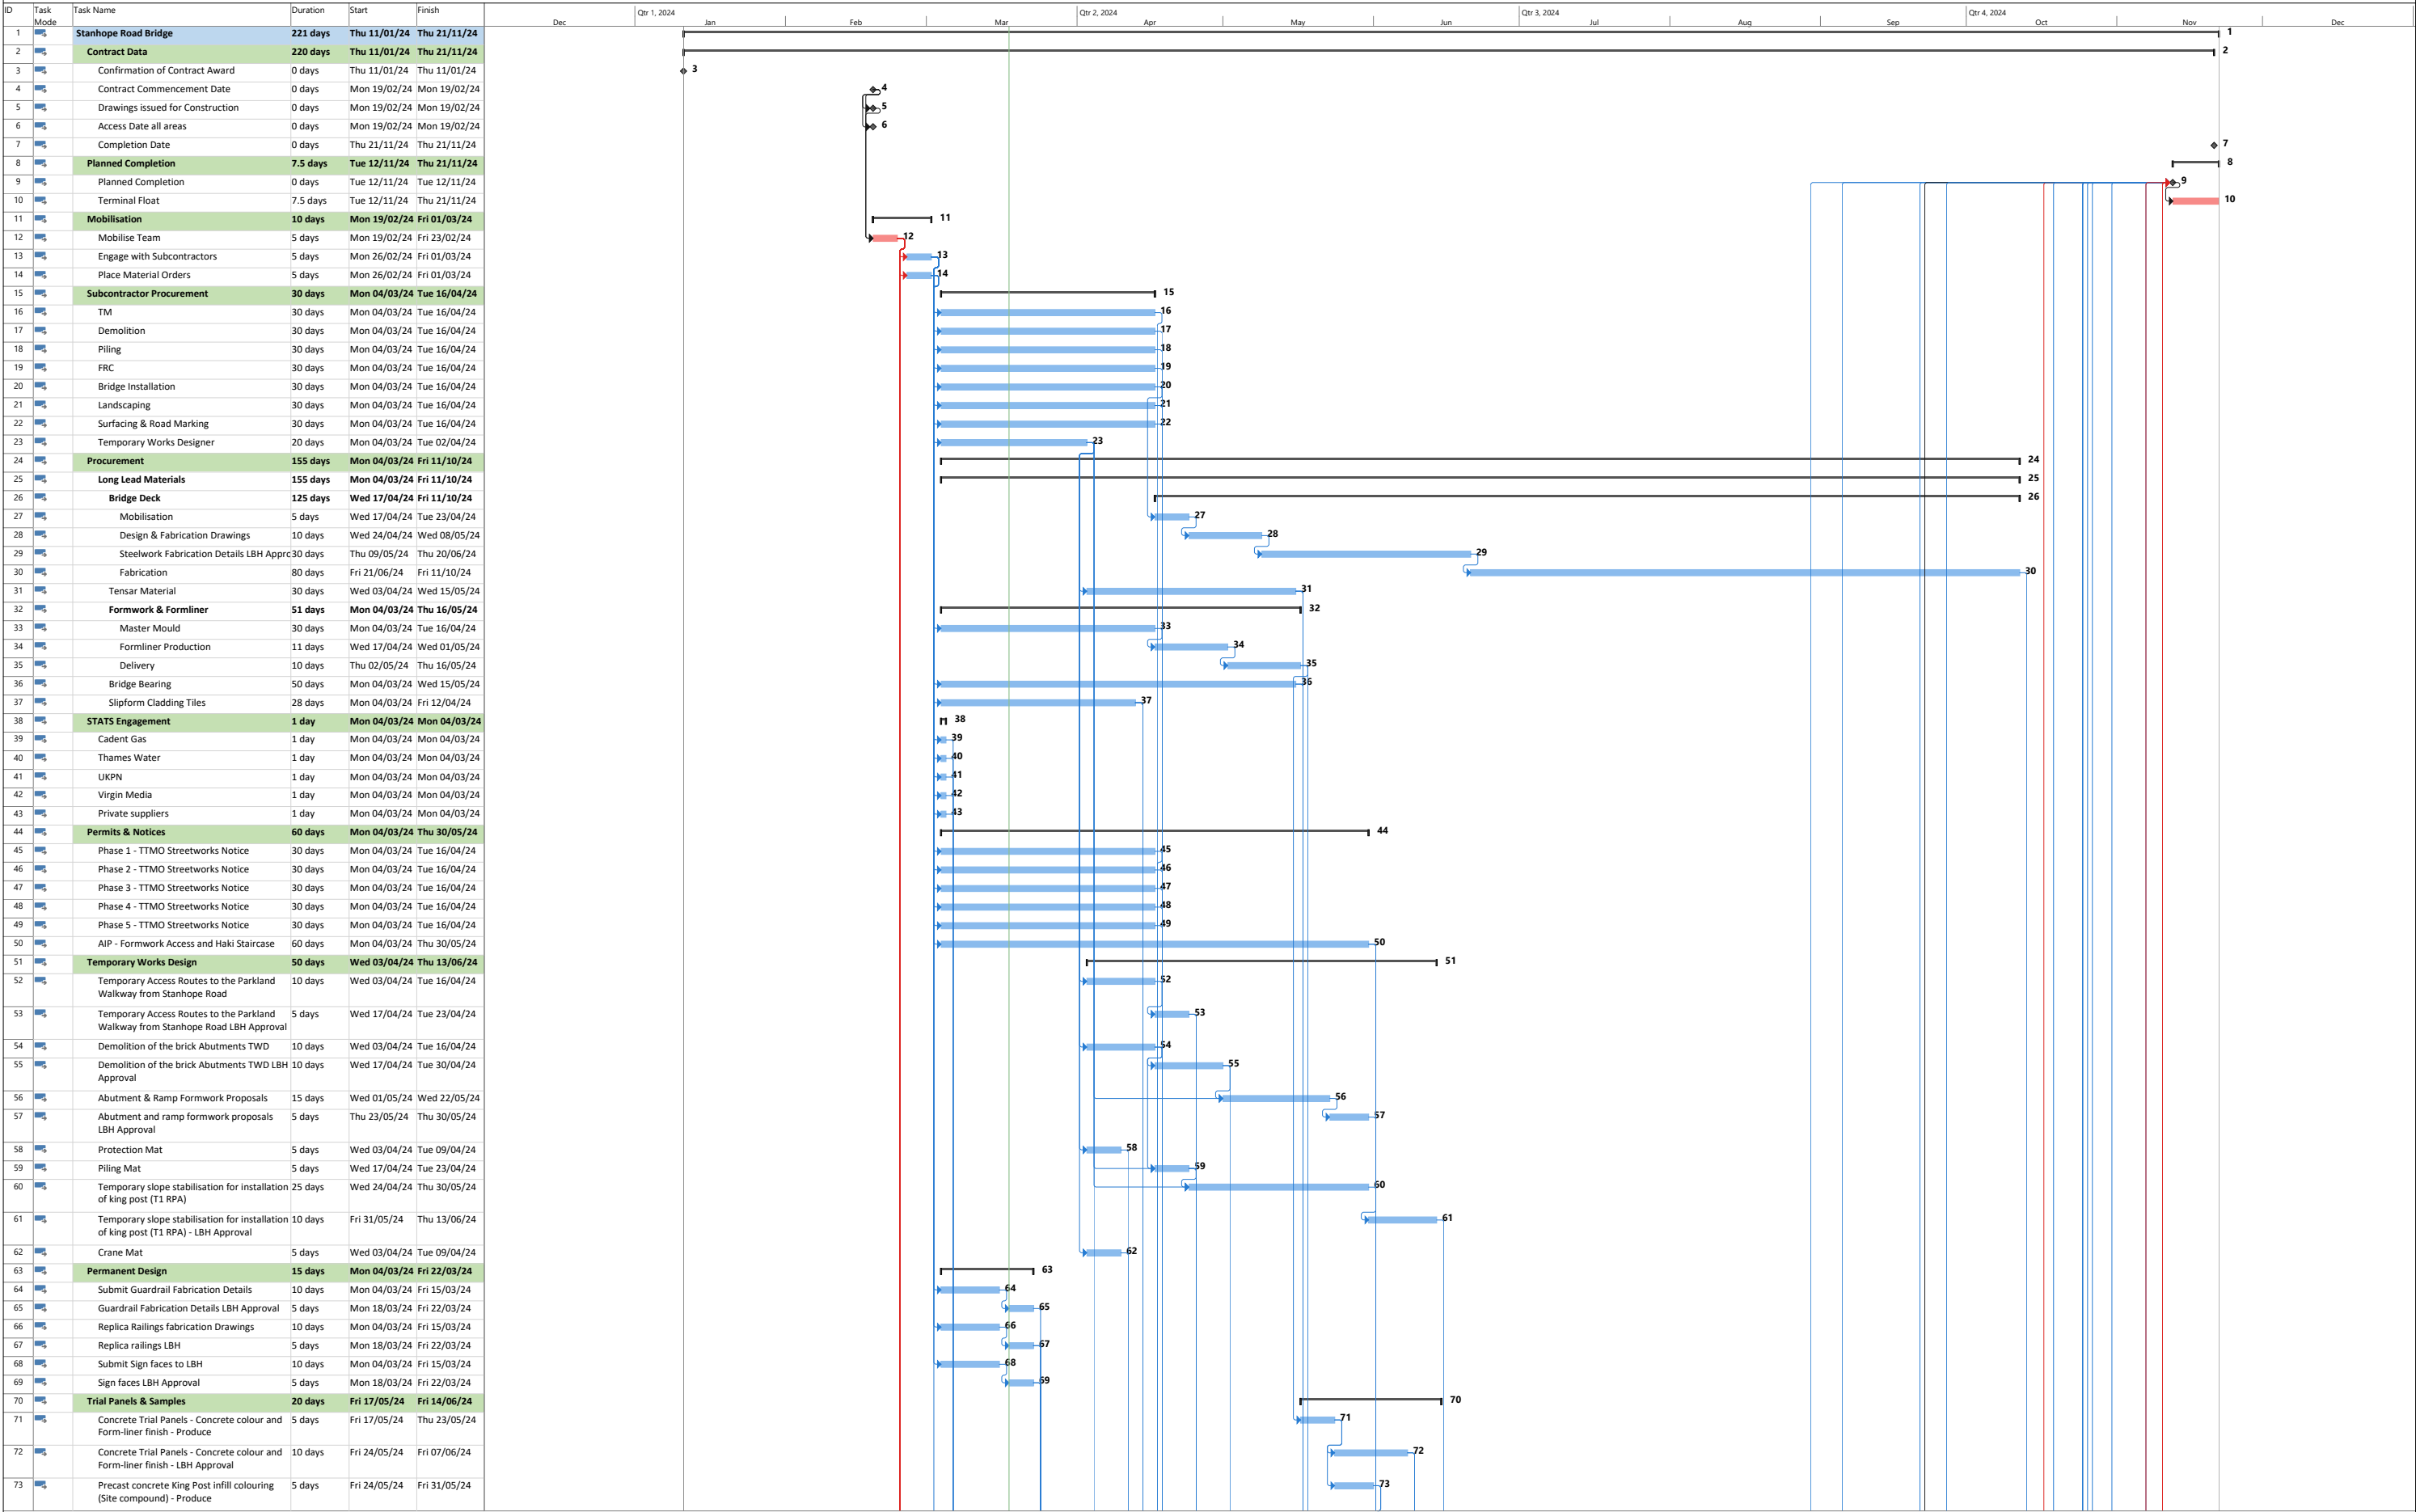



Stanhope Road - Clause 14 Rev 003

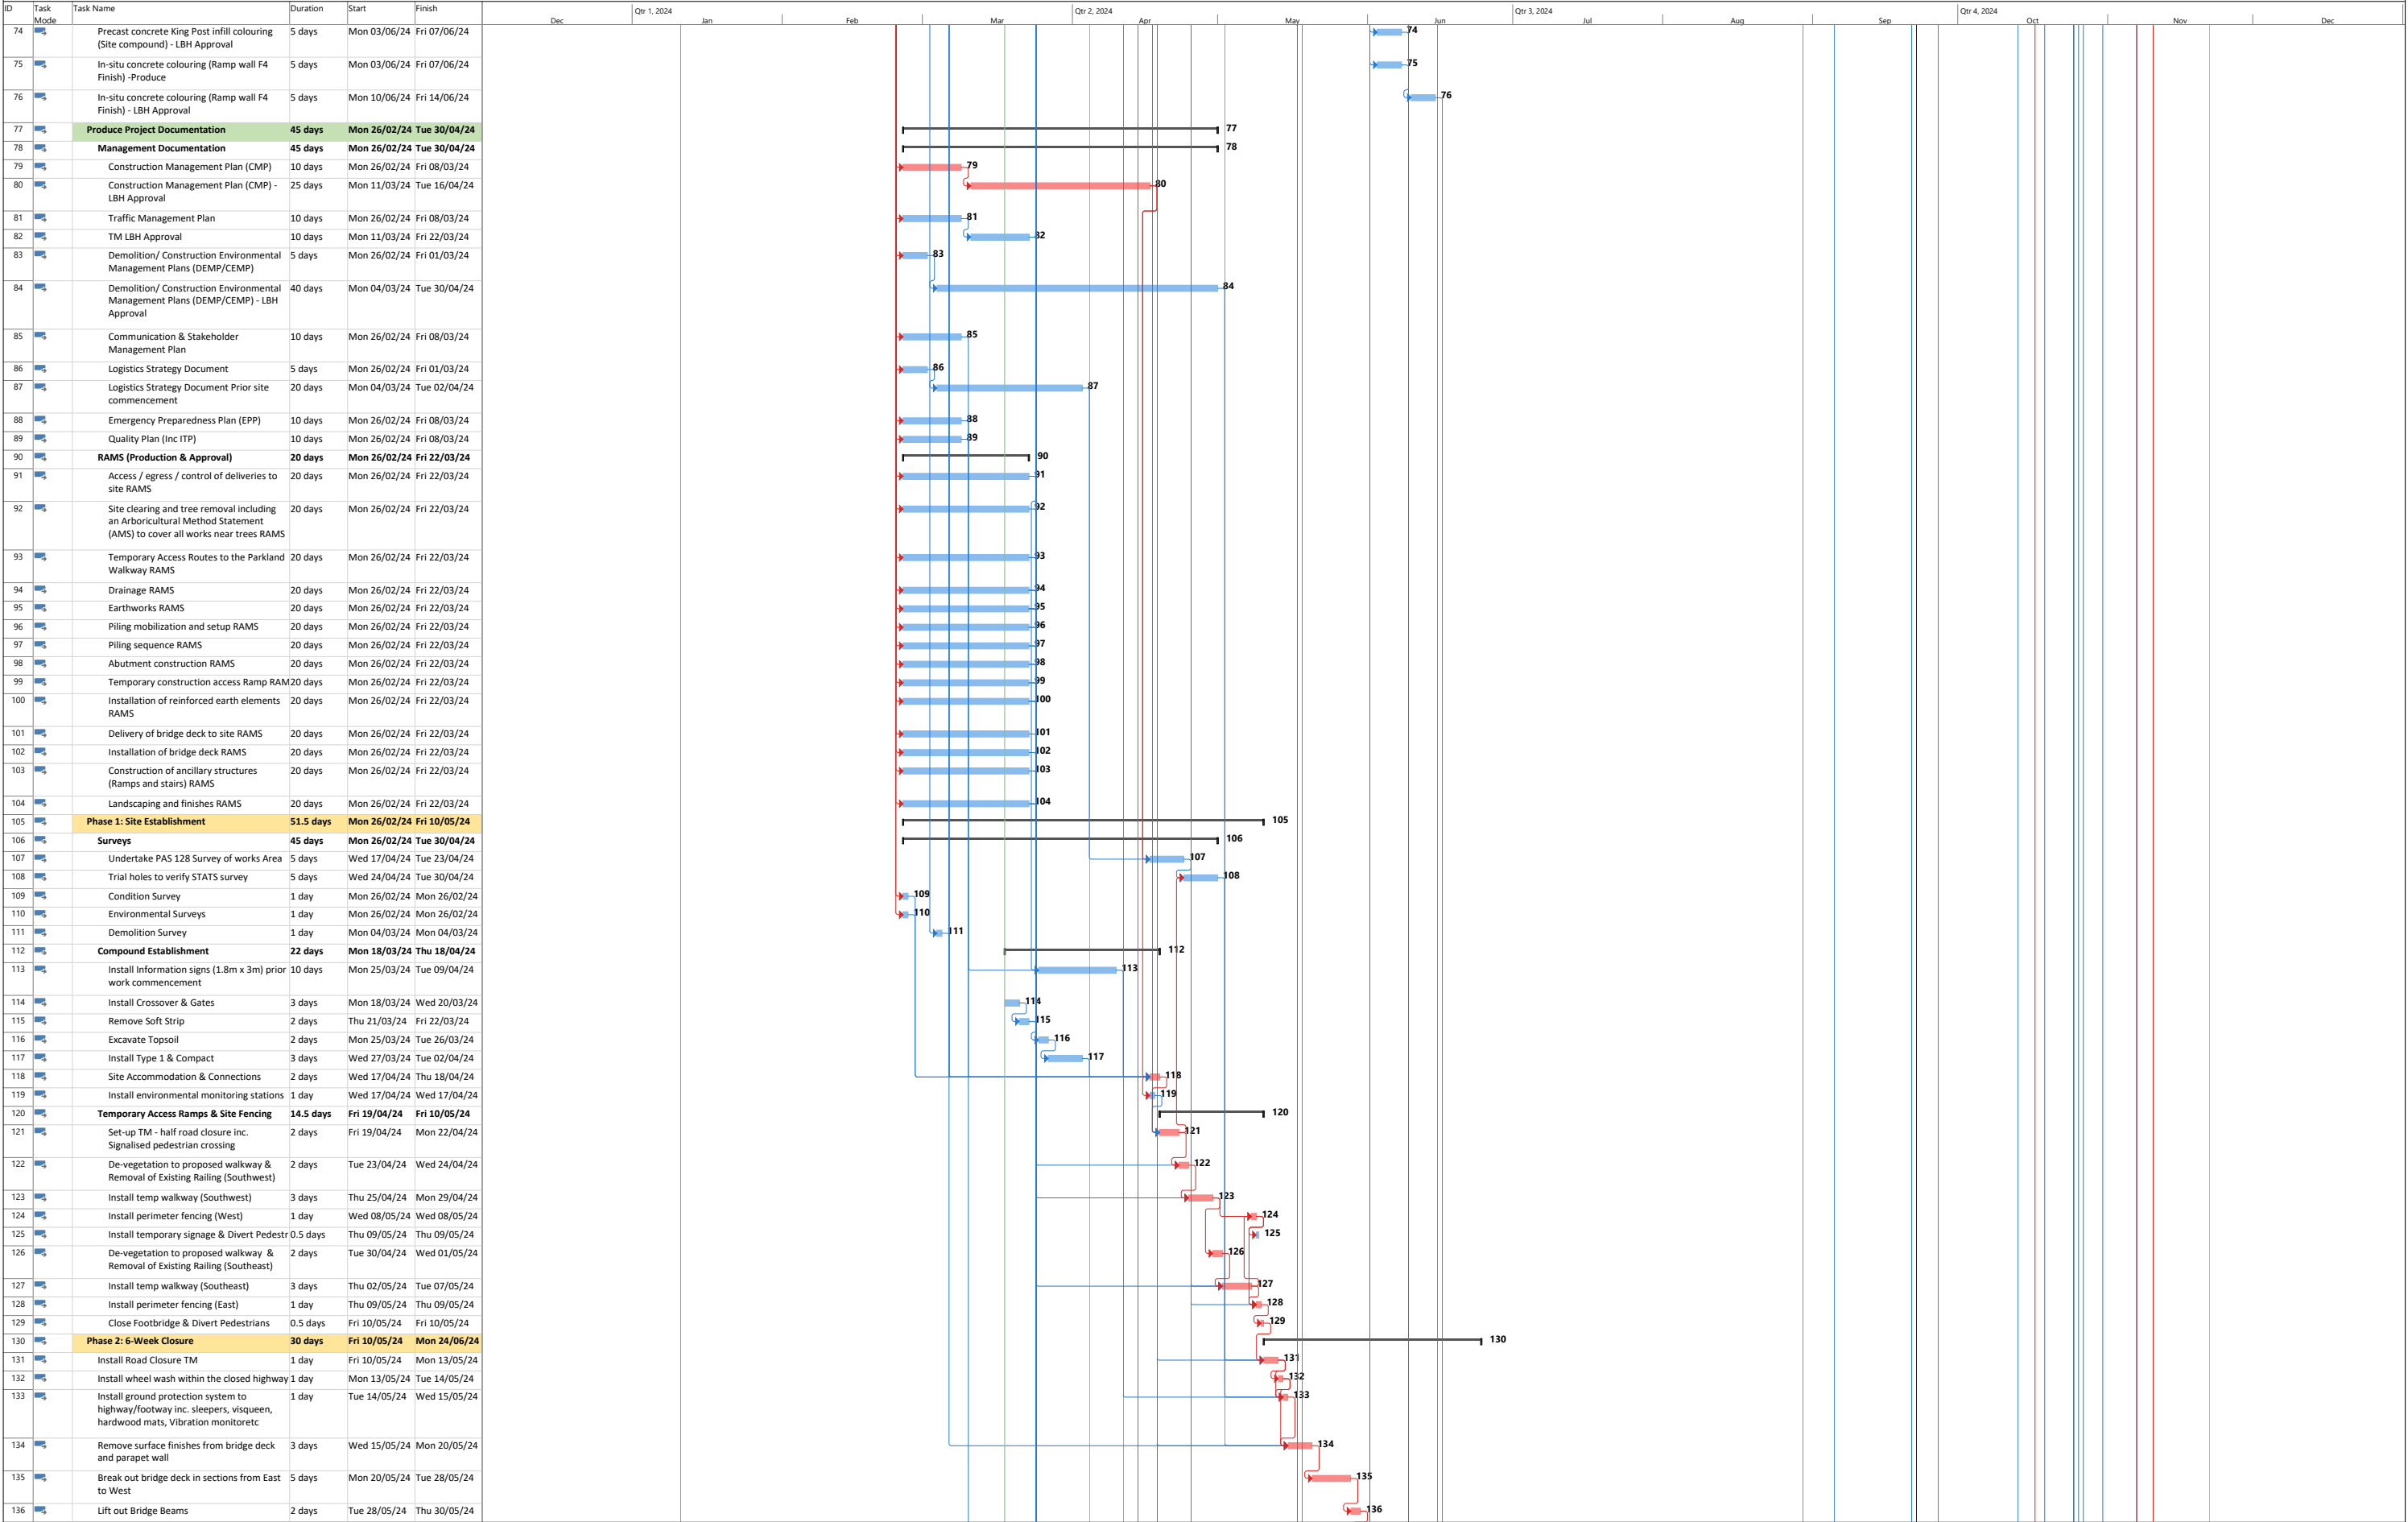

Stanhope Road - Clause 14 Rev 003

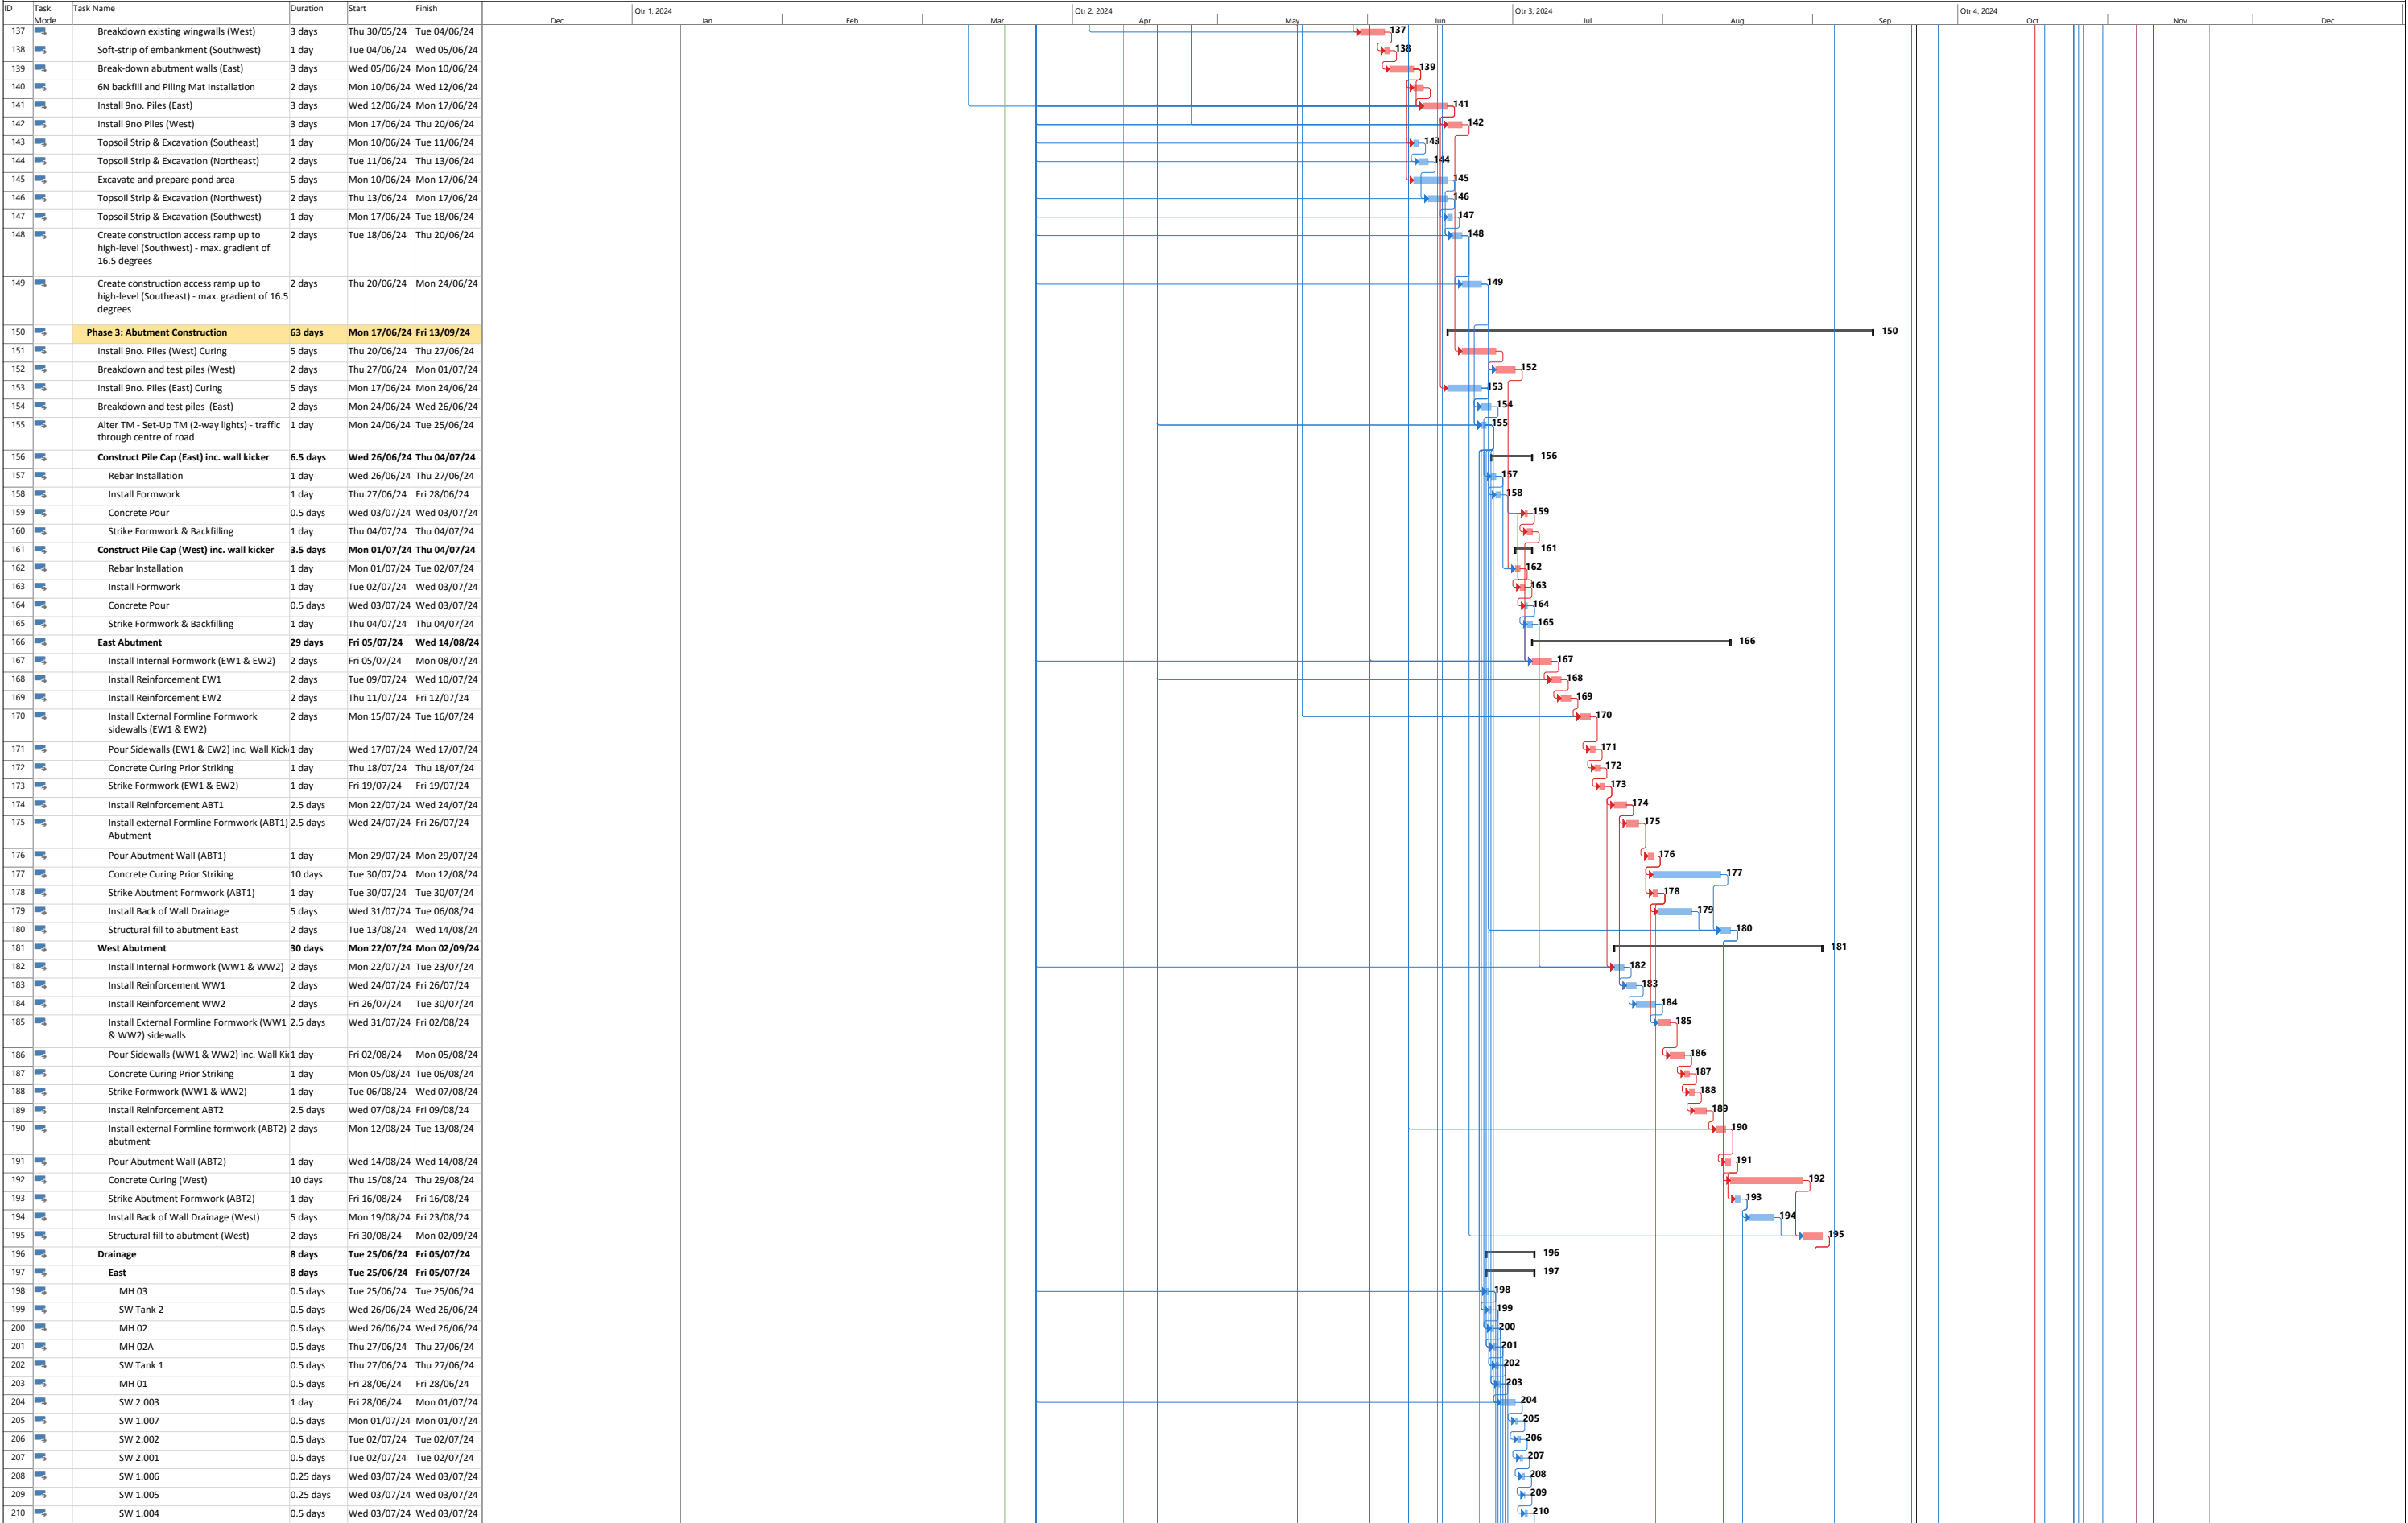

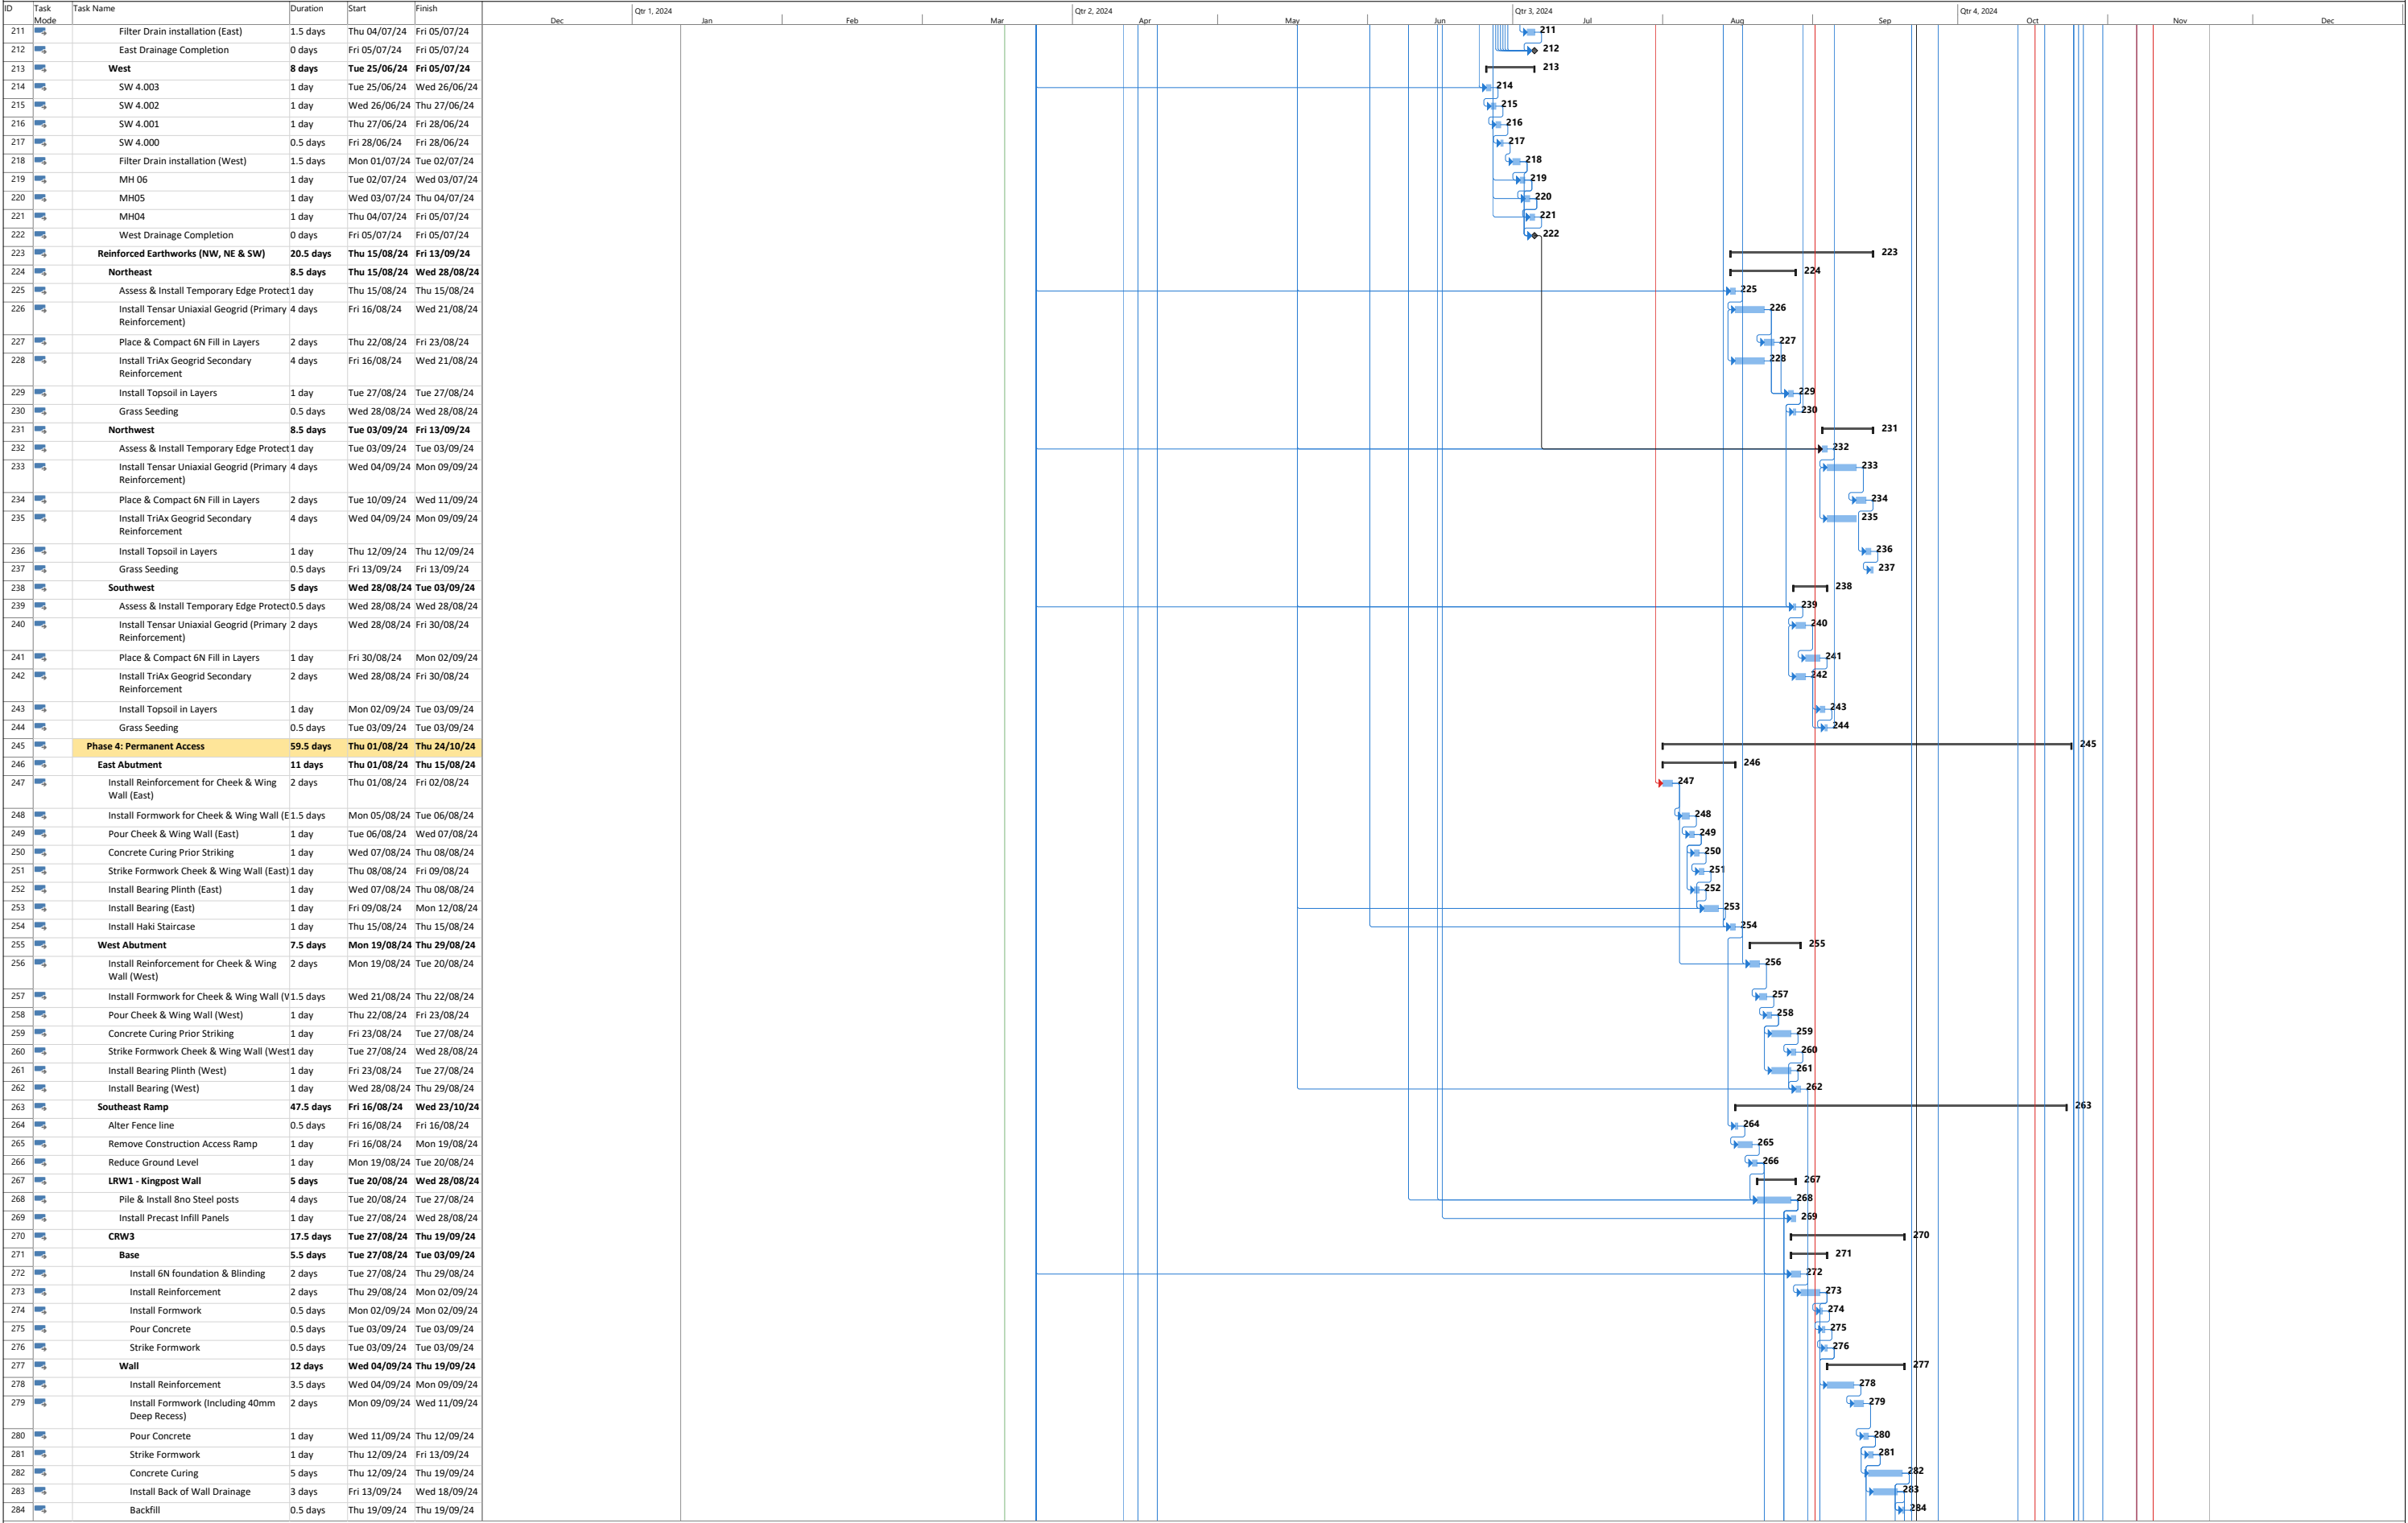

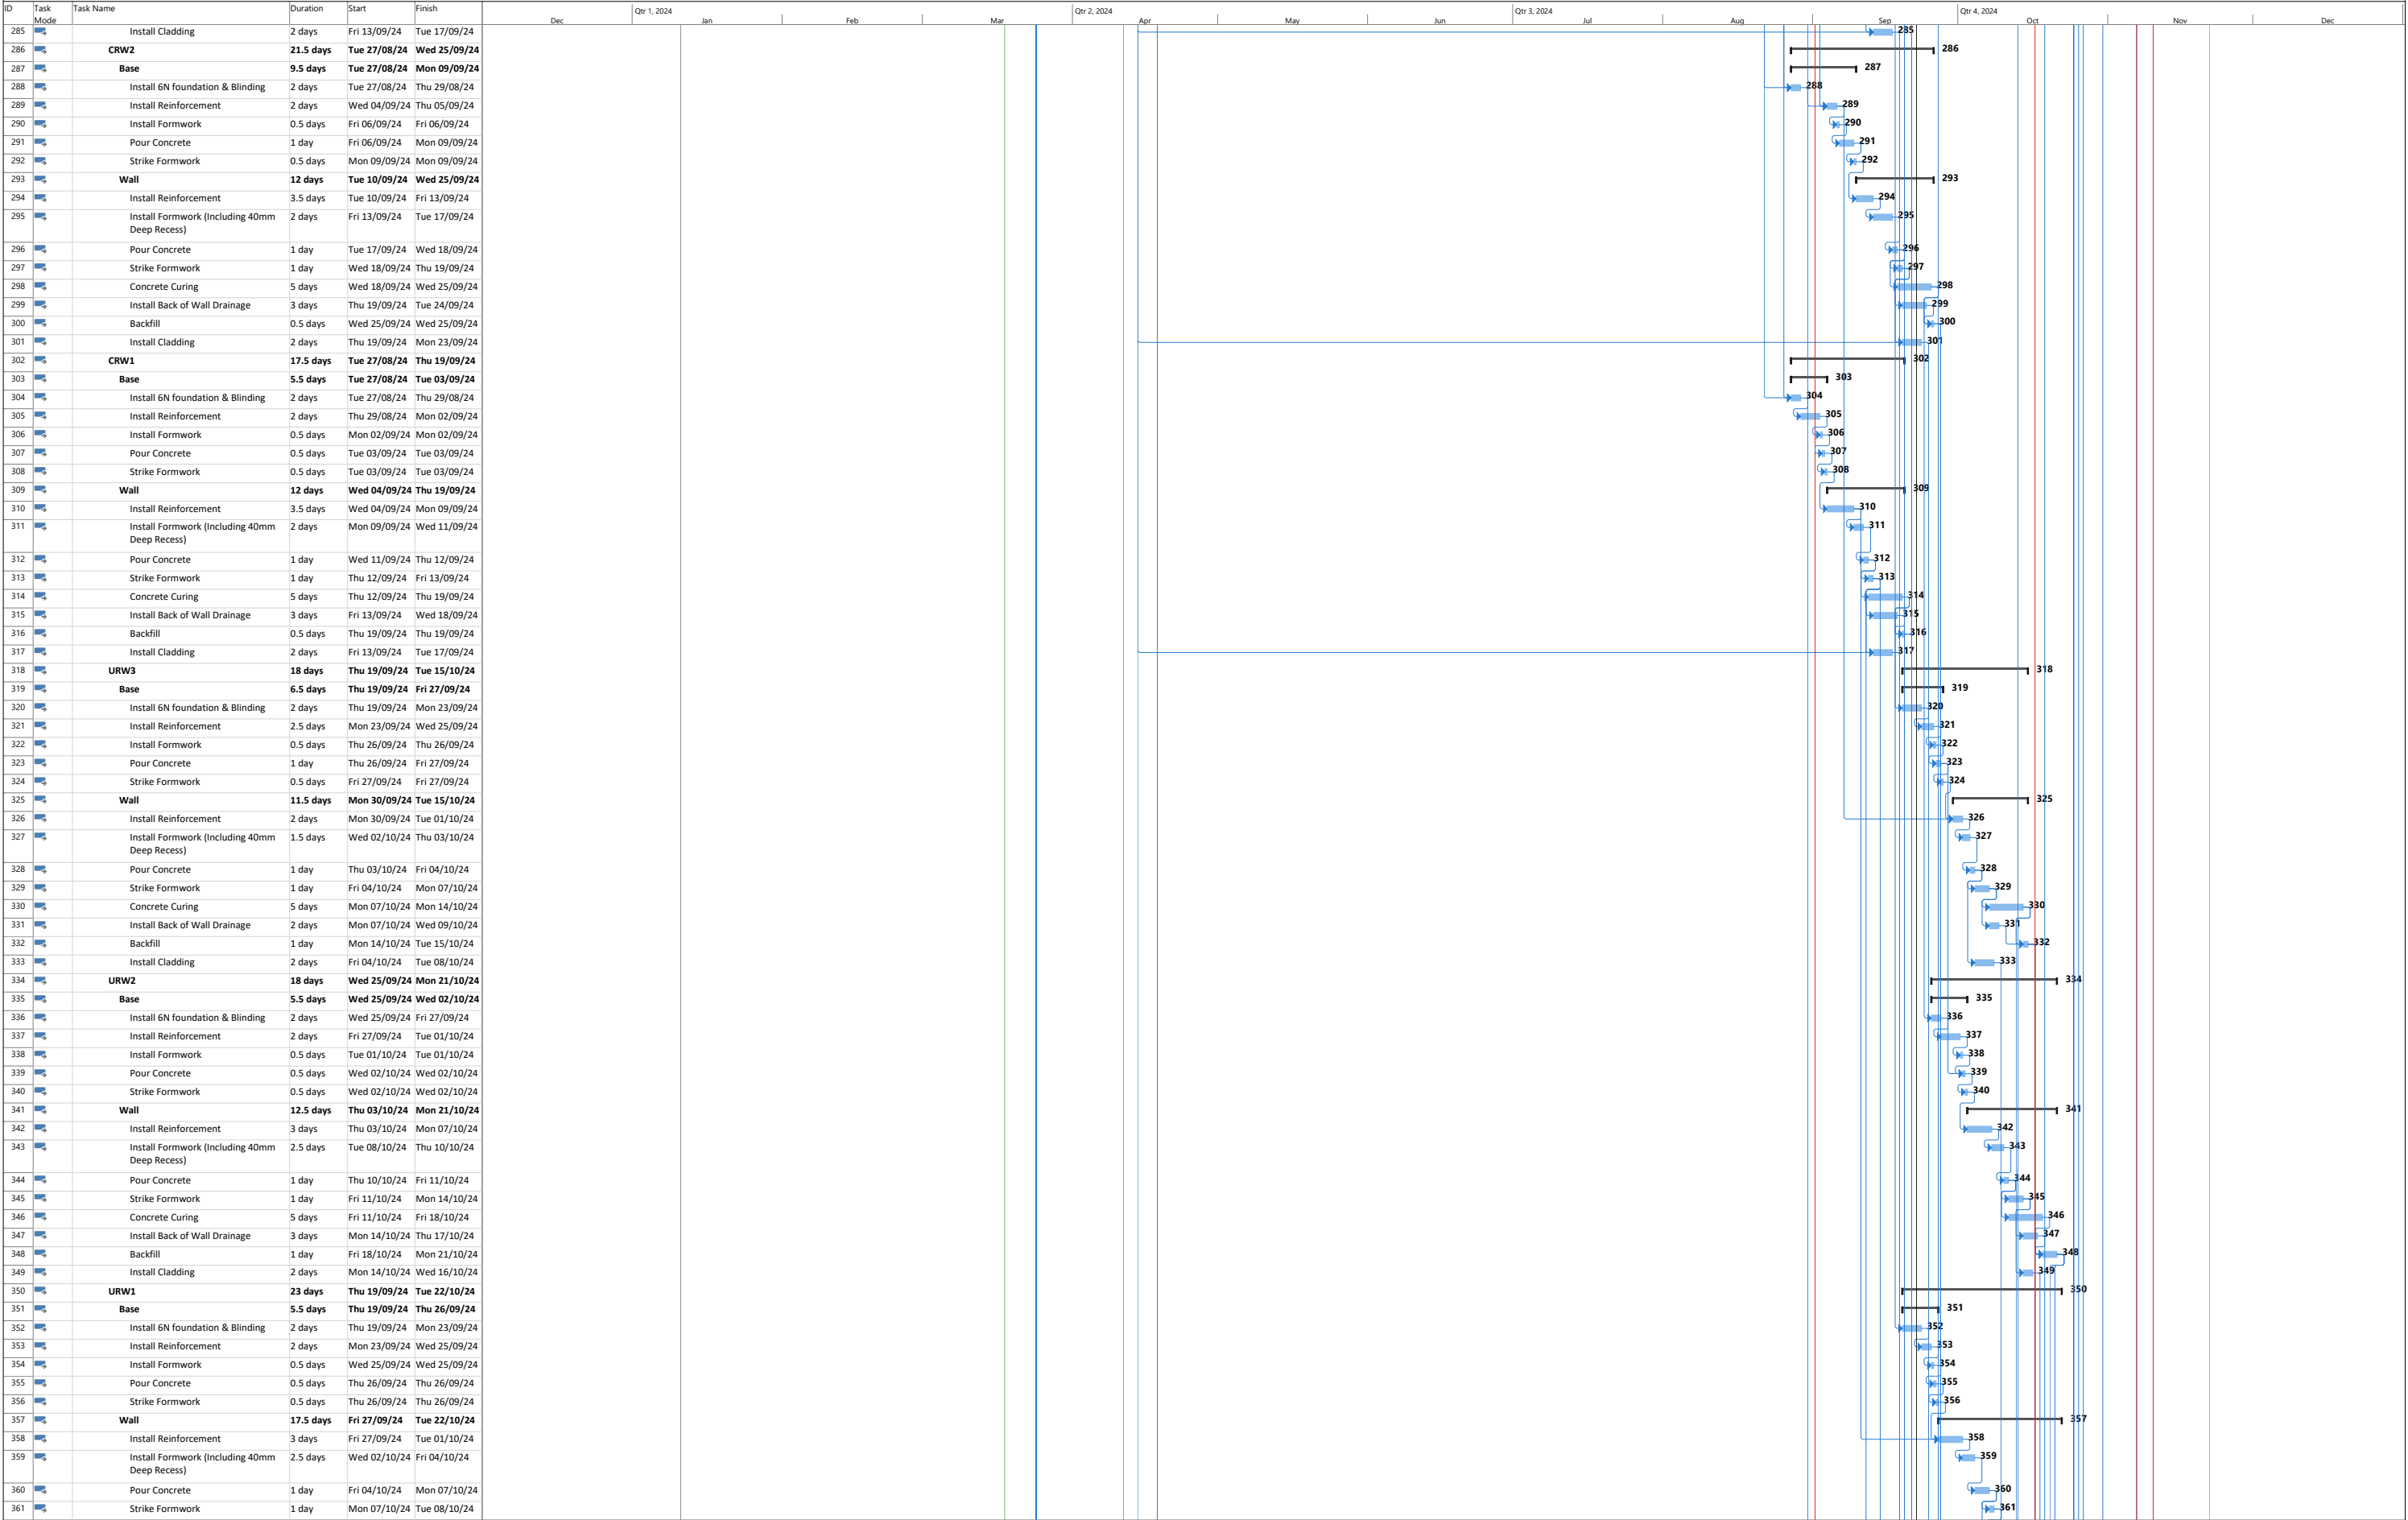

Stanhope Road - Clause 14 Rev 003

