



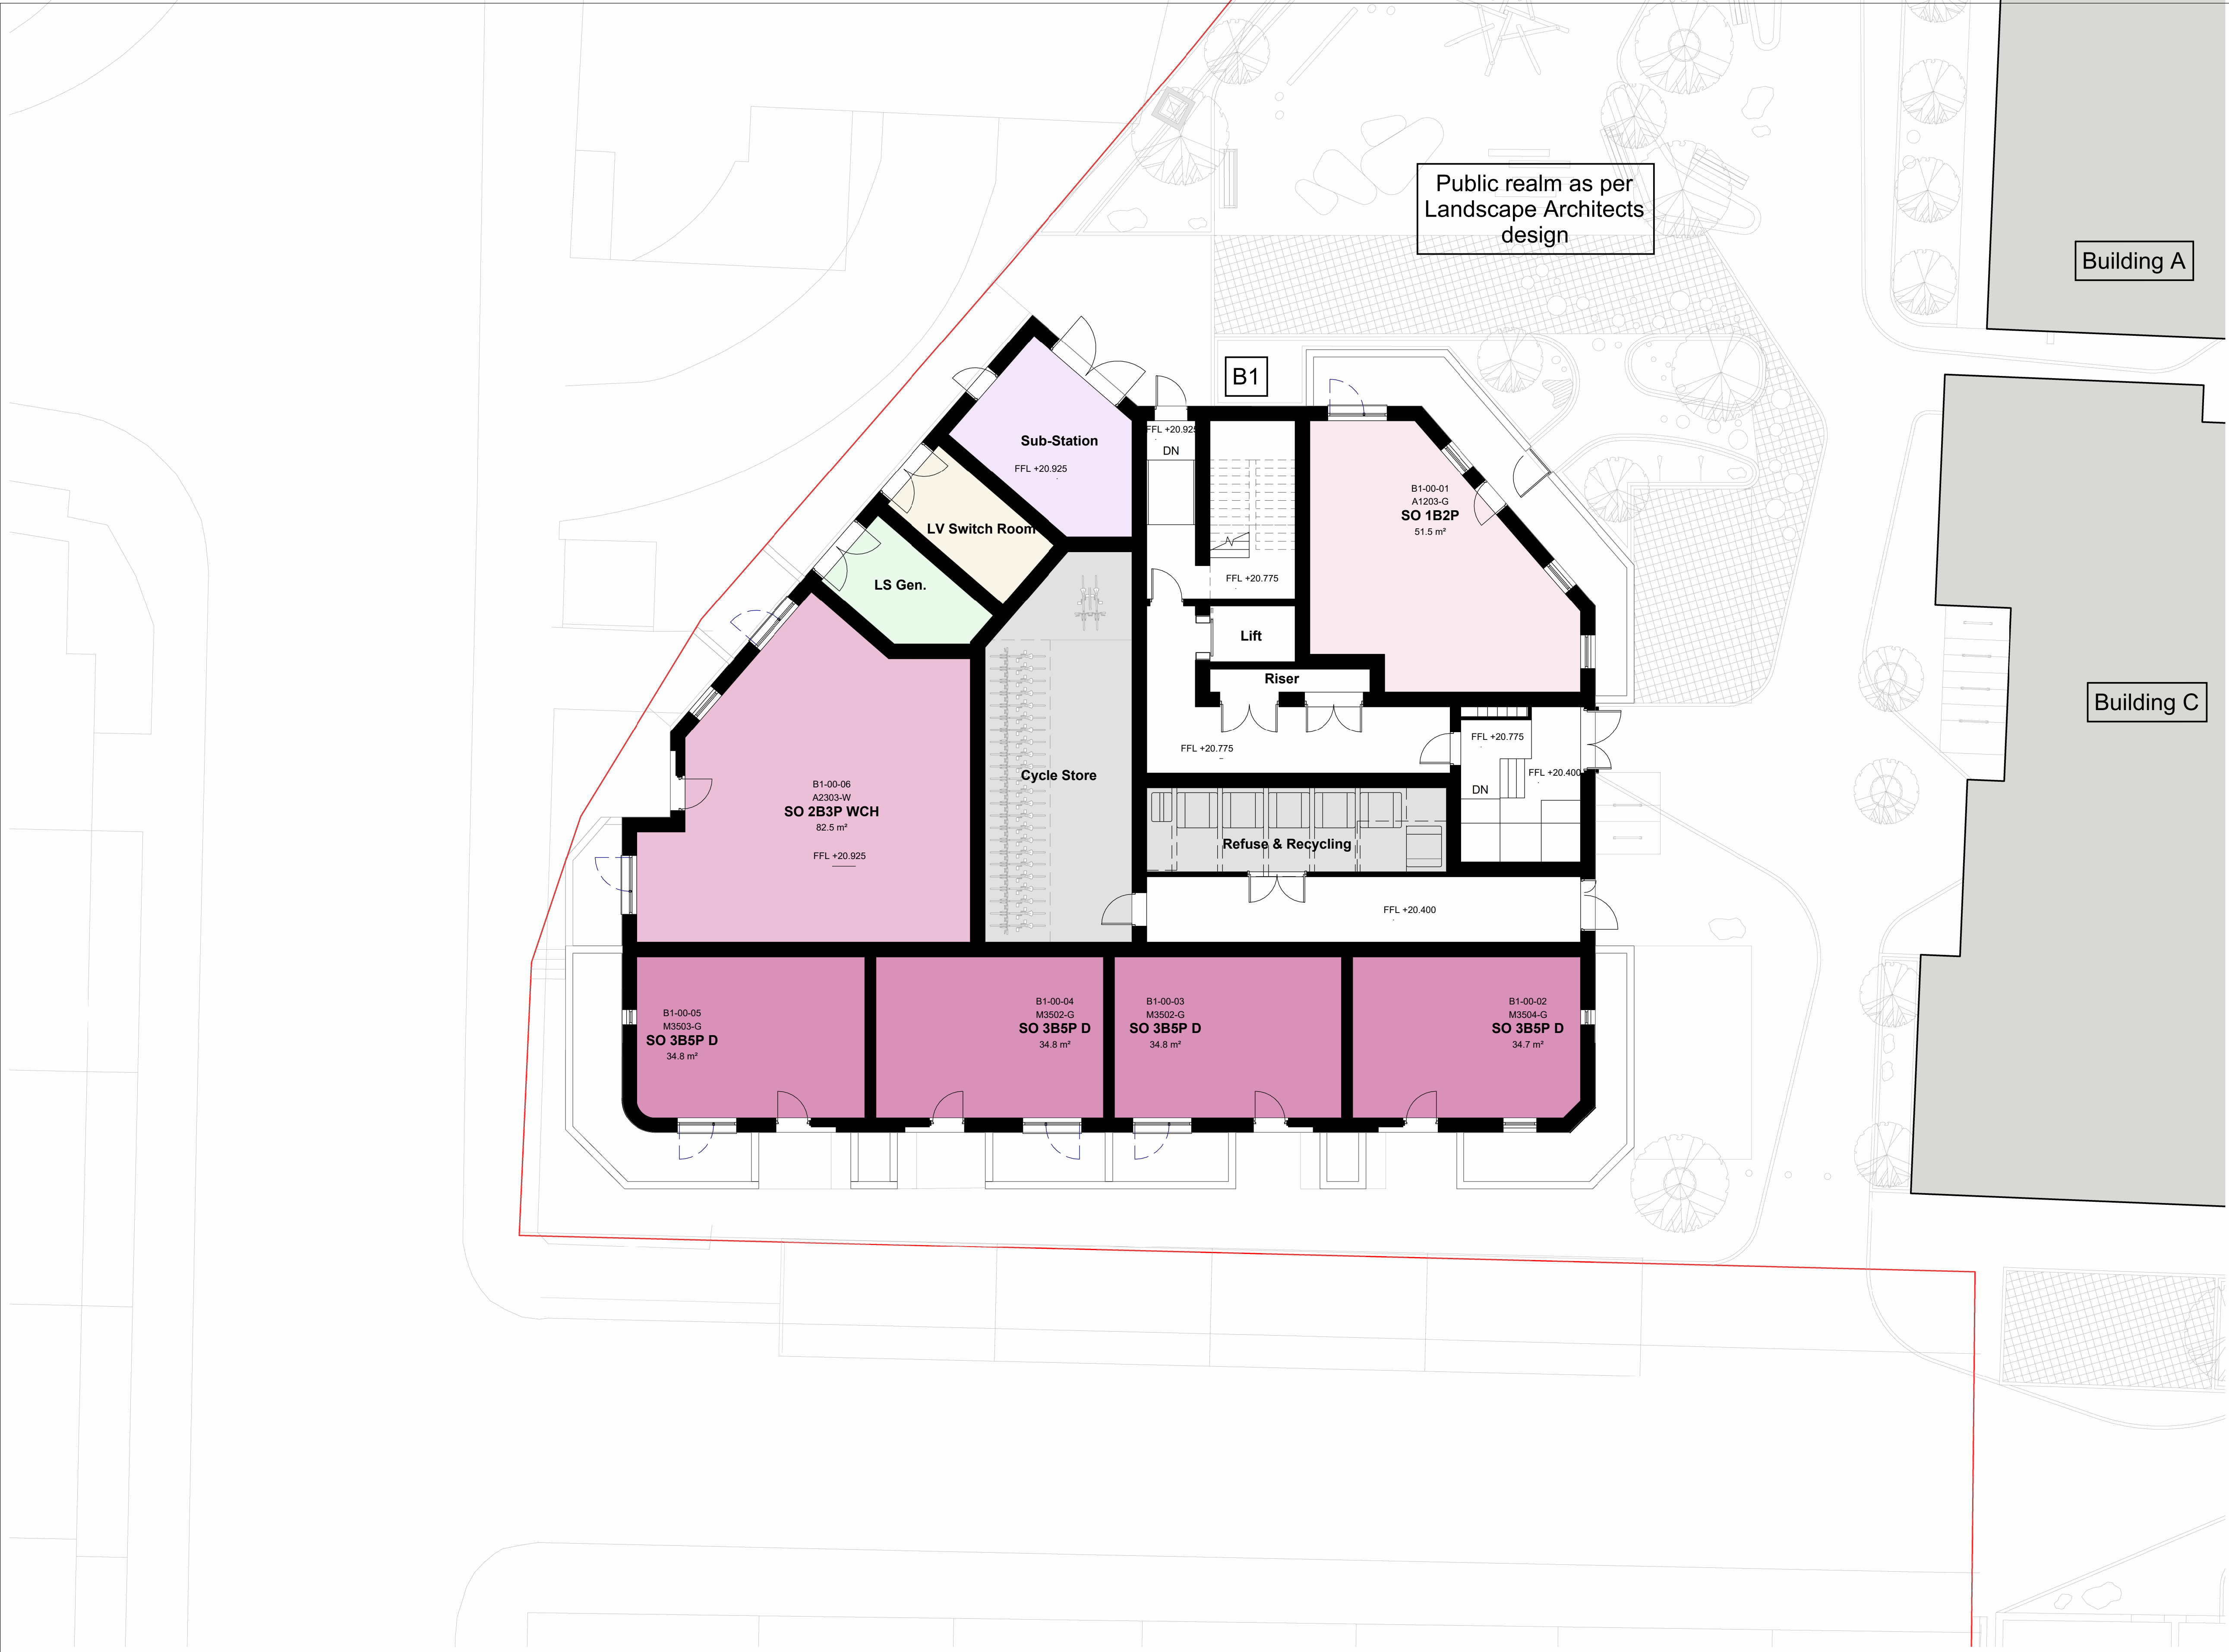

Key Plan

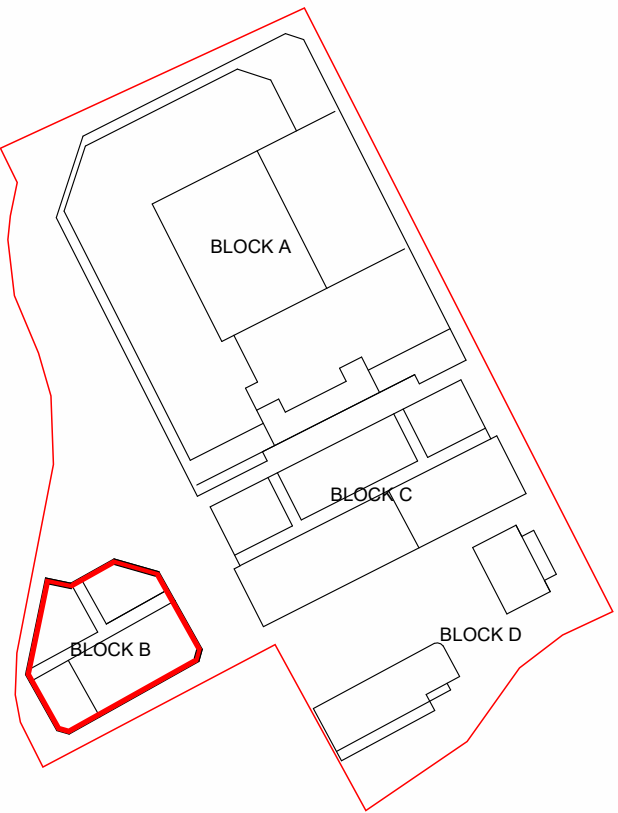

Key

- SO 1B2P
- SO 2B3P WCH
- LS Gen.
- SO 3B5P D
- Refuse & Recycling
- Cycle Store
- LV Switch Room
- Sub-Station



P-01 Issued for Planning - Addition of Dwelling B1-00-08
P-00 Issued for Planning Submission

16/05/24 DS AB
16/02/24 DS AB
Date Draw Chk

Client:
TRI 7 (& Fusion)

Project:
Lordship Lane, Wood Green, London

Drawing Title:
Block B-Proposed Level 00

Drawing Status:
PLANNING

Corstorphine & Wright

Stourbridge Studio
The Old Library, Hagley Road, Stourbridge, West Midlands, DY8 1QH
01354 909 850

corstorphine-wright.com

Drawing No.

21820-0170

Drawn

Checked

Paper Size

Scale

1 : 100

Date

Sep 2023

Revision

P-01