



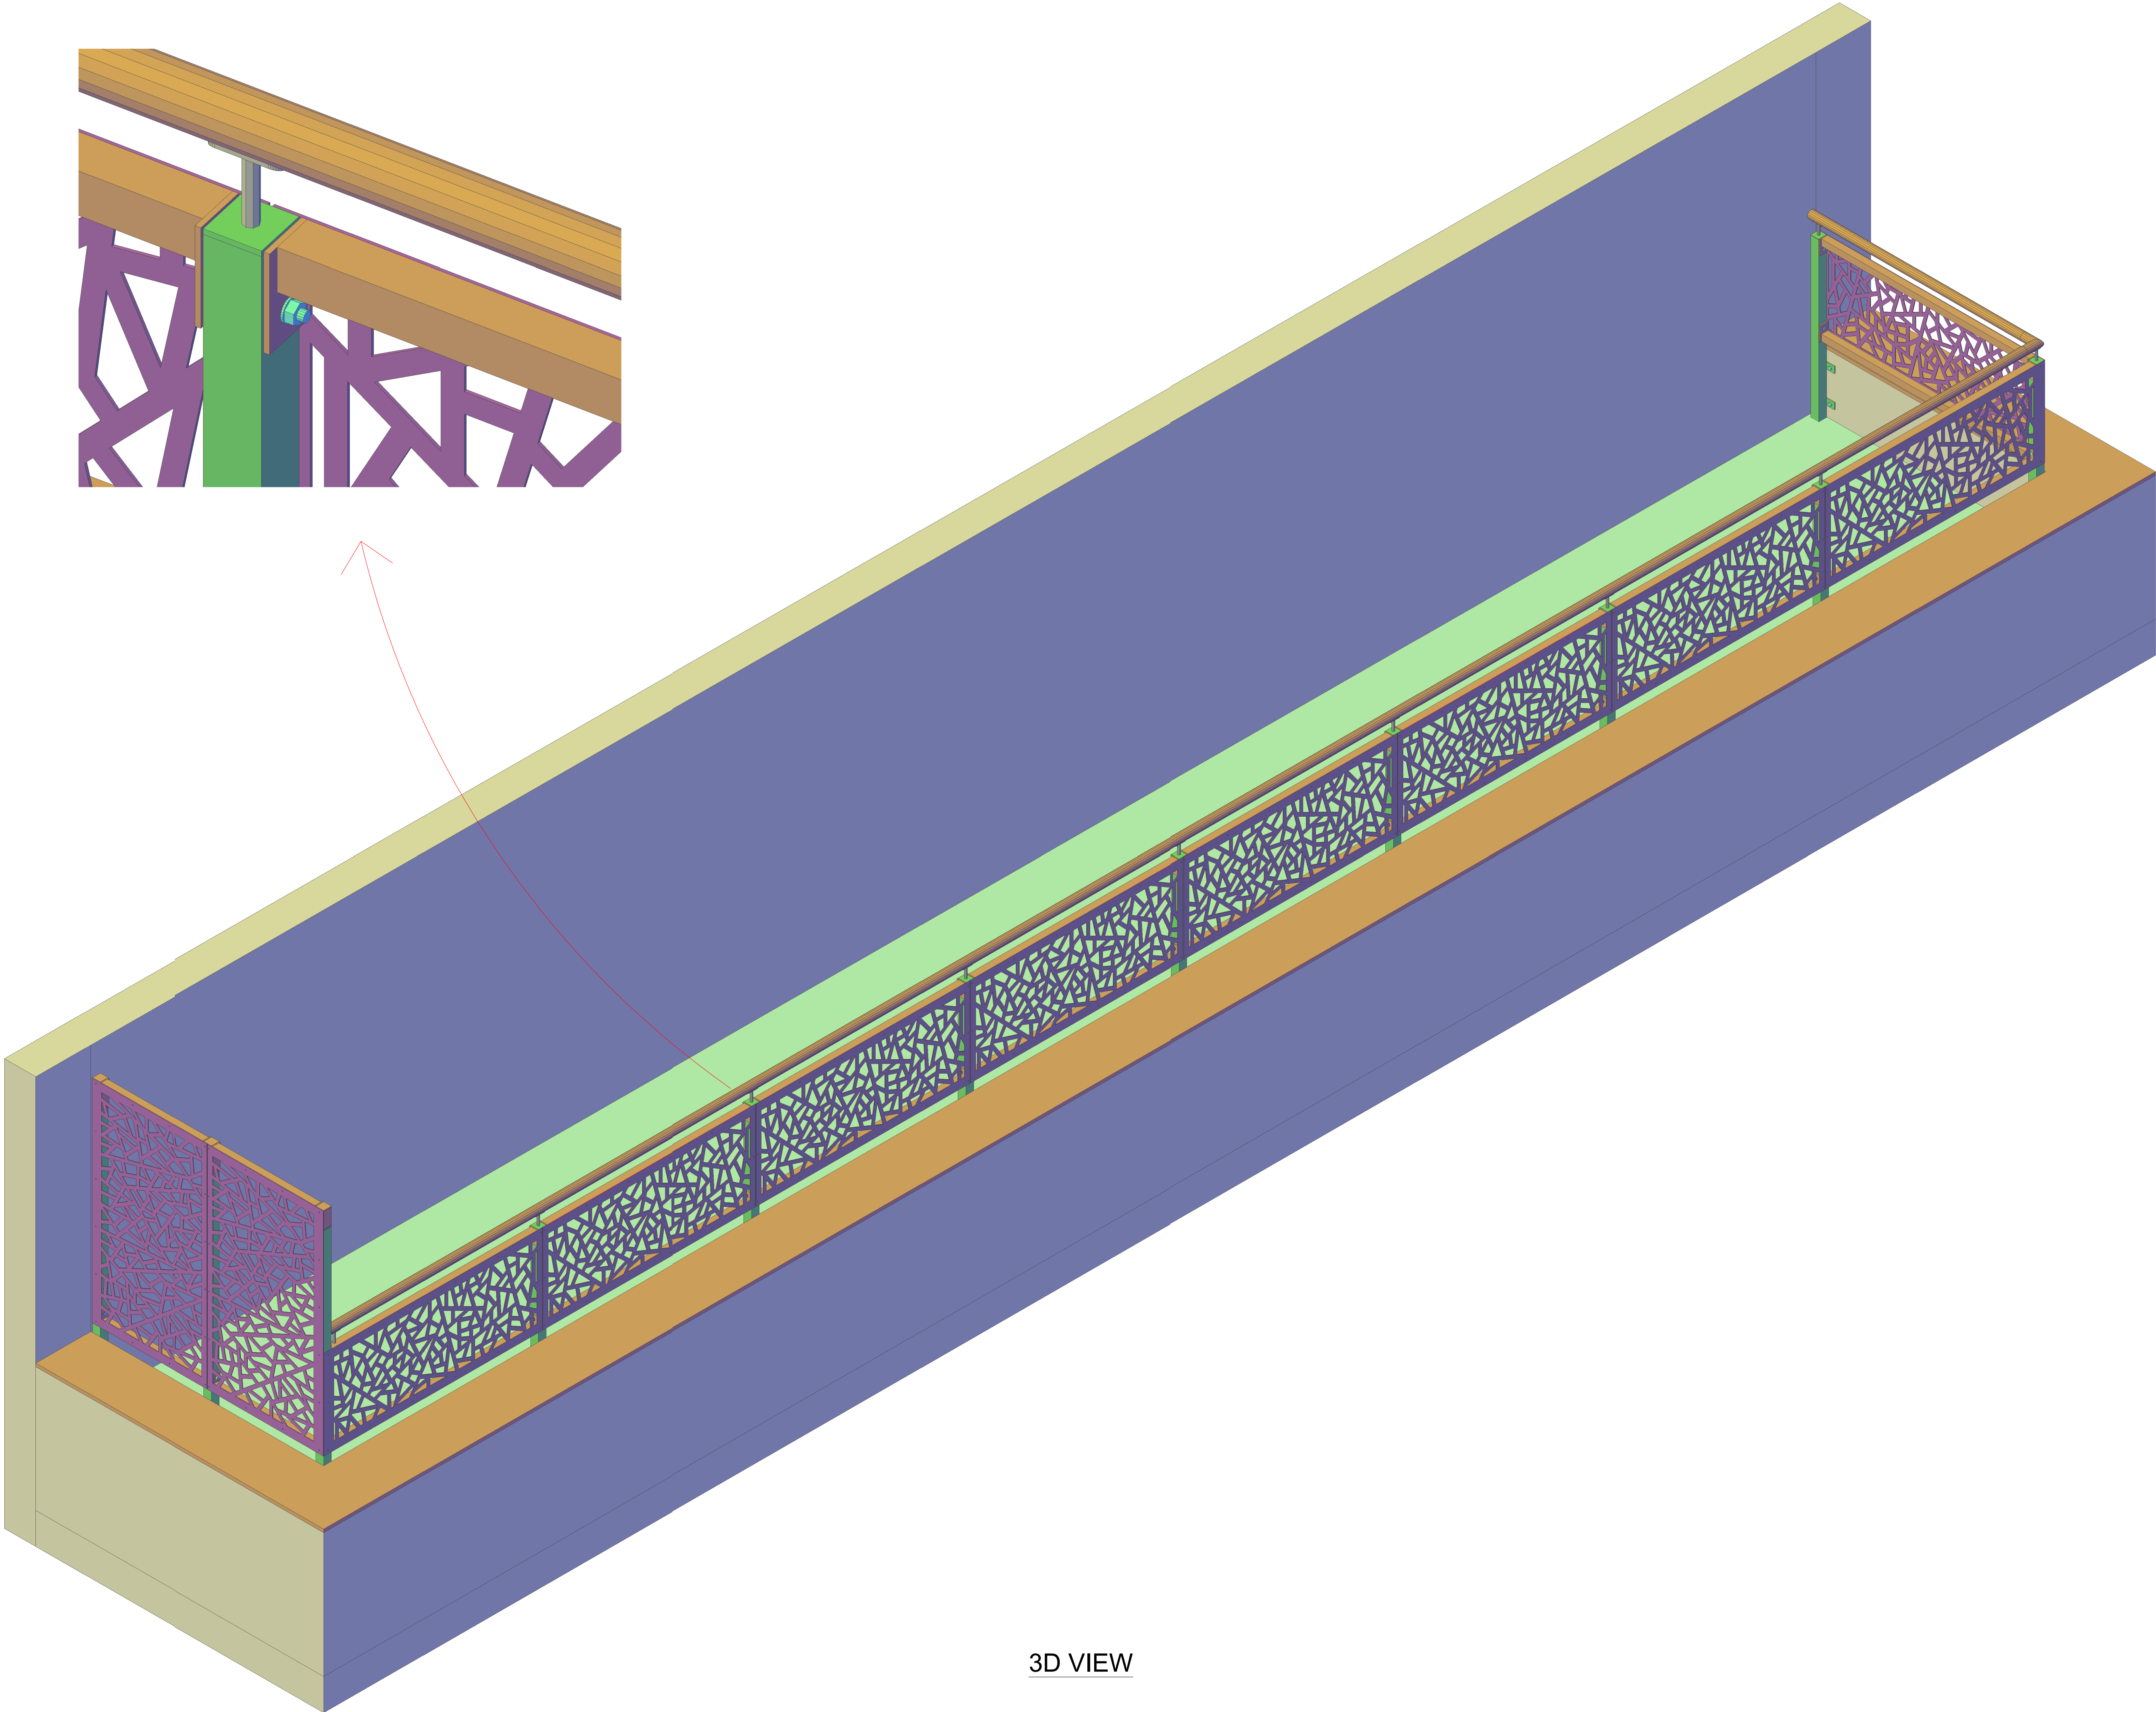

3D VIEW

EXECUTION CLASS:

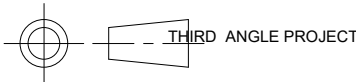

COPYRIGHT MORGAN GROUP
THIS DRAWING IS PROPERTY OF MORGAN GROUP AND MUST NOT BE
COPIED OR PASSED ON TO A THIRD PARTY WITHOUT EXPRESS PERMISSION

General Notes

1. THIS DRAWING MUST NOT BE SCALED
2. IF IN DOUBT ASK, DO NOT ASSUME OR
SCALE ANY DIMENSIONS
3. FABRICATION TOLERANCE TO BE $\pm 3\text{mm}$
OF THE GIVEN DIMENSION
4. ERECTION TOLERANCE TO BE $\pm 6\text{mm}$
OF THE GIVEN DIMENSION
5. DRAWINGS TO BE READ IN CONJUNCTION
WITH ARCHITECTS & ENGINEER'S DETAILS

General Details

1. ALL WELDS 6mm FW UNO
2. ALL BOLTS TO BE GRADE 8.8

FINISH	STAINLESS	
SAMPLE REQUIRED	Y / N	N / A
SE CALC.	Y / N	

A	16/05/2024	Amended as per site survey	
Index	Date	Description	Author

REVISIONS



Valley House, North
Bridge Road,
Berkhamstead,
Hertfordshire
HP41TA
Tel: 01442 506390

CLIENT

ALEXANDER JAMES CONTRACTS LTD

PROJECT

STAINLESS STEEL BALUSTRADE

DRAWING TITLE

PLAN, ELEVATION & SECTION VIEW

SITE ADDRESS

TOTTENHAM LONDON - N17 8LA

DRAWING STATUS			
FOR APPROVAL			
DRAWN BY	CHECKED BY	DATE	SCALE
ATHUL	ATHUL	16/05/2024	As Noted
PROJECT No.	DRAWING No.	REV	
5896	[GA] - 101	A	