




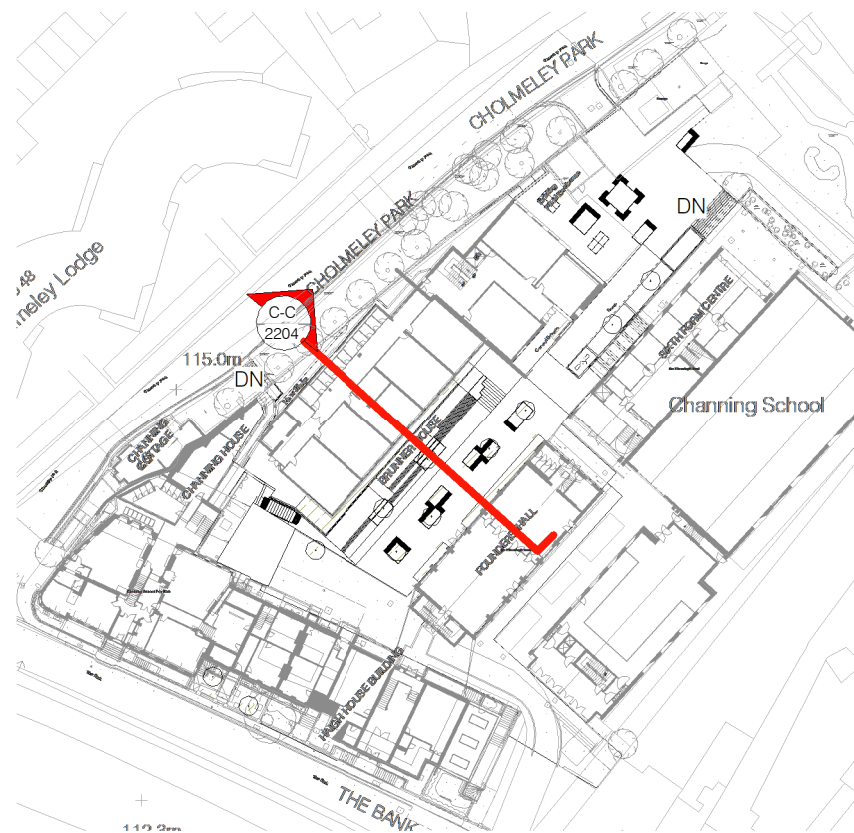

Key plan - Section C-C
1 : 1000

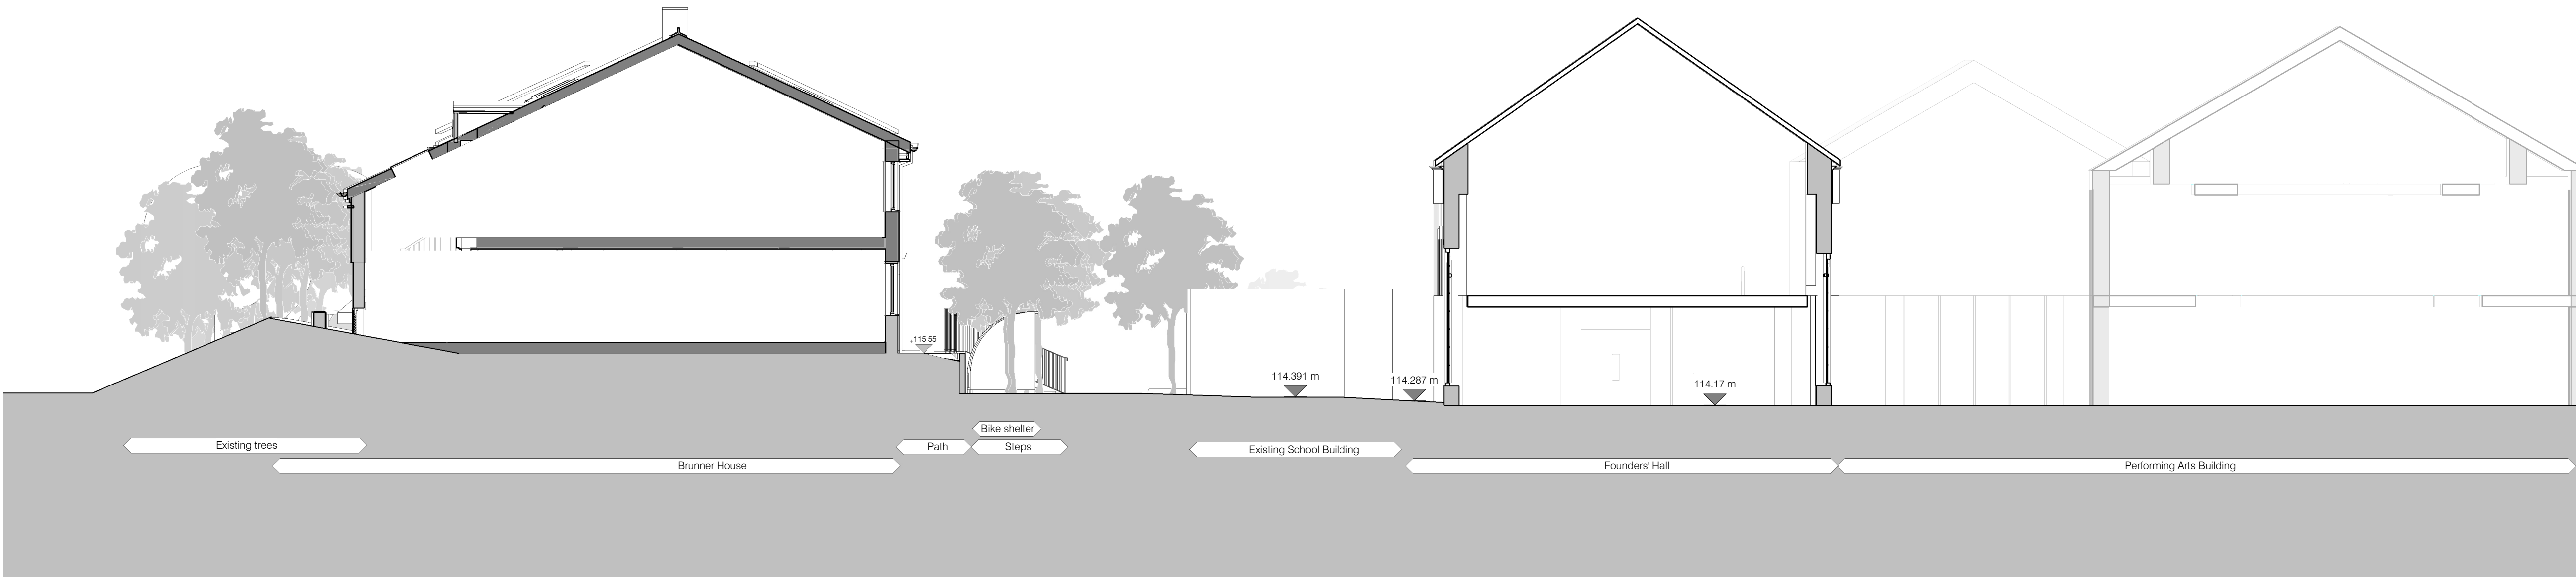

Existing Site Section C-C
1 : 100

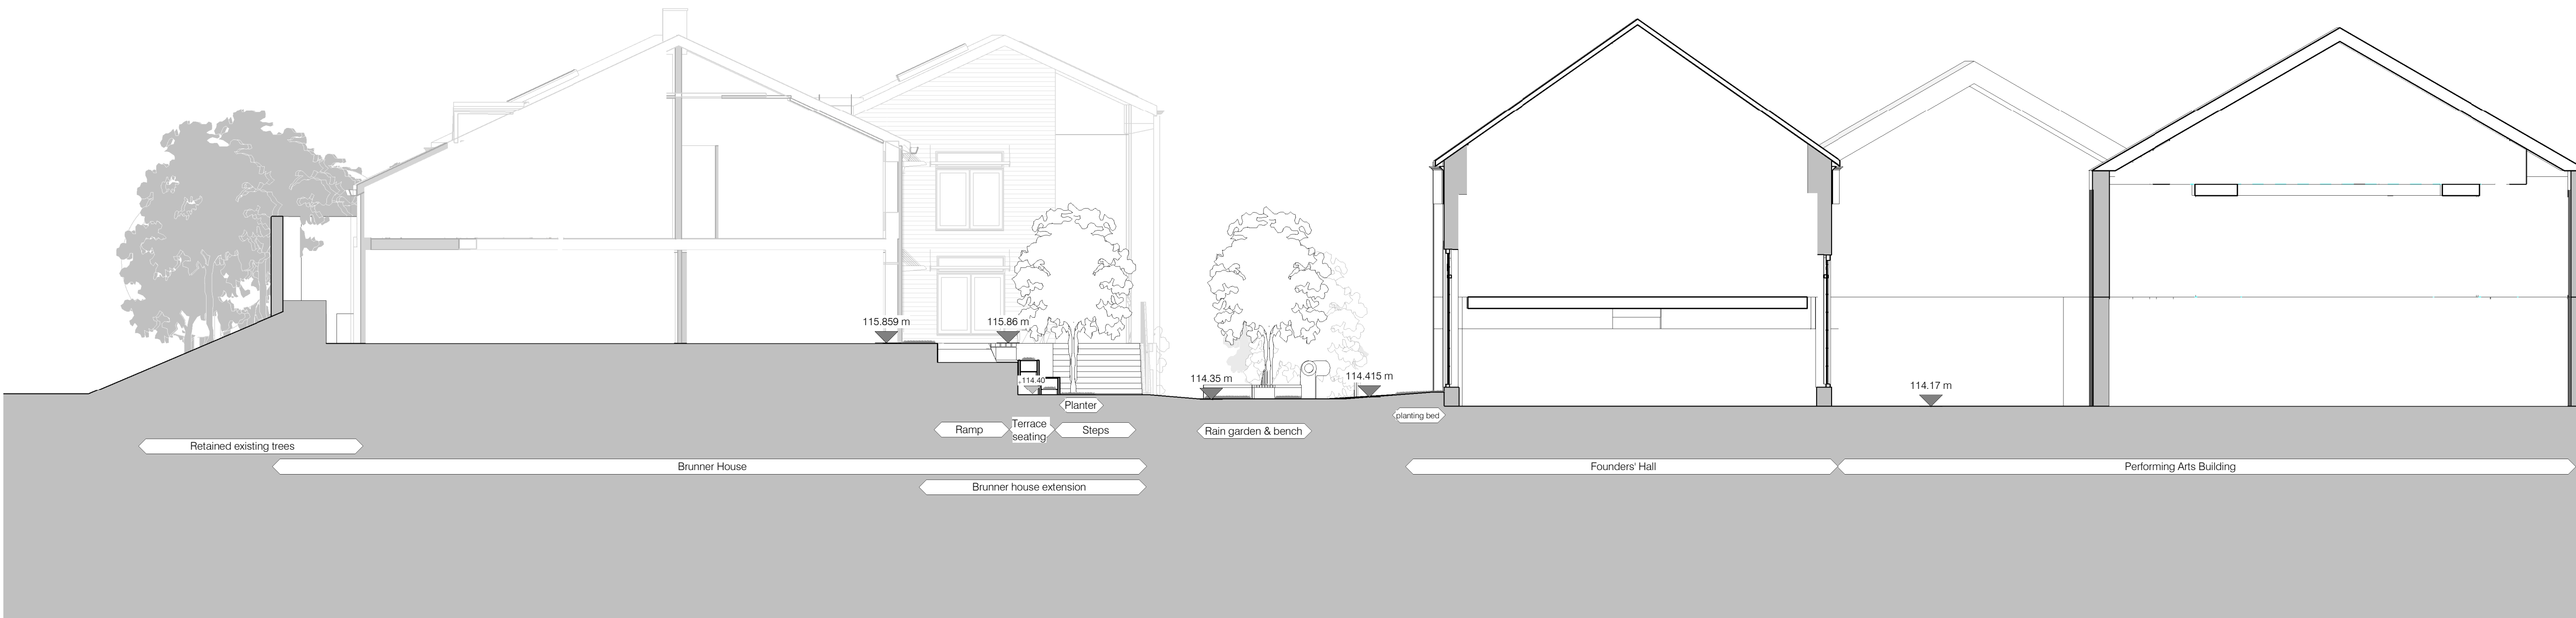

Proposed Site Section C-C
1 : 100

P03	Planning Issue	
Rev.	Description	Date 24/05/2024

Client & Project
Channing School
Science and DT

Document Title
Existing & Proposed Site Section C-C

Project Stage	Purpose	Scale
RIBA 3	Planning Application	1:100 @A1
Document Reference	Revision	Status
CHA-NVB-BHR-XX-DR-L-2204	P03	S2